

66 Horndean Road - Emsworth

NOTES:





Dimensions to be checked on site before commencing work. Any discrepancies shall be reported to the architect immediately.

Do not scale from these drawings except for planning purposes.

Use figured dimensions only.

Where applicable this drawing is to be read in conjunction with other consultants' drawings.


All drawings to be read in conjunction with specification and all other drawings including structural engineer and mechanical and electrical drawings / specification

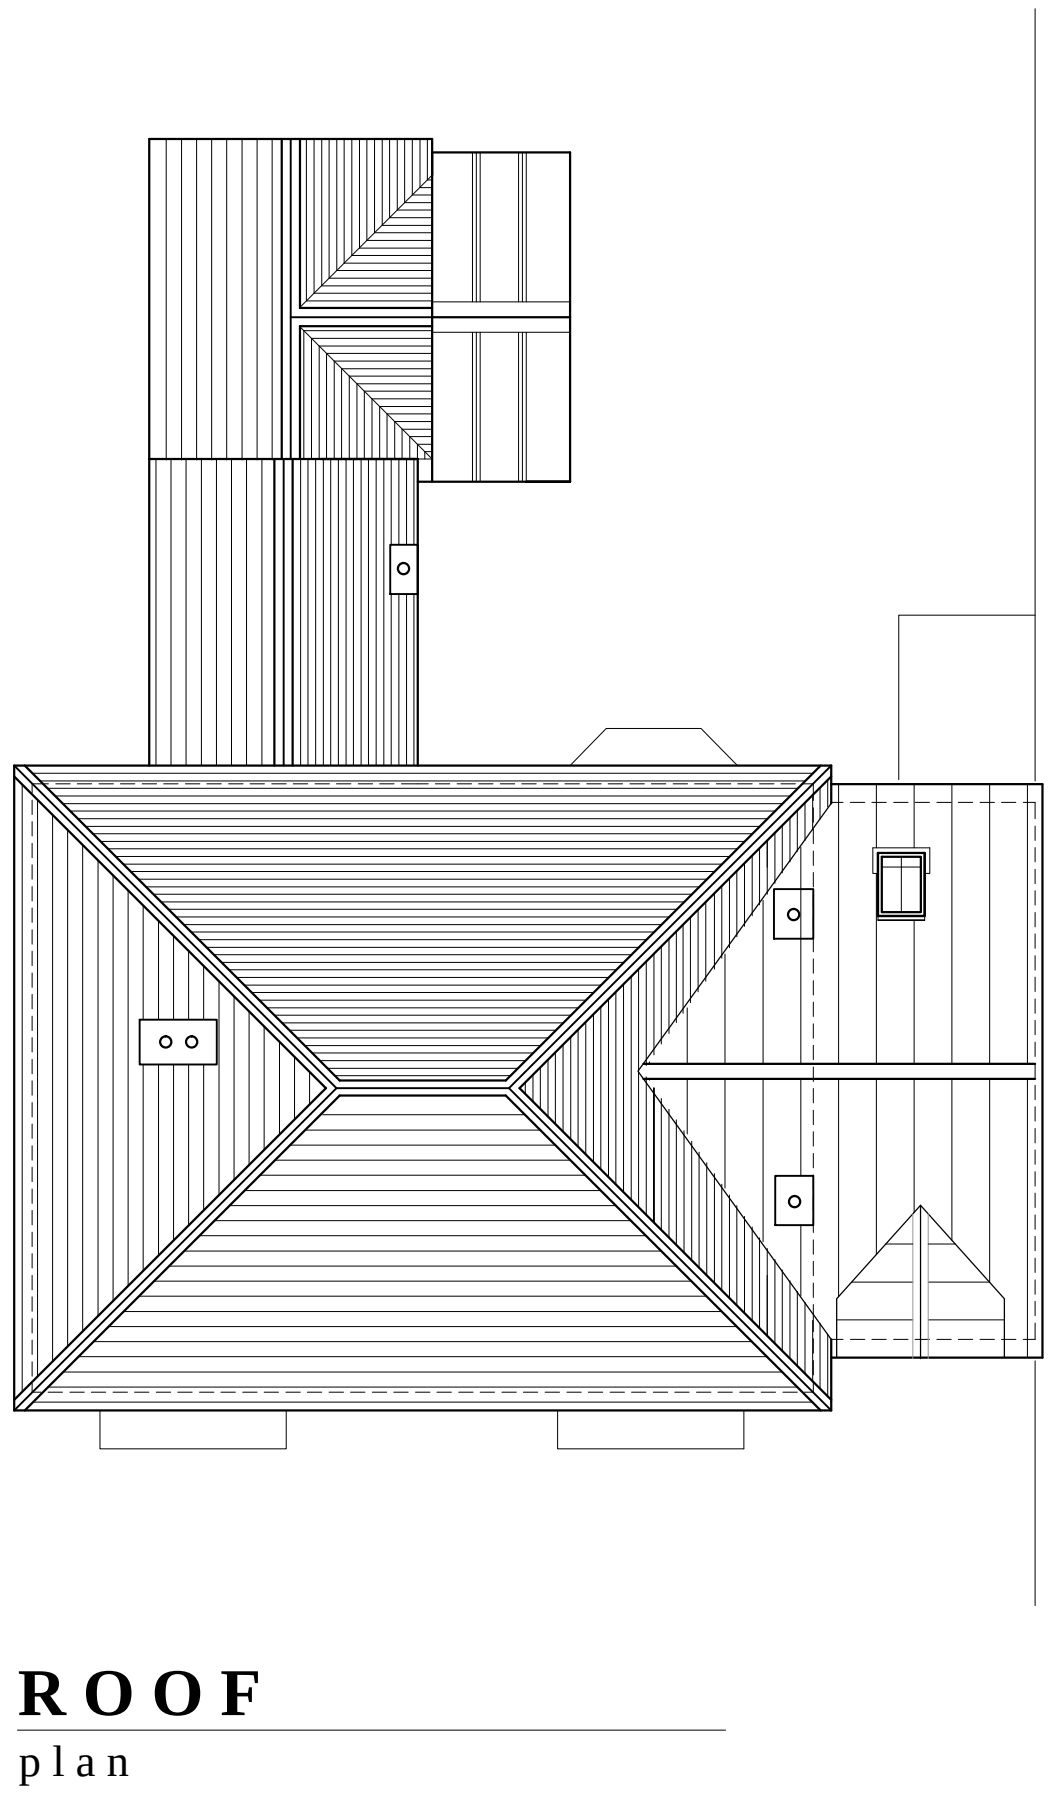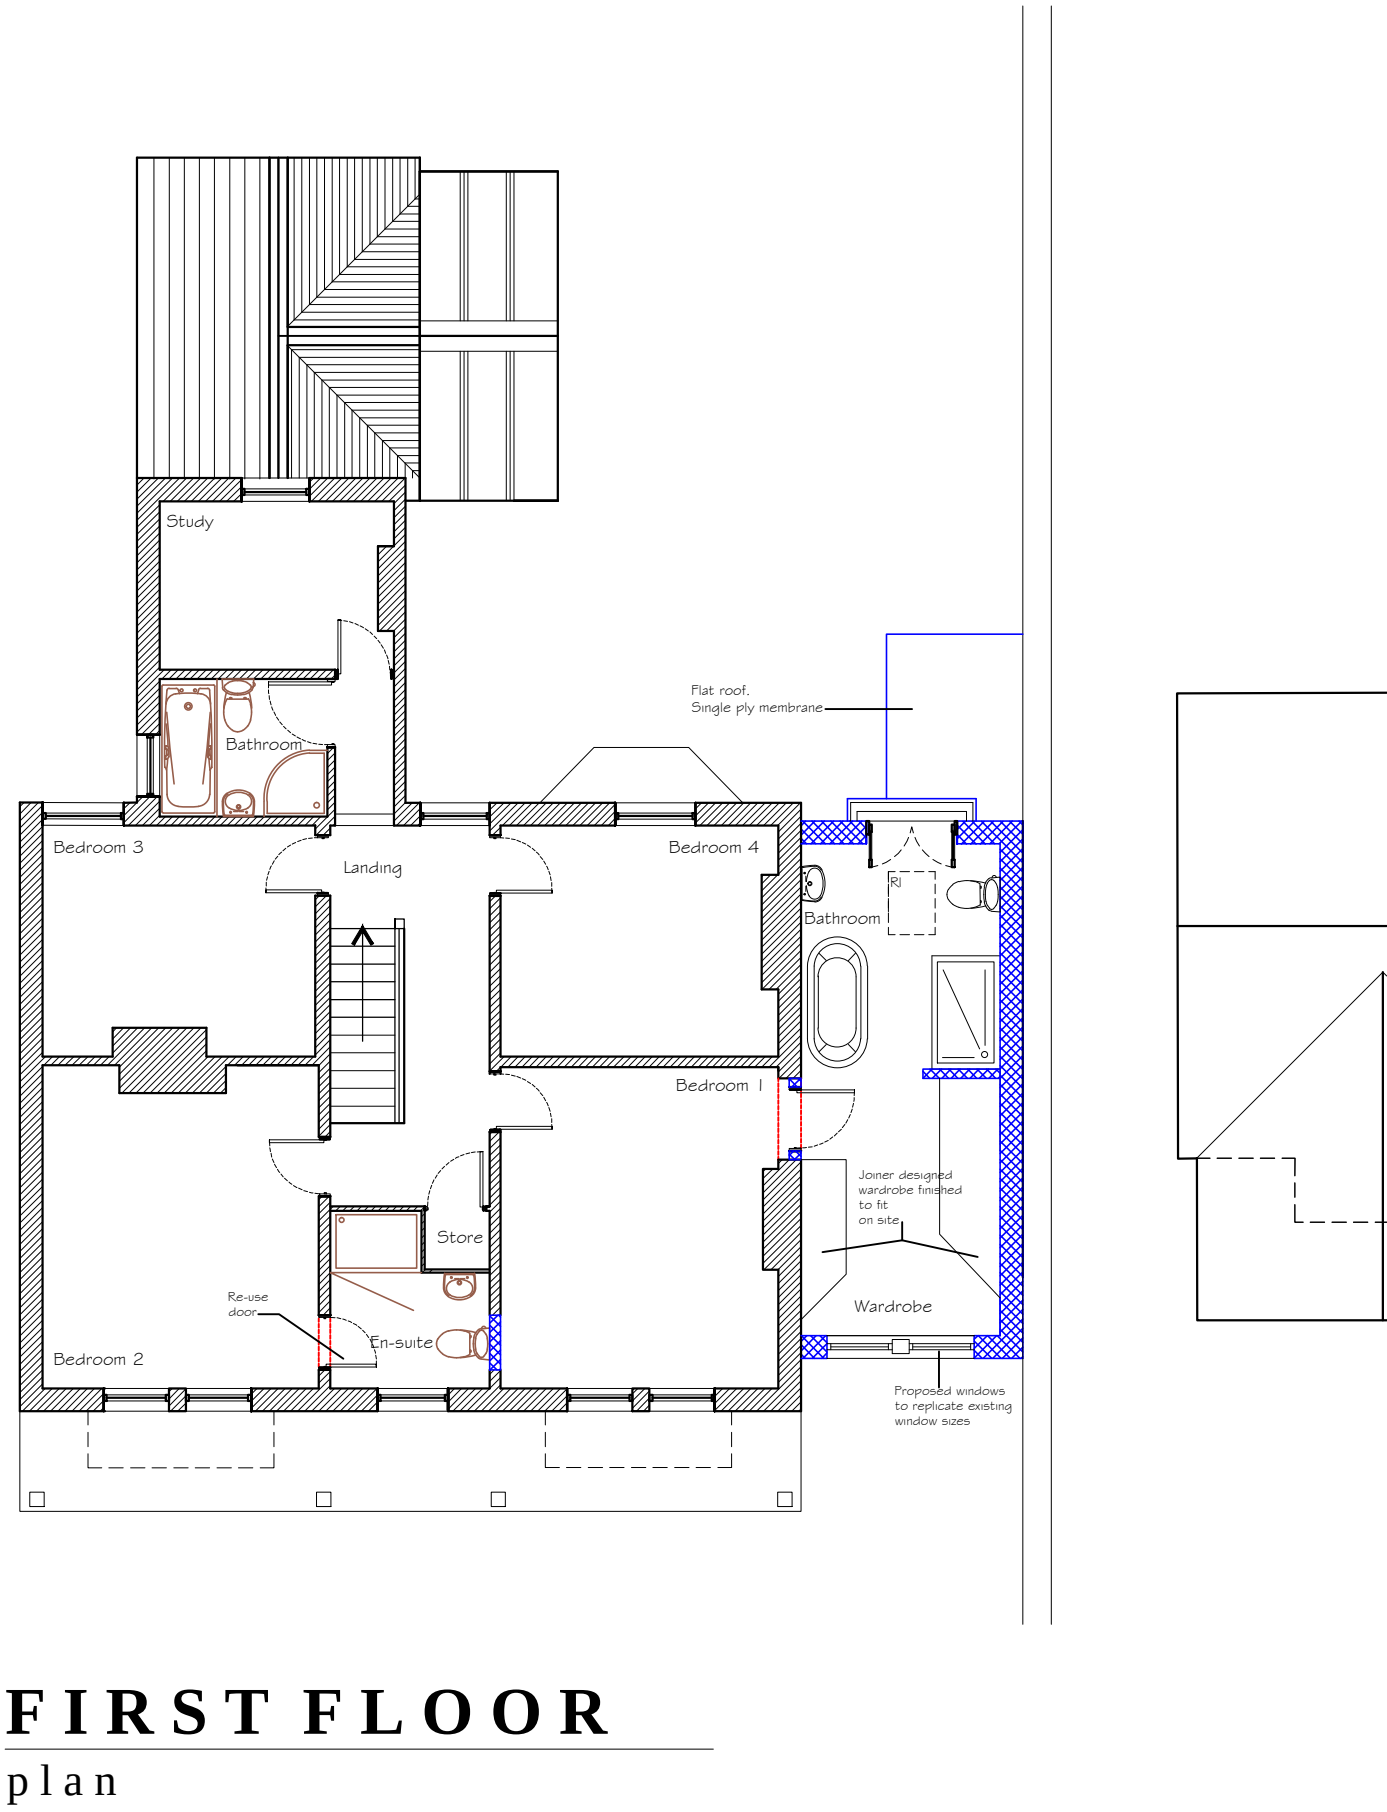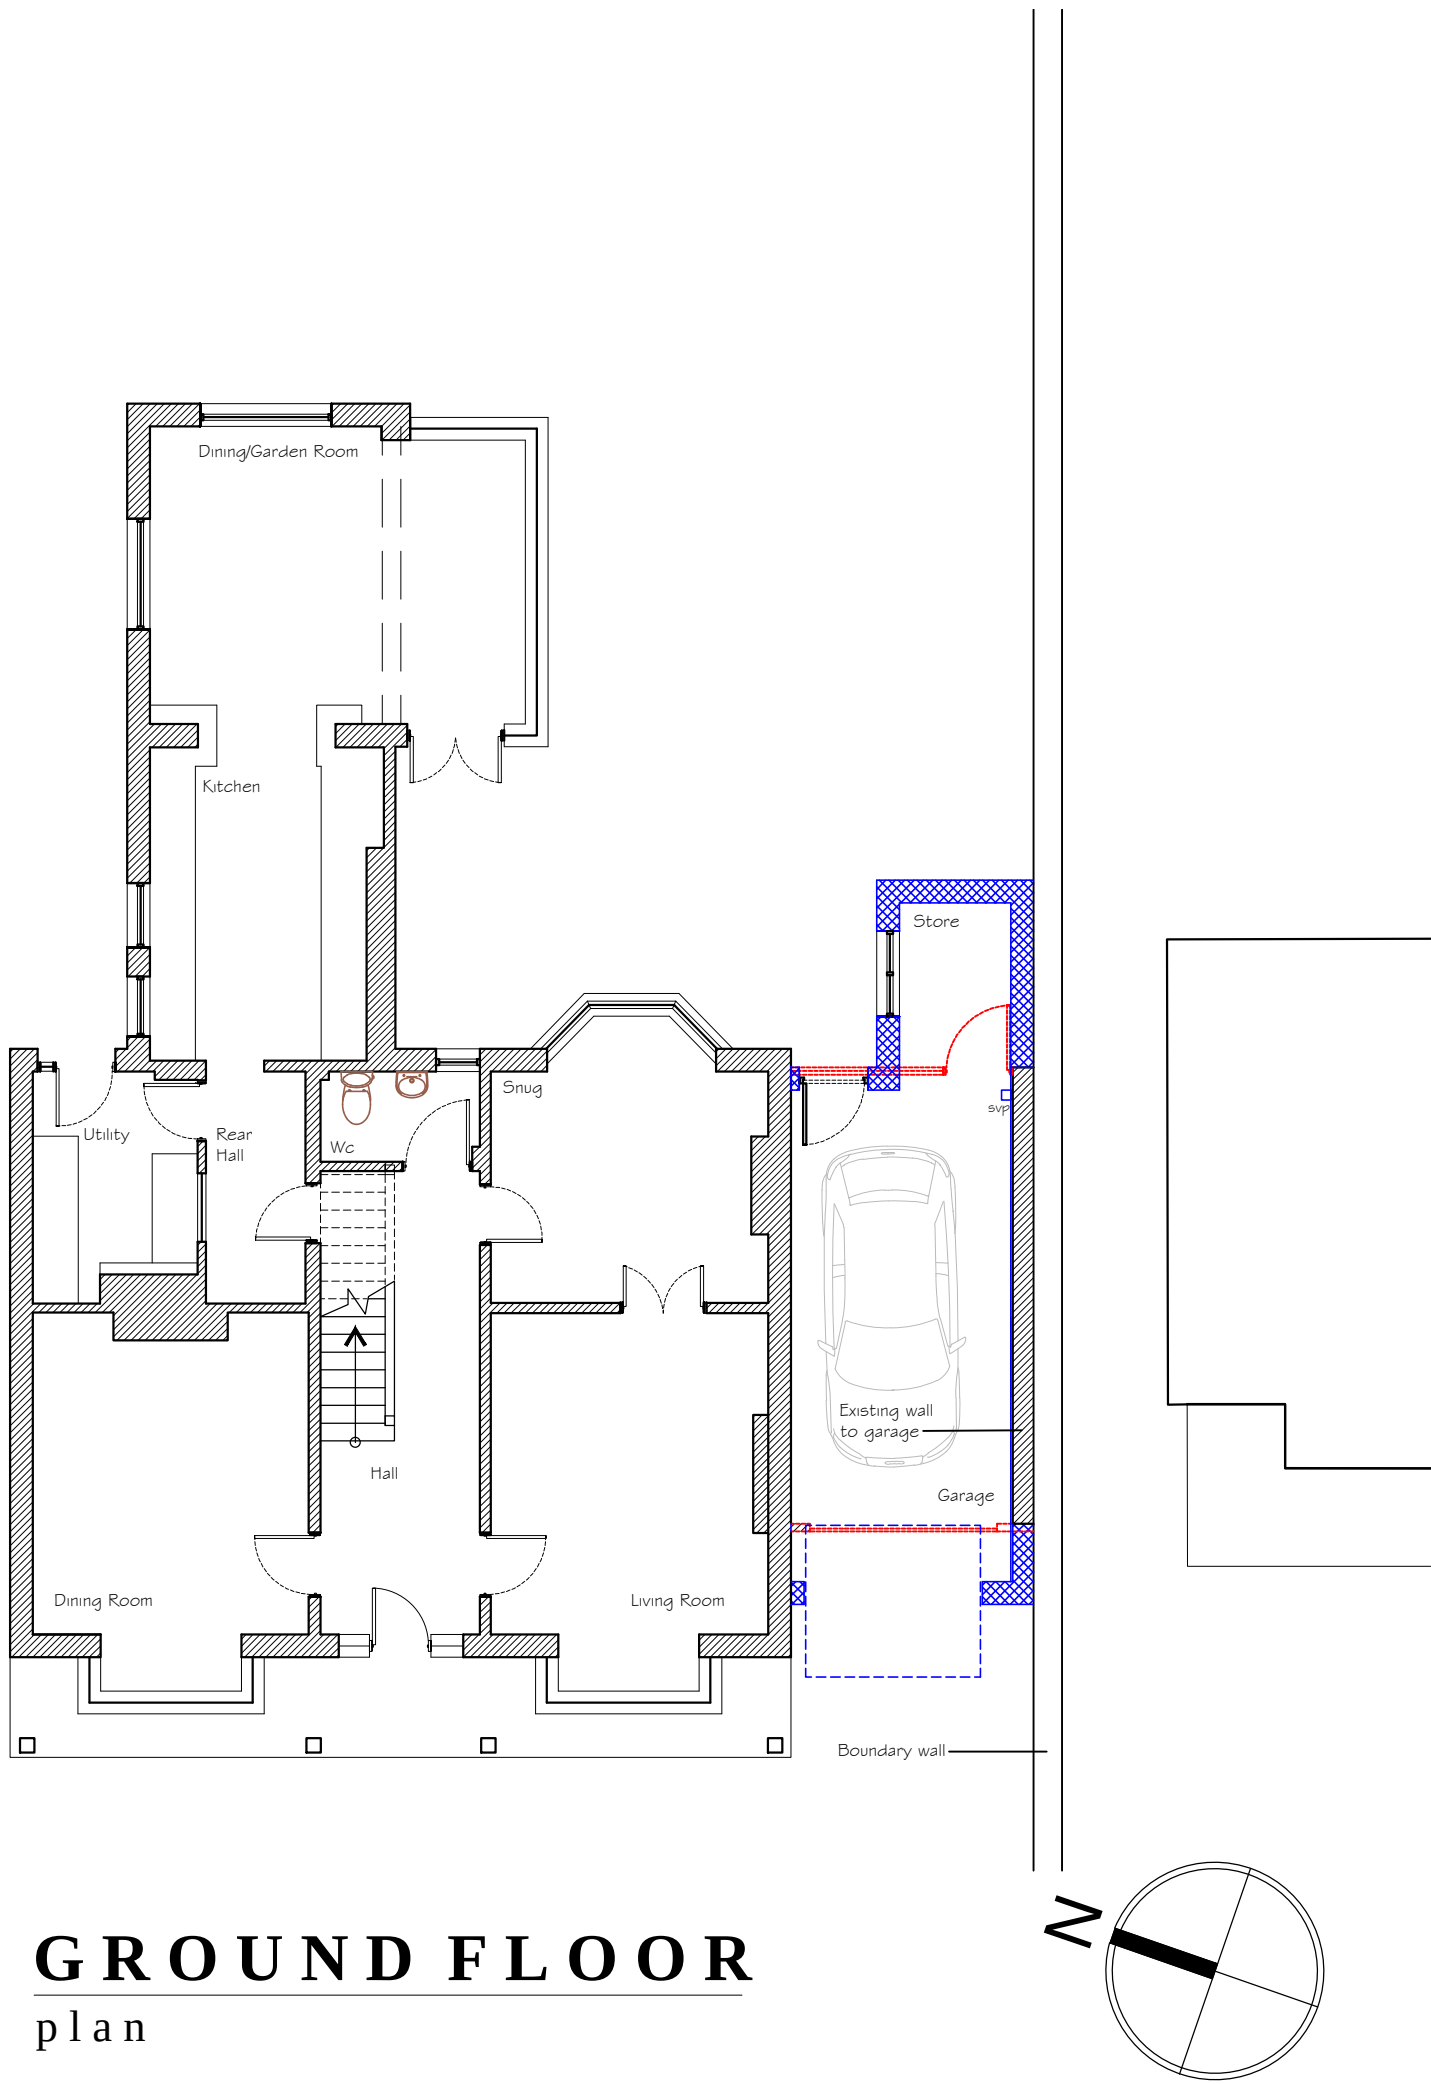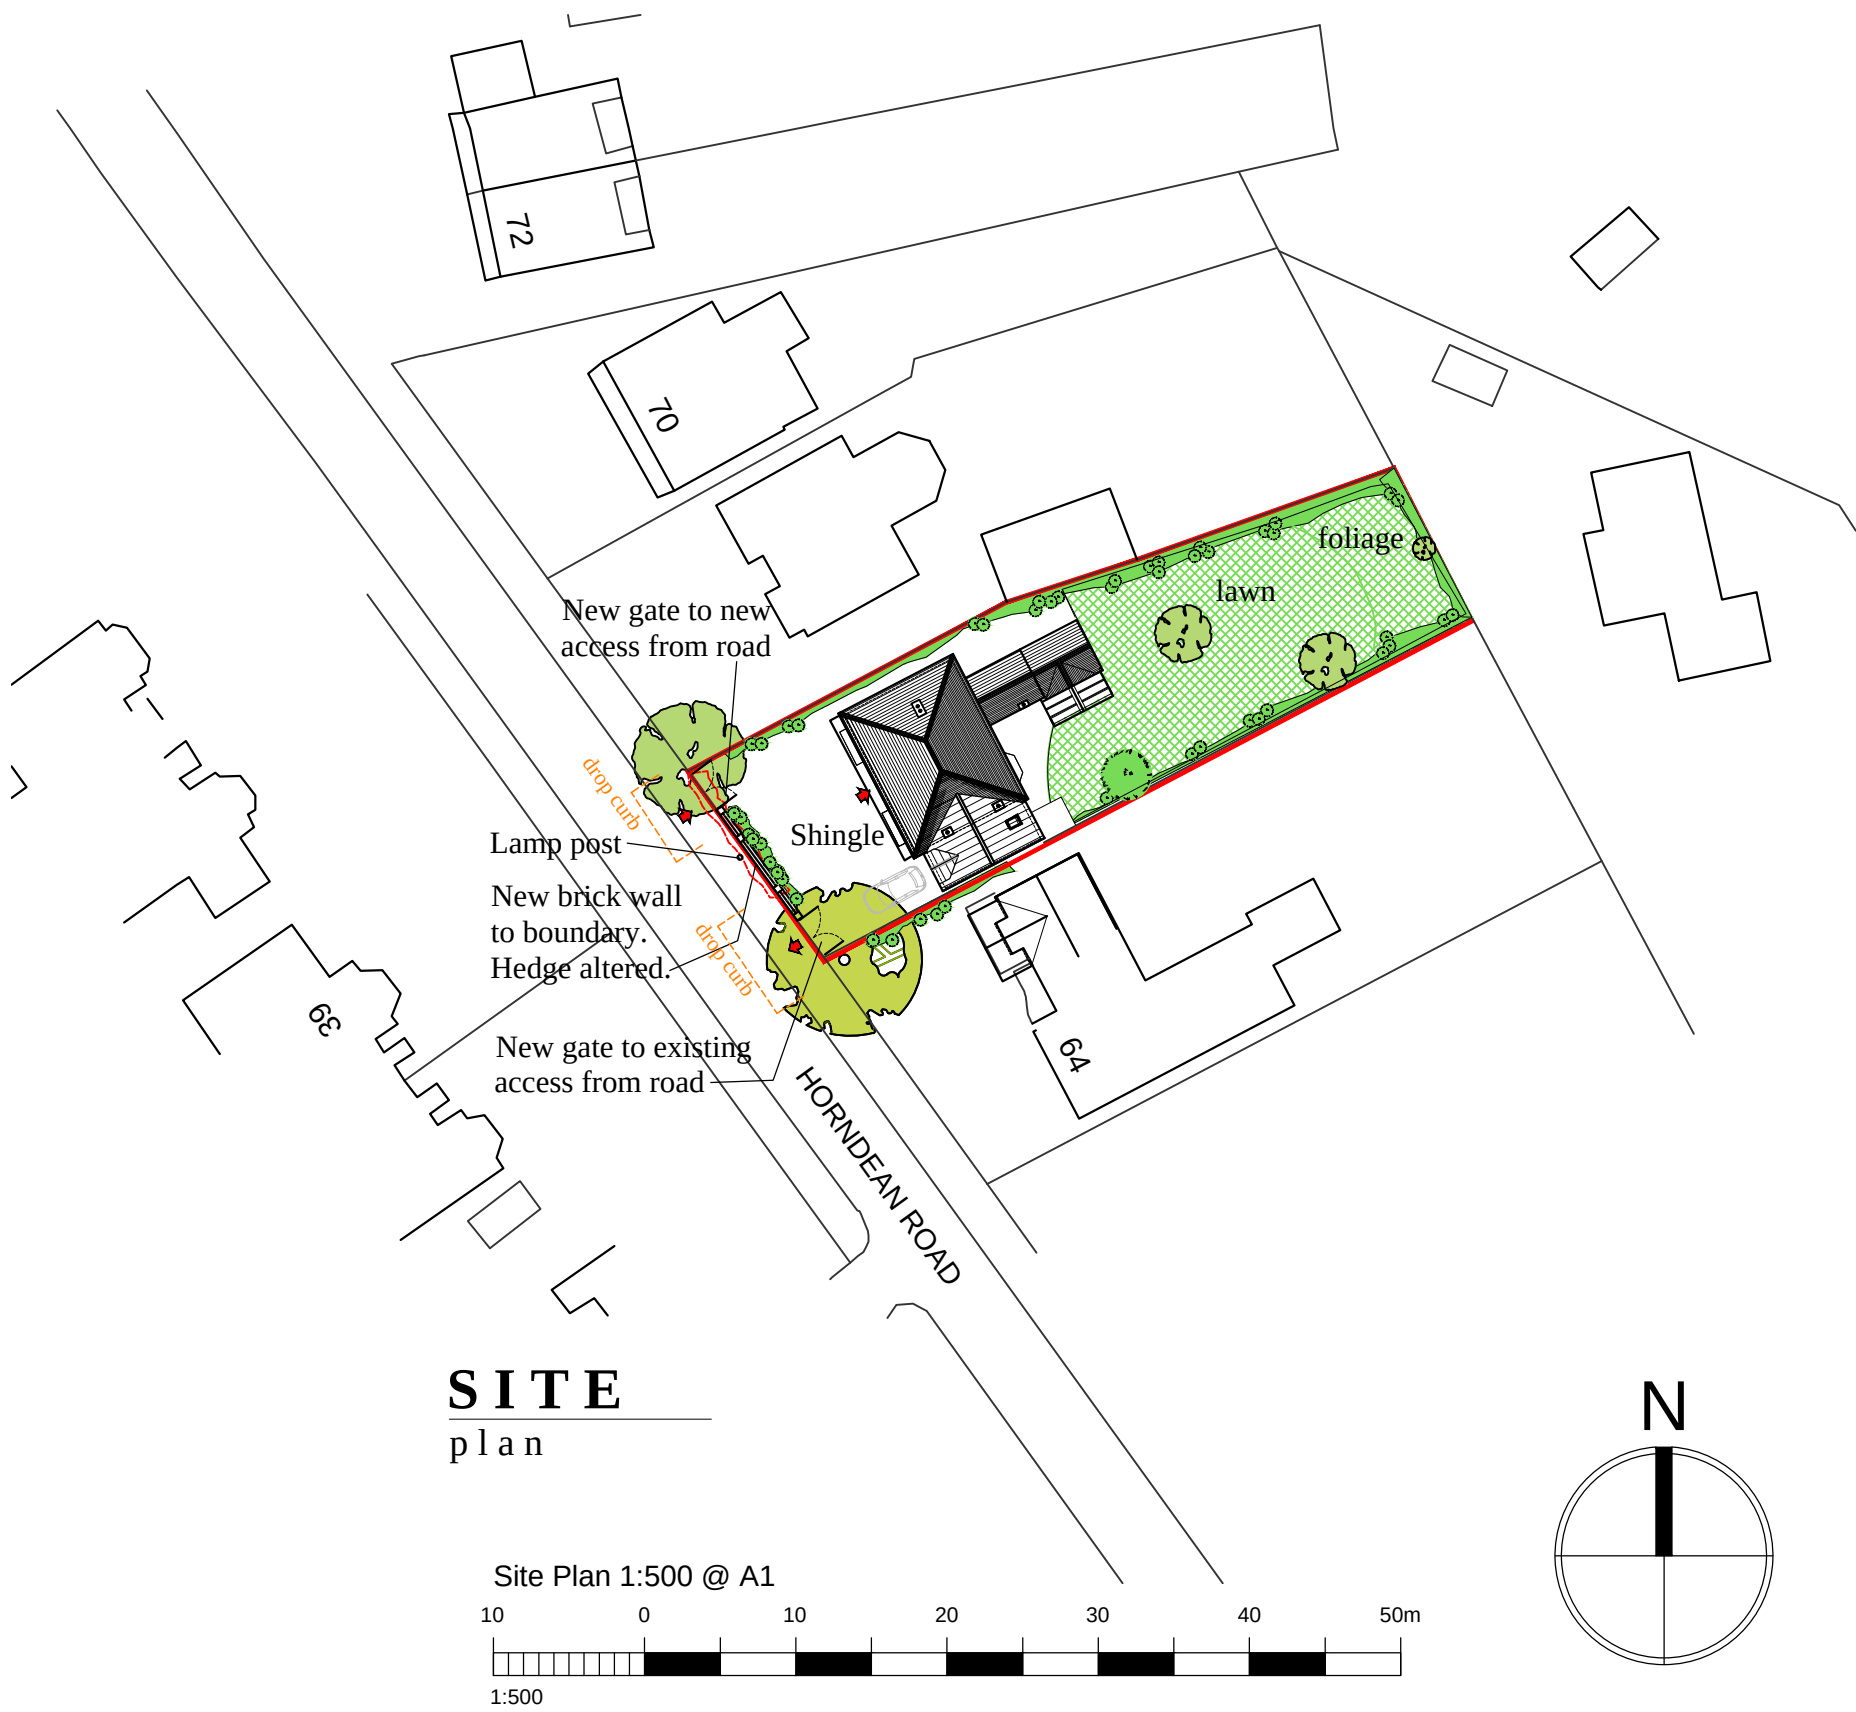

Removed -----

Proposed [Blue hatched box]

Existing [Grey hatched box]

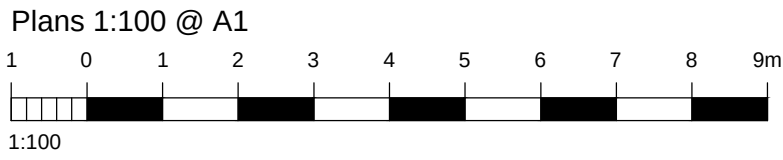

REV	DATE	AMENDMENT	DRAWN
E	13.10.14	Feasibility Design	KJL
D	15.08.14	Post Pre-Planning Application comments	KJL
C	01.07.14	Alter roof & extension plan	KJL
B	24.06.14	Fenestration altered. Wall changed	KJL
A	10.06.14	Contemporary designs	KJL

Helyer Davies Architects Ltd
1 The Old Flour Mill,
Emsworth, PO10 7BT
01243 370 715

www.hdarchitects.co.uk mail@hdarchitects.co.uk

CLIENT
Mr Nick Langdon

PROJECT
66 Horndean Road
Emsworth
Hamshire
PO10 7PU

DRAWING
Site Plan
Plans

SCALE
1:500
1:100

DATE	July 2014	DRAWN	KJL
DRAWING NUMBER	14-069/03_Feasibility	REVISION	E