




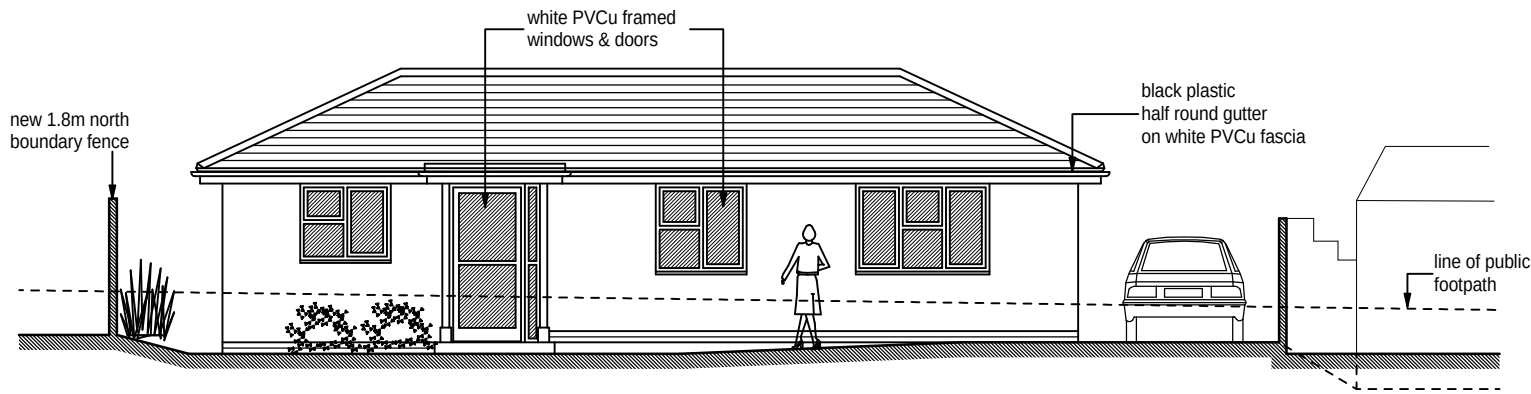


West Elevation (to Gladys Avenue)

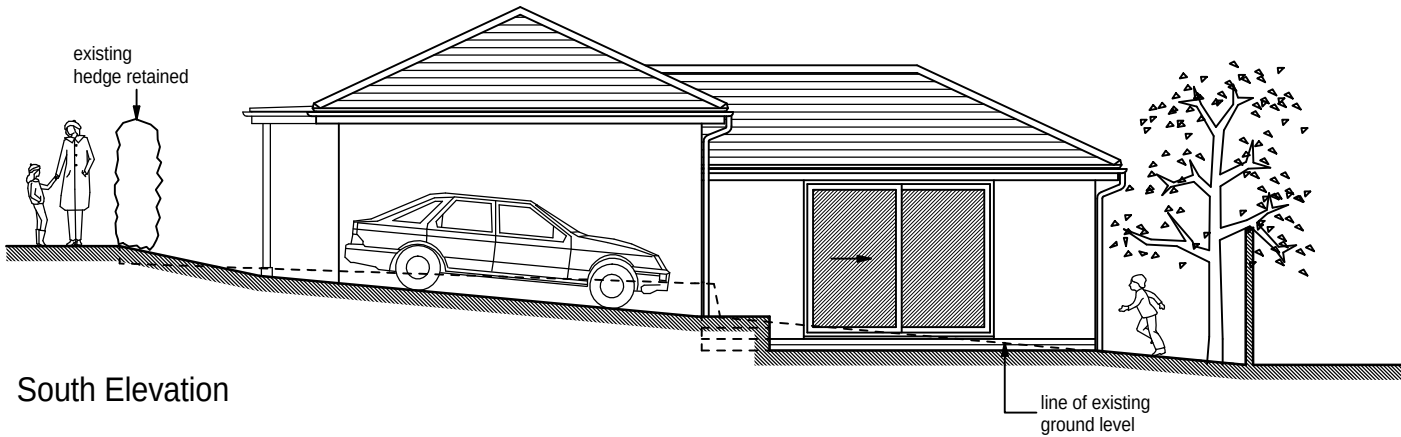


South Elevation

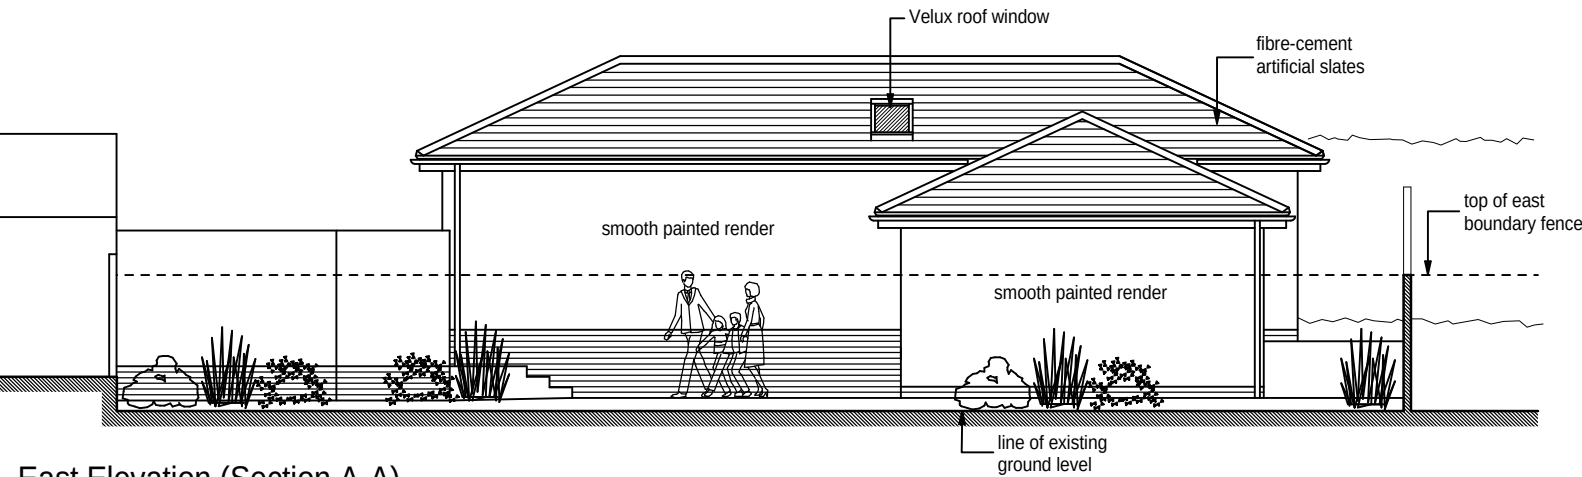


East Elevation (Section A-A)

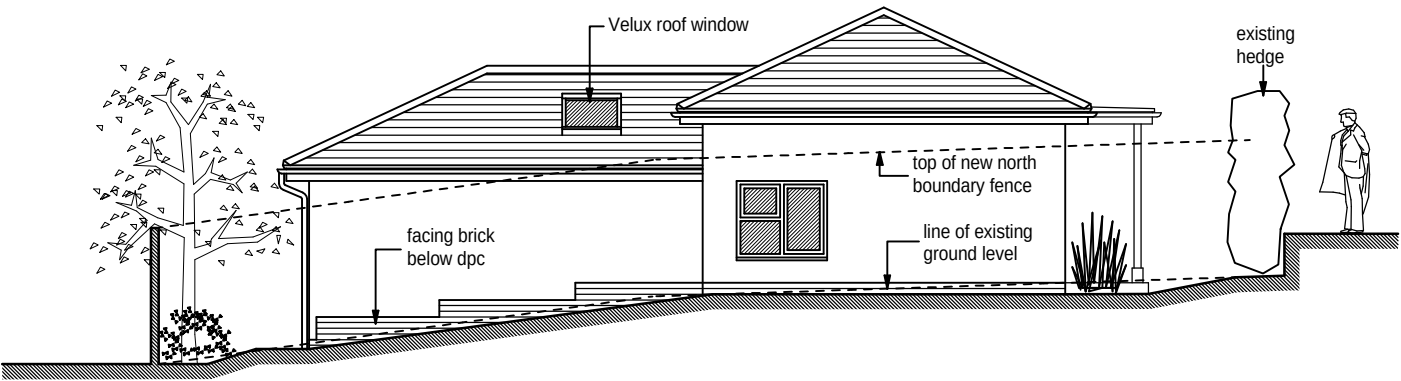


North Elevation

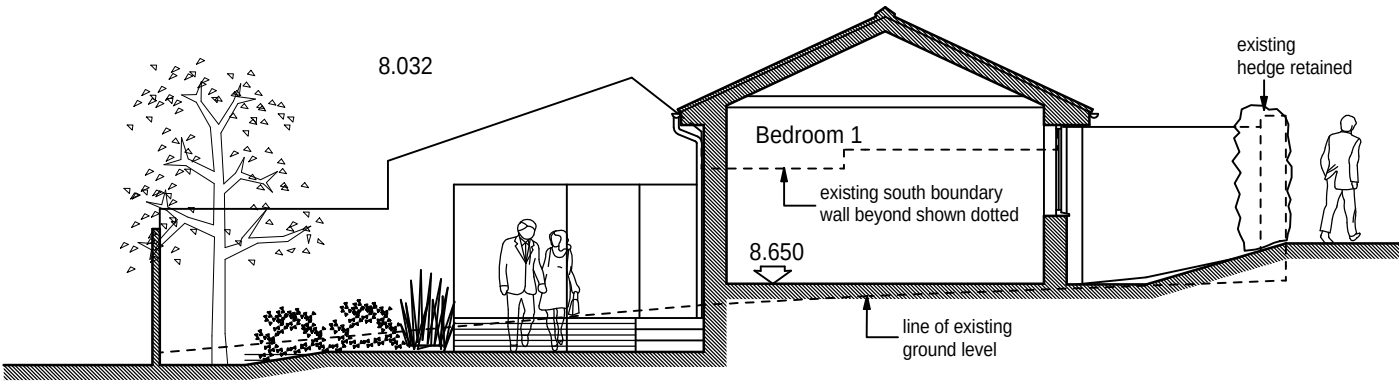

Section B-B

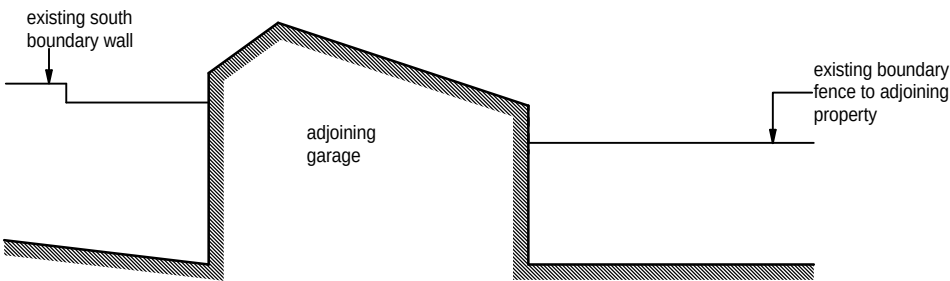

South Elevation of boundary from 60 Gladys Avenue

 

This drawing is the copyright of the Architect and must not be reproduced without permission, except by the Local Planning Authority for planning purposes.

Figured dimensions to be taken in preference to scaled.
 Dimensions to be checked on site before work commences.
 No deviation from this drawing will be permitted without the prior written consent of the Architect.
 Ground floor slabs, foundations, structure, etc., and all work below ground is shown provisionally and inspection of ground conditions is essential prior to work commencing.
 Reassessment is essential when the ground conditions are apparent and redesign may be necessary in the light of soil conditions found.
 The responsibility for establishing the soil and subsoil conditions rests with the Contractor.

drawing
PROPOSED ELEVATIONS & SECTIONS

project
PROPOSED DETACHED BUNGALOW ON LAND TO REAR OF 17 LOVEDEAN LANE WATERLOOVILLE, HANTS PO8 8HH

revisions				date
drawing no.	rev.	date	scale(s)	sheet size
21009/213		JUN 2015	1:100	A3
client PRINCIPLE PROPERTIES LTD.				
project PROPOSED DETACHED BUNGALOW ON LAND TO REAR OF 17 LOVEDEAN LANE WATERLOOVILLE, HANTS PO8 8HH				
■ Jeffrey Douglas Chartered Architect ■ 114 Havant Road ■ Hayling Island ■ Hampshire ■ PO11 0LJ ■ ■ Tel: (023) 9246 8889 ■ E-mail: jdo@jeffreydouglas.co.uk ■				