



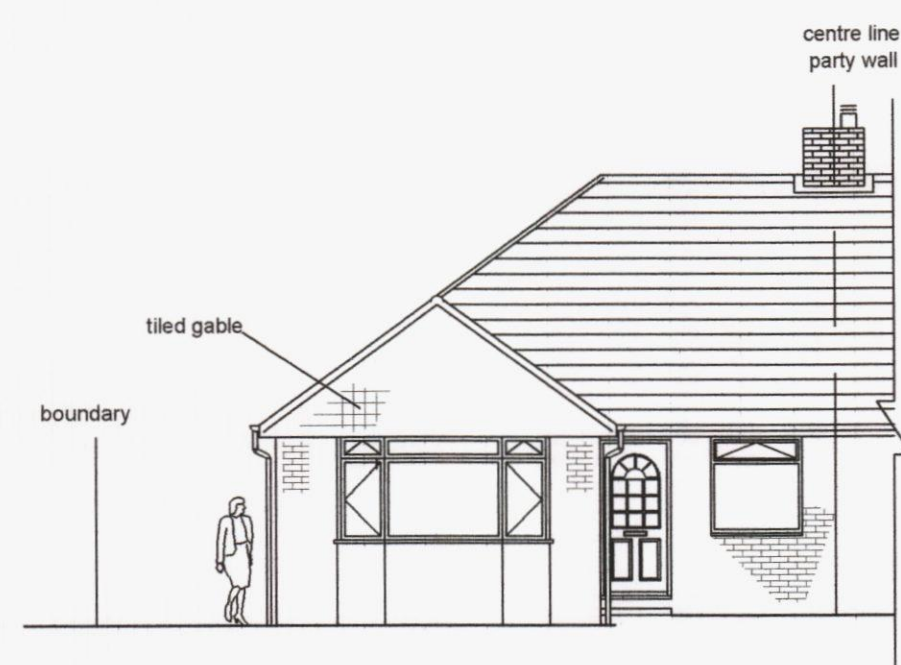


EXISTING  
FRONT ELEVATION  
1:100

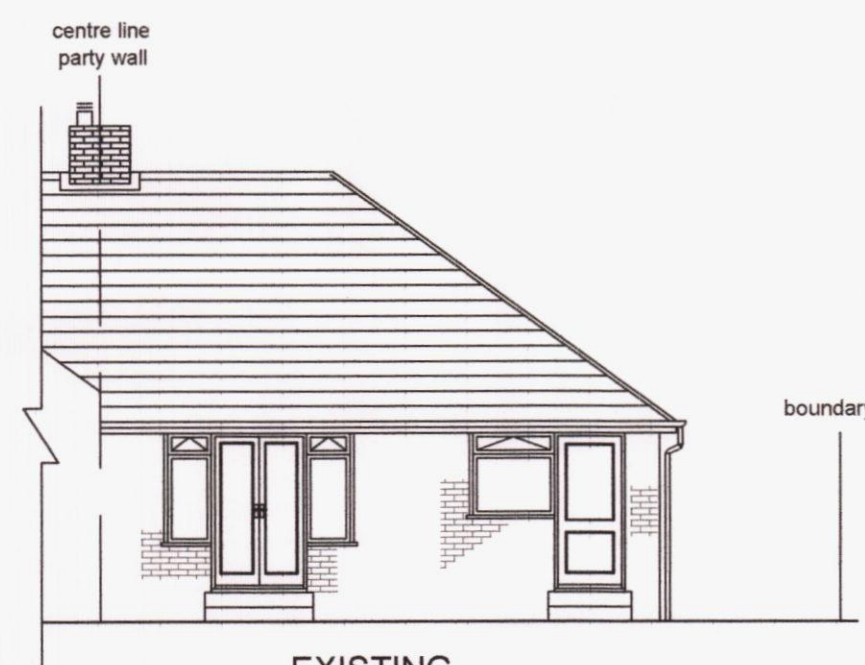

EXISTING  
REAR ELEVATION  
1:100




EXISTING  
SIDE ELEVATION  
1:100

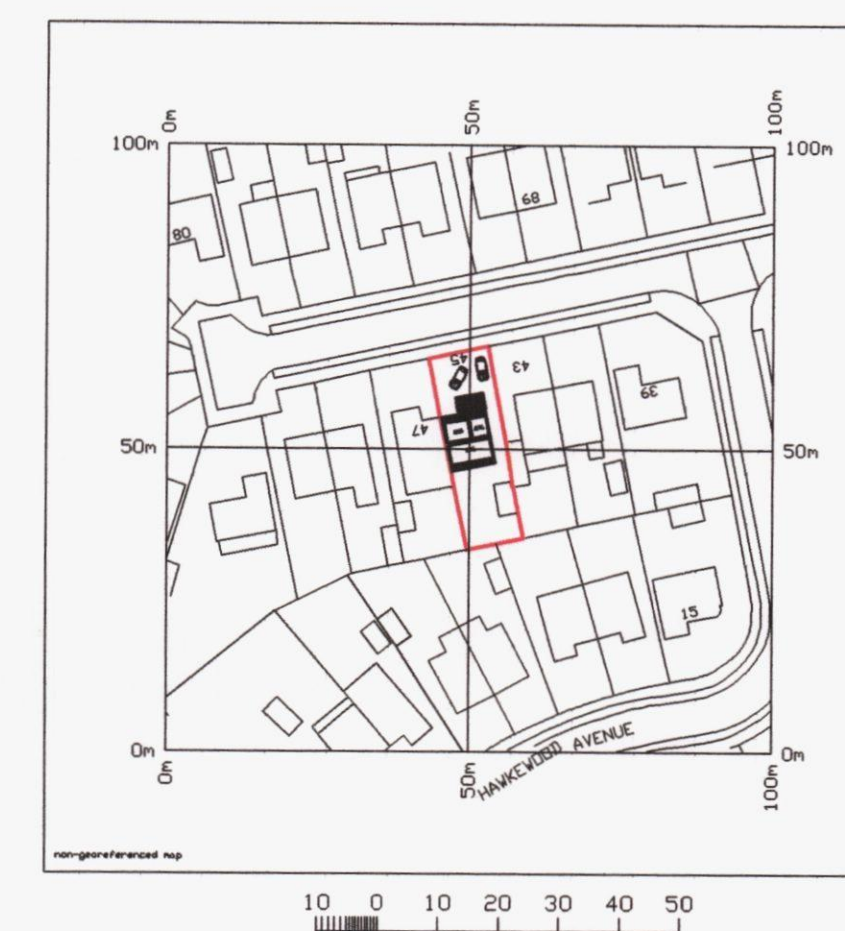


Produced on 18 February 2015 from the Ordnance Survey National Geographic Database and incorporating surveyed revision available at this date.  
Reproduction in whole or part is prohibited without the prior permission of Ordnance Survey.  
Crown copyright 2015. Supplied by copla ltd trading as UKPlanningMaps.com a licensed Ordnance Survey partner (100054135).  
Unique pln reference: v1/31050/43011

LOCATION PLAN 1:1250

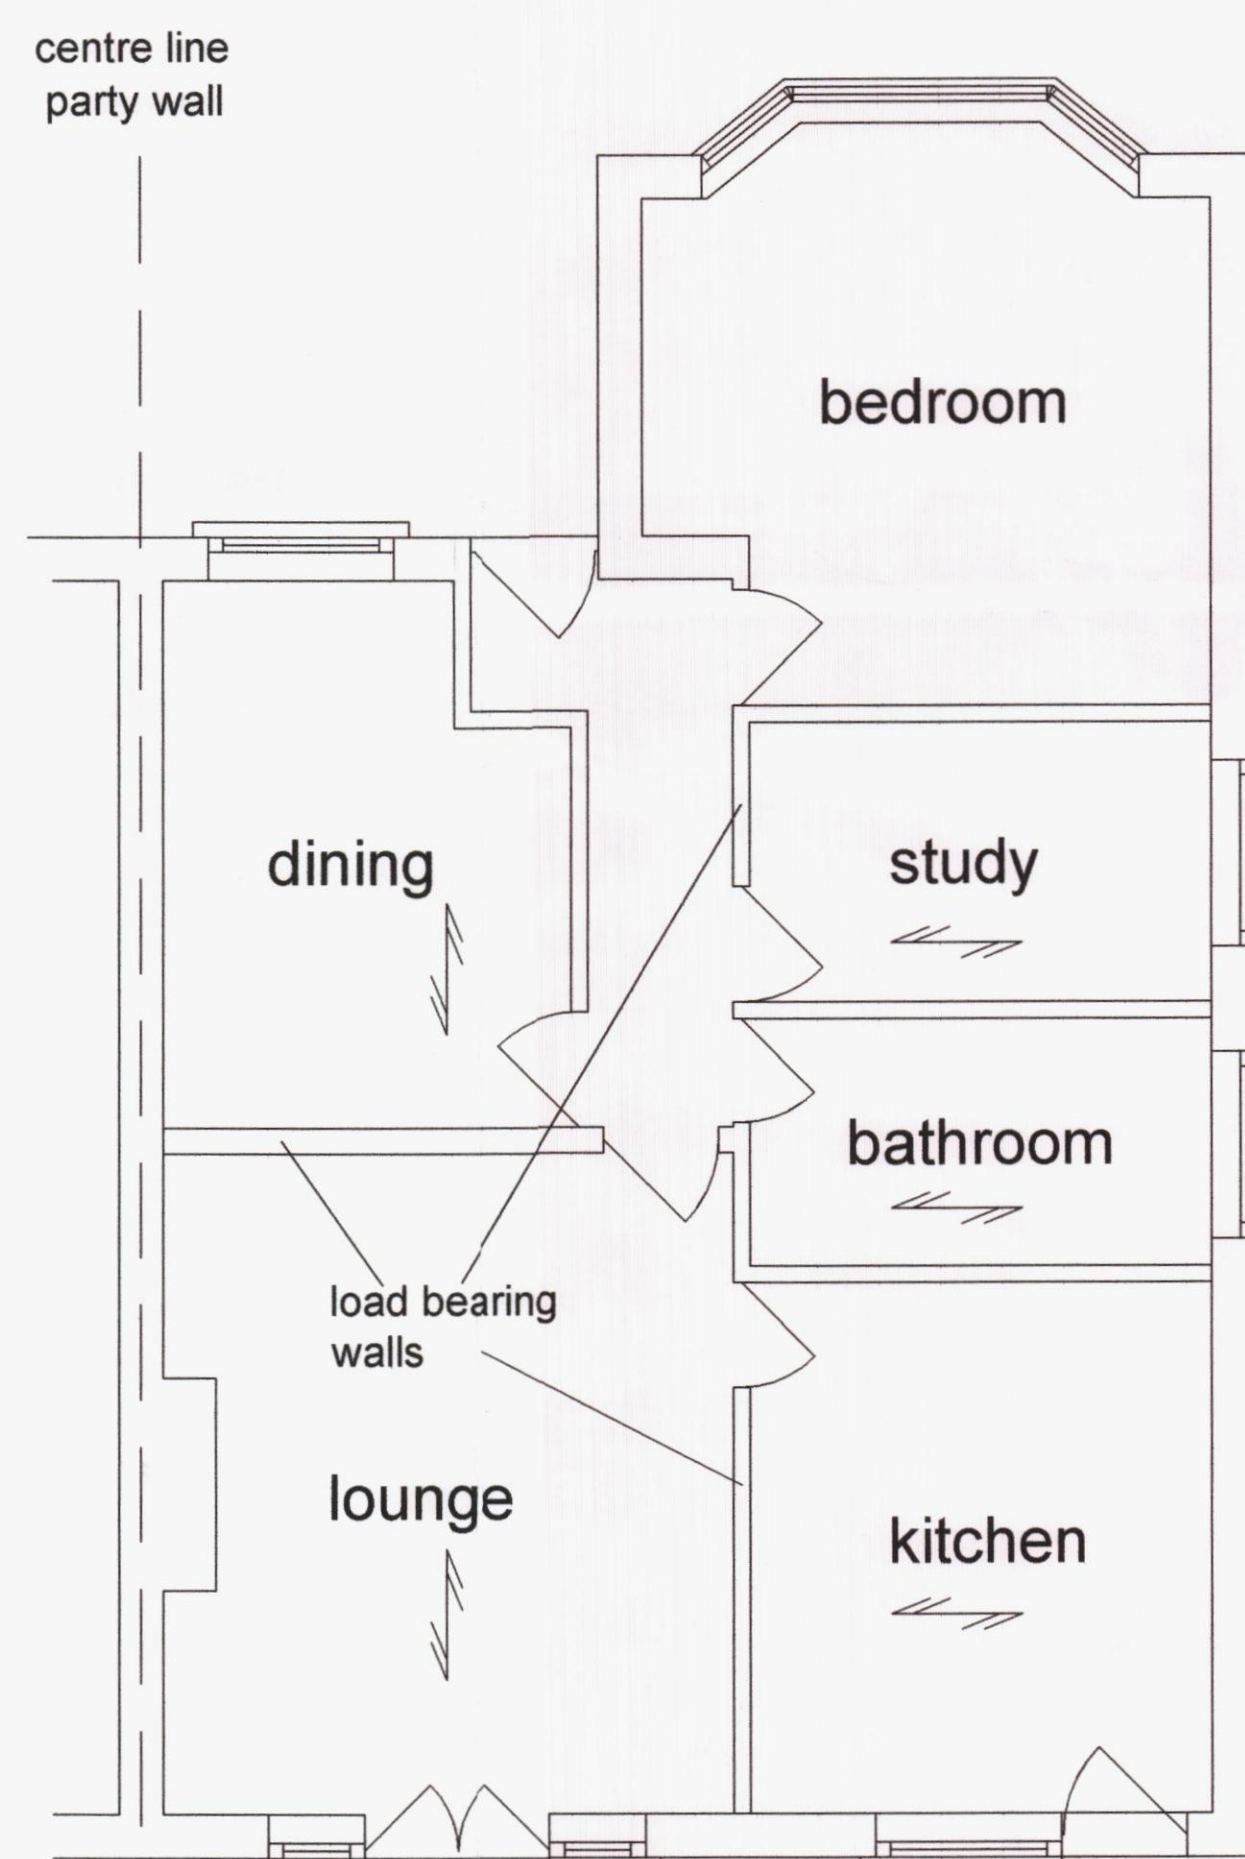

EXISTING  
GROUND FLOOR PLAN

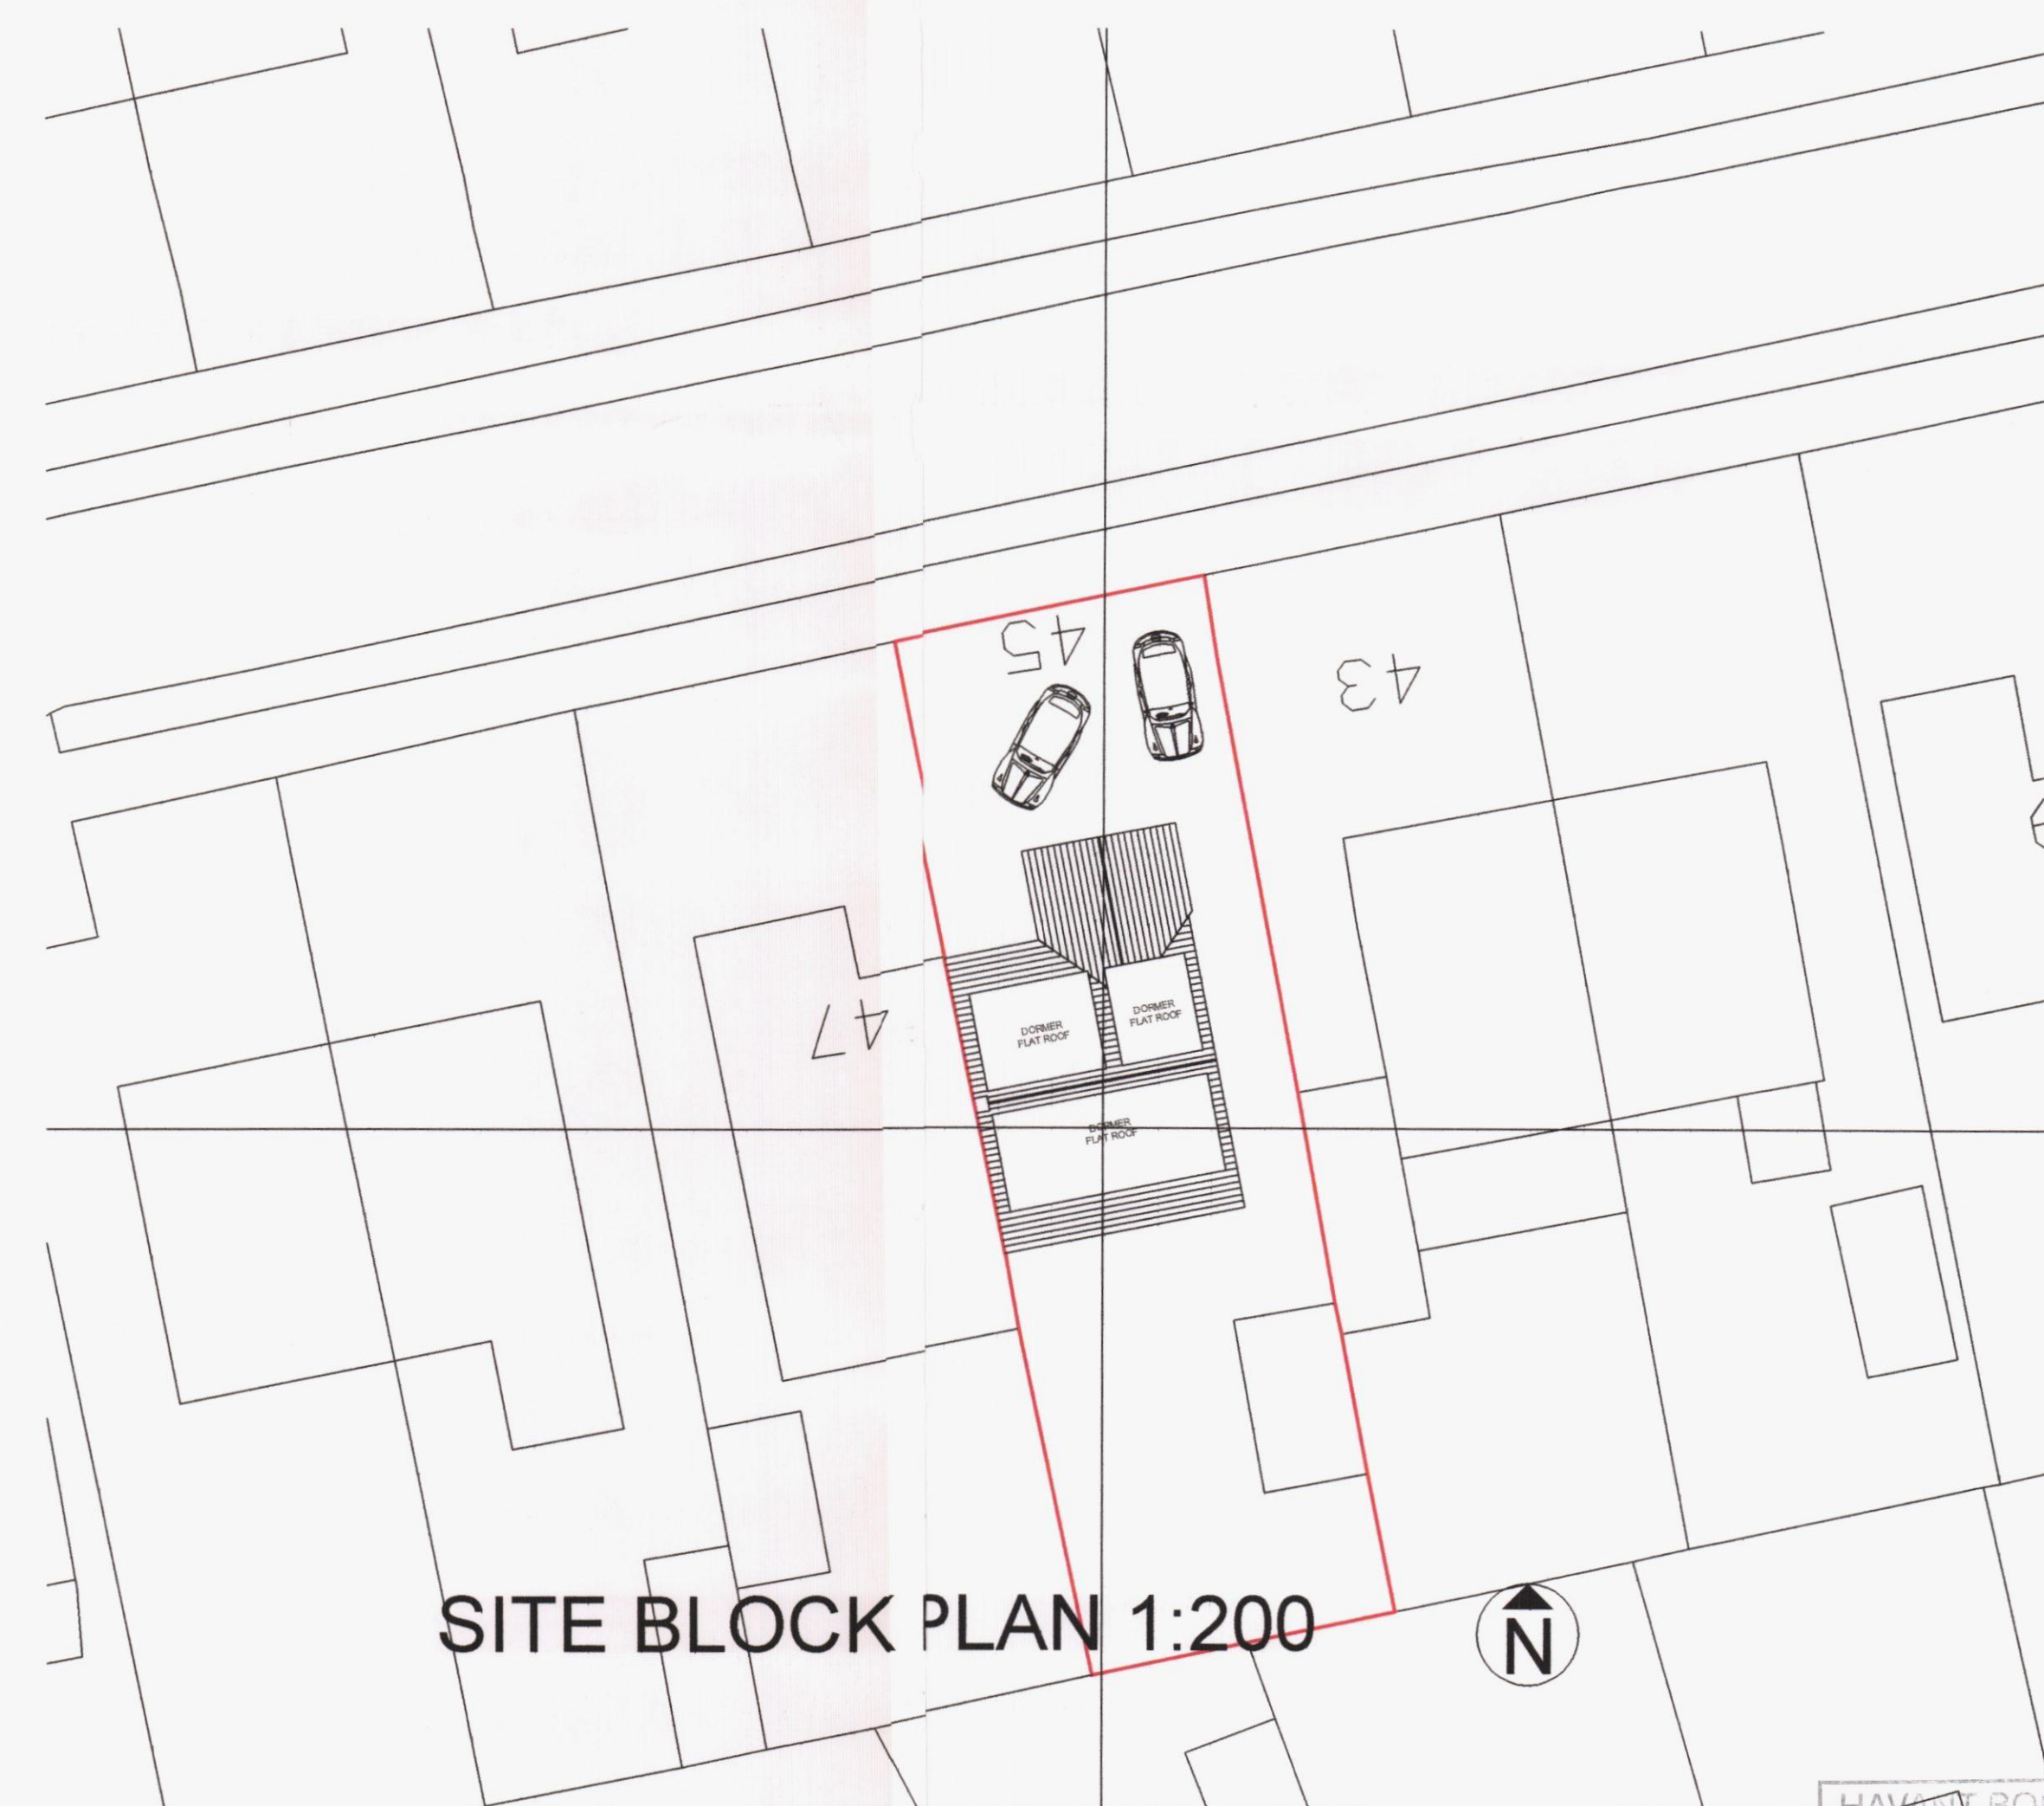

SITE BLOCK PLAN 1:200

ADDRESS  
45 BUCKLAND CLOSE  
WATERLOOVILLE  
PO7 6ED



Dawn: A Brown  
Dte: 08/02/15  
Sale: 1 : 50 unless stated  
Revision: A Drawn 08/02/15

TITLE  
Sheet 1 of 2  
EXISTING ELEVATIONS & PLANS.  
SITE & LOCATION PLANS

DRAWING NUMBER 45 BUCKLAND CLOSE.DWG