



FULMER WALK 46-57 SOUTH ELEVATION - EXISTING GEORGIAN WIRED INFILL GLAZED PANELS TO BALCONIES

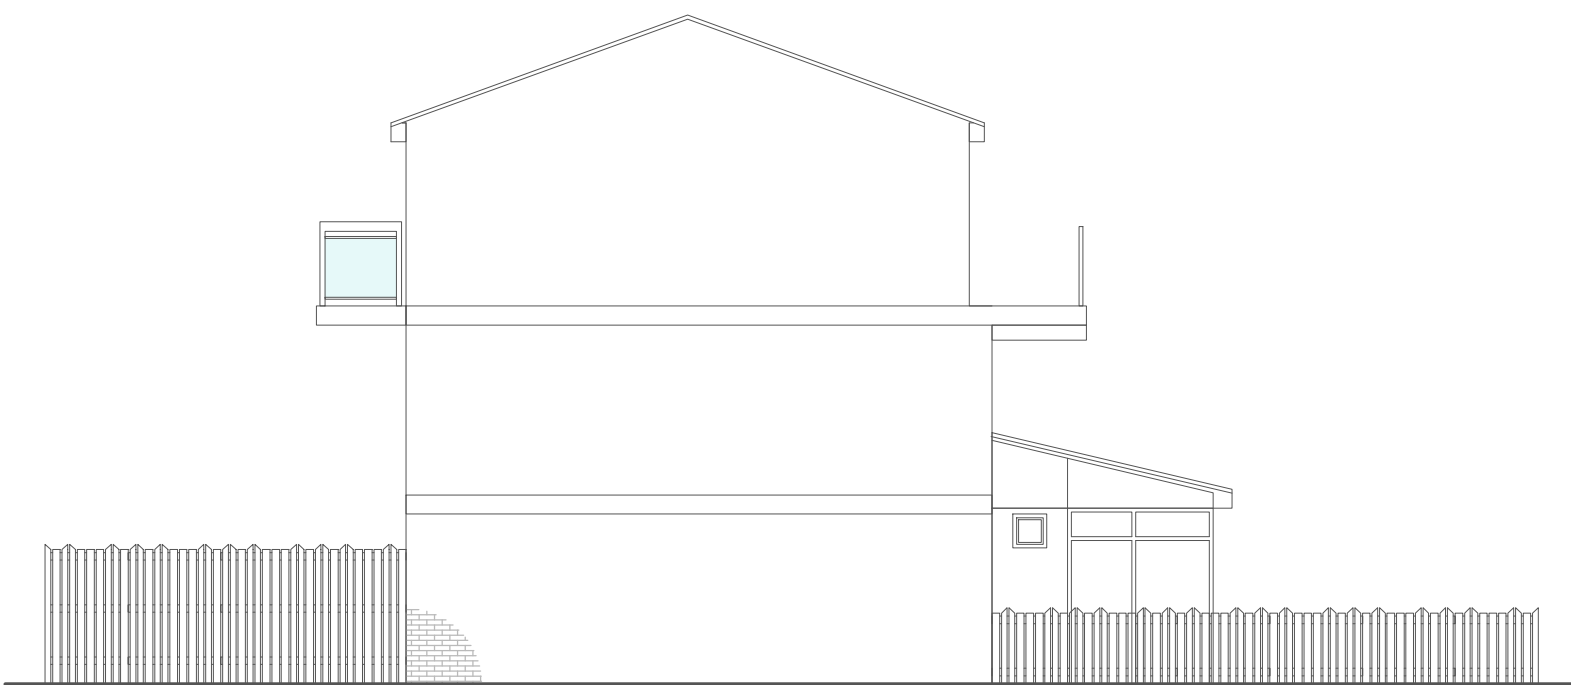

FULMER WALK 46-57 EAST ELEVATION - EXISTING GEORGIAN WIRED INFILL GLAZED PANELS TO BALCONIES

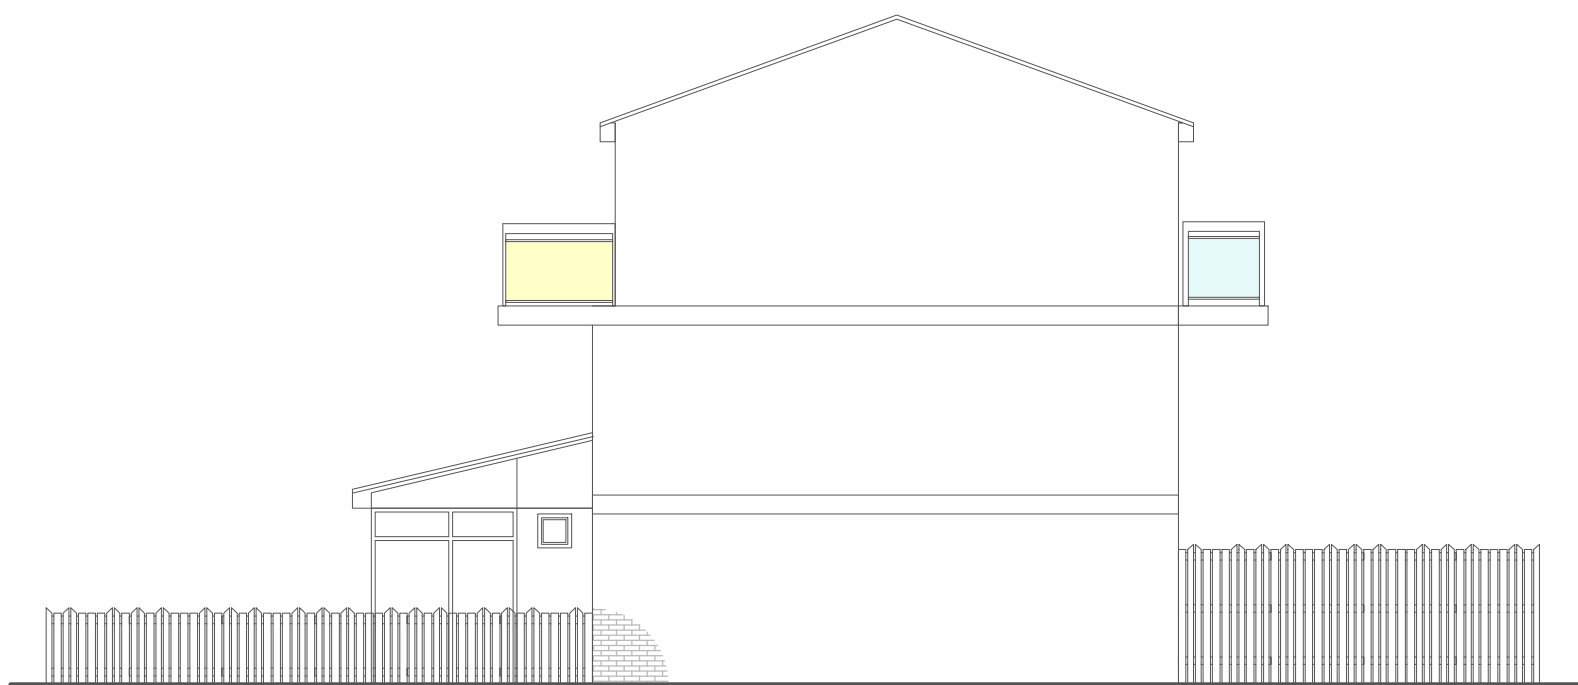

FULMER WALK 46-57 WEST ELEVATION - EXISTING GEORGIAN WIRED INFILL GLAZED PANELS TO BALCONIES

EXISTING RAILINGS TO PRIVATE BALCONIES

THE EXISTING RAILINGS/ BALUSTRADES TO THE PRIVATE BALCONIES POSITIONED TO THE SOUTH ELEVATION OF THE FULMER WALK BLOCKS (INCLUSIVE OF 19-33, 34-45, 46-57 & 58-72) CONSIST OF A METAL FRAME WITH GEORGIAN WIRED GLASS INFILL PANELS.

EXISTING INFILL PANELS ARE STARTING TO DETERIORATE WITH EVIDENCE OF CRACKING AND CHIPPING. EXISTING METAL RAILINGS/ BALUSTRADES ARE TO BE RUBBED DOWN OF ALL EXISTING PAINT COATINGS AND REDECORATED.


PLANNING PROPOSALS CONSIST OF THE REMOVAL OF EXISTING GEORGIAN WIRED GLAZED INFILL PANELS TO BE REPLACE WITH A NEW HIGH PRESSURE LAMINATE INFILL PANEL. THIS CHANGE WILL SUBSEQUENTLY REQUIRE APPROVAL DUE TO THE CHANGE OF MATERIAL.

BALCONIES


BALCONIES TO THE SOUTH ELEVATION OF FULMER WALK 46-57 CONSIST OF 2NO DOUBLE BALCONIES TO PROPERTY NO 54, 55, 56 AND 57.



FULMER WALK 58-72 SOUTH ELEVATION - EXISTING GEORGIAN WIRED INFILL GLAZED PANELS TO BALCONIES

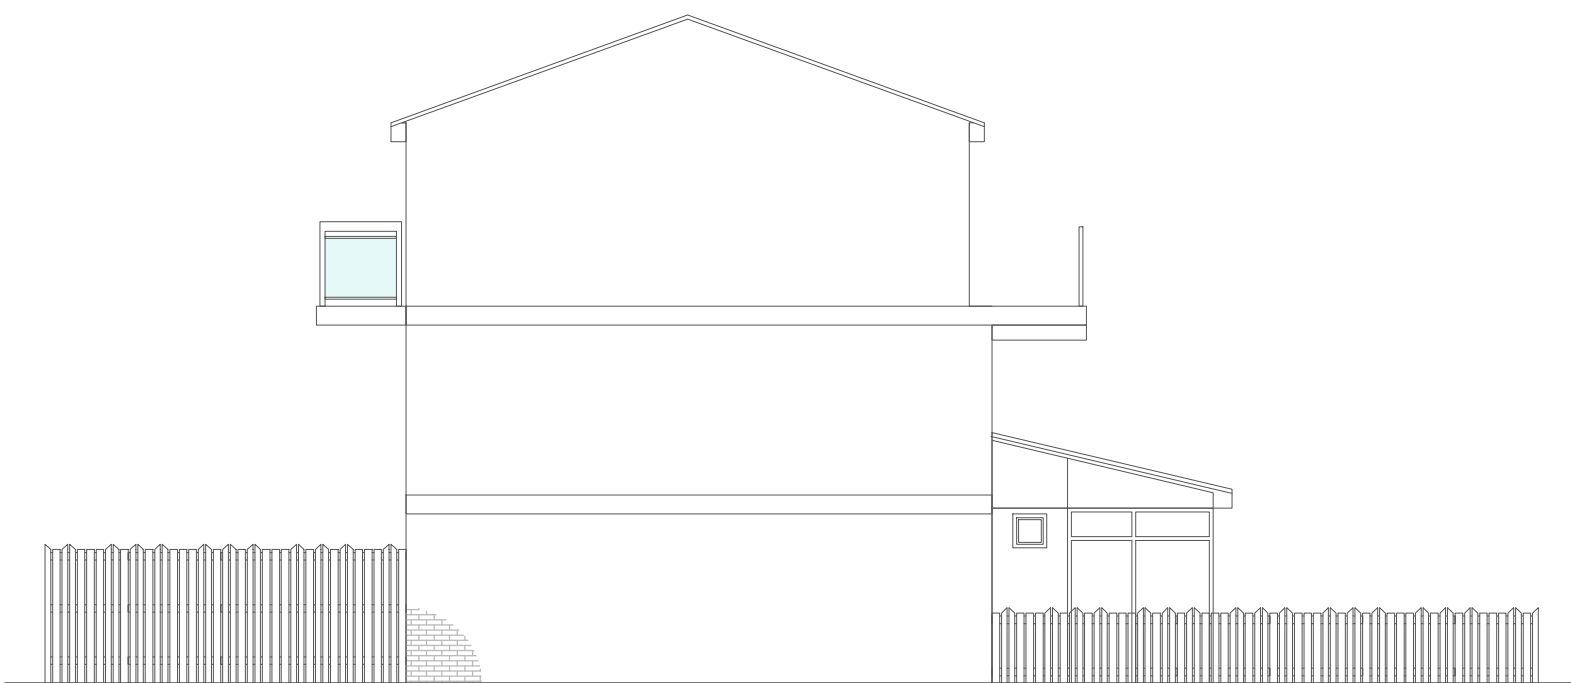

FULMER WALK 58-72 EAST ELEVATION - EXISTING GEORGIAN WIRED INFILL GLAZED PANELS TO BALCONIES

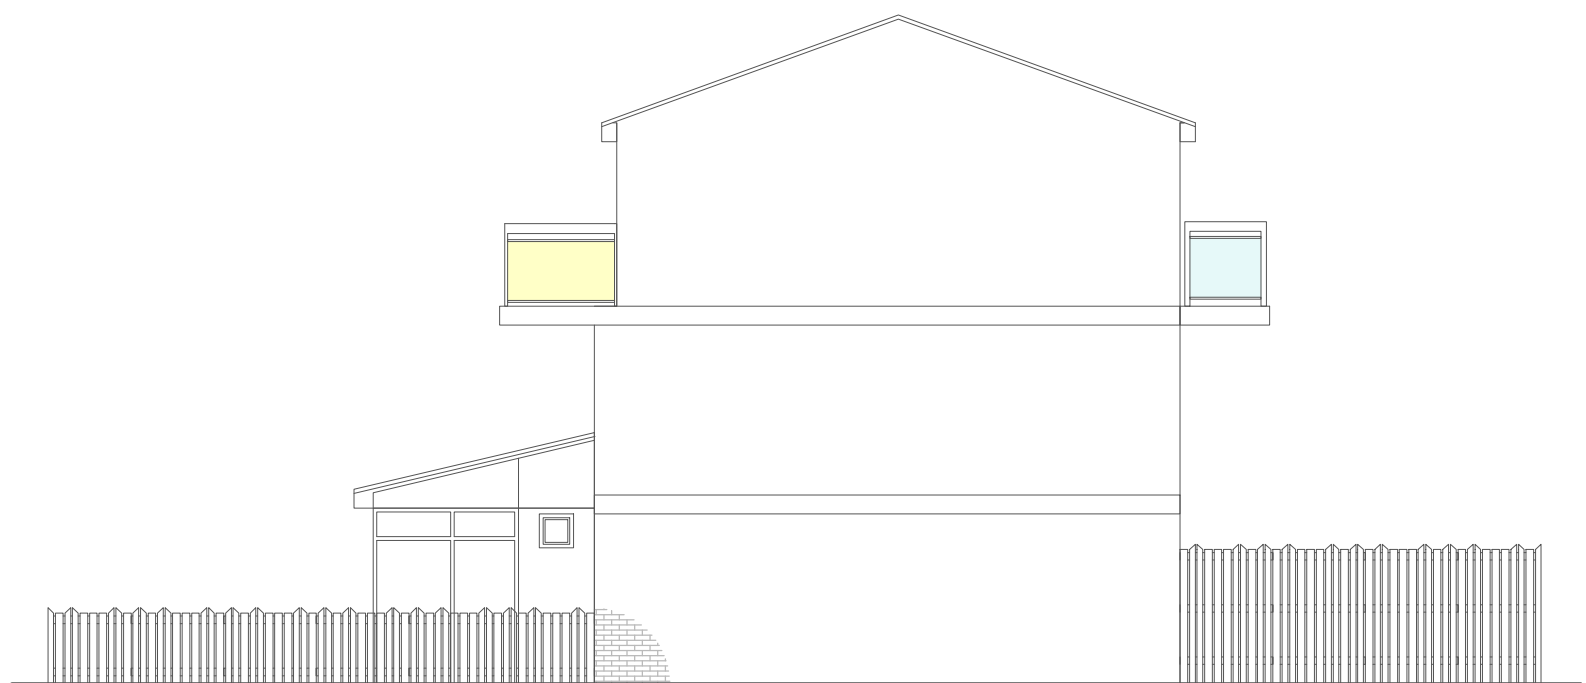

FULMER WALK 58-72 WEST ELEVATION - EXISTING GEORGIAN WIRED INFILL GLAZED PANELS TO BALCONIES

BALCONIES

BALCONIES TO THE SOUTH ELEVATION OF FULMER WALK 58-72 CONSIST OF 1NO SINGLE BALCONY TO THE RIGHT, PROPERTY NO 74, 2NO DOUBLE BALCONIES TO PROPERTY NO 75, 76, 77 AND 78.



PROJECT TITLE:
FULMER WALK BLOCKS

DRAWING TITLE:
FULMER WALK BLOCKS 46-57 &
58-72 - EXISTING INFILL PANELS
TO BALCONY RAILINGS

JAN-2015 Drawn by: AK
Date: 23/01/2015 DWG No. PL002
REV No. /

A1 - 1:100
OS Licence No.: 100019071

REVISIONS: