




SUPERSEDED

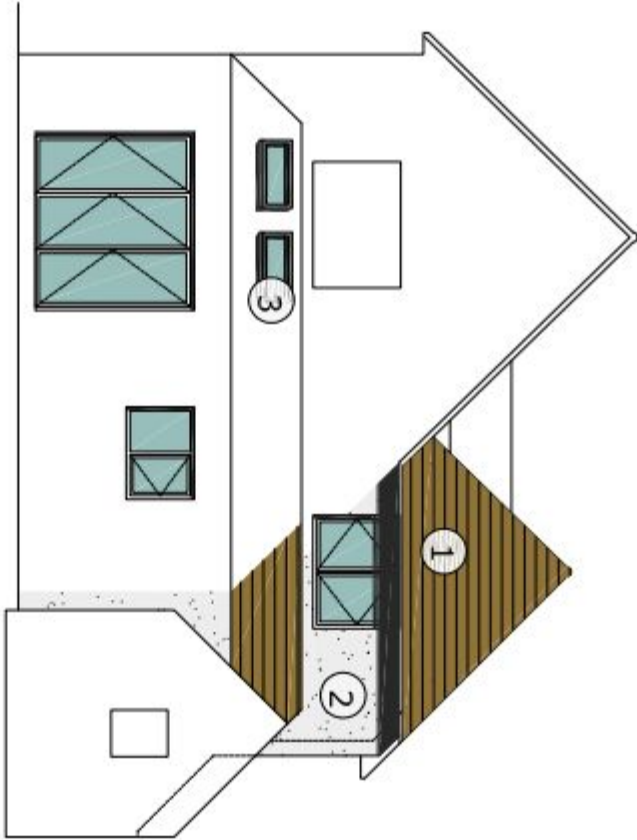

proposed north elevation

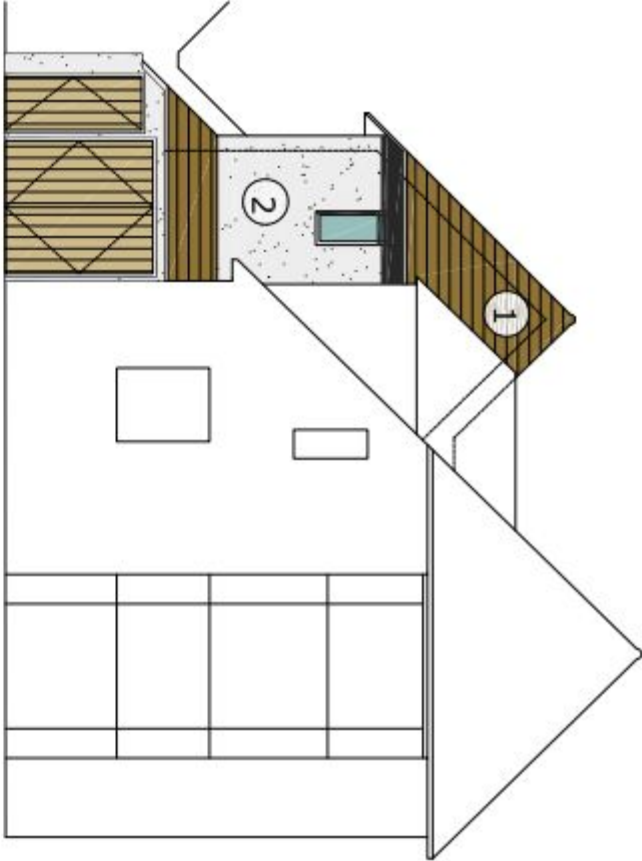

proposed south elevation

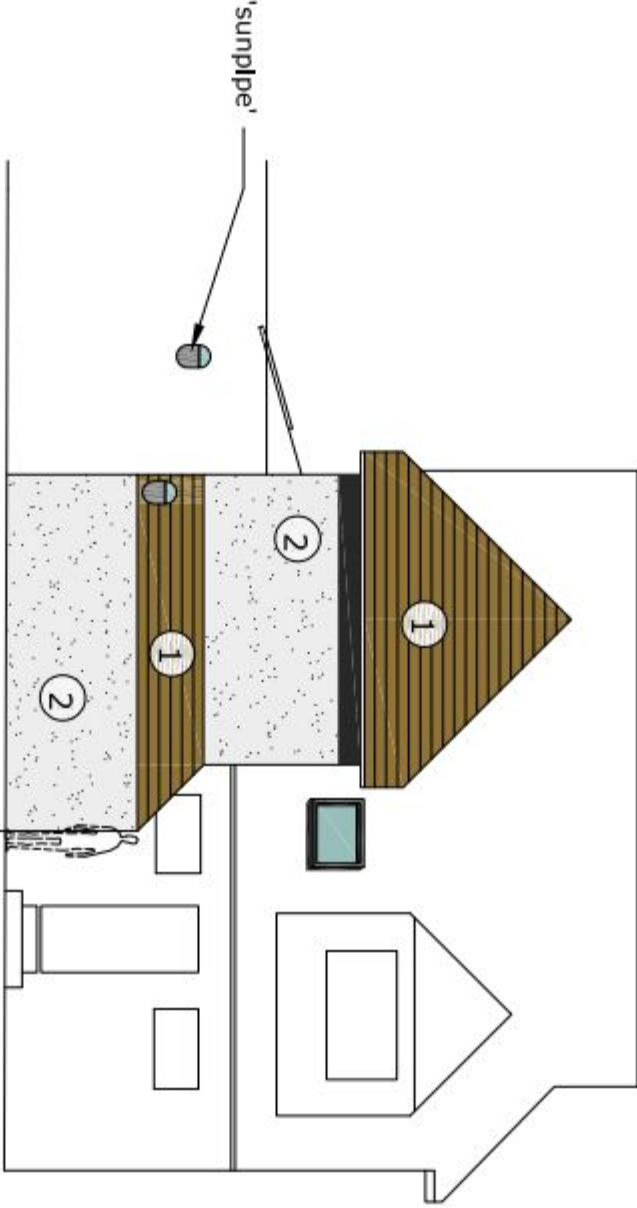

proposed east elevation



① tiles to match existing

② white painted render

③ new roof window


planning issue only

this drawing is not for construction
this drawing is the property of:
dwell design
28 beaconsfield avenue
cosham
portsmouth
po6 2pt

revisions

scale bars

1:100

 

scale 1:00 @ A3

job name 102 the date

date june 15

job number 15033

drawing number (pl)02

drawing name proposed elevations

status planning

revision

dwell design ltd