



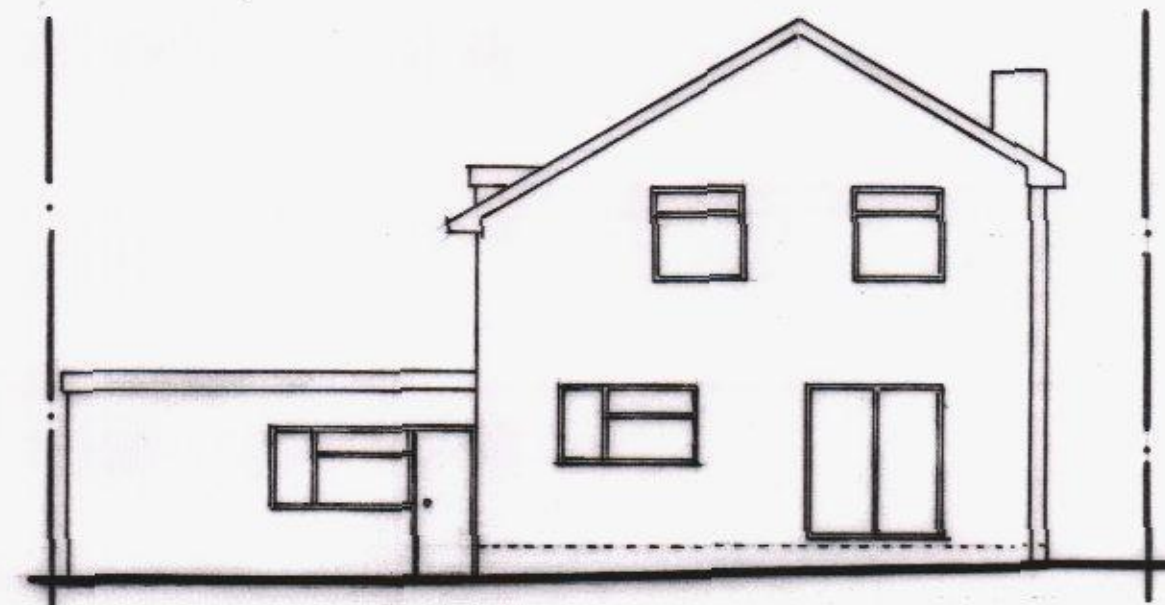


Existing Front Elevation (South)



Existing Rear Elevation (North)

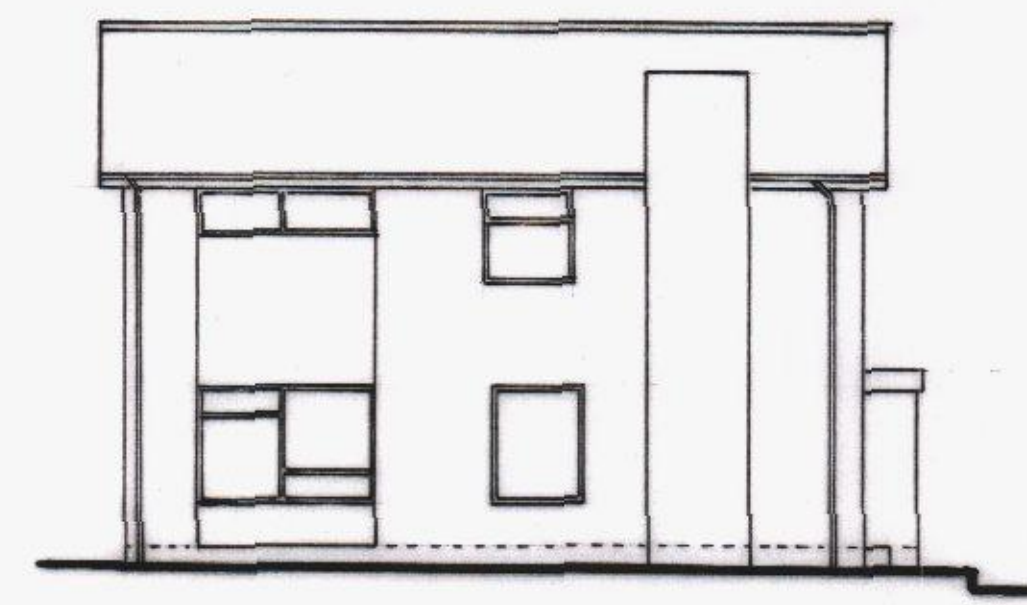


Existing Side Elevation (East)

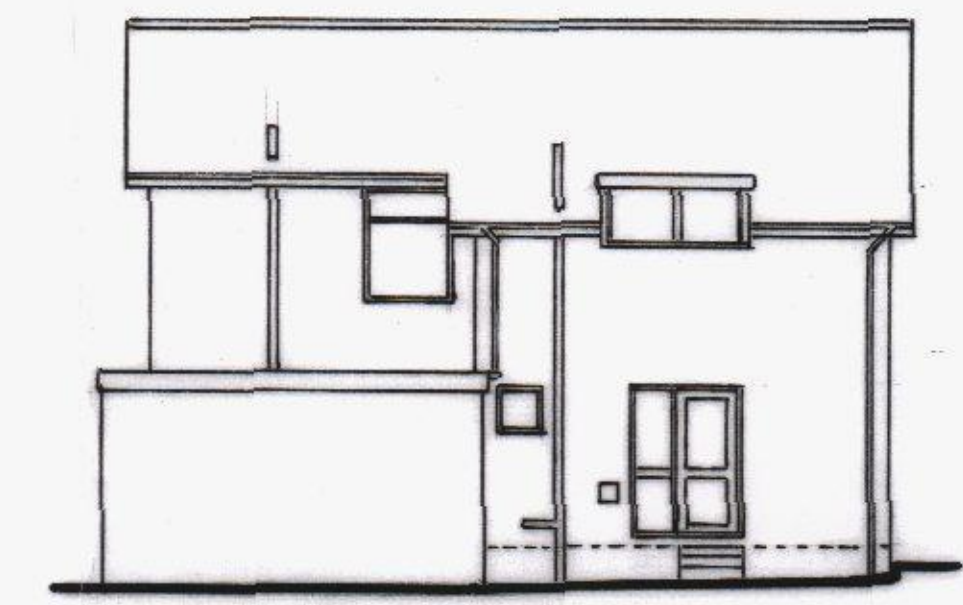


Existing Side Elevation (West)




Proposed Front Elevation (South)

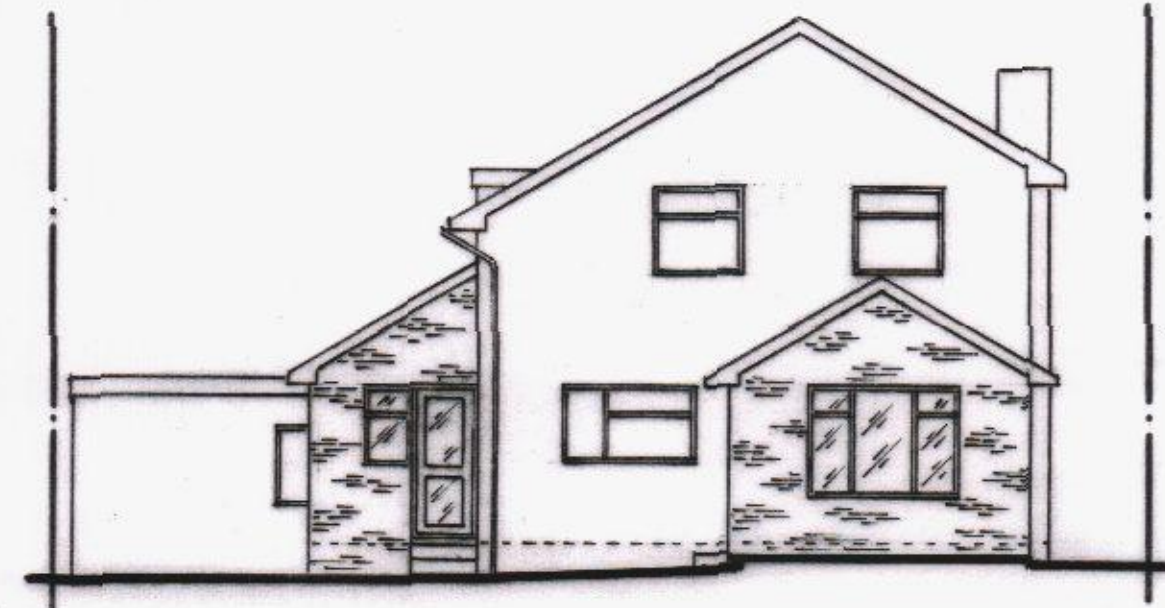


Proposed Rear Elevation (North)

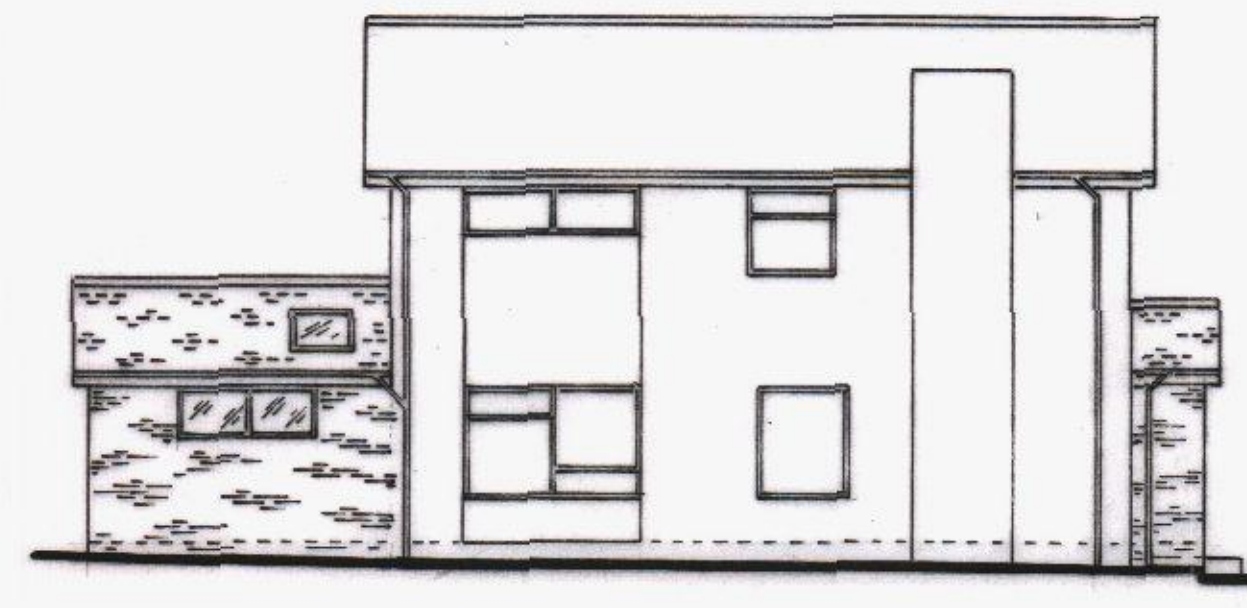


Proposed Side Elevation (East)

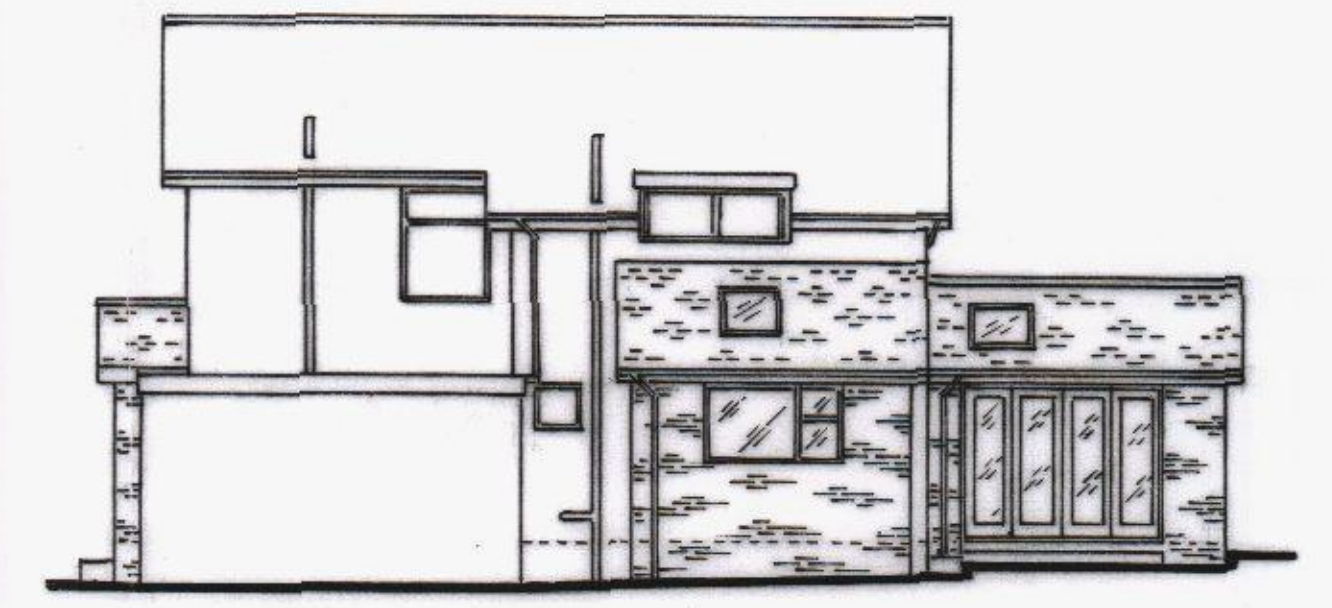


Proposed Side Elevation (West)

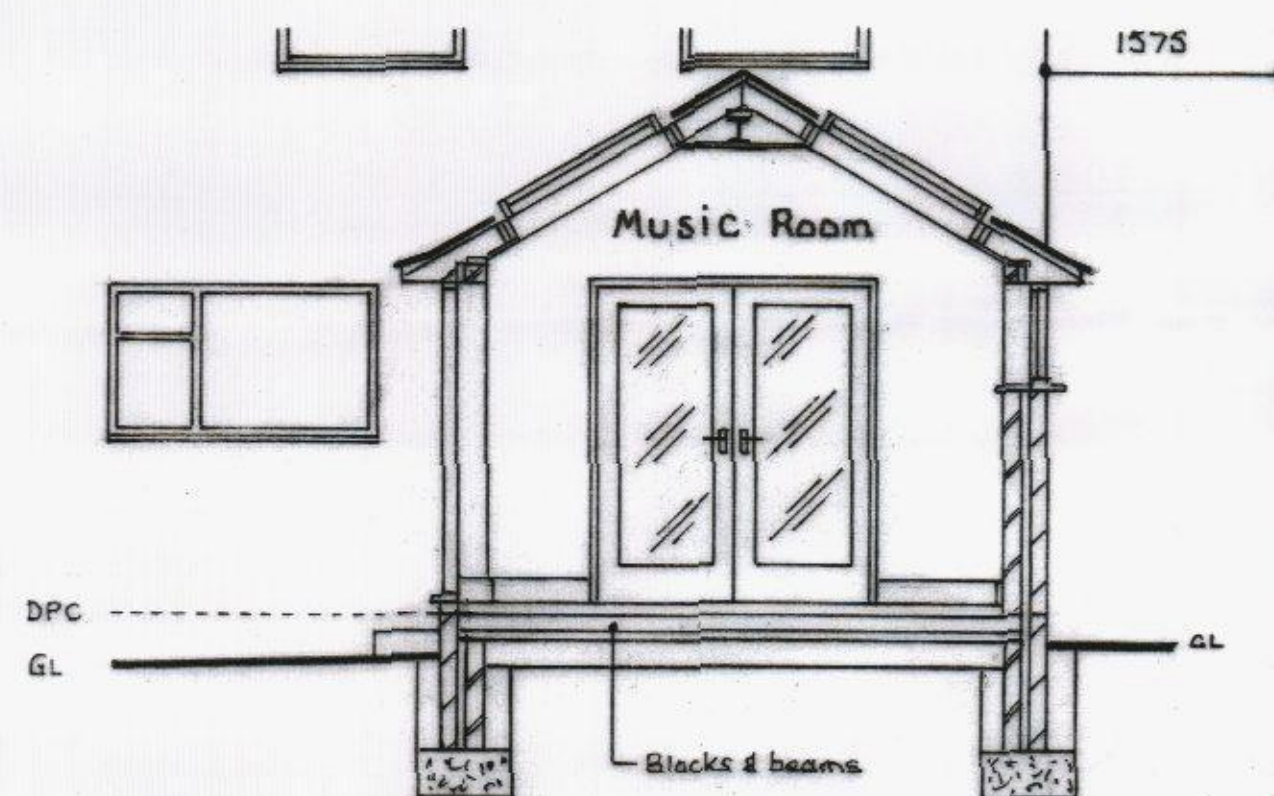


Section A - A

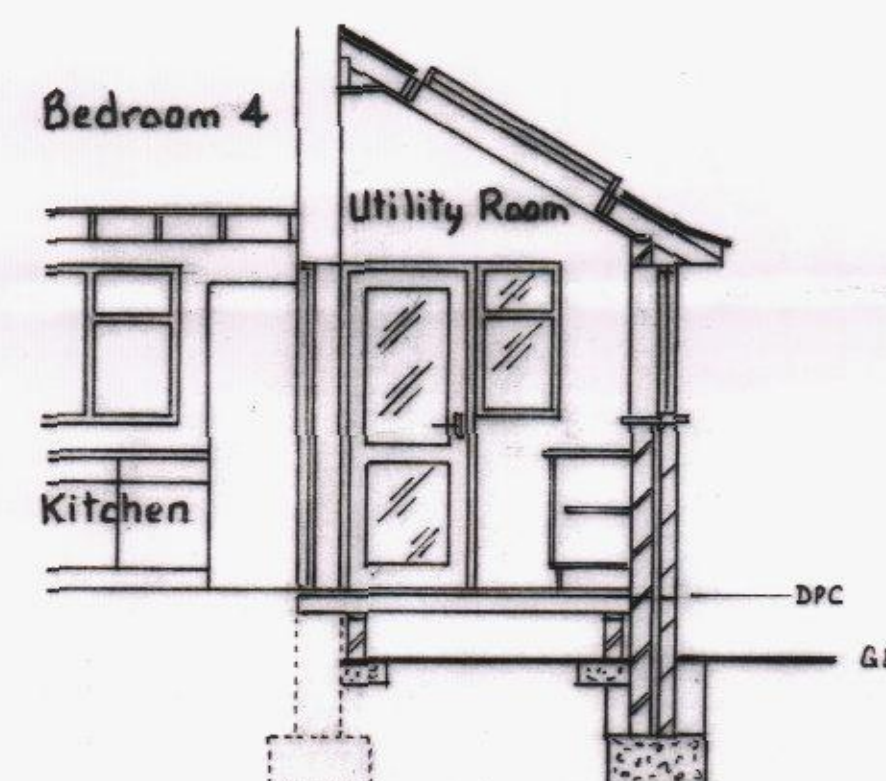

Section B - B

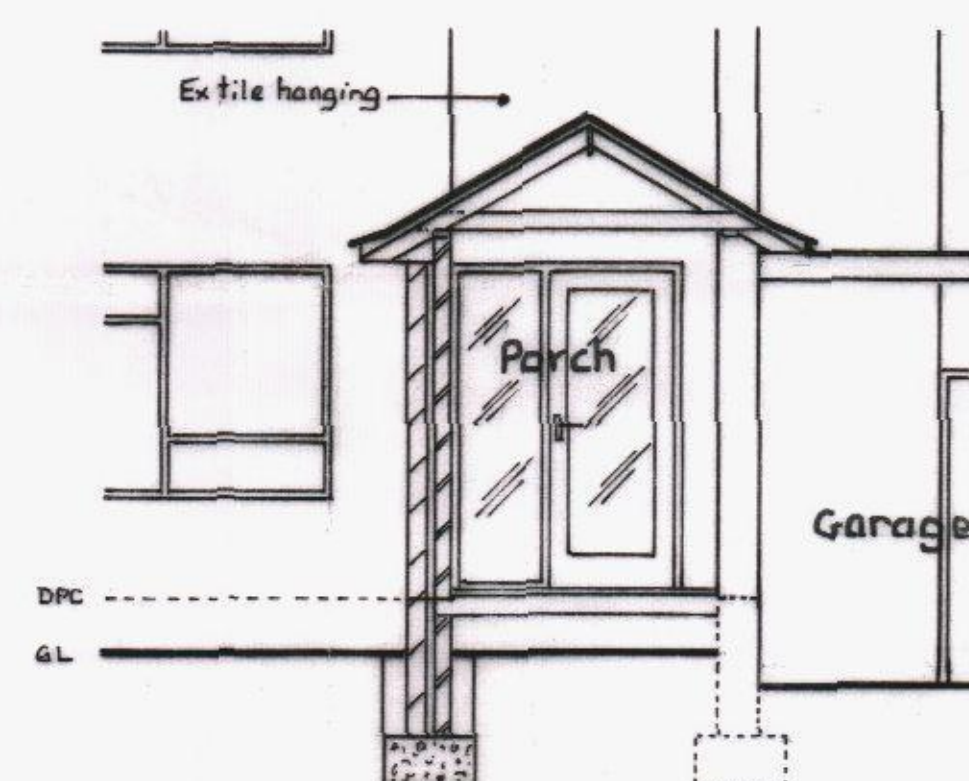


Section C - C

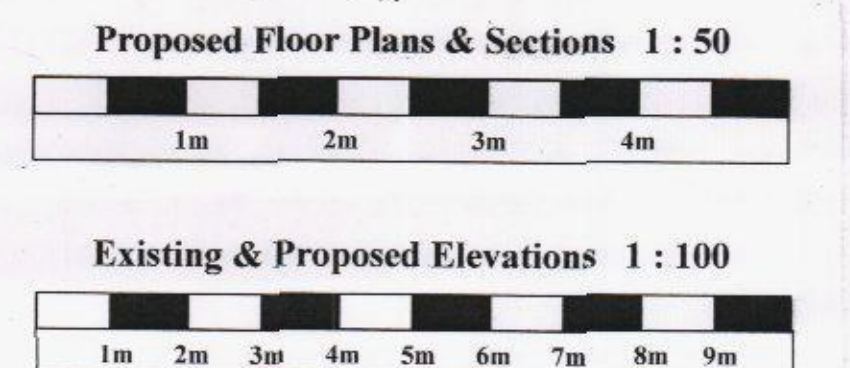


Scale Bars


HAVANT BOROUGH COUNCIL
27 APR 2015
RECEIVED

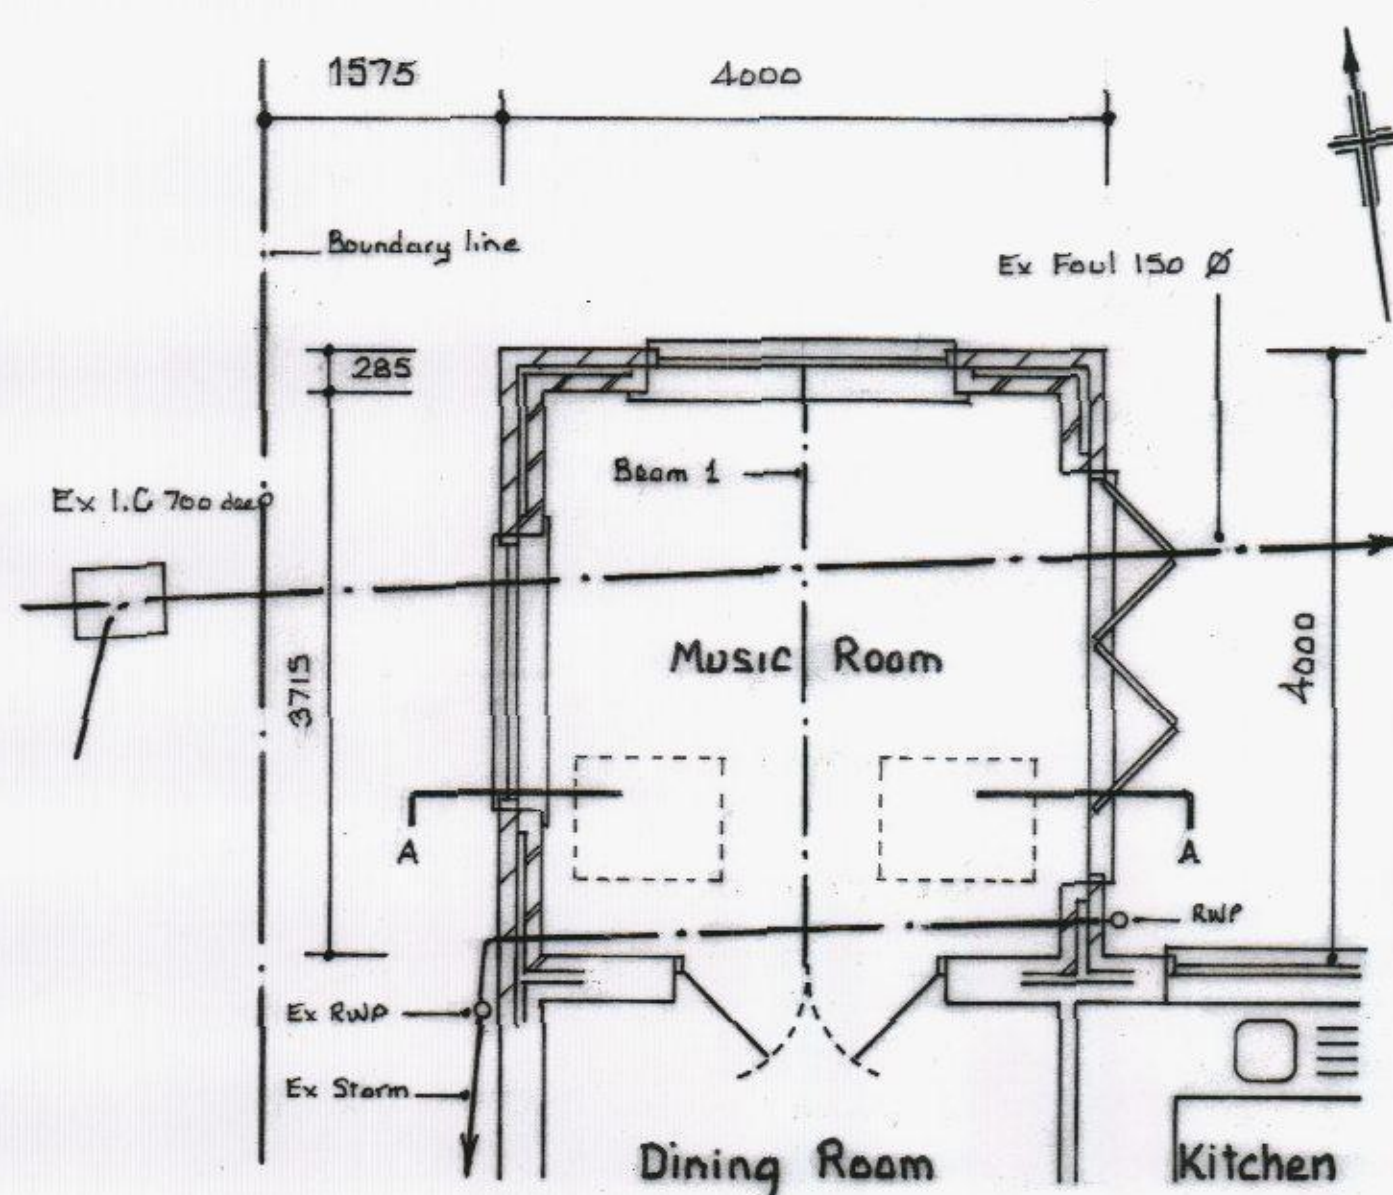


Proposed Music Room G/F Plan

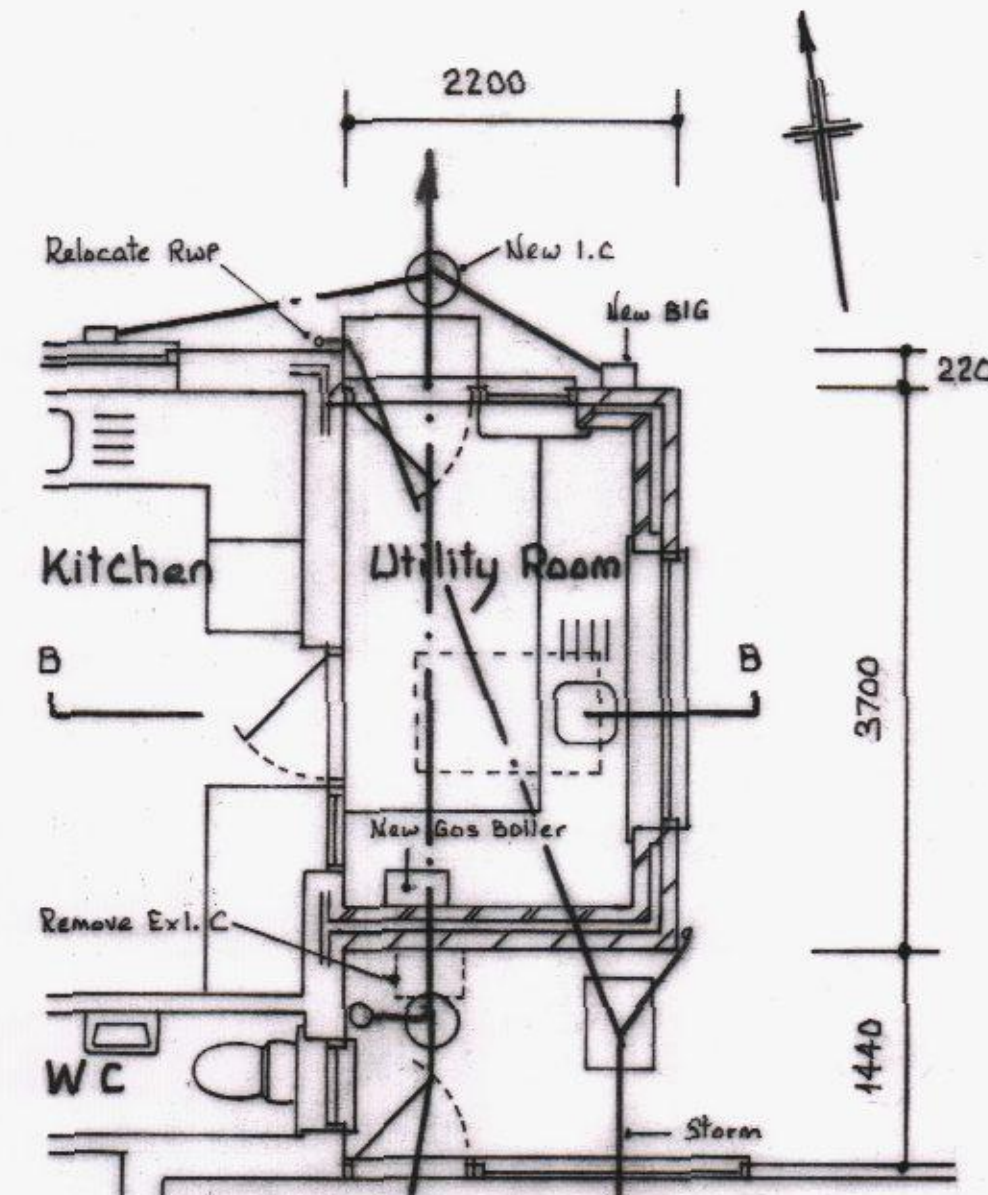

Proposed Utility Room G/F Plan

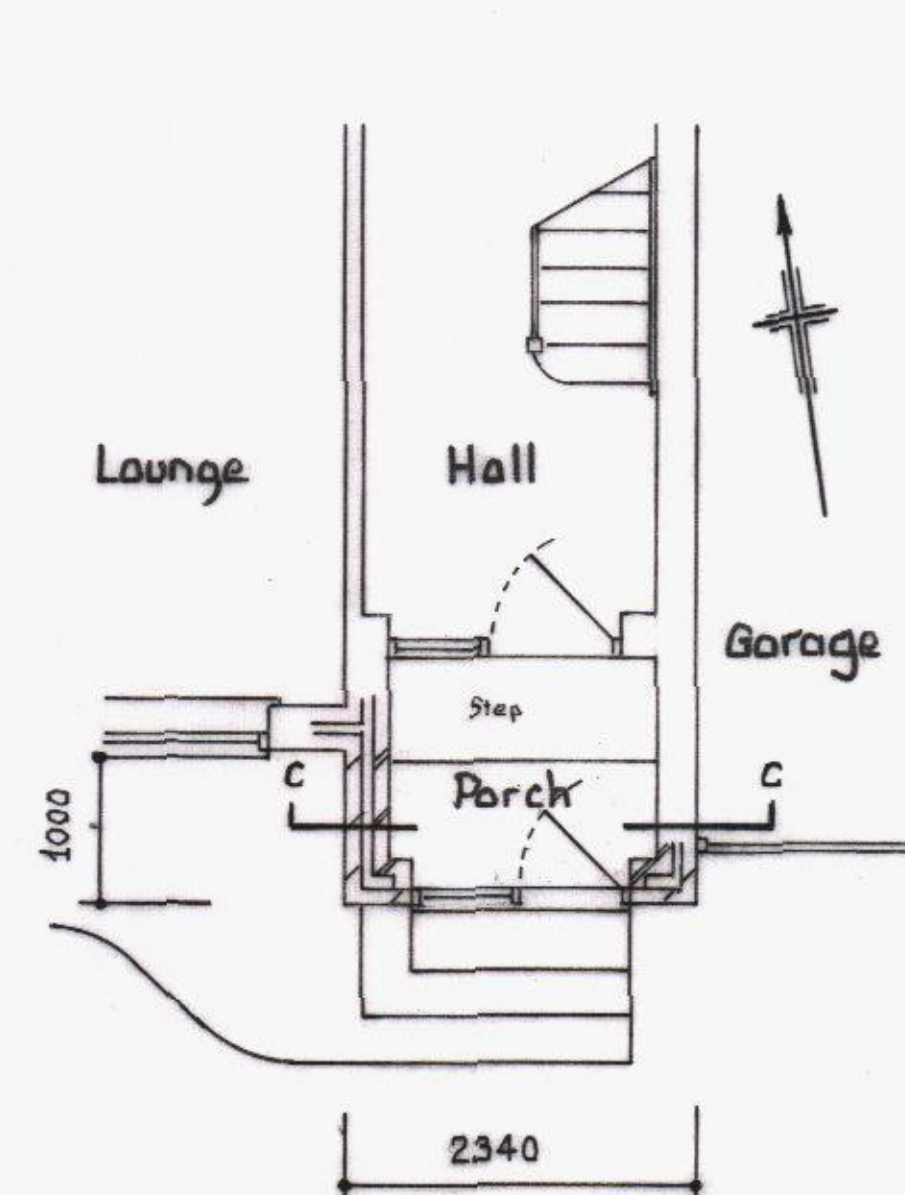

Proposed Porch G/F Plan

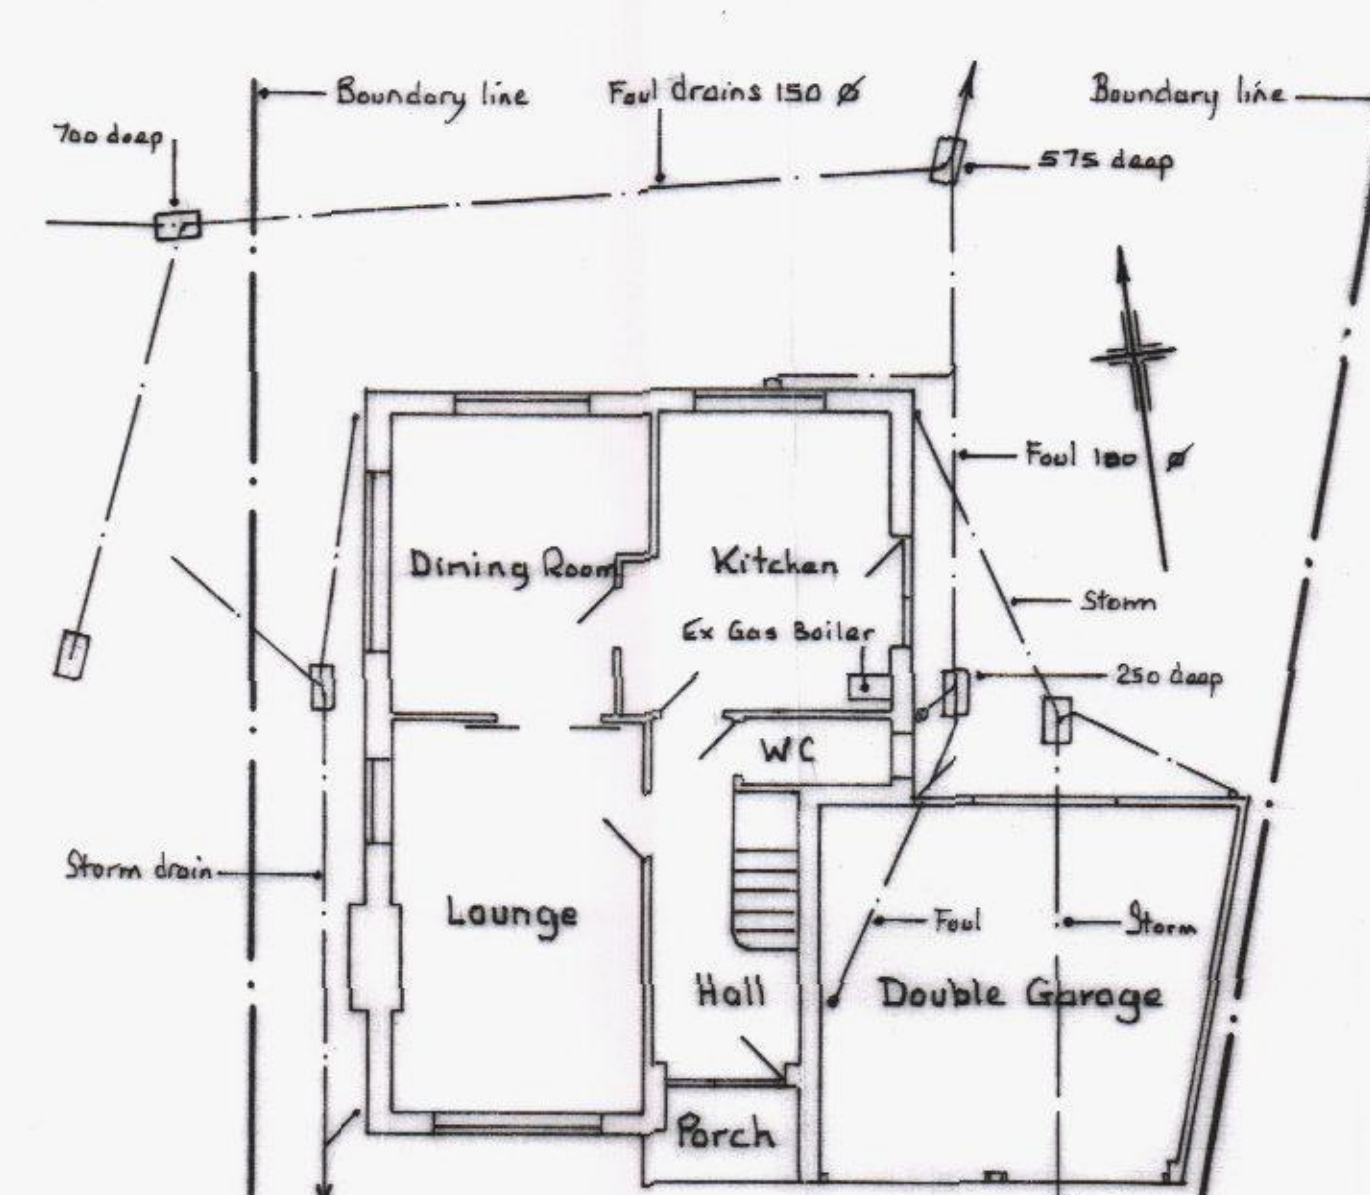

Existing Ground Floor Plan

Ordinance Survey Licence No 100045286	
D	
C	
B	
A	
DATE	REVISIONS
CLIENT: Mr & Mrs Parry	
SITE: 25 Hulbert Road (Service Road) Waterloo, Hants, PO7 7NX	
PROPOSAL: Proposed Rear and Side Elevation Extensions And Extended Front Elevation Porch	
DRAWN BY: S C P Designs 11 Yew Tree Gardens, Denmead, Waterloo, Hants, PO7 6LH	
Office: 023 92 255916 Mobile: 07854 168 351	
ALL DIMENSIONS TO BE CHECKED ON SITE Scale: 1 : 50 & 1:100	
Date: 6th April, 2015	
Drawing No: 3654 - 1/1	REV.