




SUPERSEDED

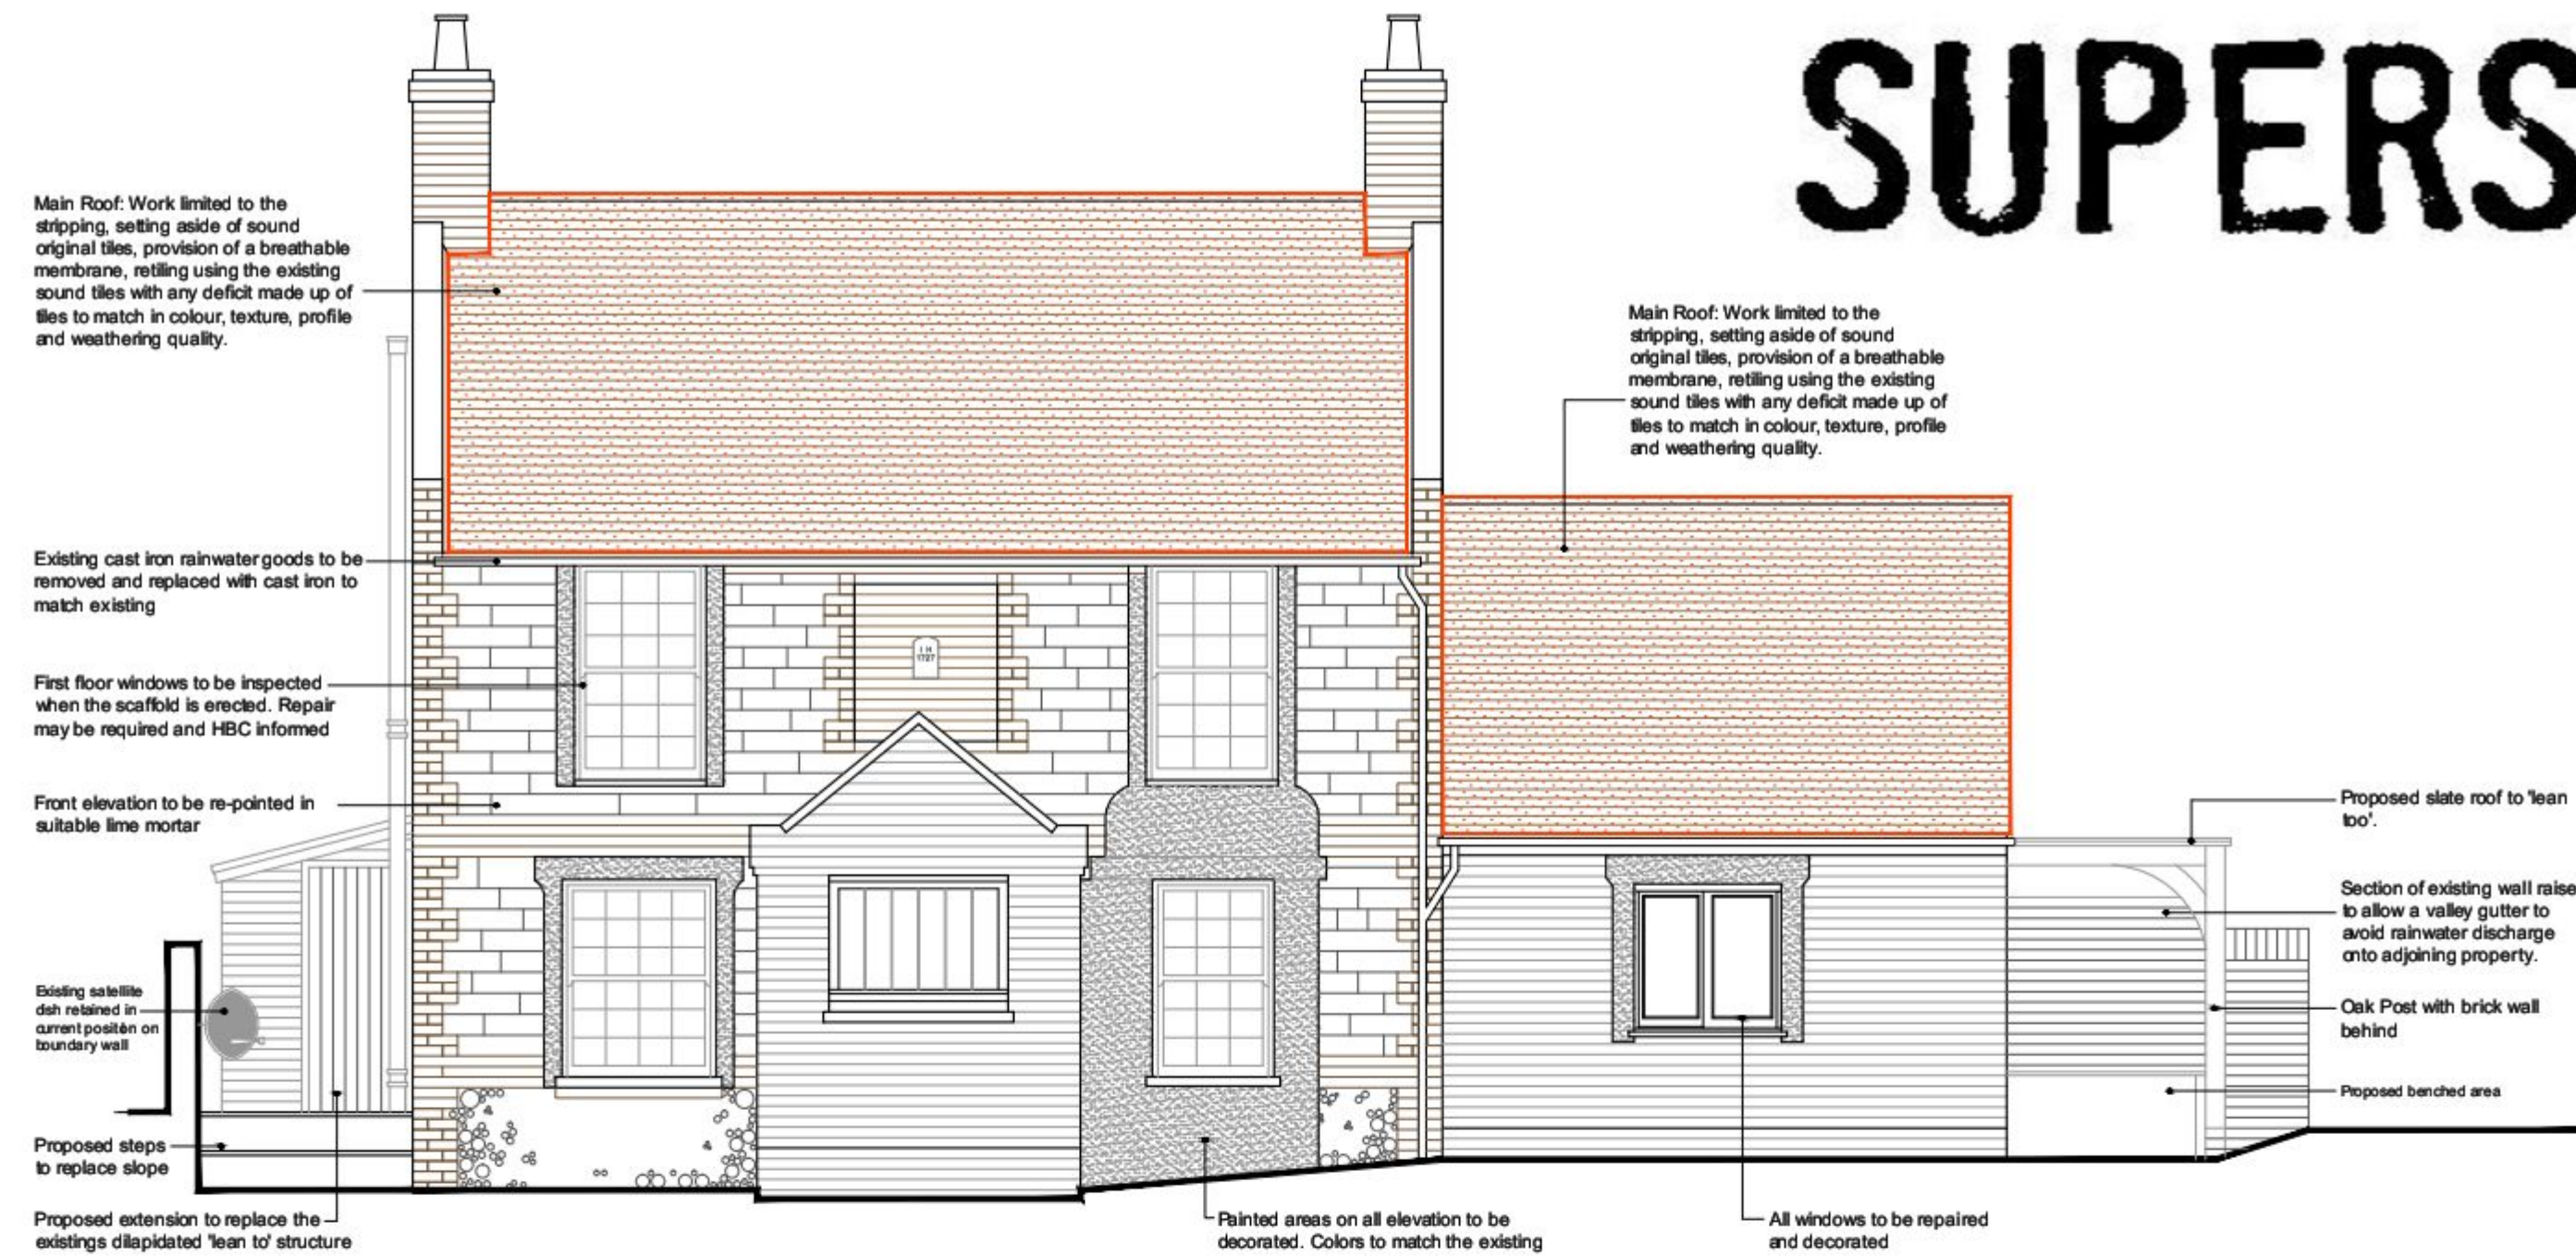


Proposed South Elevation @ 1:50

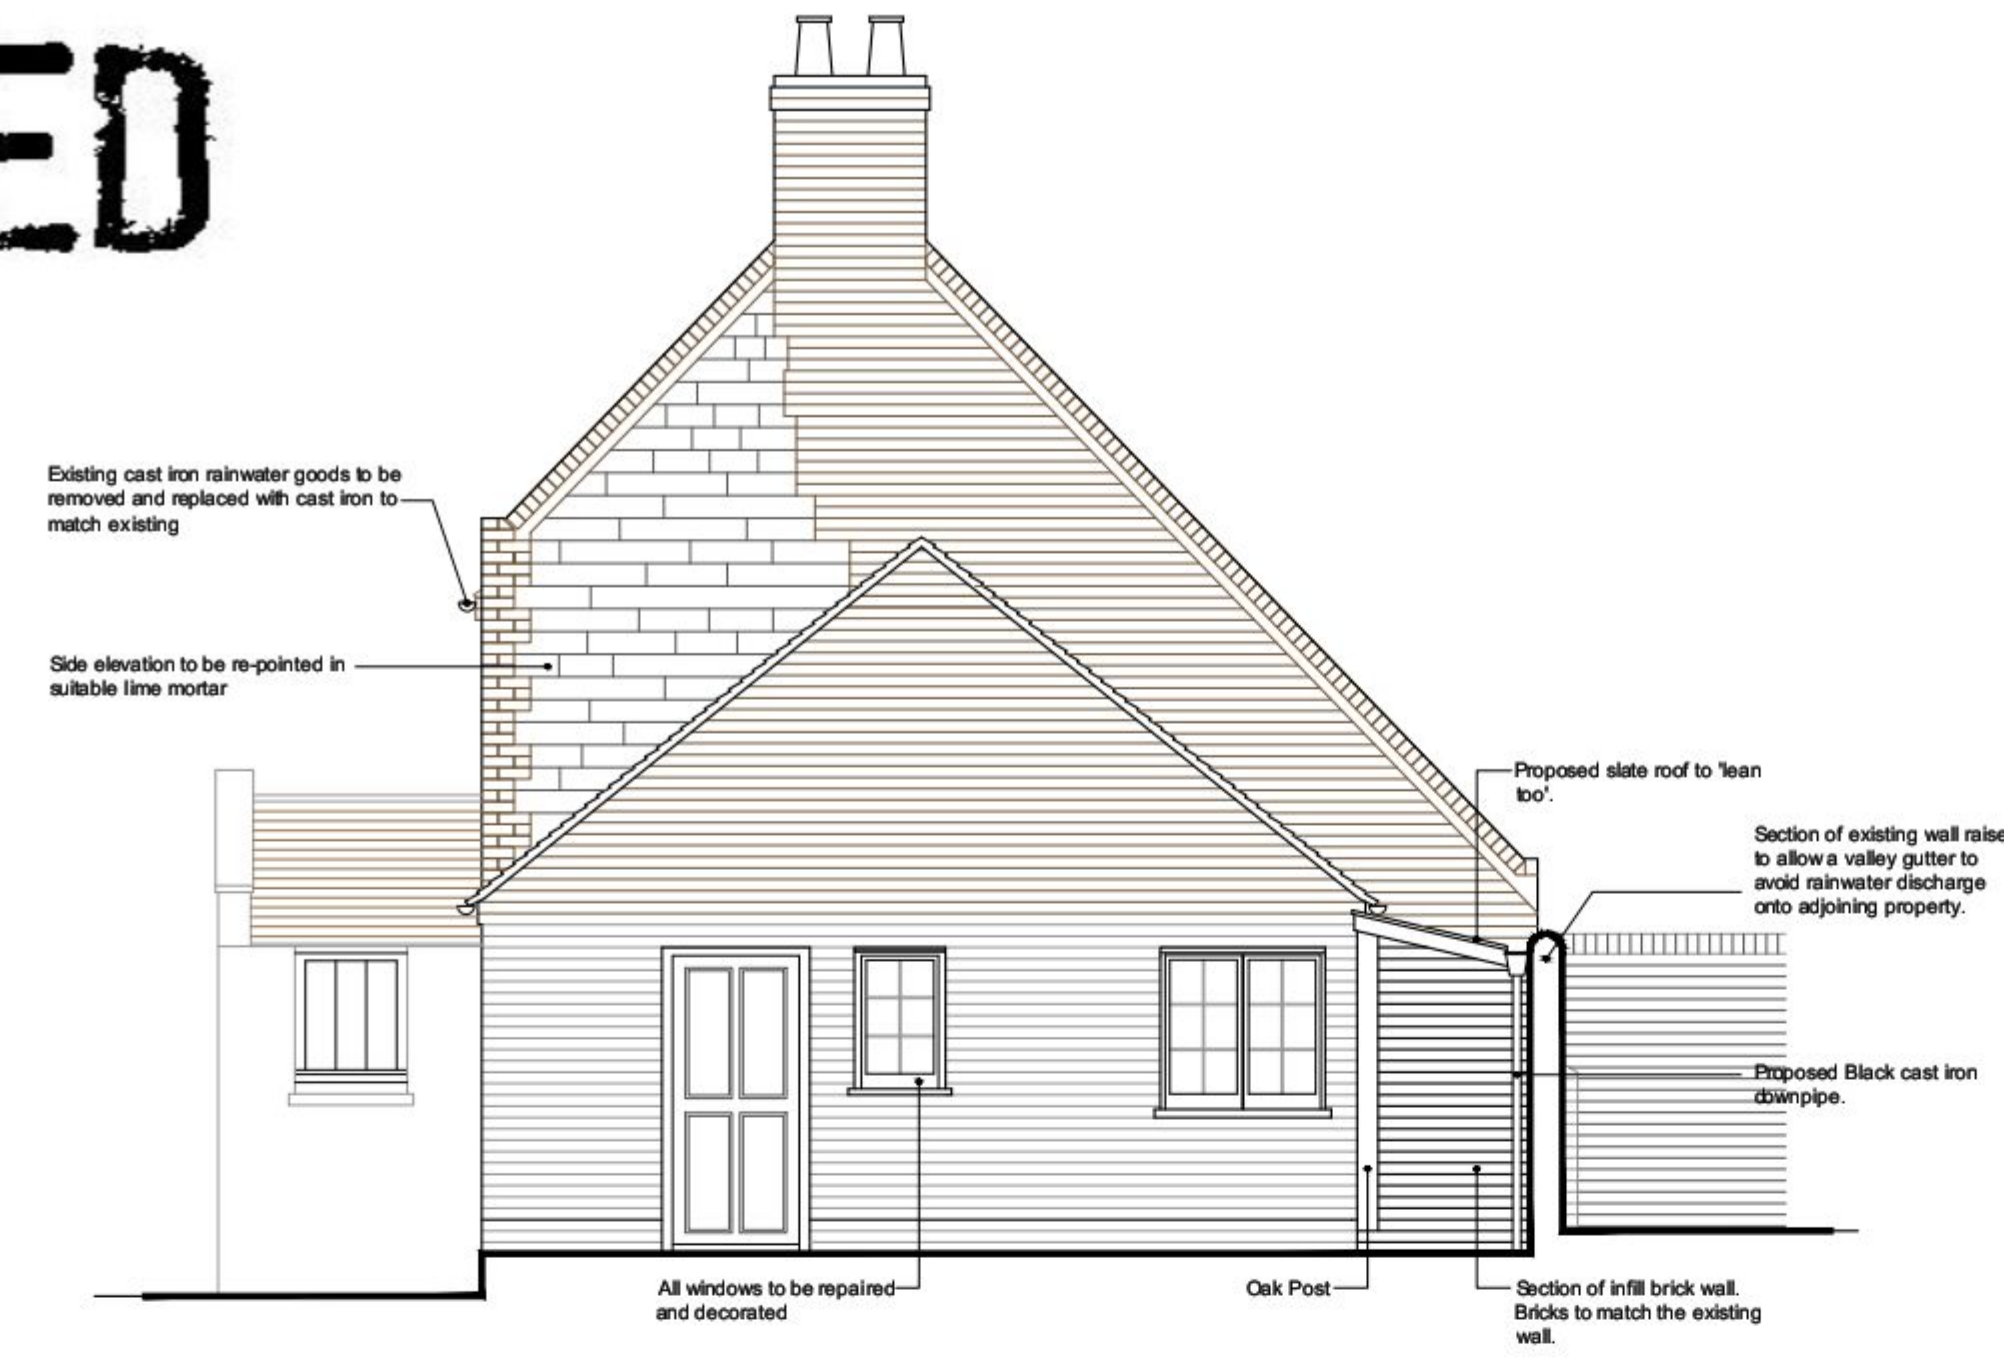


Proposed East Elevation @ 1:50

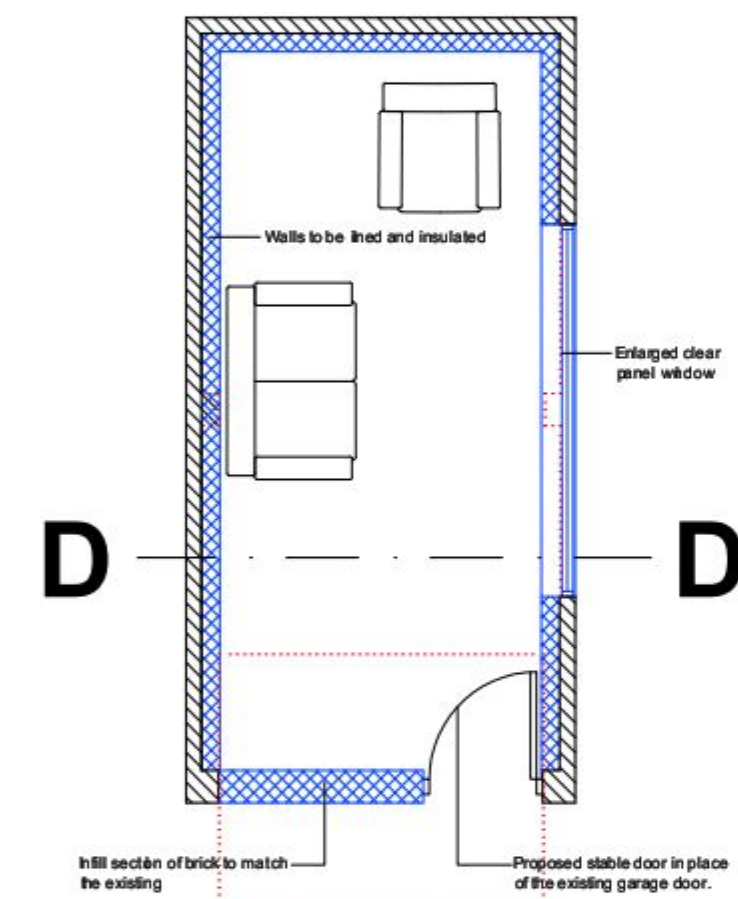





Proposed Garage Plan @ 1:50

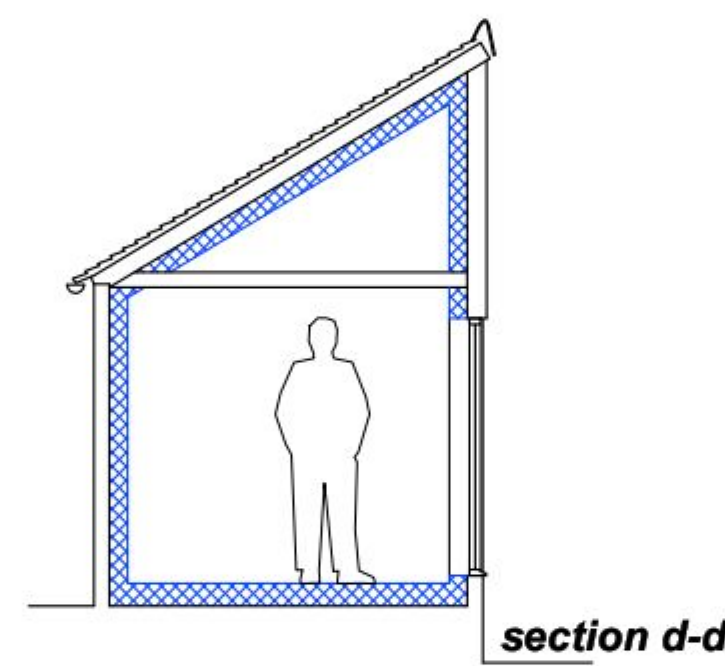


Proposed Garage Section @ 1:50

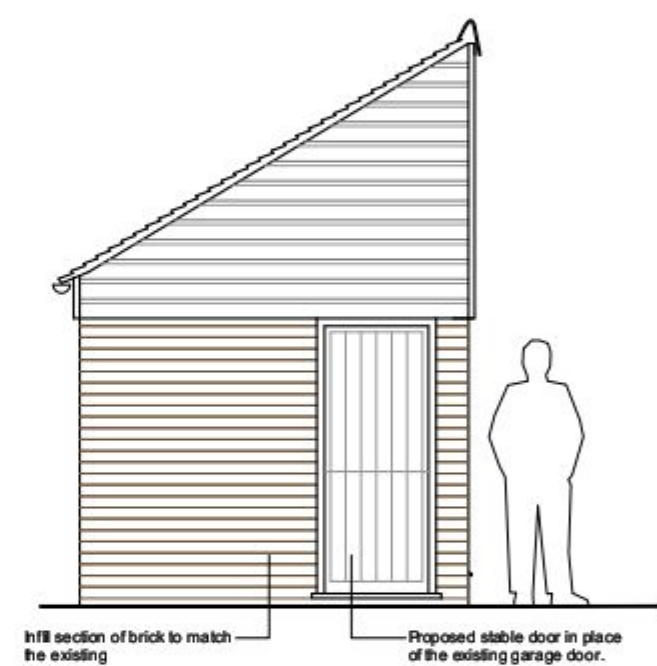

Proposed Garage Elevations @ 1:50

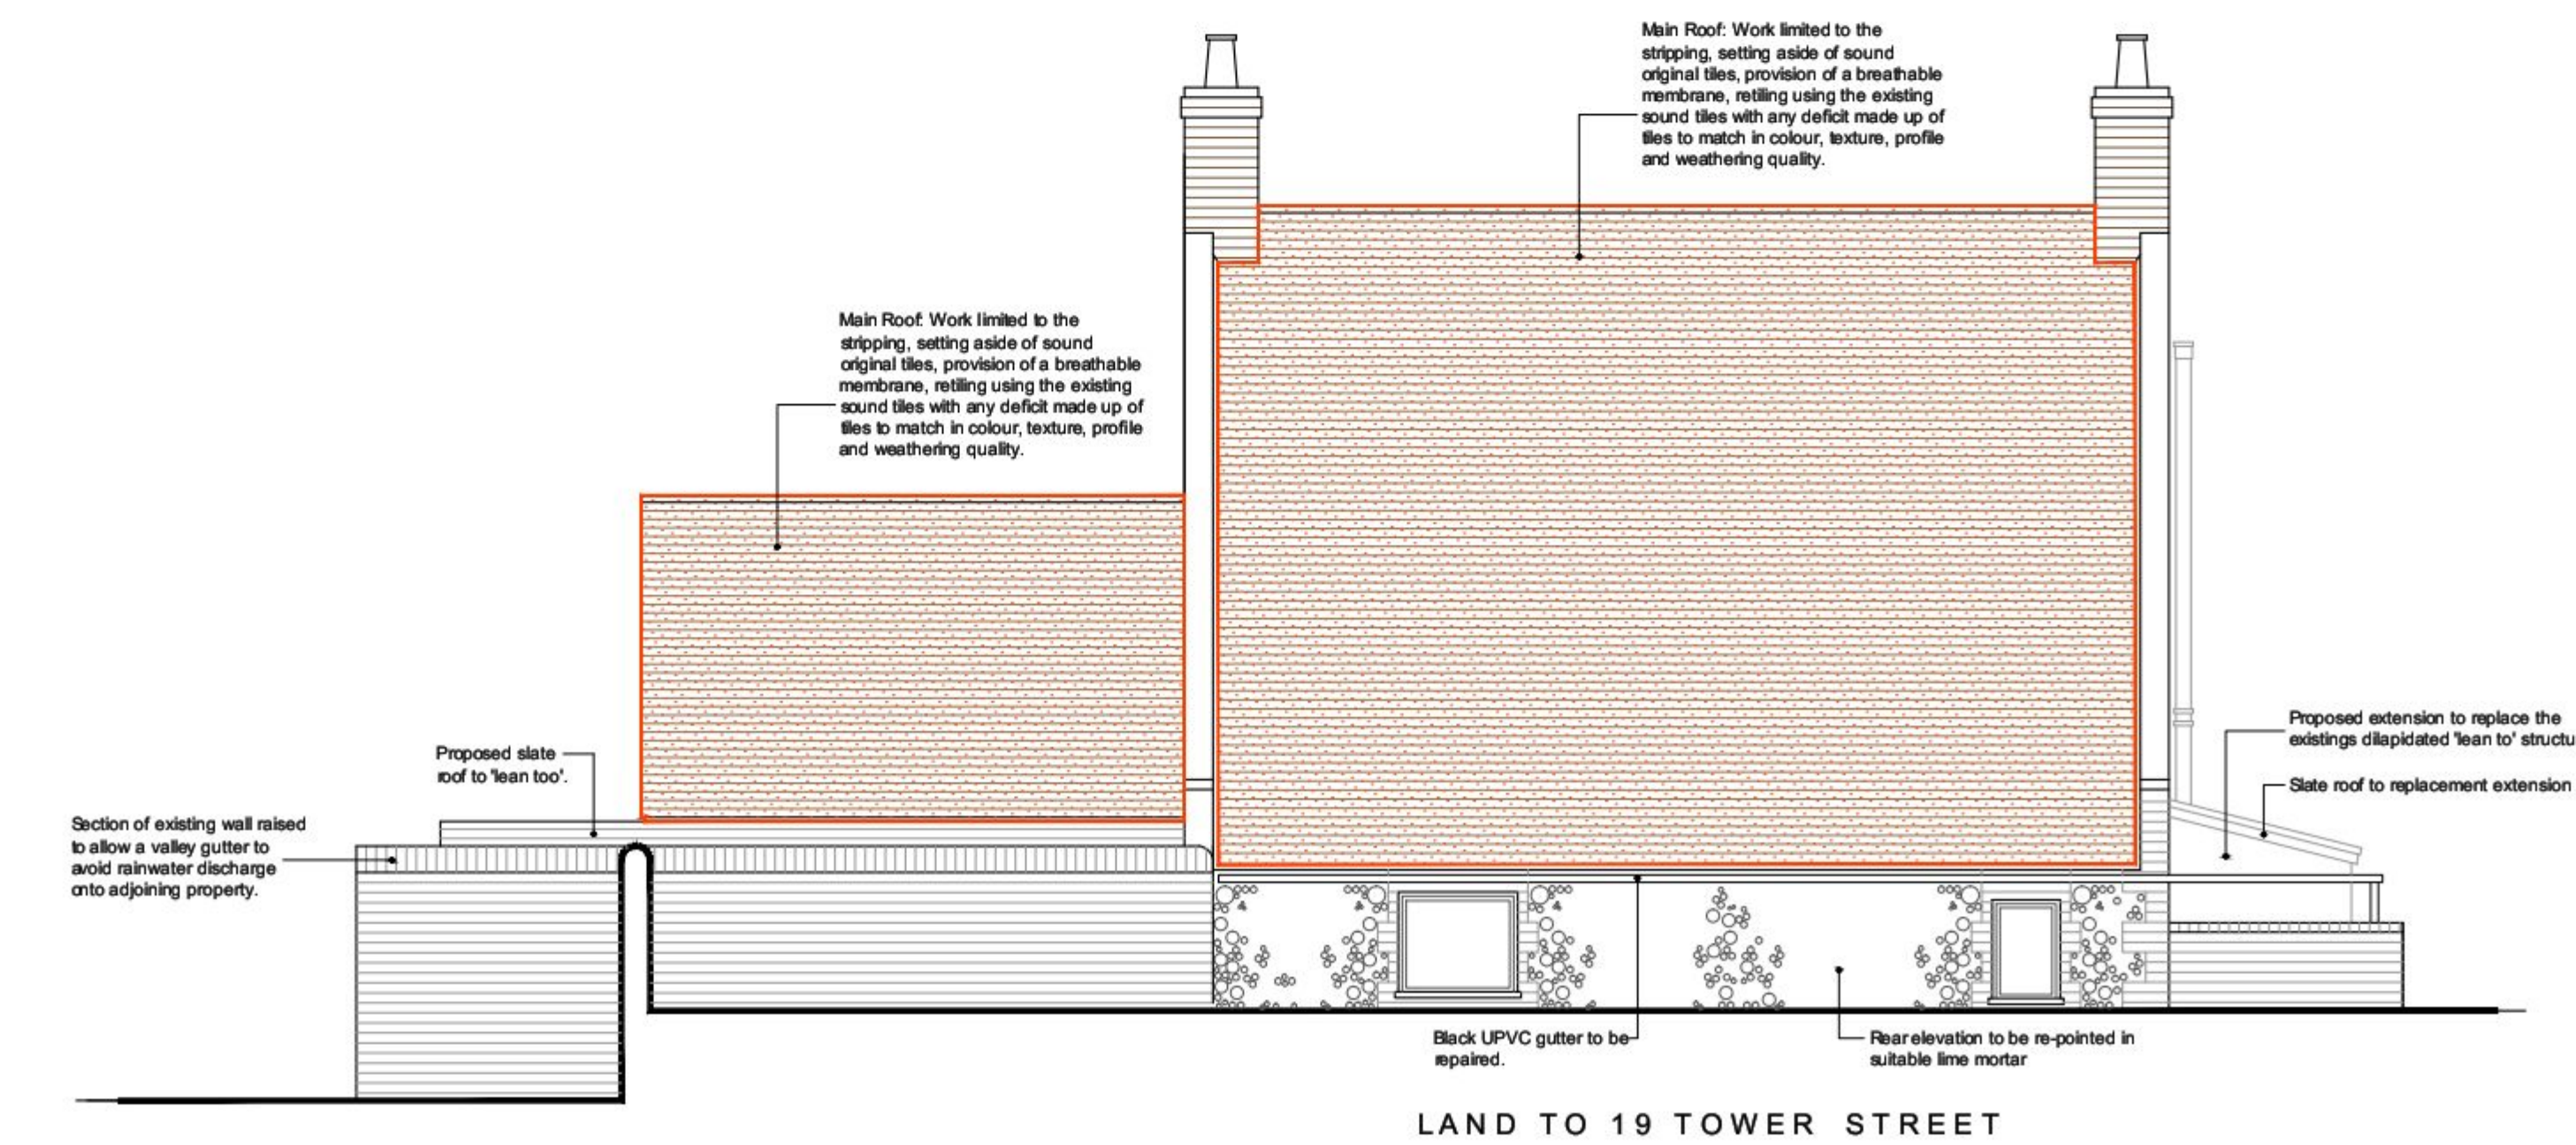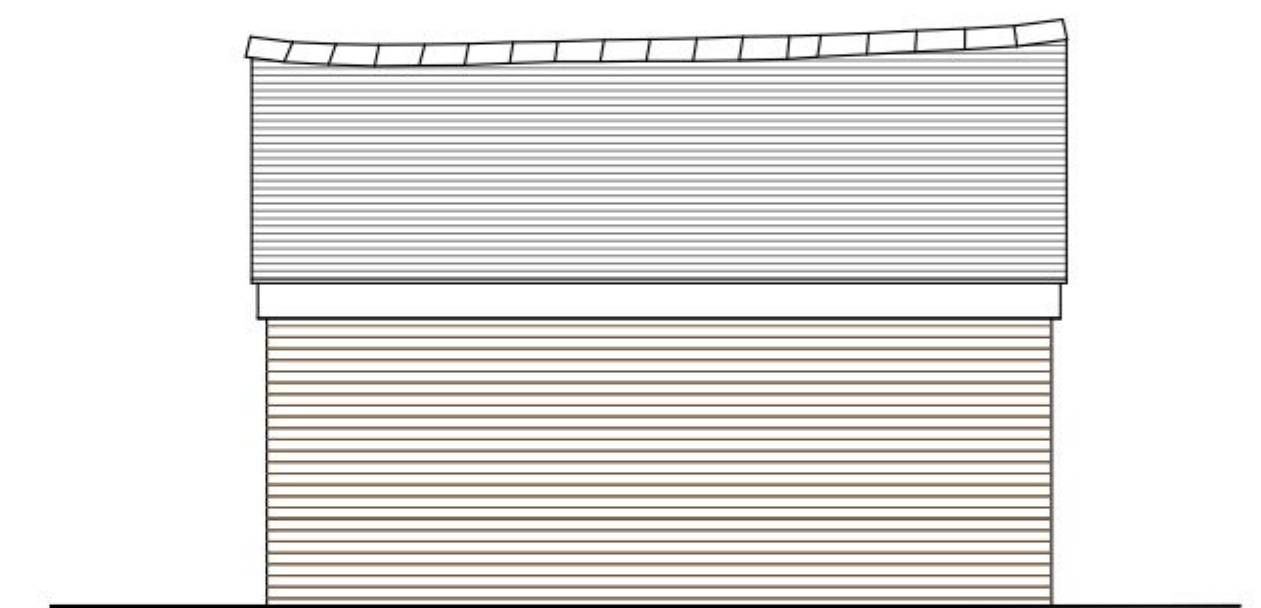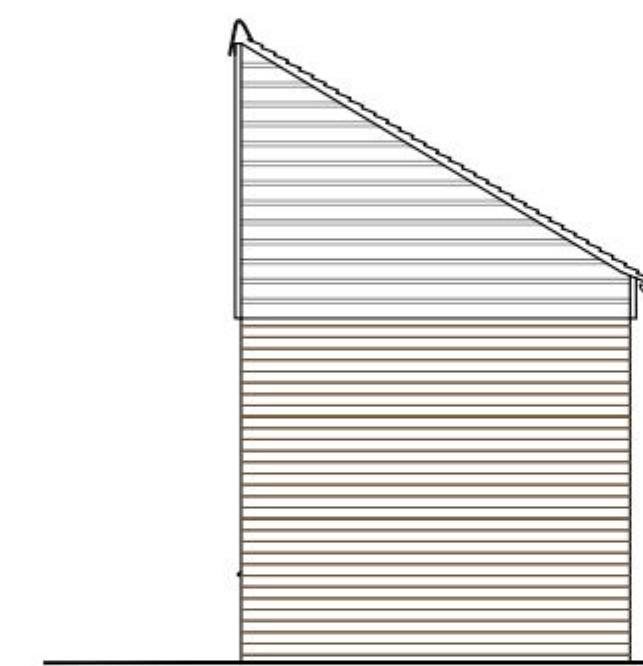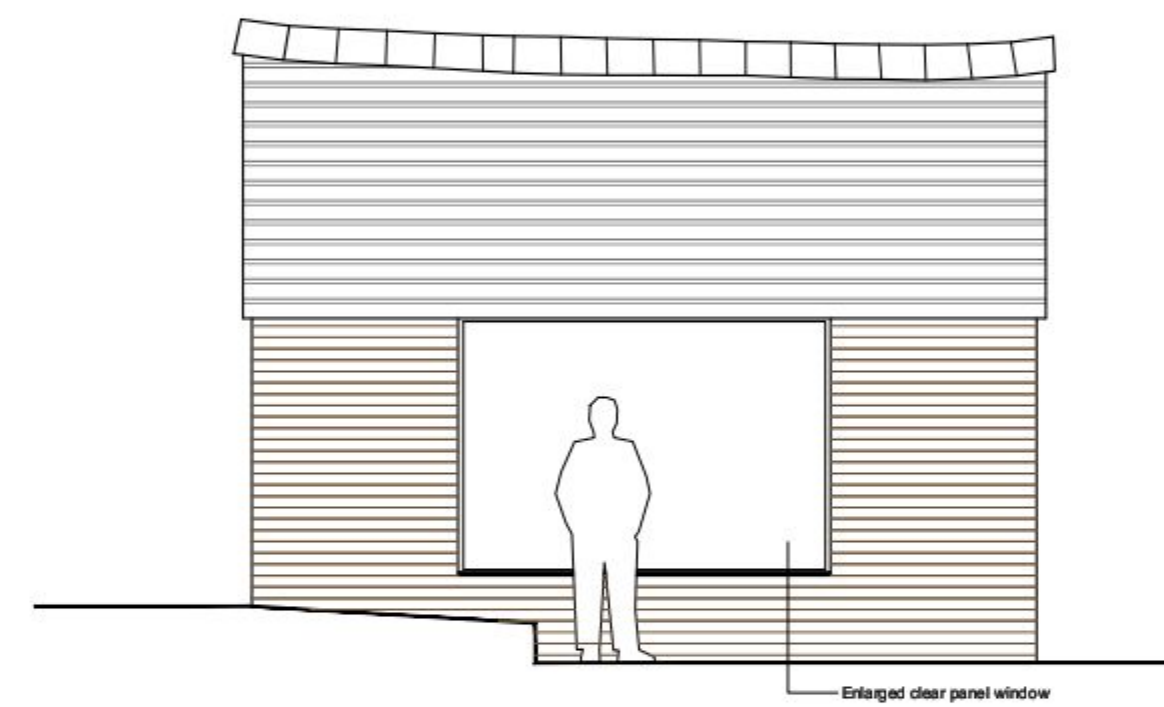

Proposed North Elevation @ 1:50

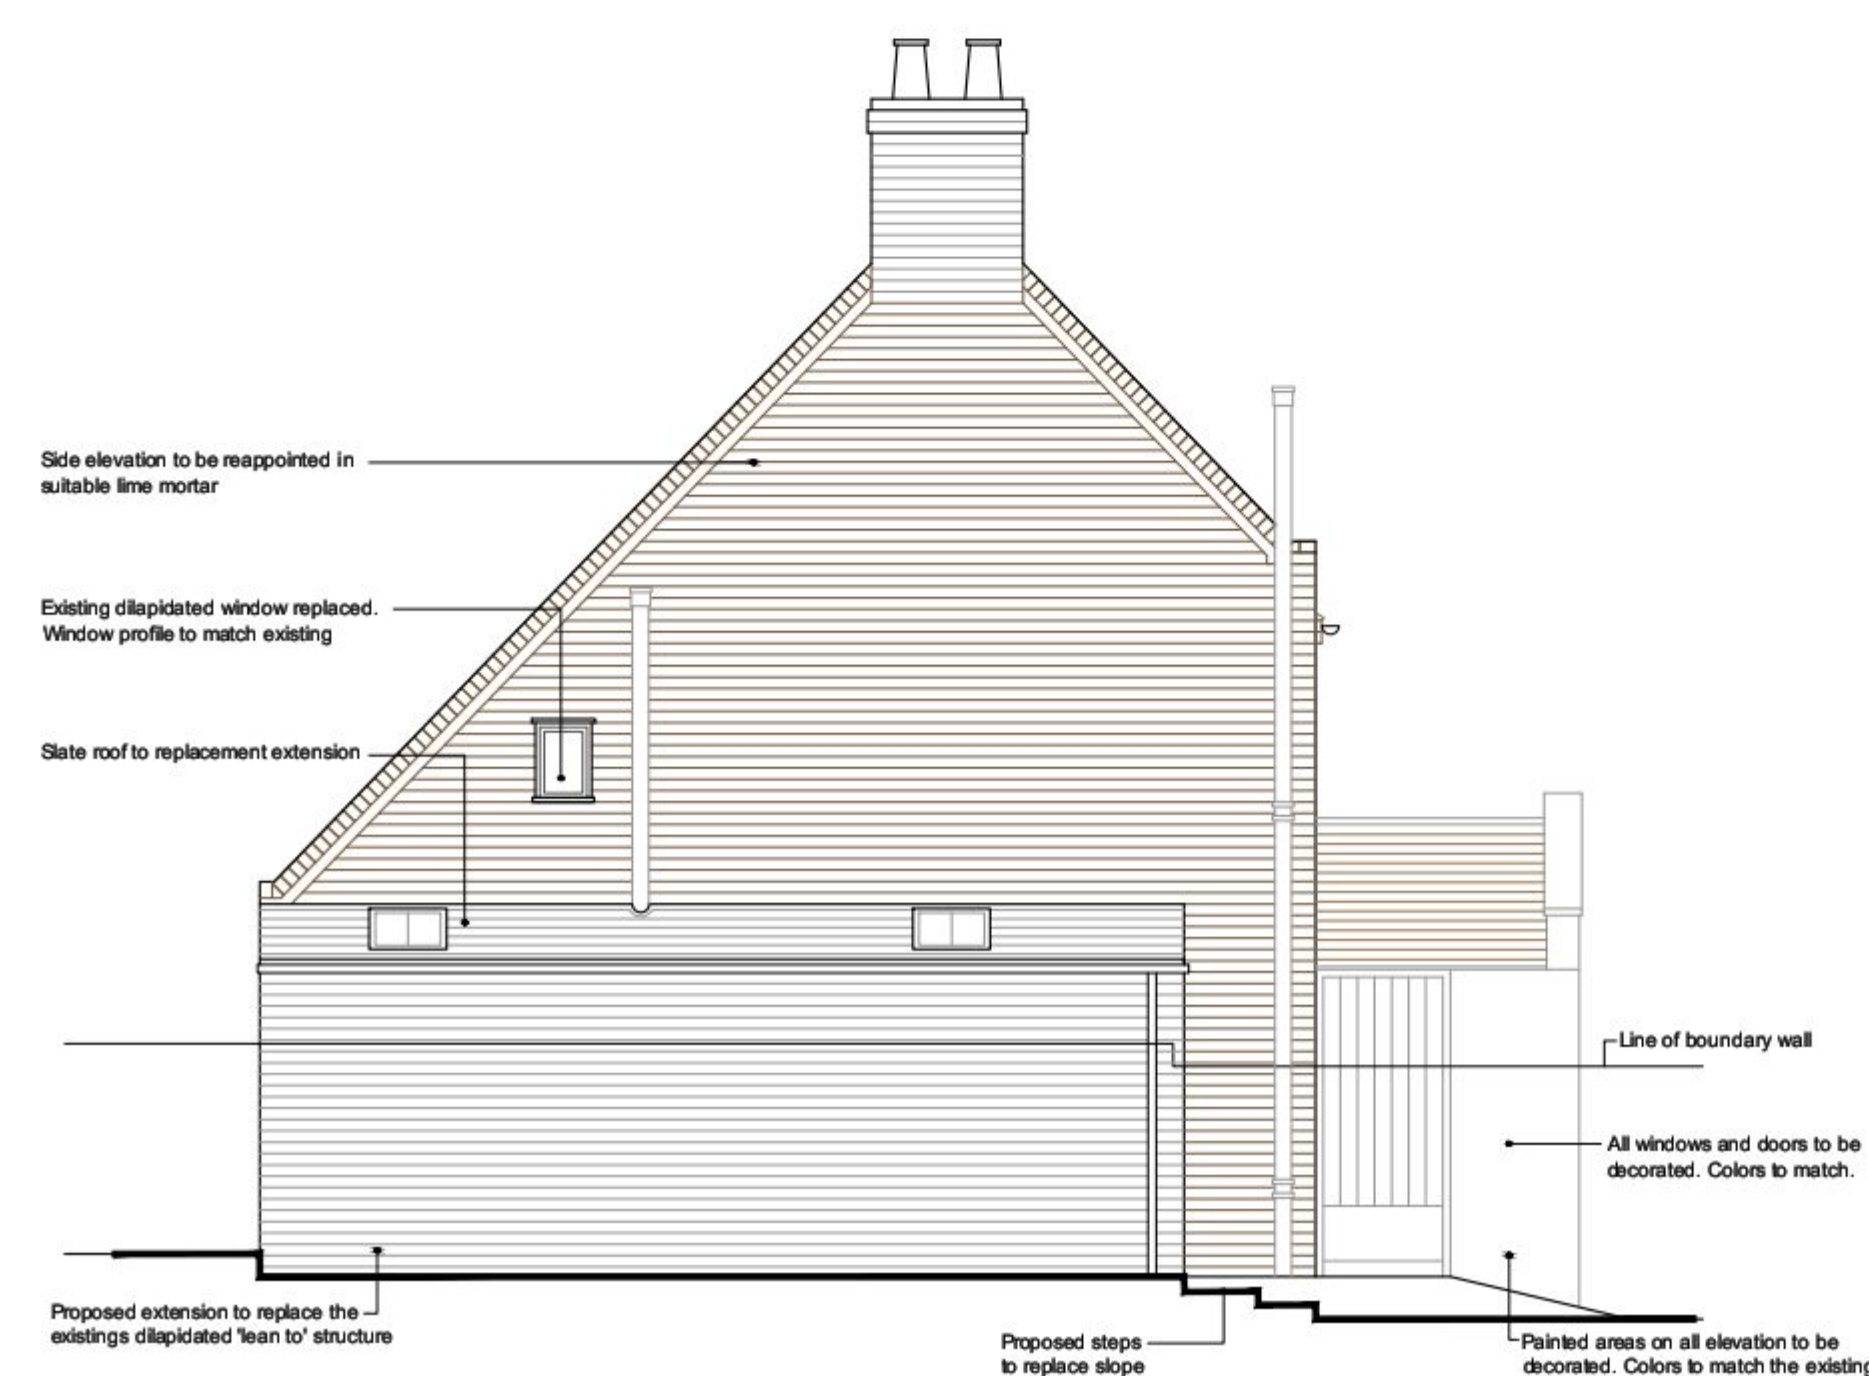

Proposed West Elevation @ 1:50

NOTES:

Dimensions to be checked on site before commencing work. Any discrepancies shall be reported to the architect immediately.

Do not scale from these drawings except for planning purposes.

Use figured dimensions only.

Where applicable this drawing is to be read in conjunction with other consultants' drawings.

All drawings to be read in conjunction with specification and all other drawings including structural engineer and mechanical and electrical drawings / specification

REV	DATE	AMENDMENT	DRAWN

hd
architects

Helyer Davies Architects Ltd
1 The Old Flour Mill,
Emsworth, PO10 7BT
01243 370715

www.hdarchitects.co.uk mail@hdarchitects.co.uk

CLIENT

PROJECT
23 Tower Street
Emsworth

DRAWING
Proposed Drawings

SCALE
as noted @A1

DATE Feb 2015 DRAWN TD/TW

DRAWING NUMBER 14169-03 REVISION