


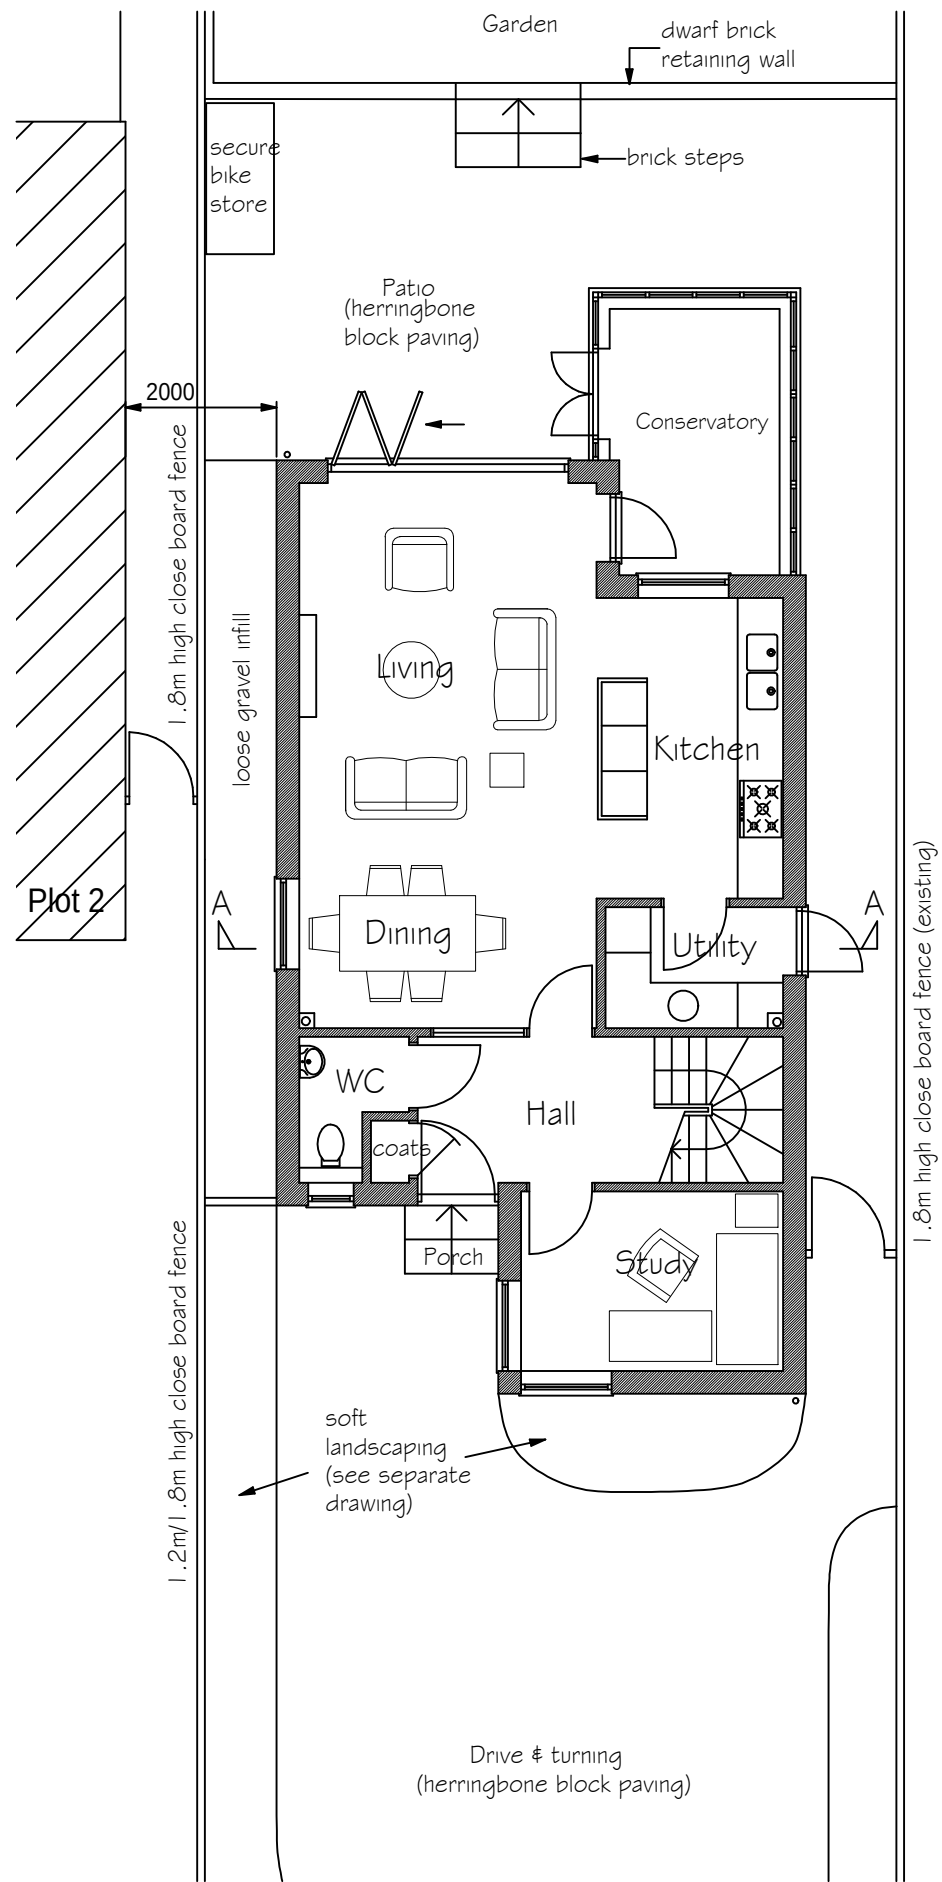


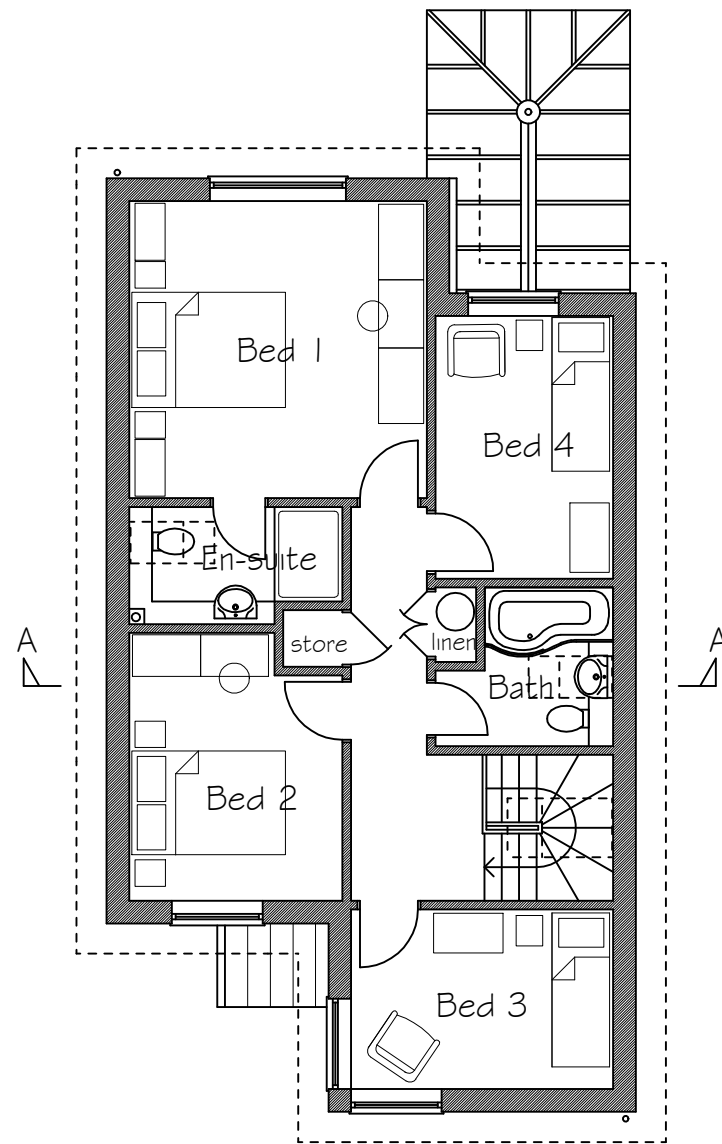

Ground Floor Plan  
(Plot 1 shown - Plot 2 similar)

 

First Floor Plan

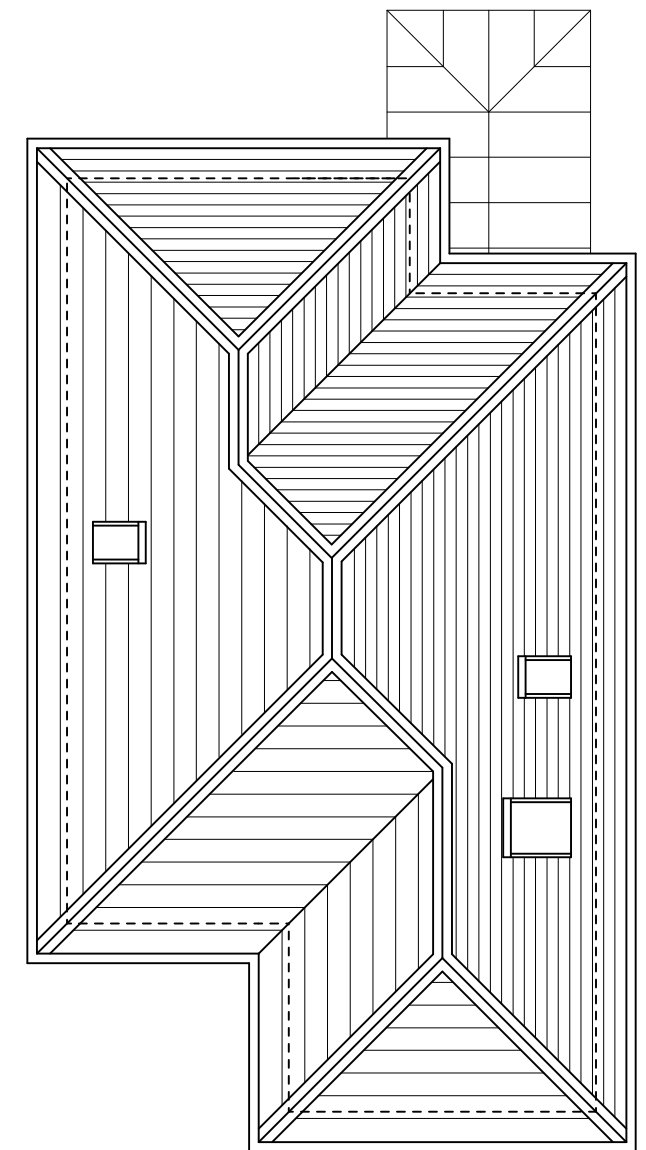

Roof Plan

|   |                                                                                |   |  |   |                         |                          |                         |  |
|---|--------------------------------------------------------------------------------|---|--|---|-------------------------|--------------------------|-------------------------|--|
| <p>This drawing is the copyright of the Architect and must not be reproduced without permission, except by the Local Planning Authority for planning purposes.</p> <p>Figured dimensions to be taken in preference to scaled.</p> <p>Dimensions to be checked on site before work commences.</p> <p>No deviation from this drawing will be permitted without the prior written consent of the Architect.</p> <p>Ground floor slabs, foundations, structure, etc., and all work below ground is shown provisionally and inspection of ground conditions is essential prior to work commencing.</p> <p>Reassessment is essential when the ground conditions are apparent and redesign may be necessary in the light of soil conditions found.</p> <p>The responsibility for establishing the soil and subsoil conditions rests with the Contractor.</p> | <p>drawing</p> <p>PROPOSED GROUND &amp; FIRST FLOOR PLANS</p> <p>ROOF PLAN</p> | drawing no.<br><b>21303/03</b>                                                                                         |  | rev.<br><b>A</b>   | date<br><b>JUL 2013</b> | scale(s)<br><b>1:100</b> | sheet size<br><b>A3</b> |  |
|   |                                                                                | client<br><p>MEADOWLANDS NEW HOMES LTD.</p>                                                                            |  |   |                         |                          |                         |  |
|   |                                                                                | project<br><p>2 NO. DETACHED 4 BED REPLACEMENT DWELLINGS AT 20 THE CRESCENT</p> <p>WATERLOOVILE, HAMPSHIRE PO7 5EU</p> |  | <div><div></div><div><p>Jeffrey Douglas Chartered Architect</p><div><div><div><div><div>■</div><div>114 Havant Road</div></div><div><div>■</div><div>Hayling Island</div></div><div><div>■</div><div>Hampshire</div></div><div><div>■</div><div>PO11 0LJ</div></div></div><div><div><div>■</div><div>Tel: (023) 9246 8889</div></div><div><div>■</div><div>E-mail: jdo@jeffreydouglas.co.uk</div></div></div></div></div></div></div> |                         |                          |                         |  |