



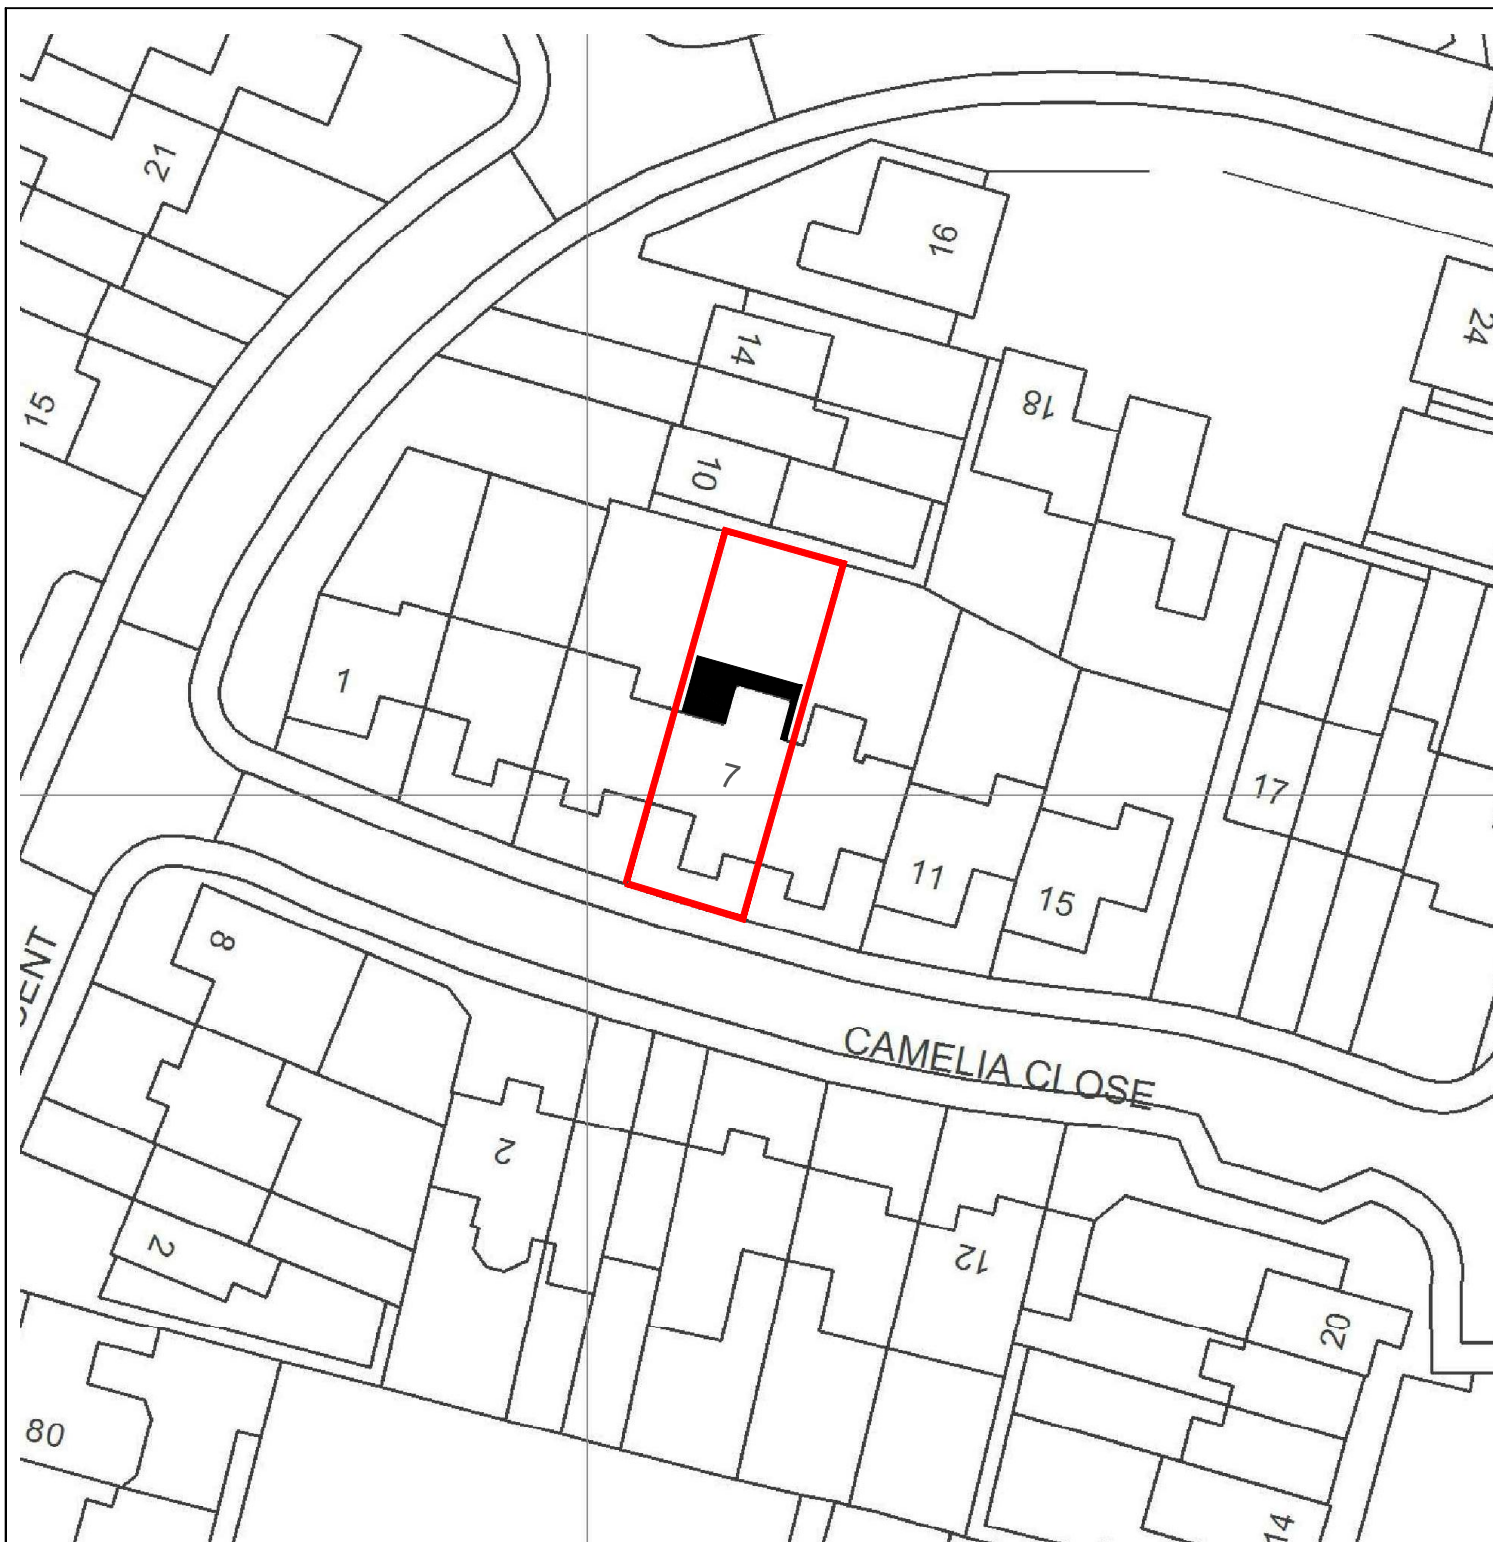


BLOCK 1:500

metres 10 20 30 40

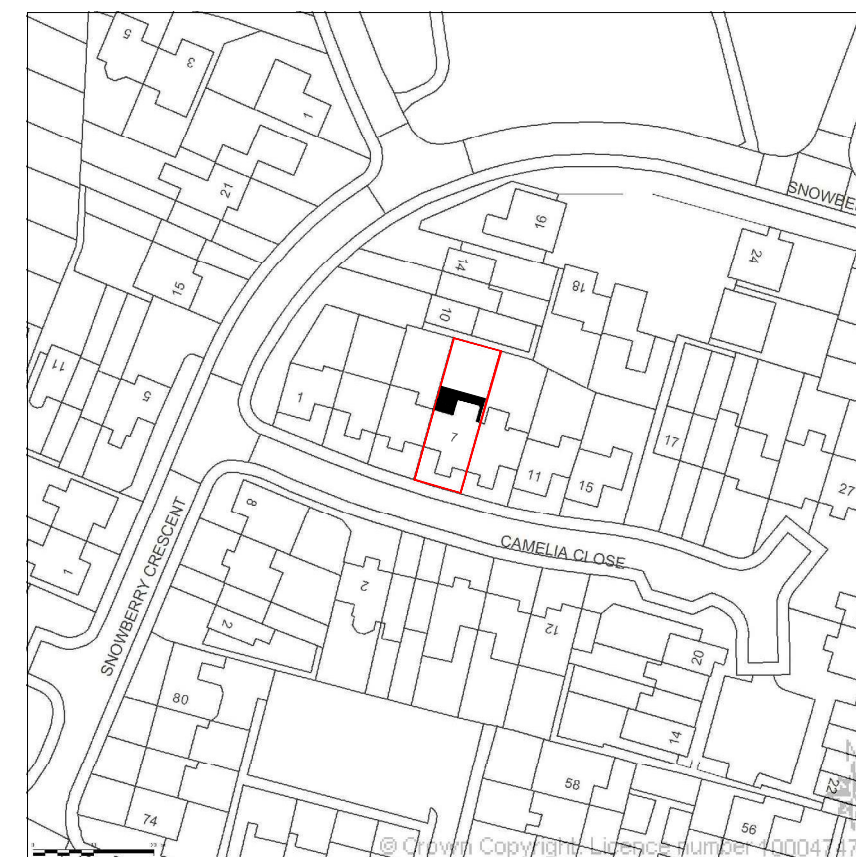

LOCATION 1:1250

m 10 20 30 40

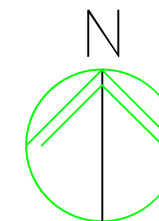

Natalie Dering

7 Camelia Close
Havant
PO9 2FQ

SITE PLANS

DRAFT 1

Revisions
A.
B.
C.

Scale: @A3 AS SHOWN
Date: 10/04/15
Drawn: DS, see licence

© Crown copyright.
All rights reserved.
Reproduced by permission.
Licence No. 100047474

planning by design
**Architectural
Services**
01243 767440
Forum House, Stirling Rd
Chichester, PO19 7DN