
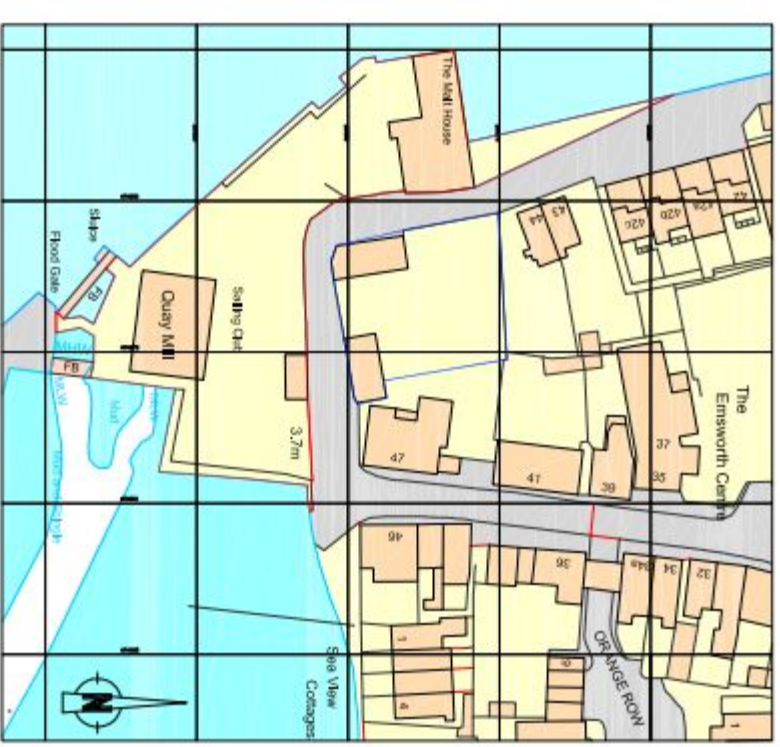


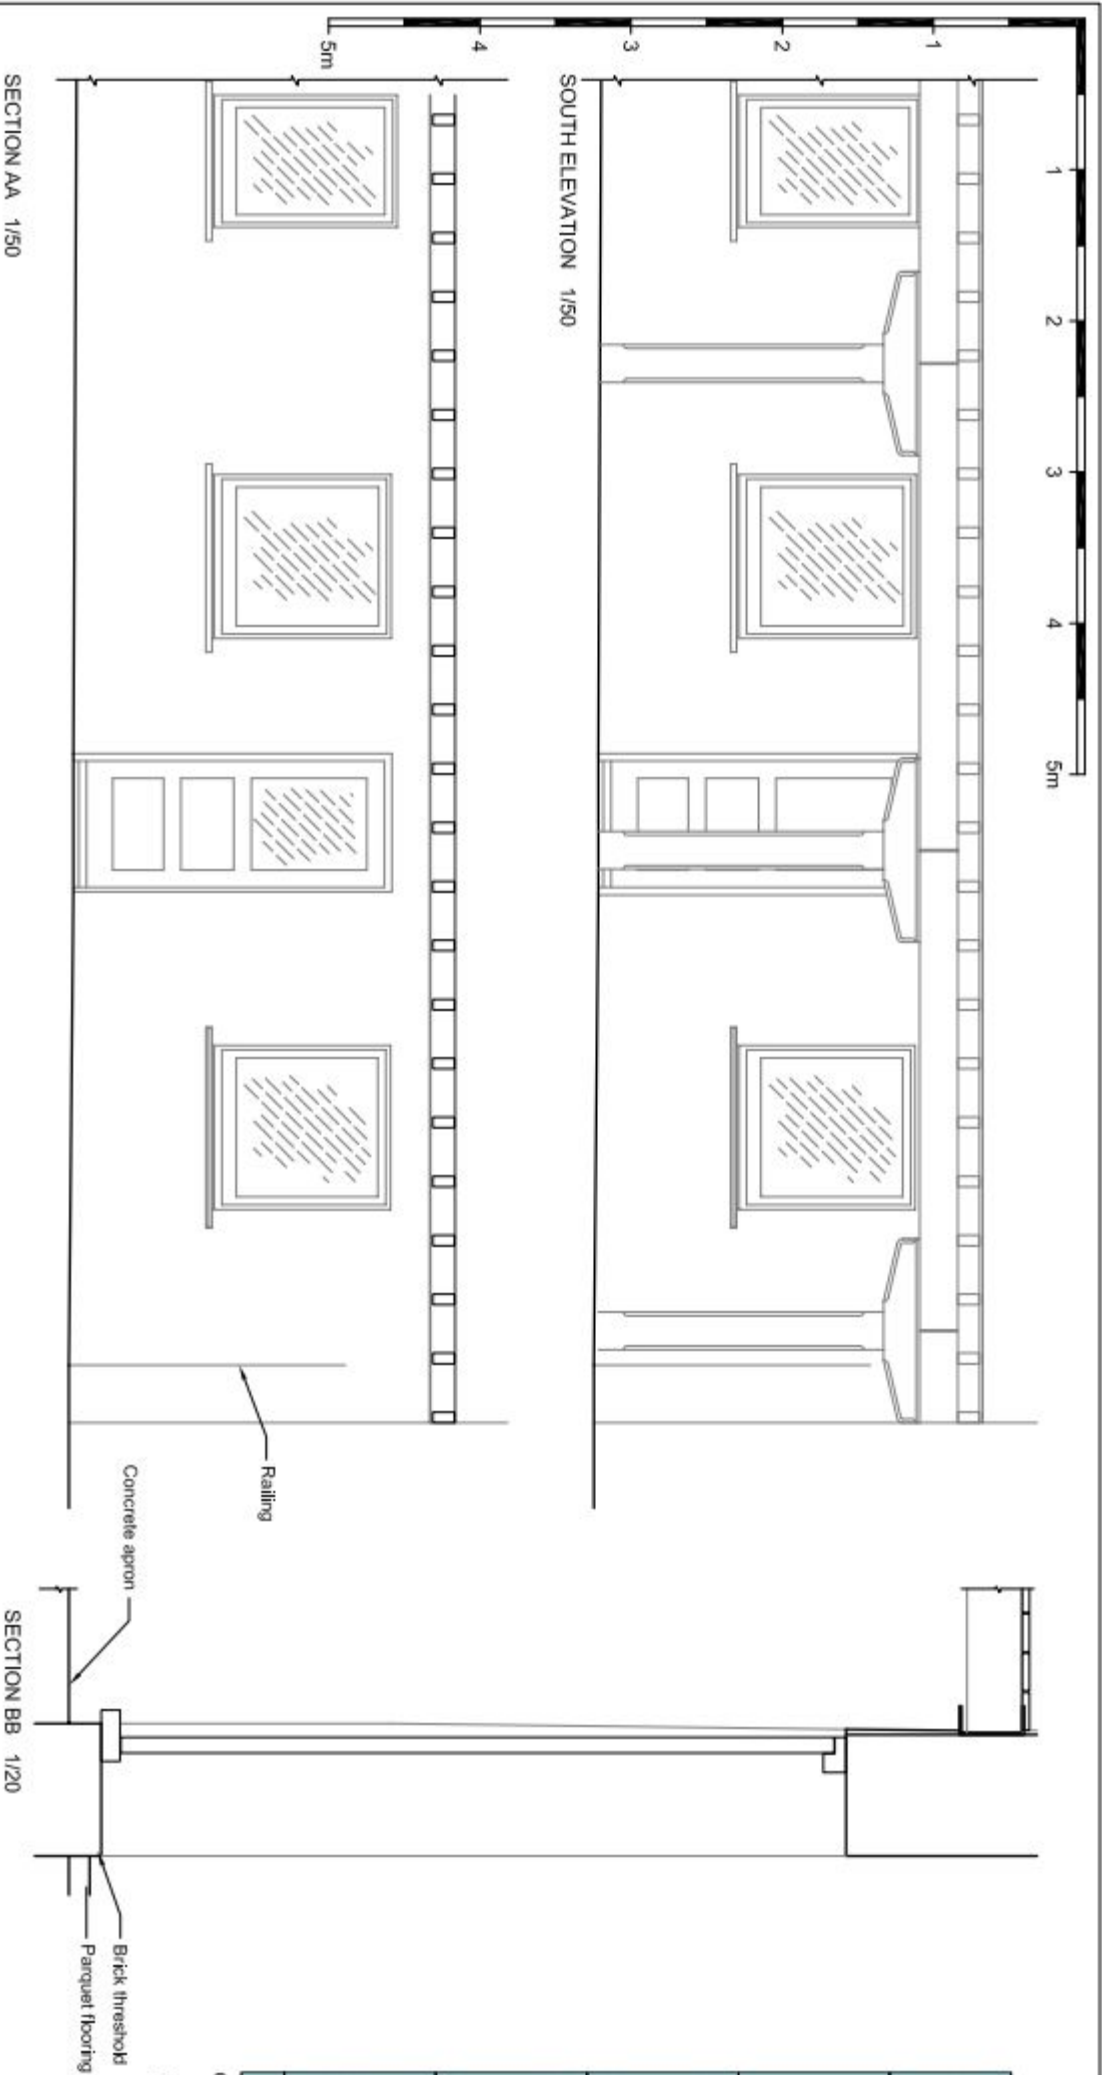


Ordnance Survey, (c) Crown Copyright 2013. All rights reserved. Licence number 100020449


LOCATION PLAN 1/1250

SECTION AA 1/50

SECTION BB 1/20

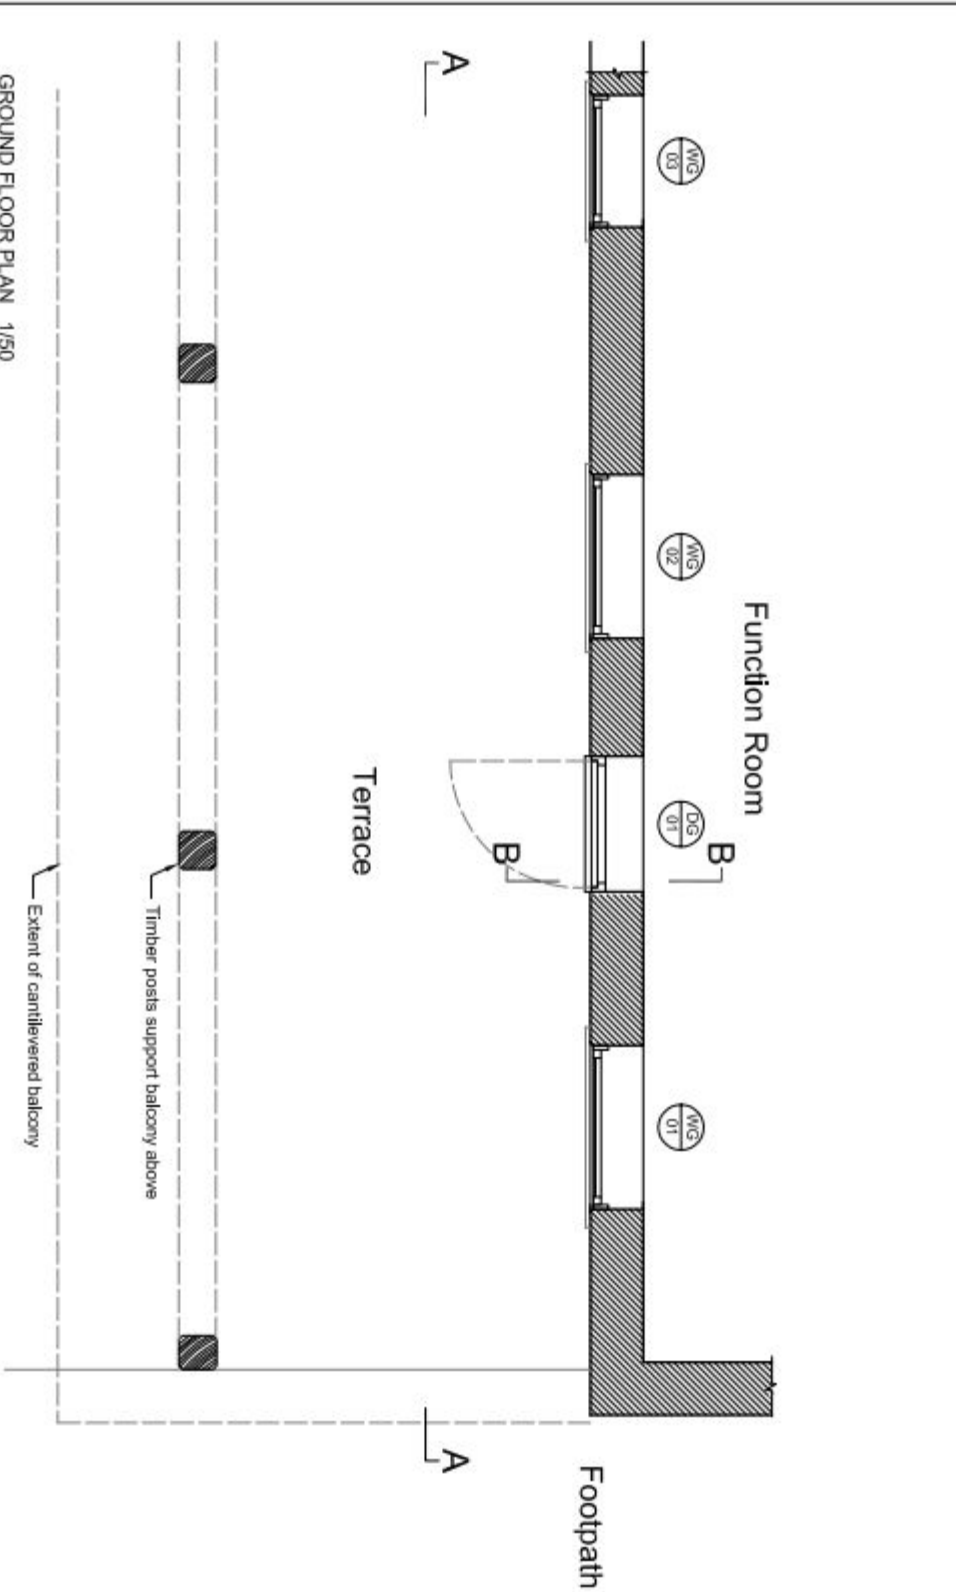

GROUND FLOOR PLAN 1/50

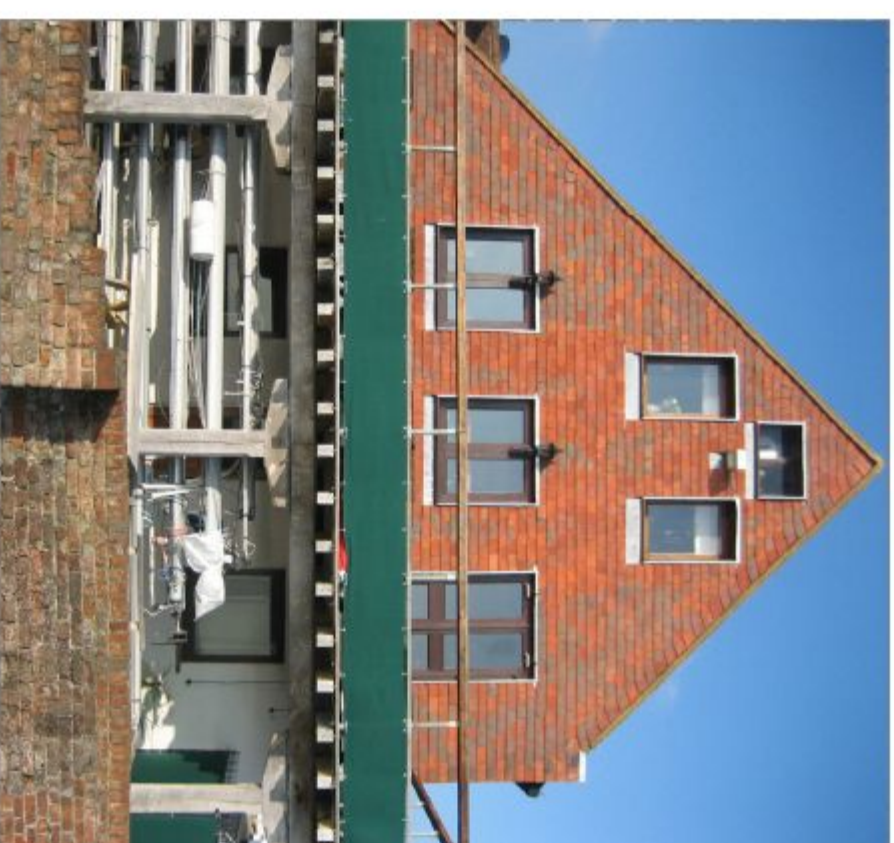

PHOTOGRAPH OF SOUTH ELEVATION

ISSUE: PLANNING

JIM GARLAND ARCHITECTS LTD
ONE DOLPHIN QUAY
EMSWORTH PO10 7BU
01243 370502
01243 378127
email: info@garland.org.uk



Emsworth Slipper Sailing Club

Slipper Mill - New Doors

Drawn By	Check By	Date	Scale	Sheet
Existing	JAG	30/08/13	1:50	P1
1303/0000				A3