






Proposed Street Elevation Along Manor Road @ 1:100 Scale

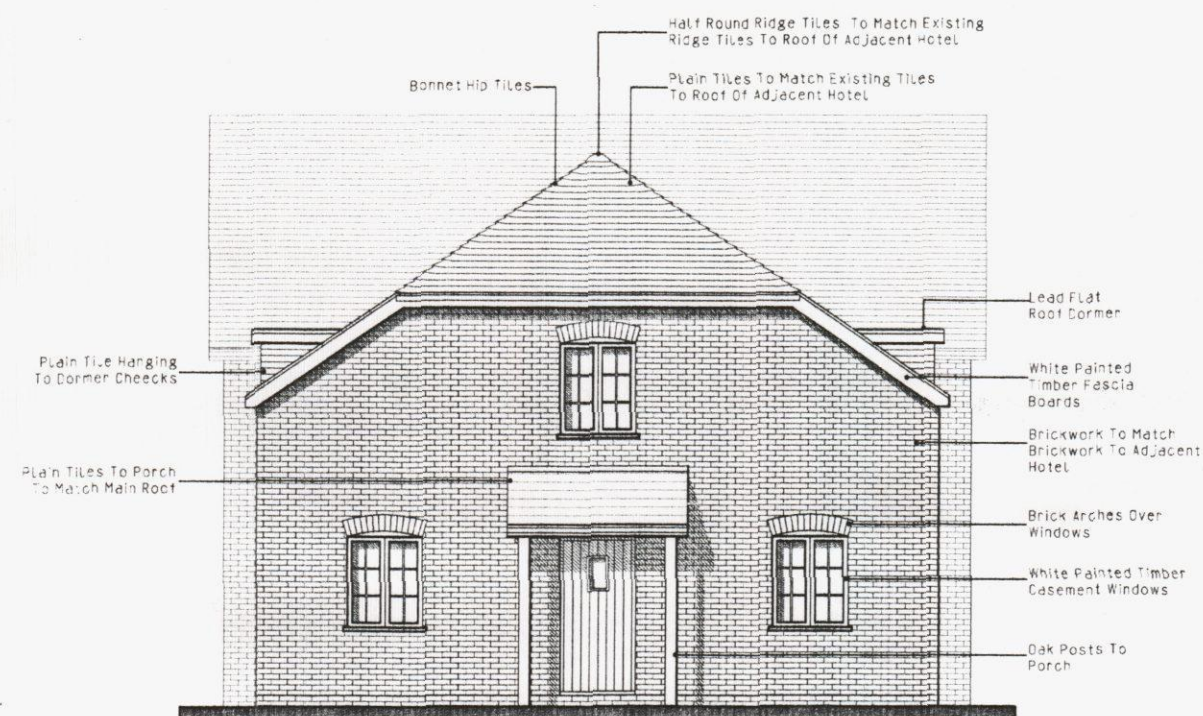

Proposed North & South Elevations @ 1:100 Scale

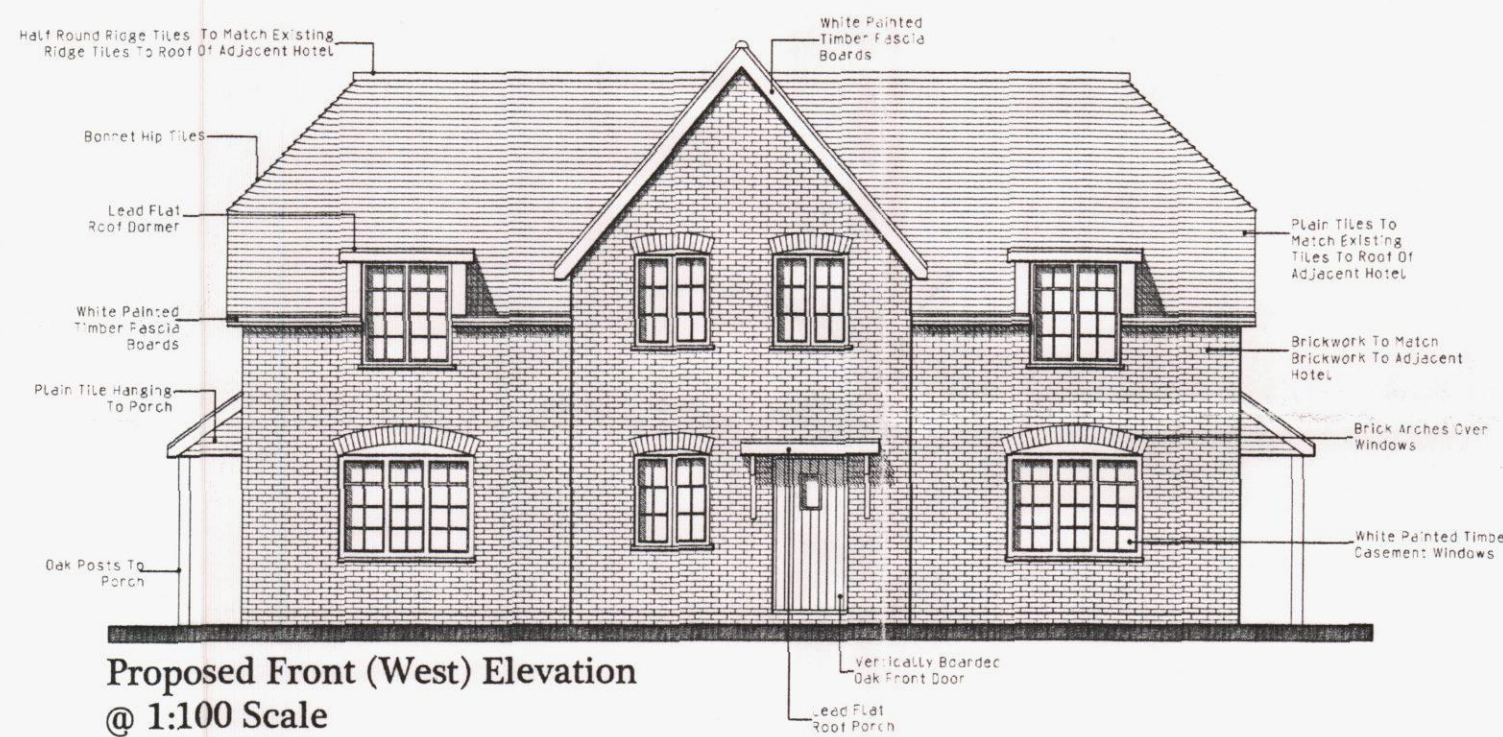

Proposed Front (West) Elevation @ 1:100 Scale

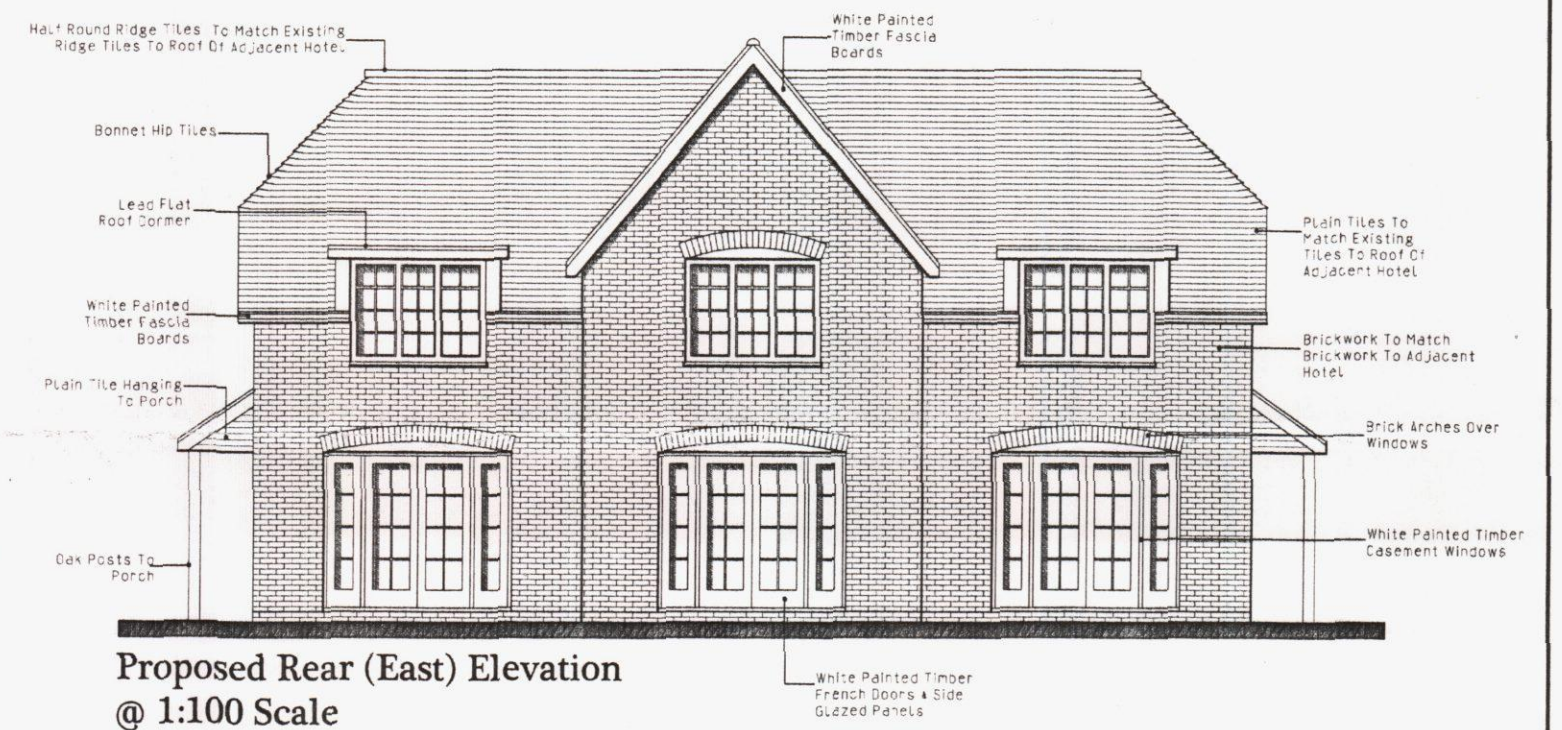


Proposed Rear (East) Elevation @ 1:100 Scale



Proposed Ground Floor Plan @ 1:100



Proposed First Floor Plan @ 1:100

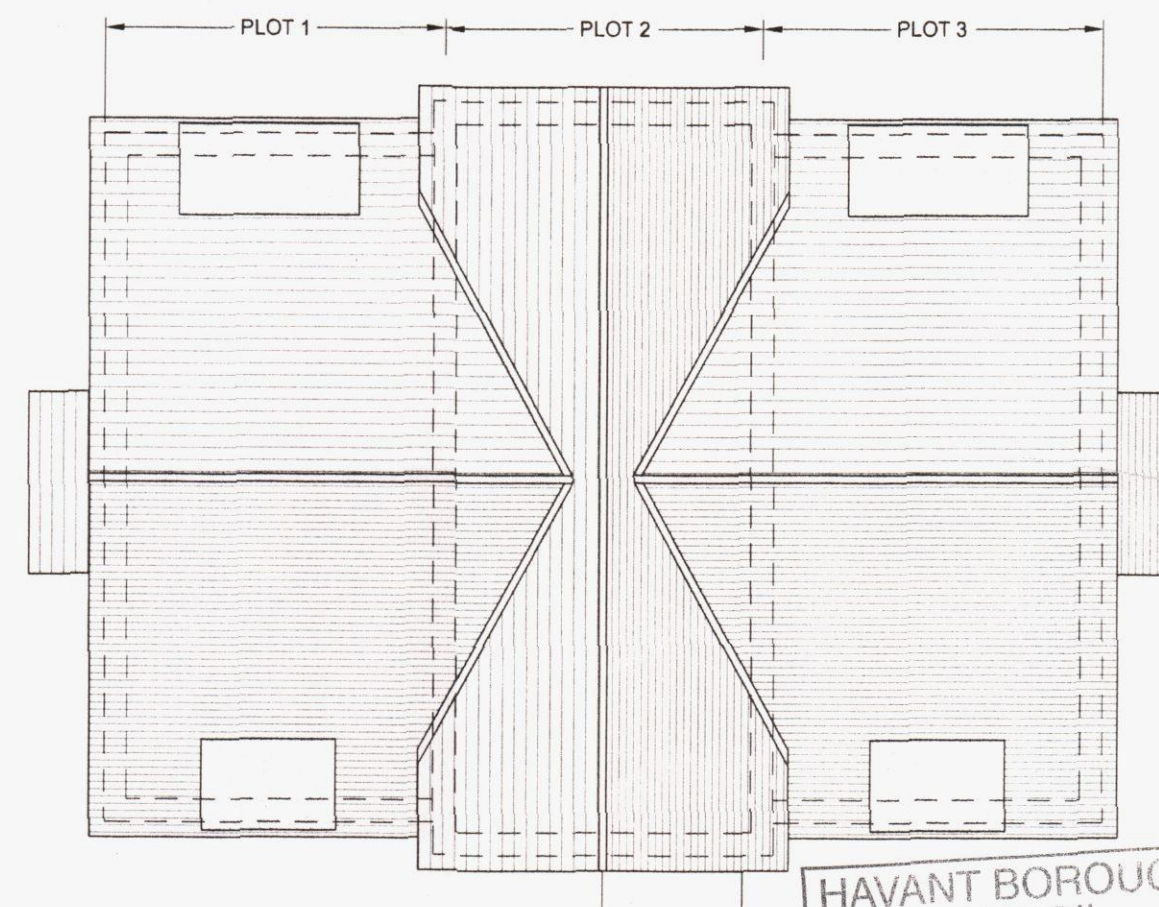

Proposed Roof Plan @ 1:100

GRAHAM ASH ARCHITECTS
 CHARTERED ARCHITECTS - TOWN PLANNING CONSULTANTS
 Graham Ash Architects Ltd
 65 Leigh Road, Eastleigh, Hampshire SO50 9DF
 TELEPHONE 01794 518706 Or 07768 453105
 EMAIL info@grahamasharchitects.com
 WEBSITE www.grahamasharchitects.com

CLIENT: **Mr K Boothroyd**

PROJECT:
**3 New Houses
 At Newtown House Hotel
 Hayling Island, PO11 0QR**

TITLE:
**3 New Houses
 Plans & Elevations**

DESIGNED BY GA	DATE 25-4-14	DRWN / DTALD BY: JAT
SCALE 1:100	PLOTTED 25-4-14	REV.

SCALE @ 0 1 2 3 4 5m
 1:100

PURPOSE OF ISSUE:
☒ information ☐ approval ☐ tender ☐ construction

DWG. NO. **13:087:04**

HAVANT BOROUGH COUNCIL
 07 JUL 2014
RECEIVED