




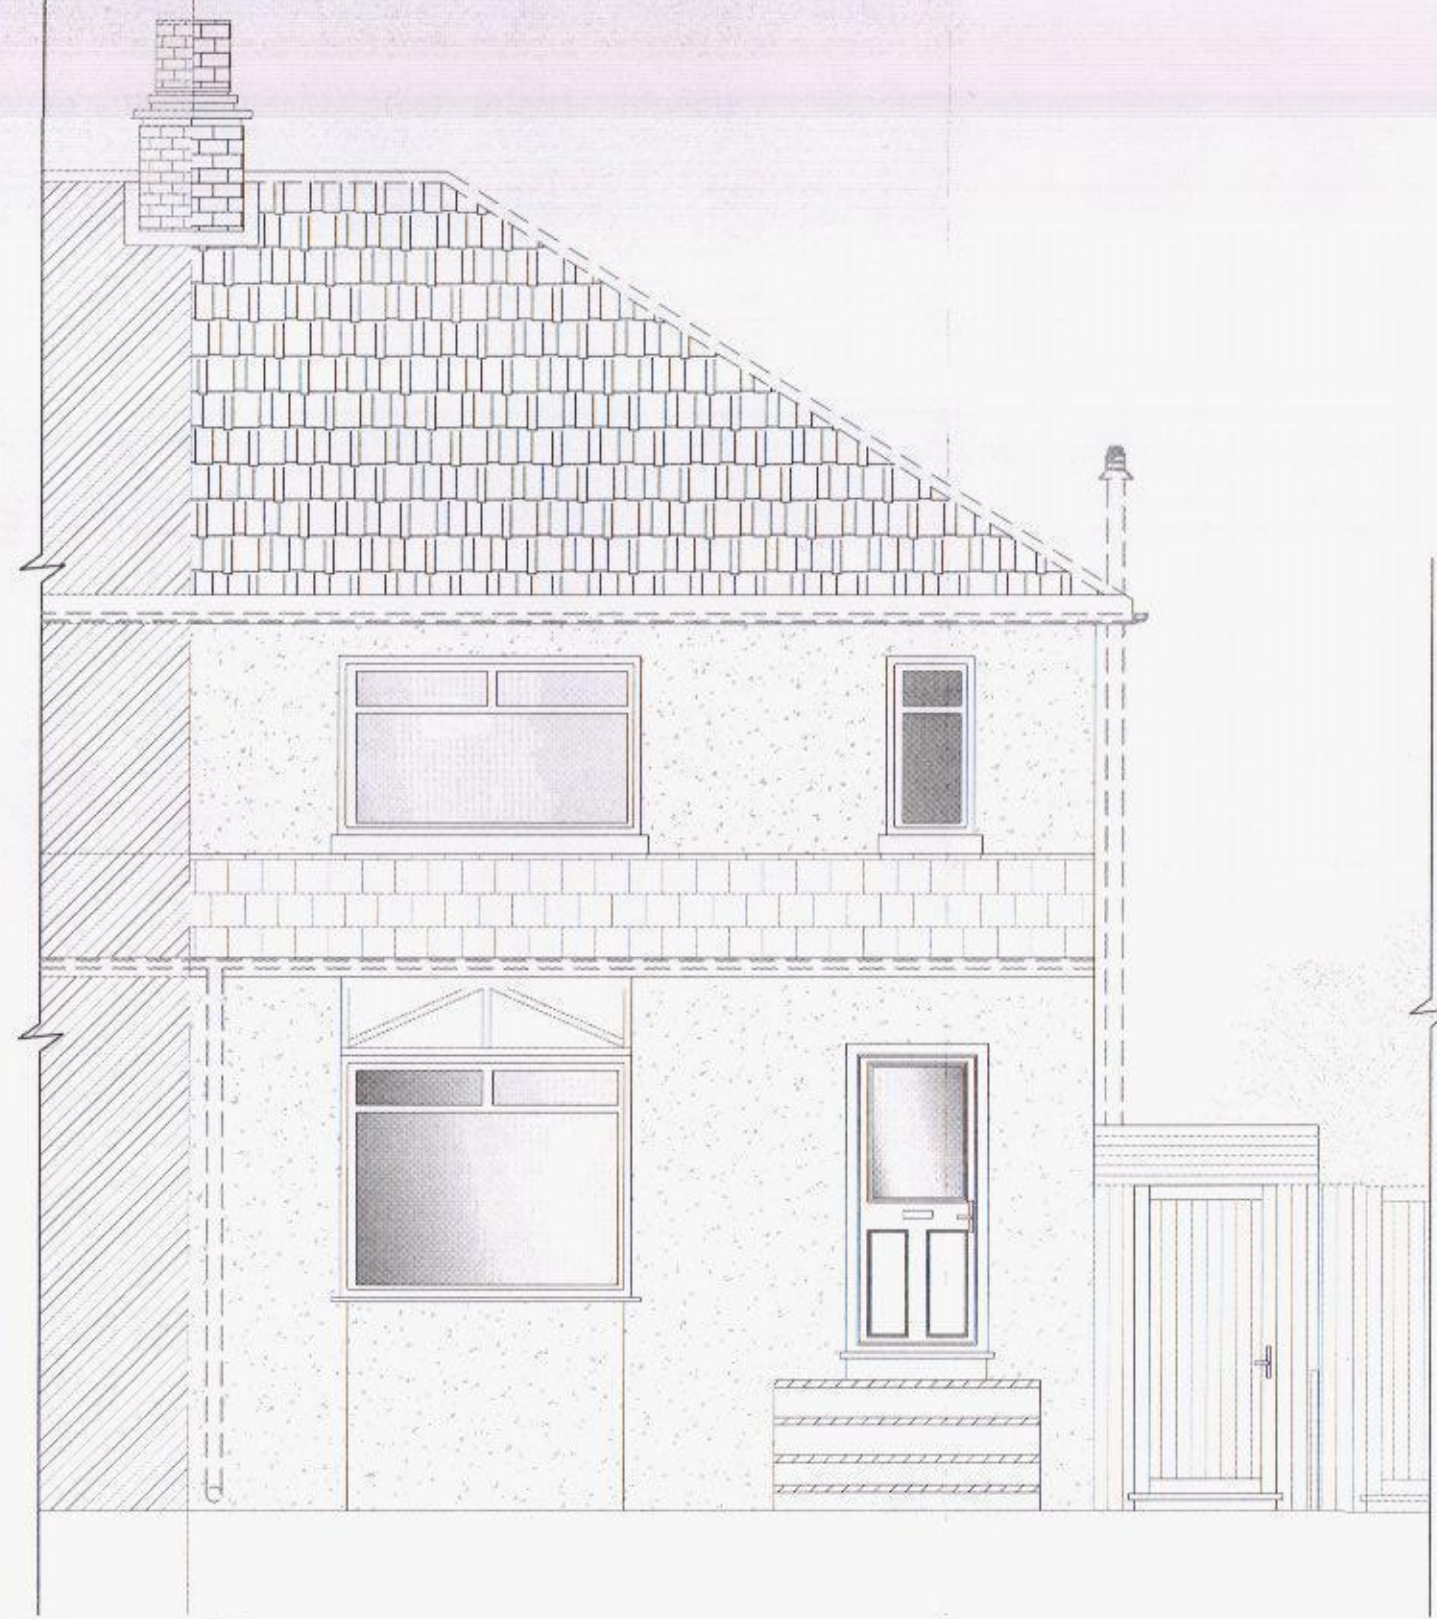


1 EXISTING FRONT ELEVATION
1:50

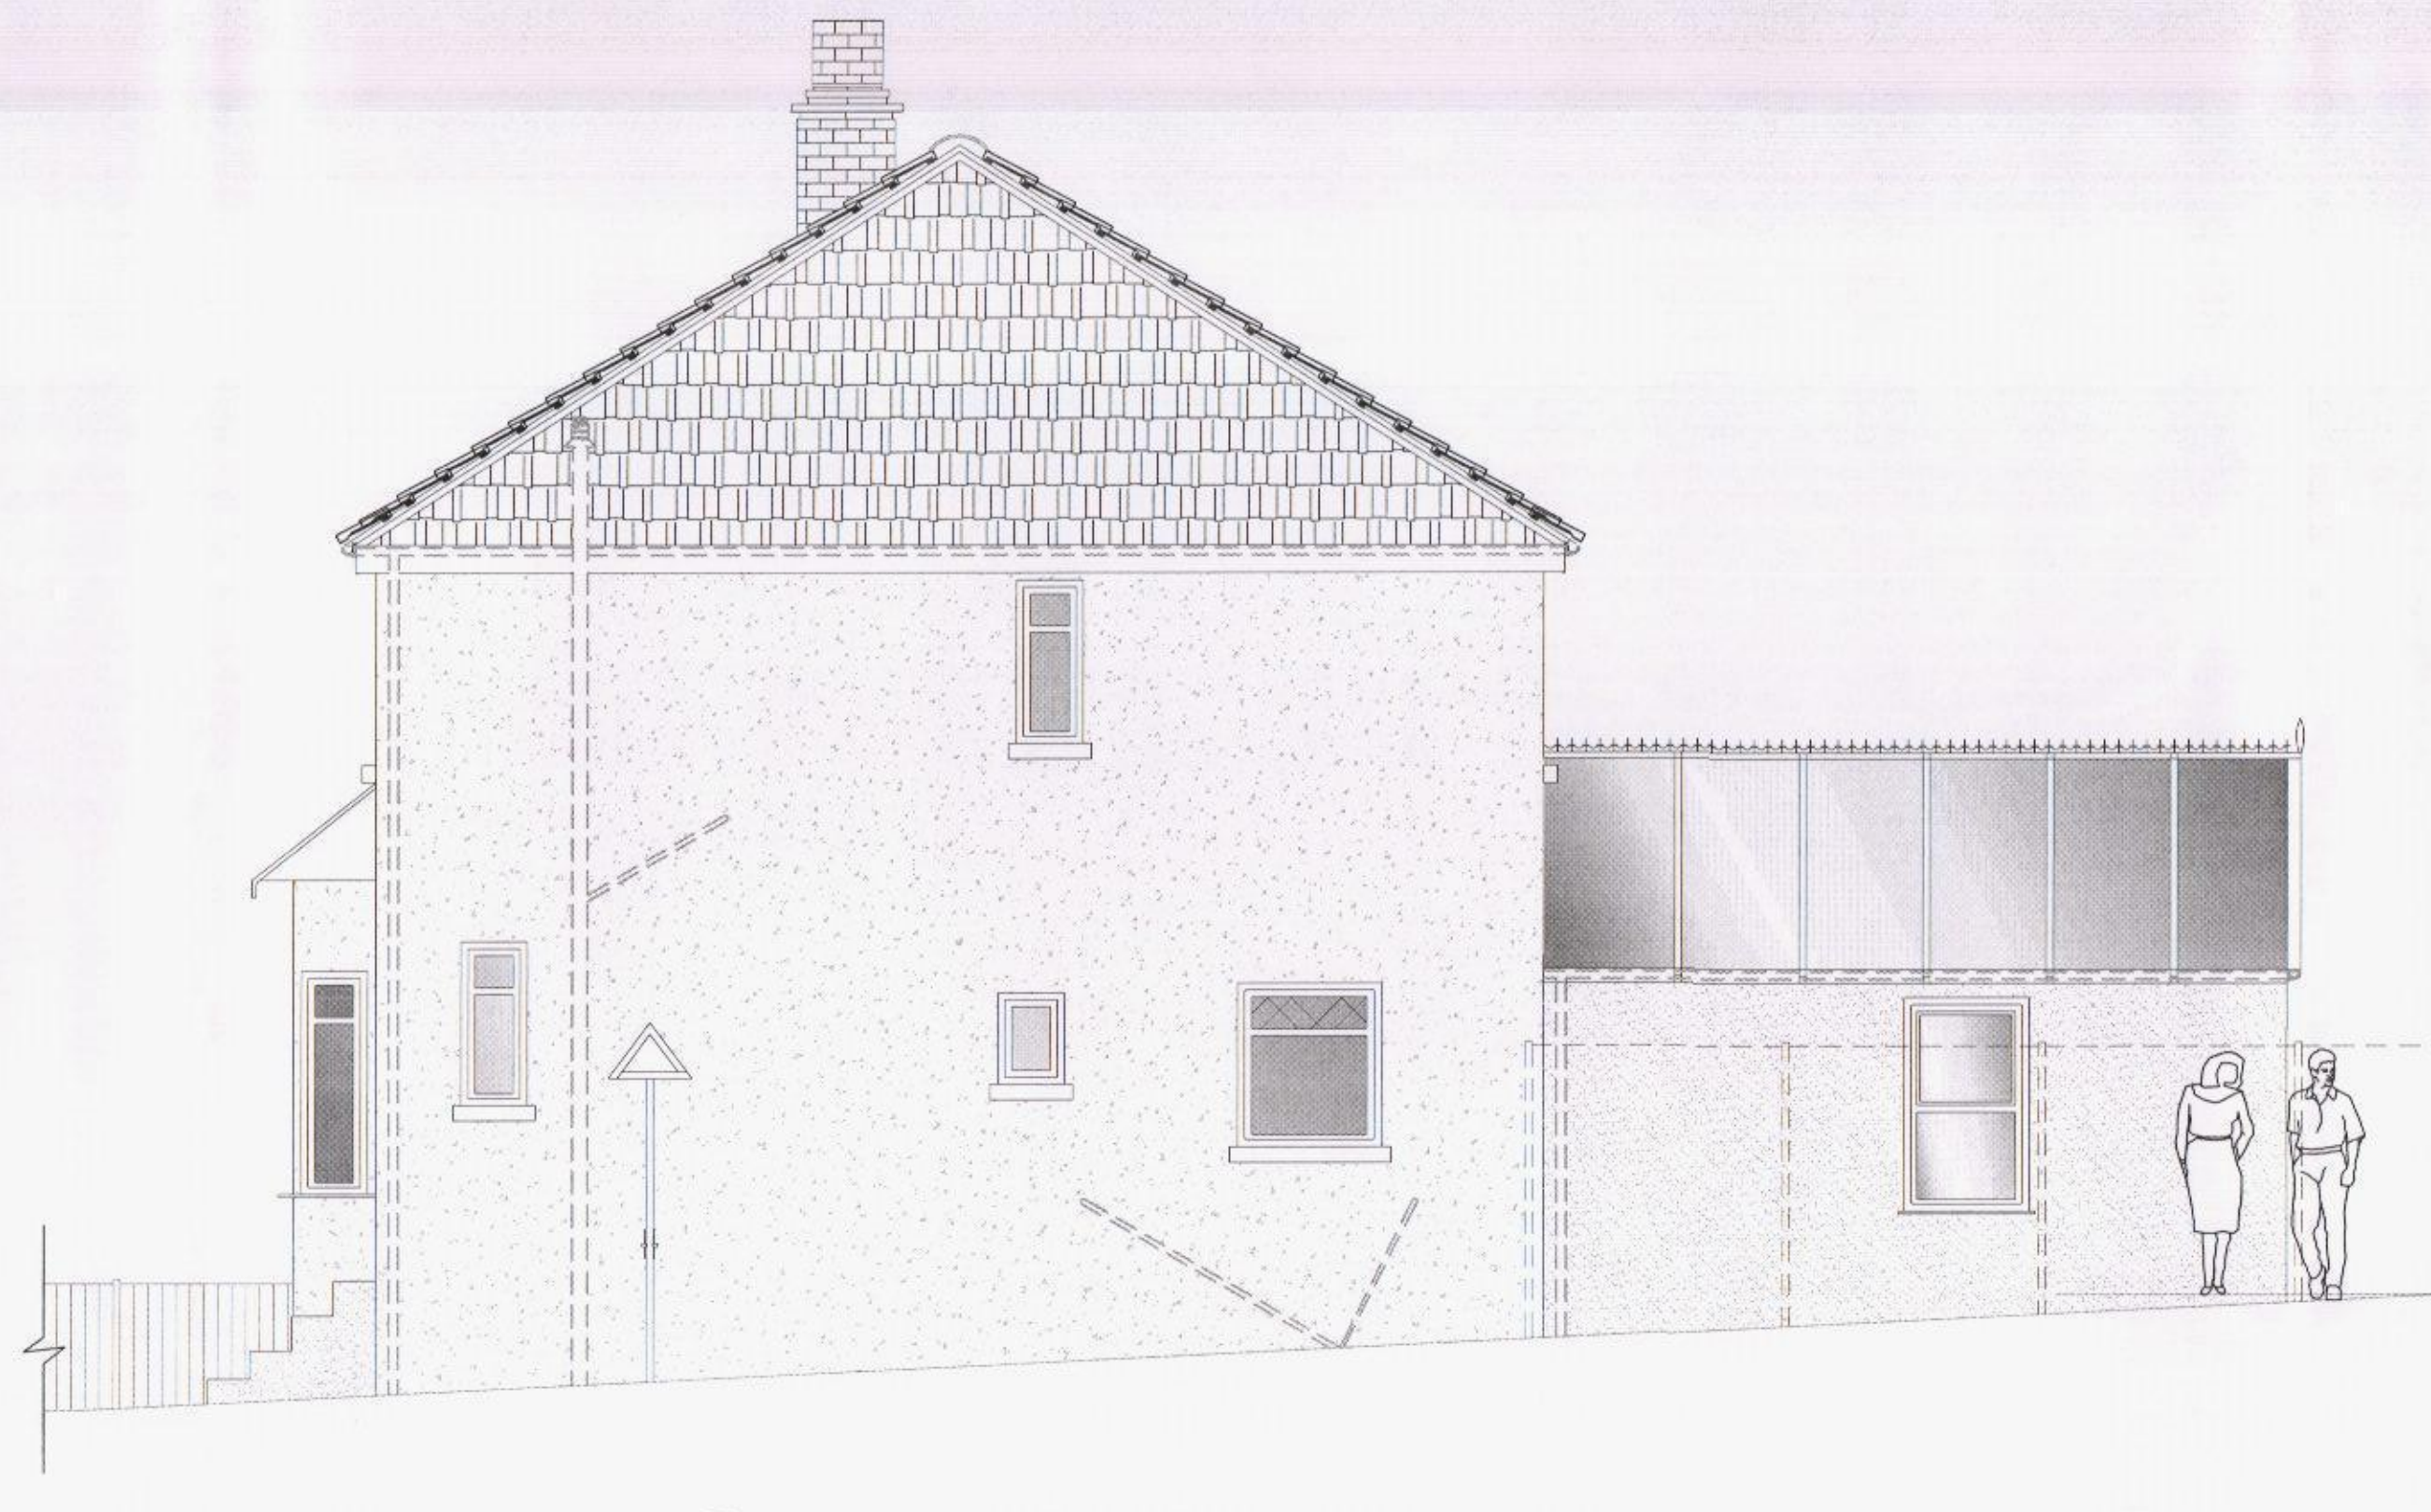


2 EXISTING SIDE ELEVATION
1:50

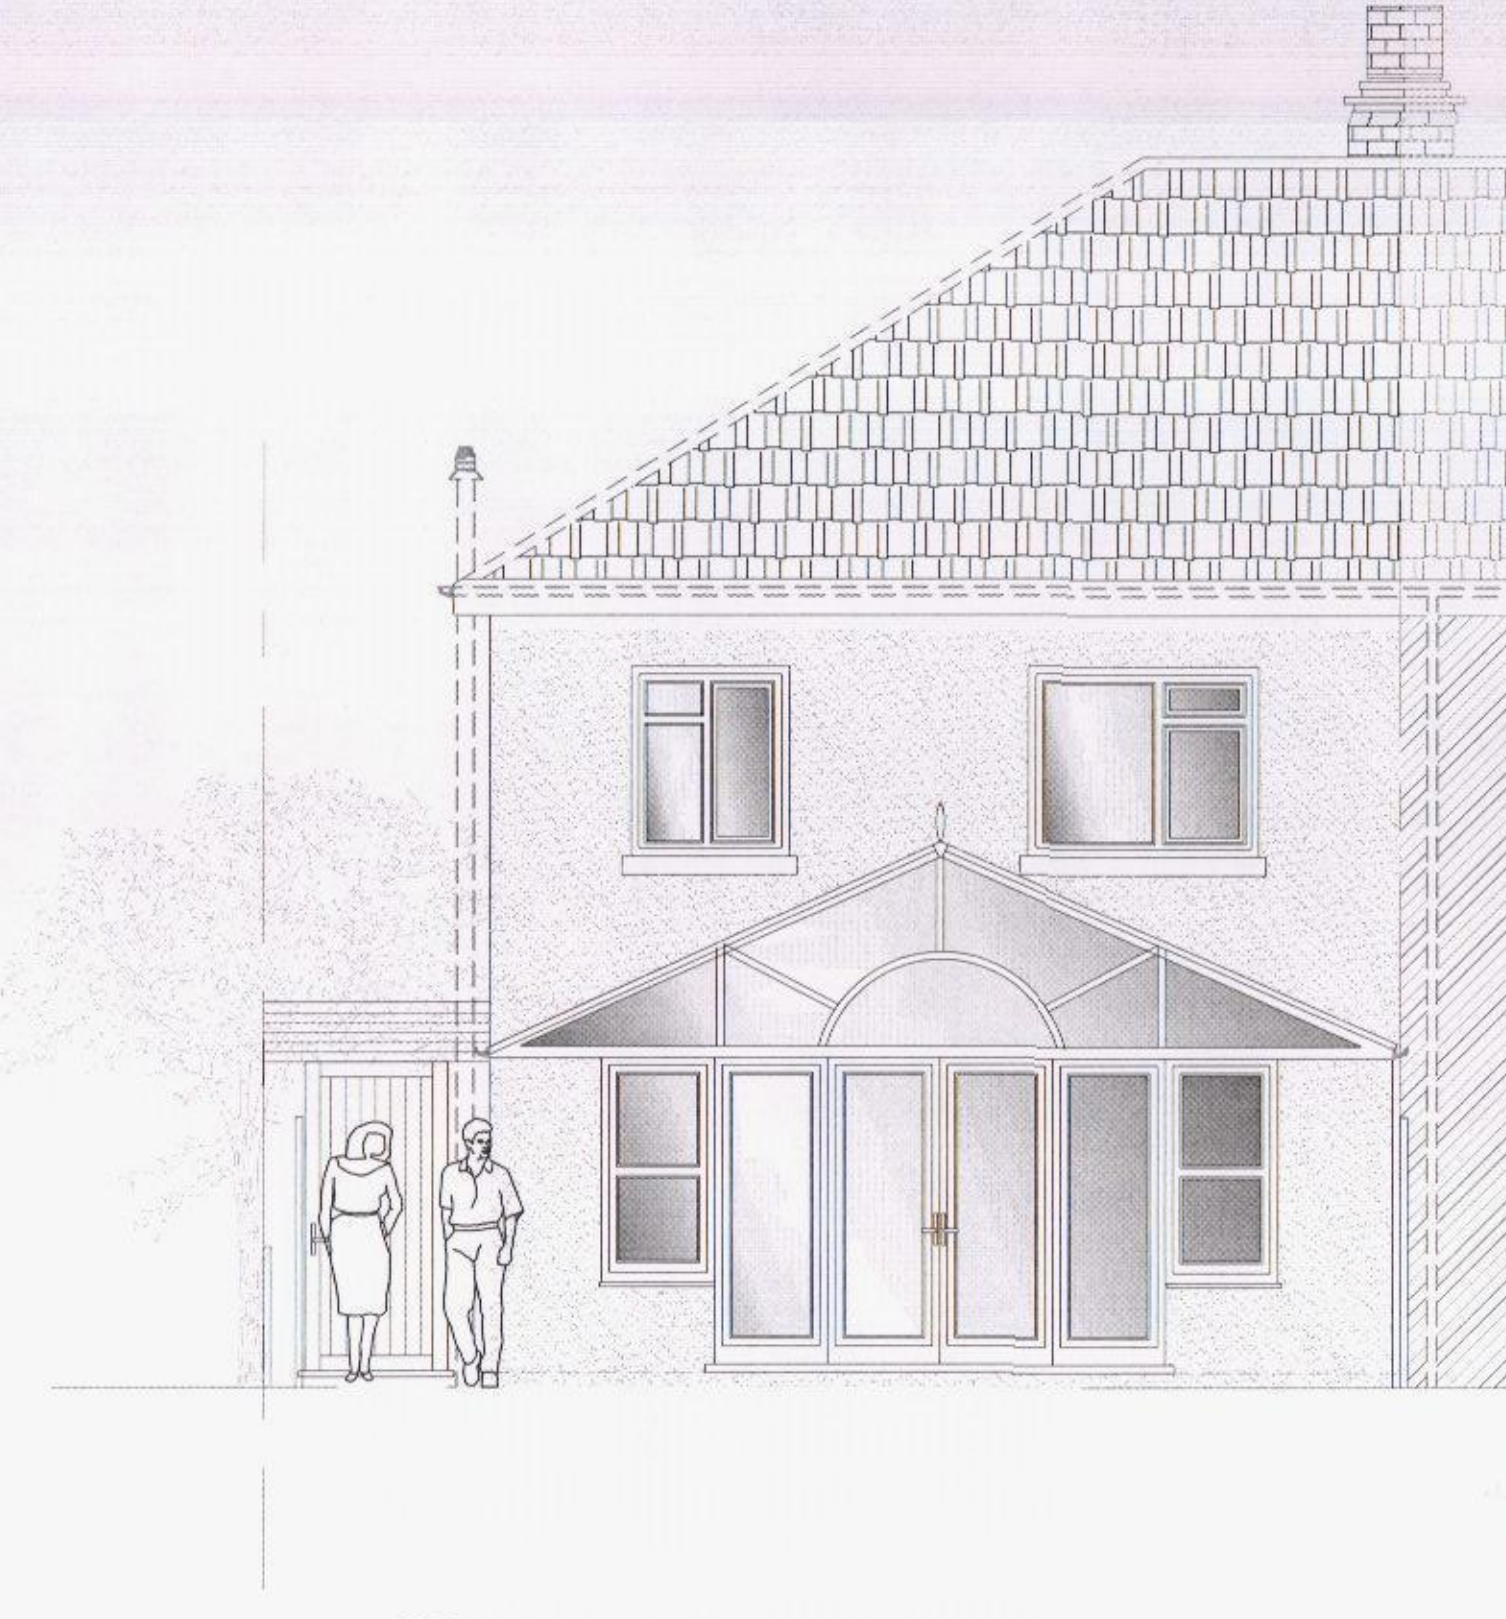


3 EXISTING REAR ELEVATION
1:50

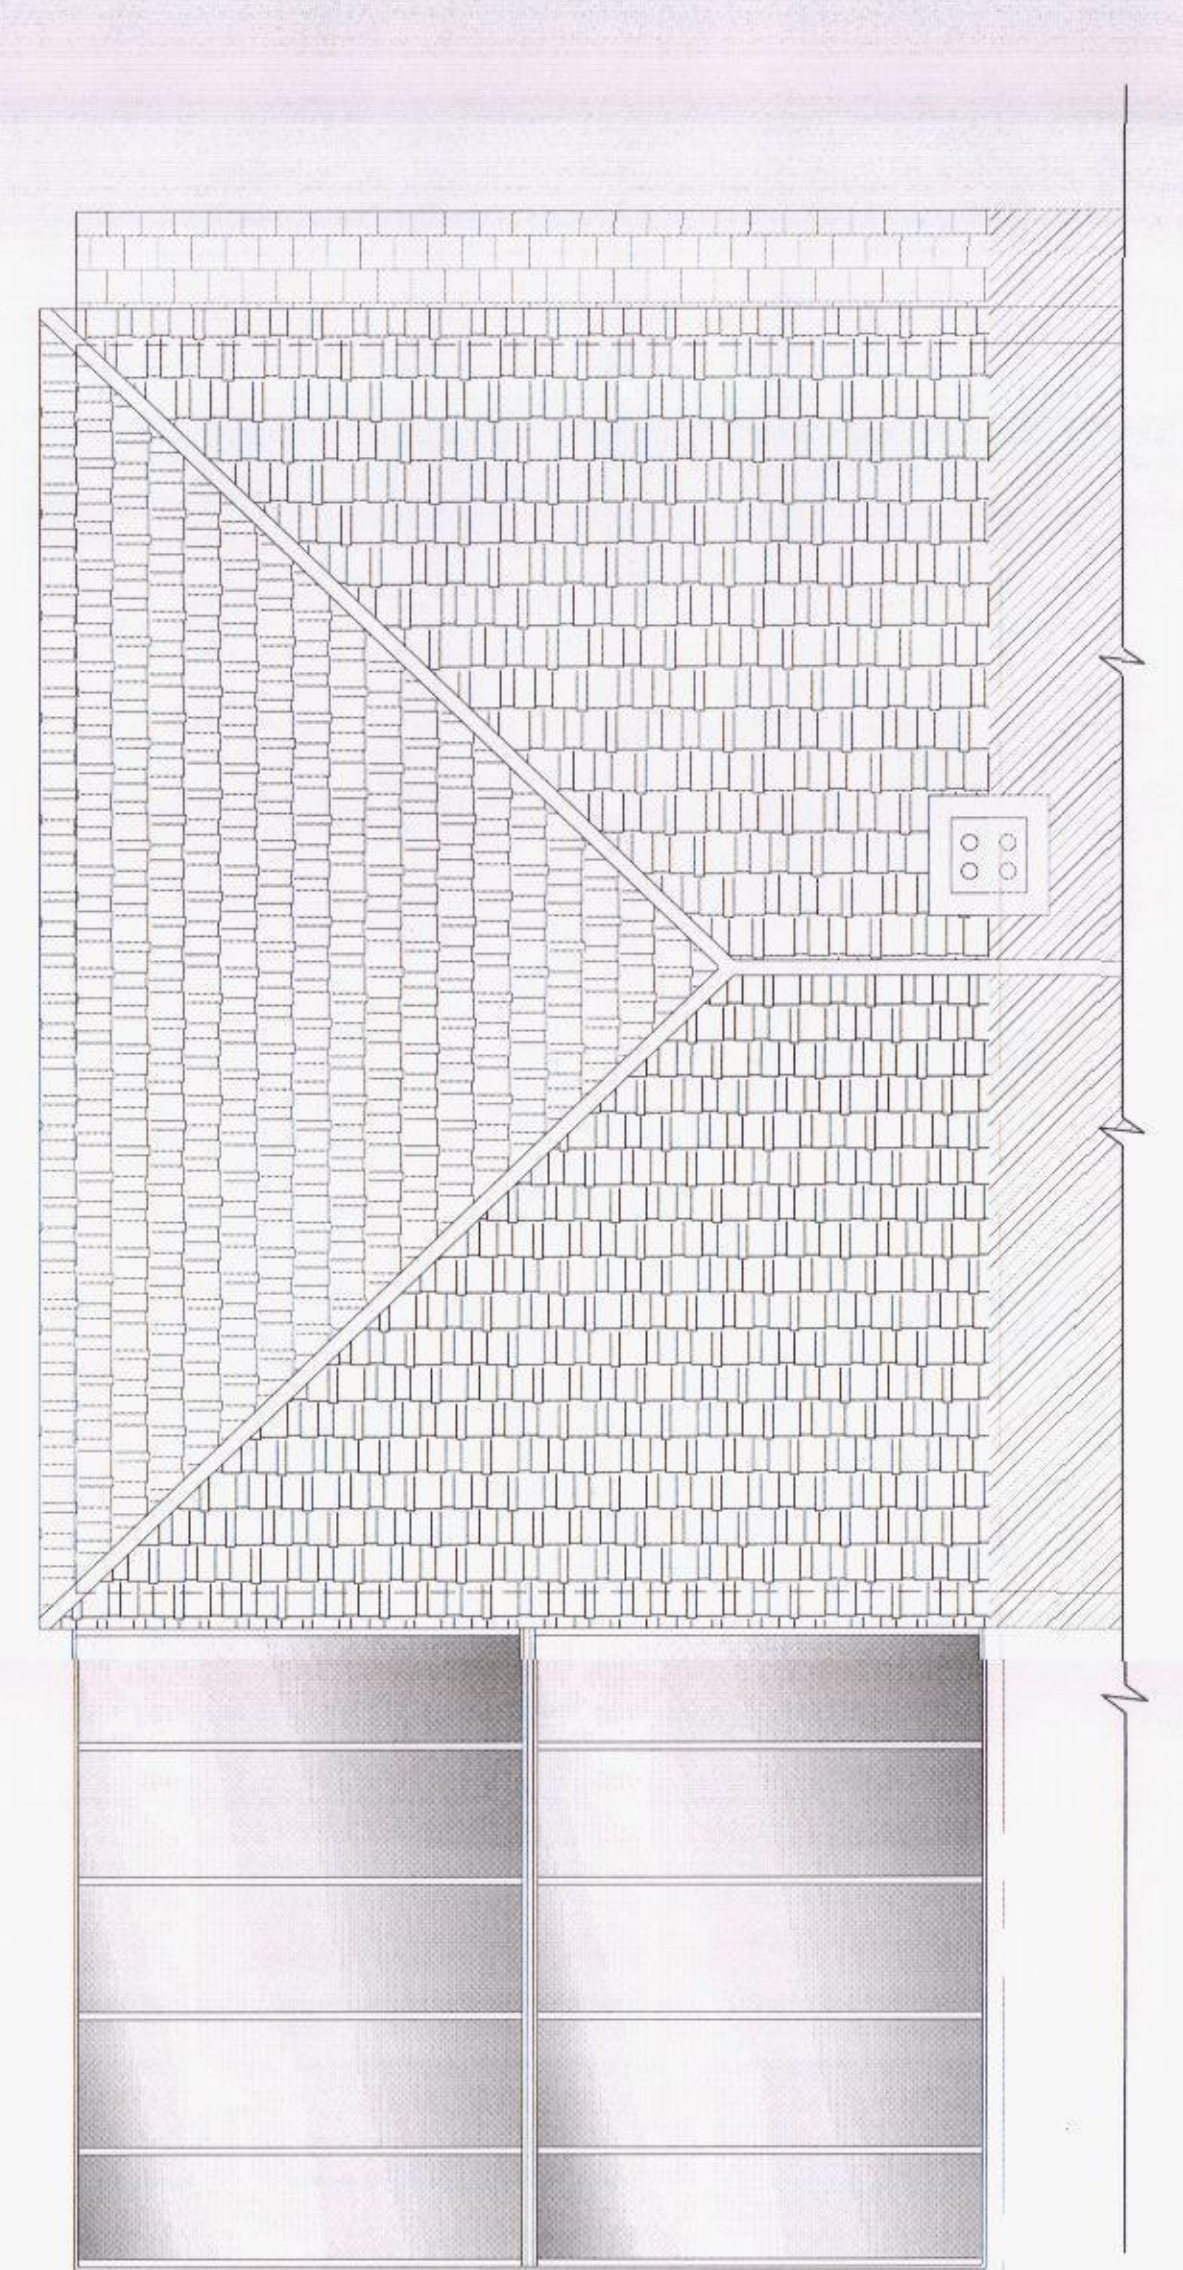

4 EXISTING ROOF PLAN
1:50

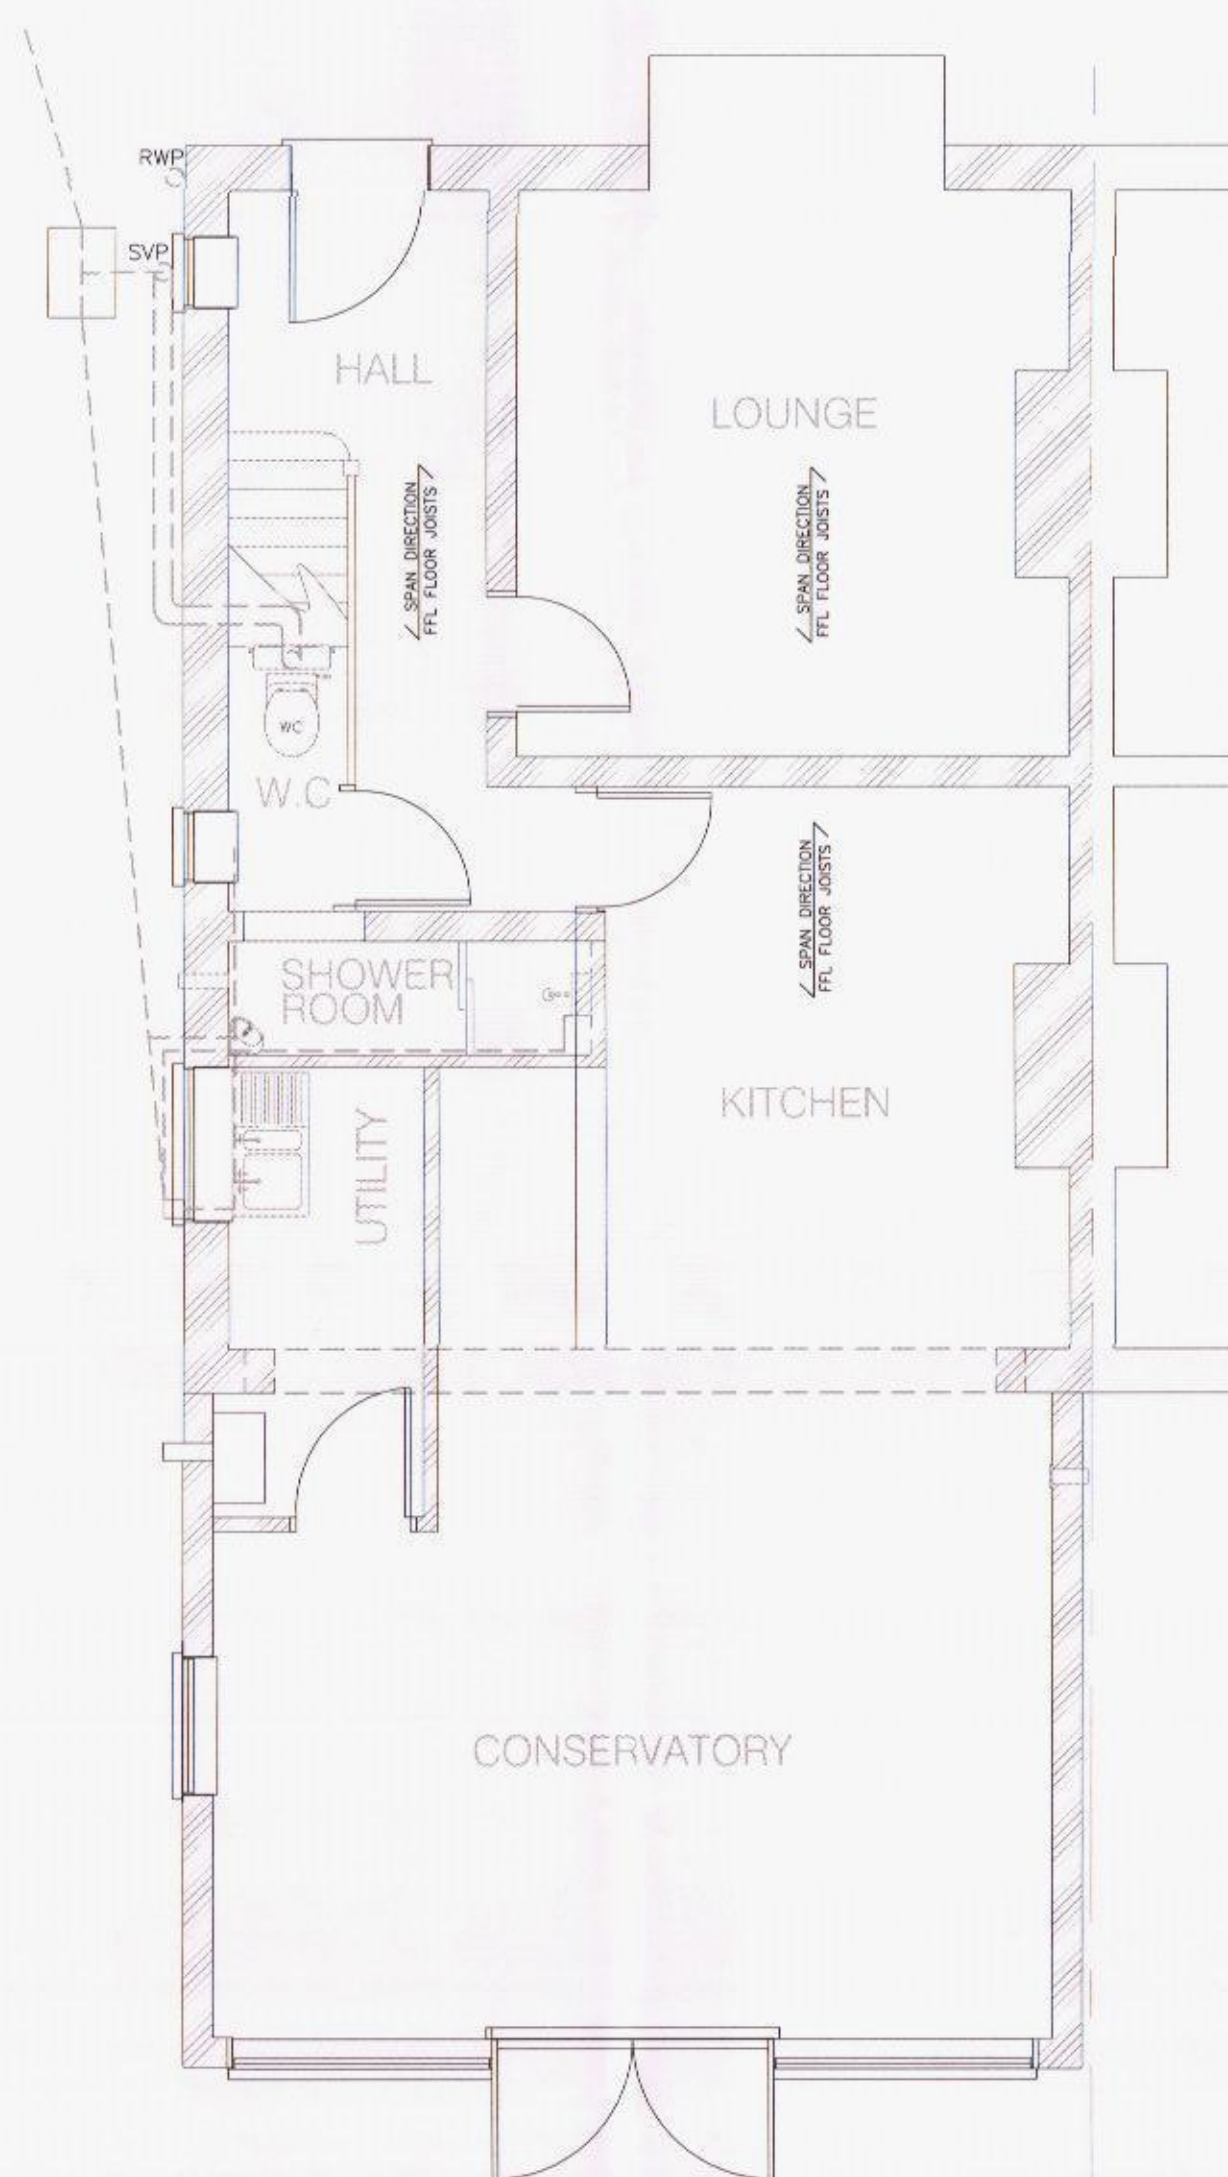

5 EXISTING GRD FLOOR PLAN
1:50

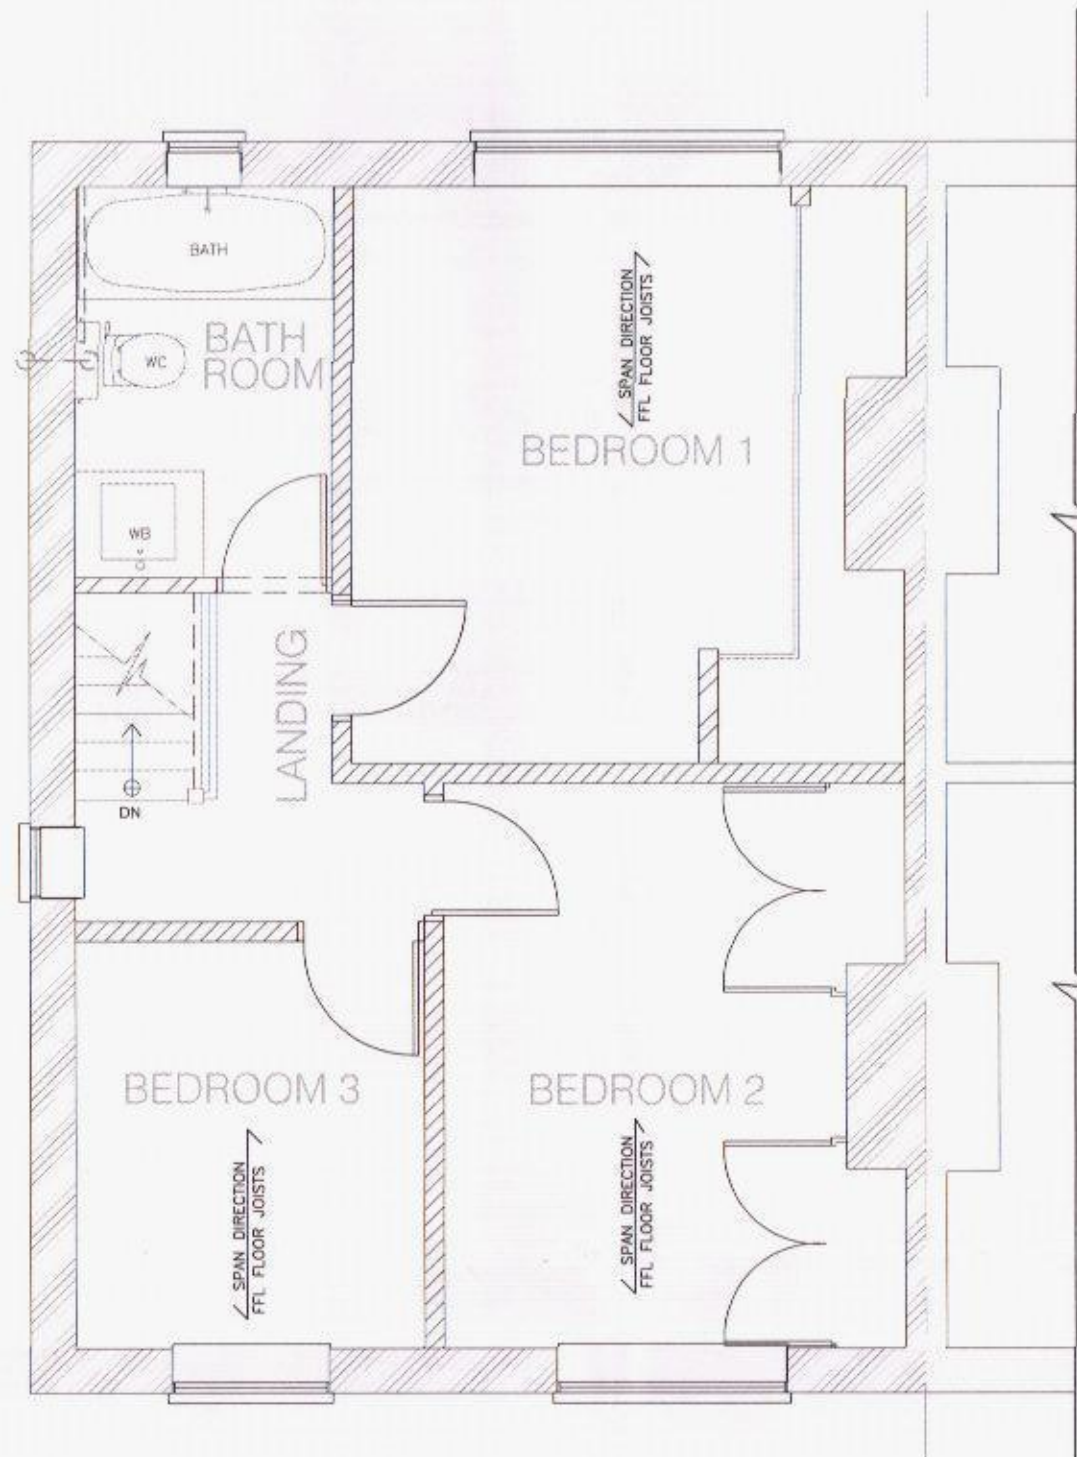

6 EXISTING FIRST FLOOR PLAN
1:50




7 PROPOSED FRONT ELEVATION
1:50



8 PROPOSED SIDE ELEVATION
1:50



9 PROPOSED REAR ELEVATION
1:50

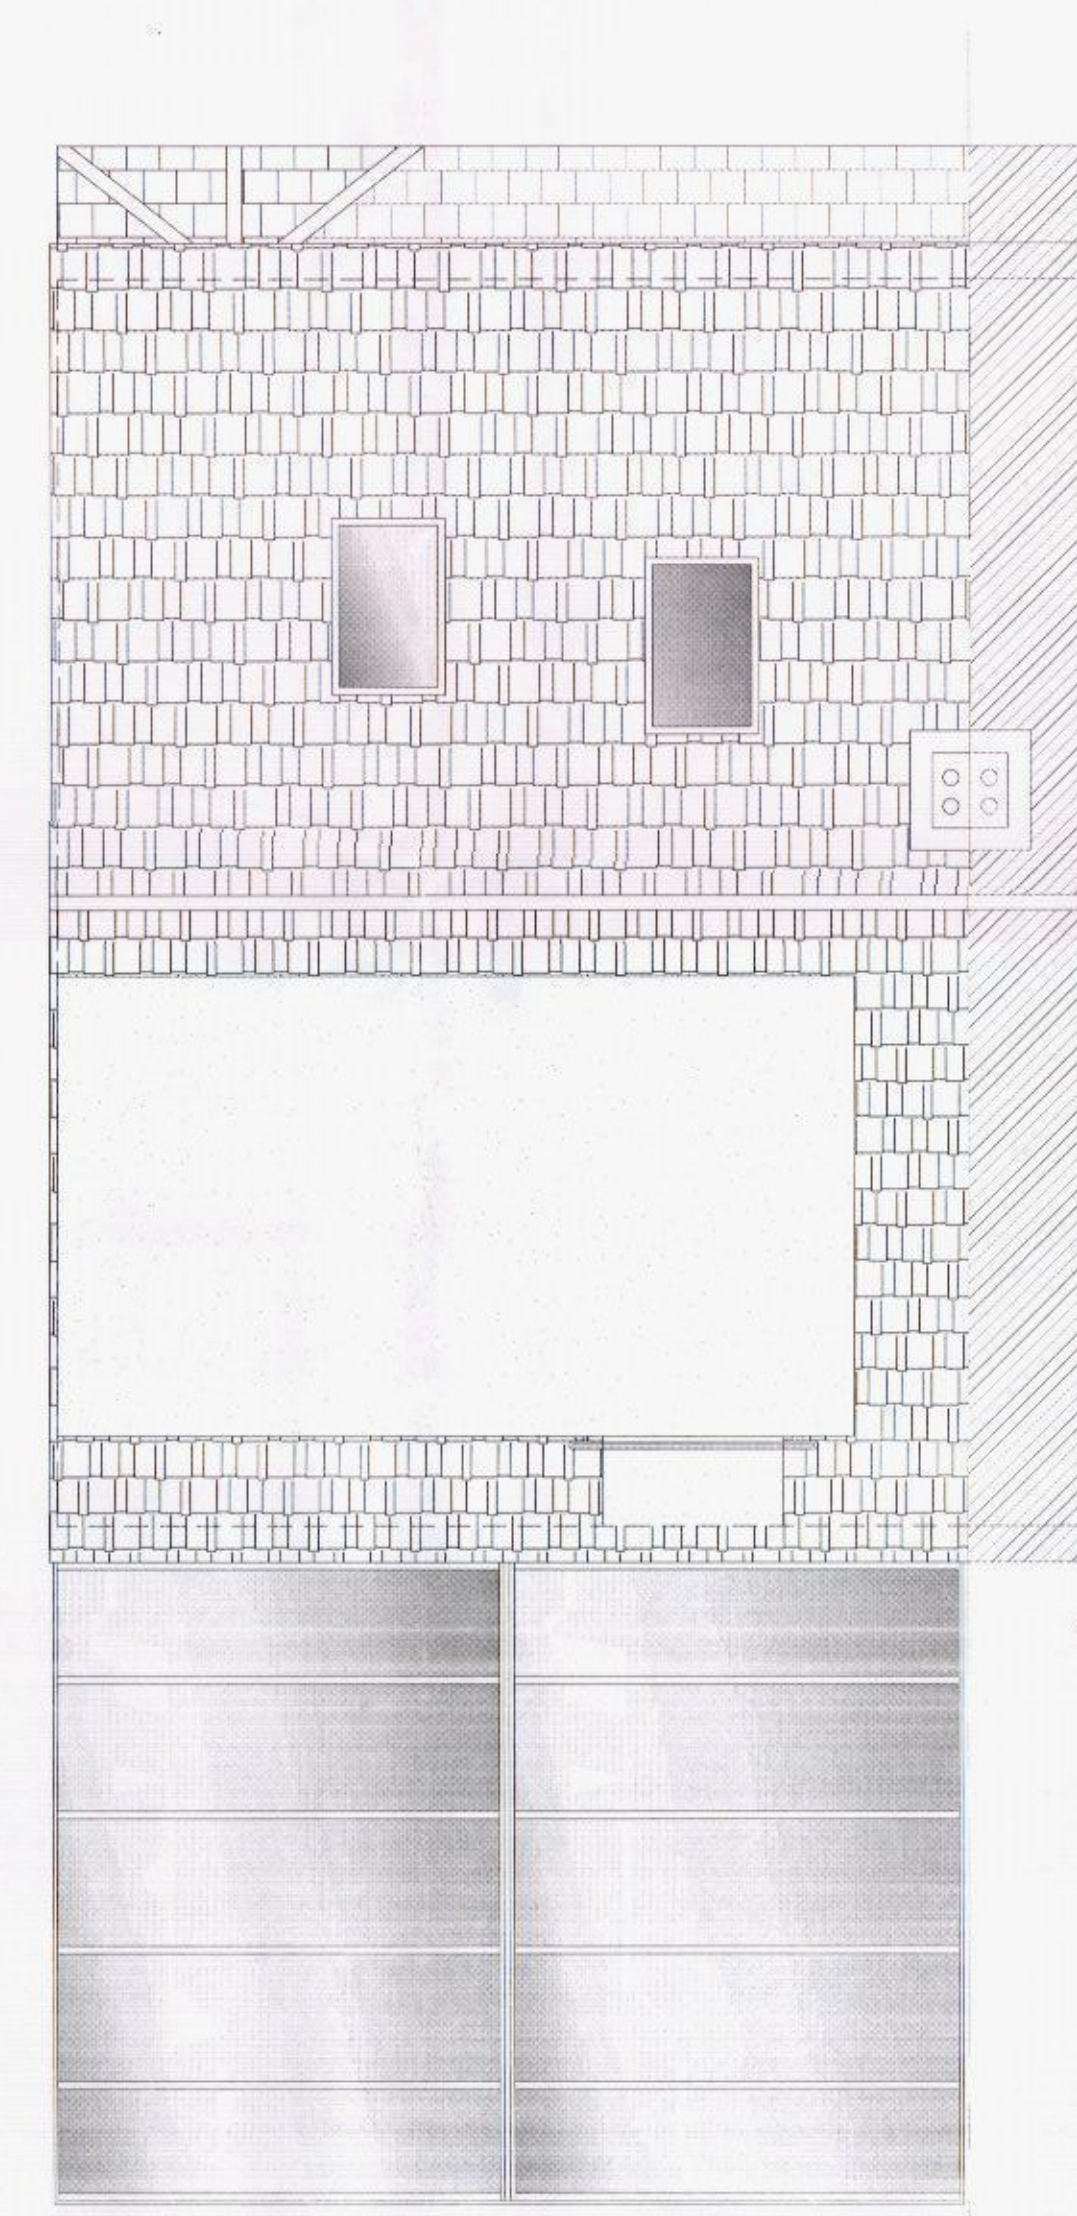

10 PROPOSED ROOF PLAN
1:50

NOTE:
DRAWING: MANNS O1A TO BE
USED IN CONJUNCTION WITH
ASSOCIATED BUILDING
REGULATIONS NOTES MANNS
/BRN.
DIRECTIONAL NORTH ARROW
SHOWN ON BLOCK & LOCATION
PLANS MANNS /BLP.

BRN 1 DENOTES ATTACHED BUILDING REGULATION NOTES
1 DENOTES ITEM No.

MODIFICATIONS

ISSUE:

TITLE
PROPOSED LOFT CONVERSION

HAVANT BOROUGH
COUNCIL
22 APR 2015

RECEIVED

CUSTOMER
MR & MRS D MANNS
18 FRANCES ROAD, PURBROOK
WATERLOOVILLE, HANTS, PO7 5HH

DRAWN BY:

DM designs
Turn your dreams into a building

DRAWING NO:

MANNS O1A

1 OF 2

SCALE:

VARIES:

DATE:

18.03.2015

REVISION:

A A0