


NOTES
This drawing has been prepared for the purpose of Planning and / or Building Regulations approval, and should not be used for any other purpose.
All dimensions to be checked on site and any discrepancy notified to Martin Ralph. Written dimensions are to be used in preference to scaled dimensions.
This drawing is the property of Martin Ralph and must not be reproduced in part or whole, or deviated from, without their permission.
It is essential that prior to commencement and during construction works, the contractor reviews the drawings and photographs of the site to ensure the practice any inconsistencies, anomalies, non-industry standard features or other concerns.

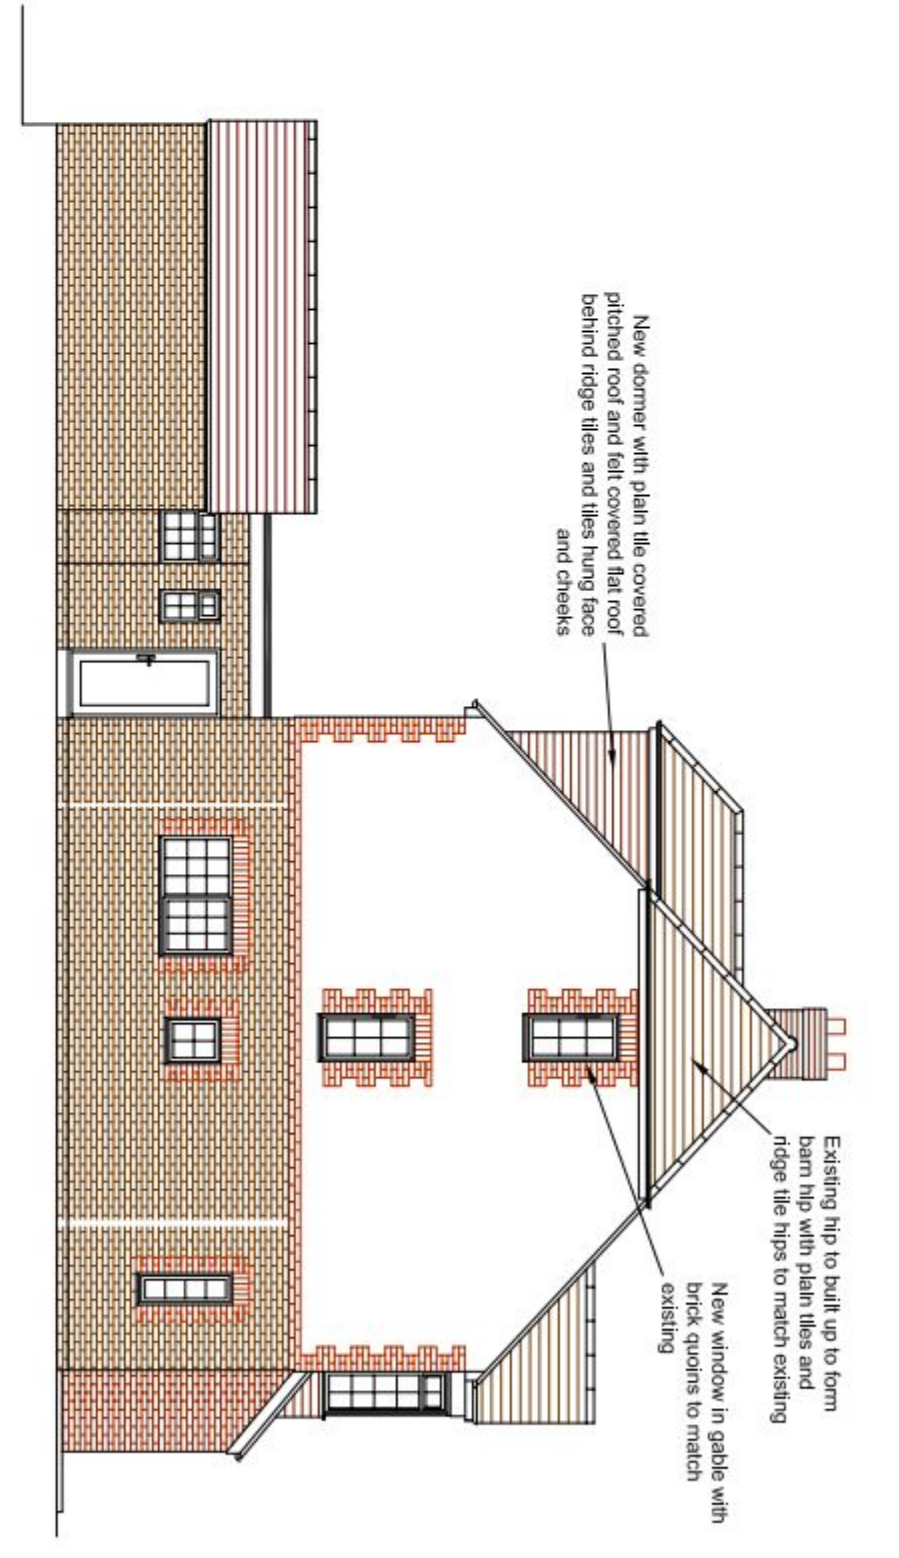


EAST ELEVATION (1:100)






NORTH ELEVATION (1:100)




WEST ELEVATION (1:100)

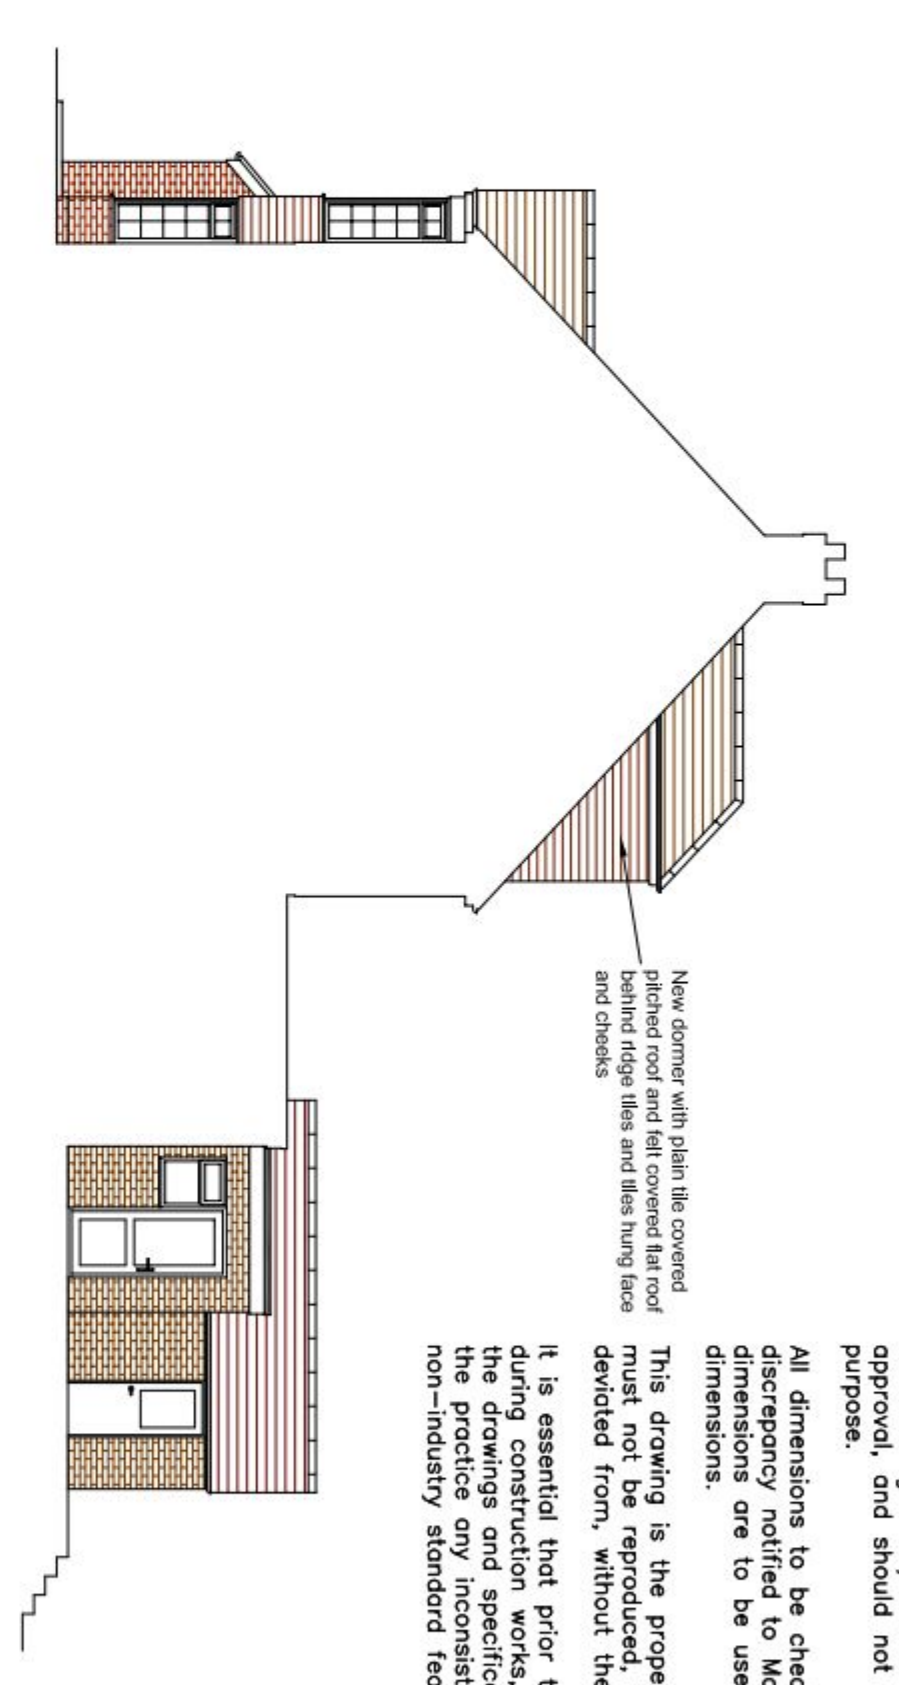


SOUTH ELEVATION (1:100)

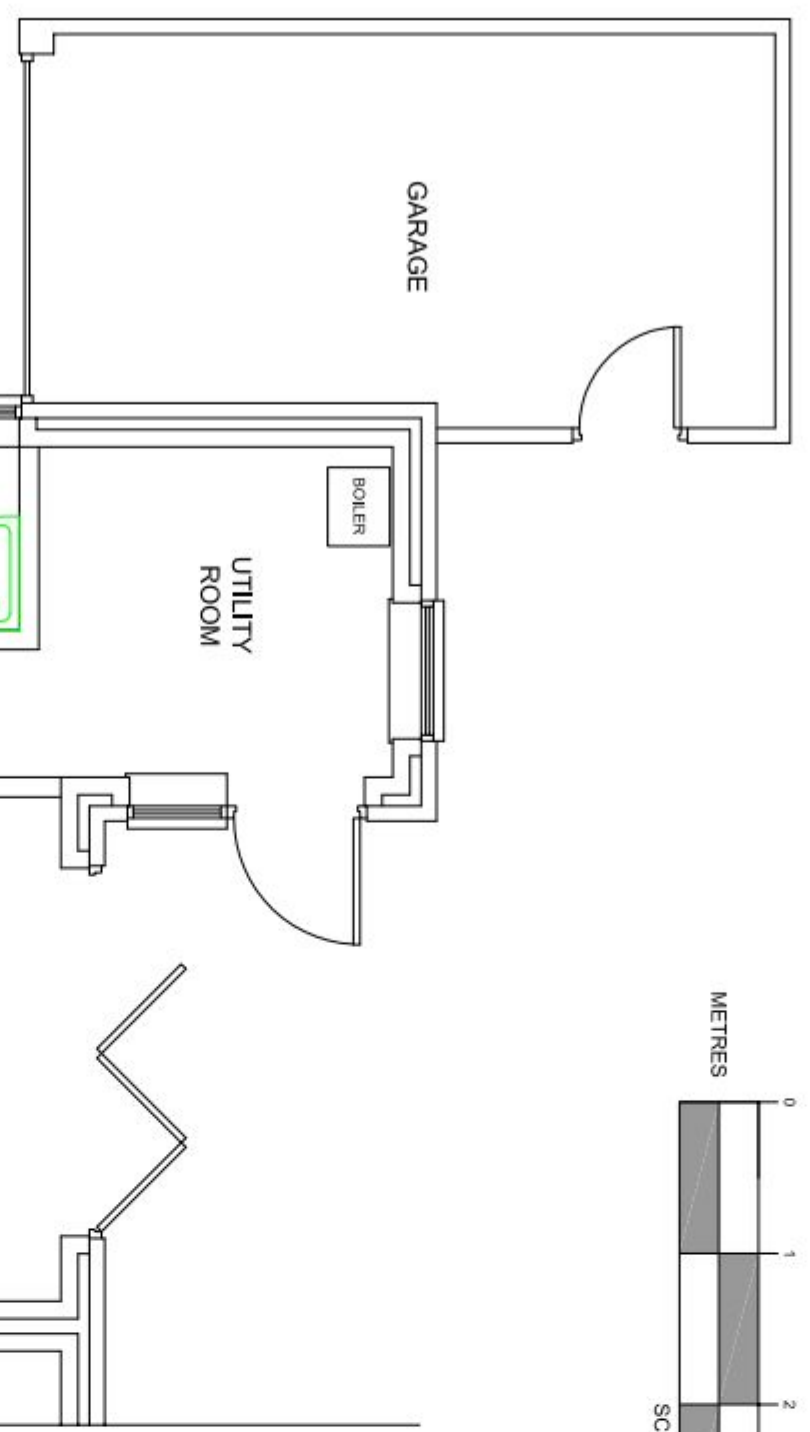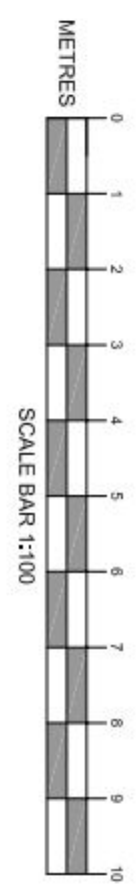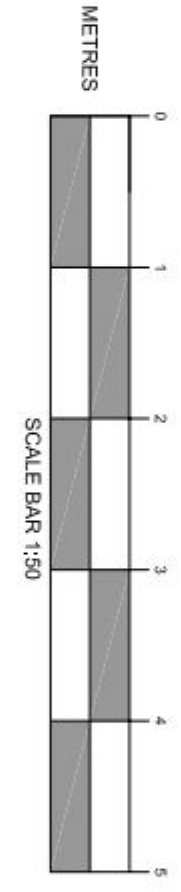


GROUND FLOOR PLAN (1:50)

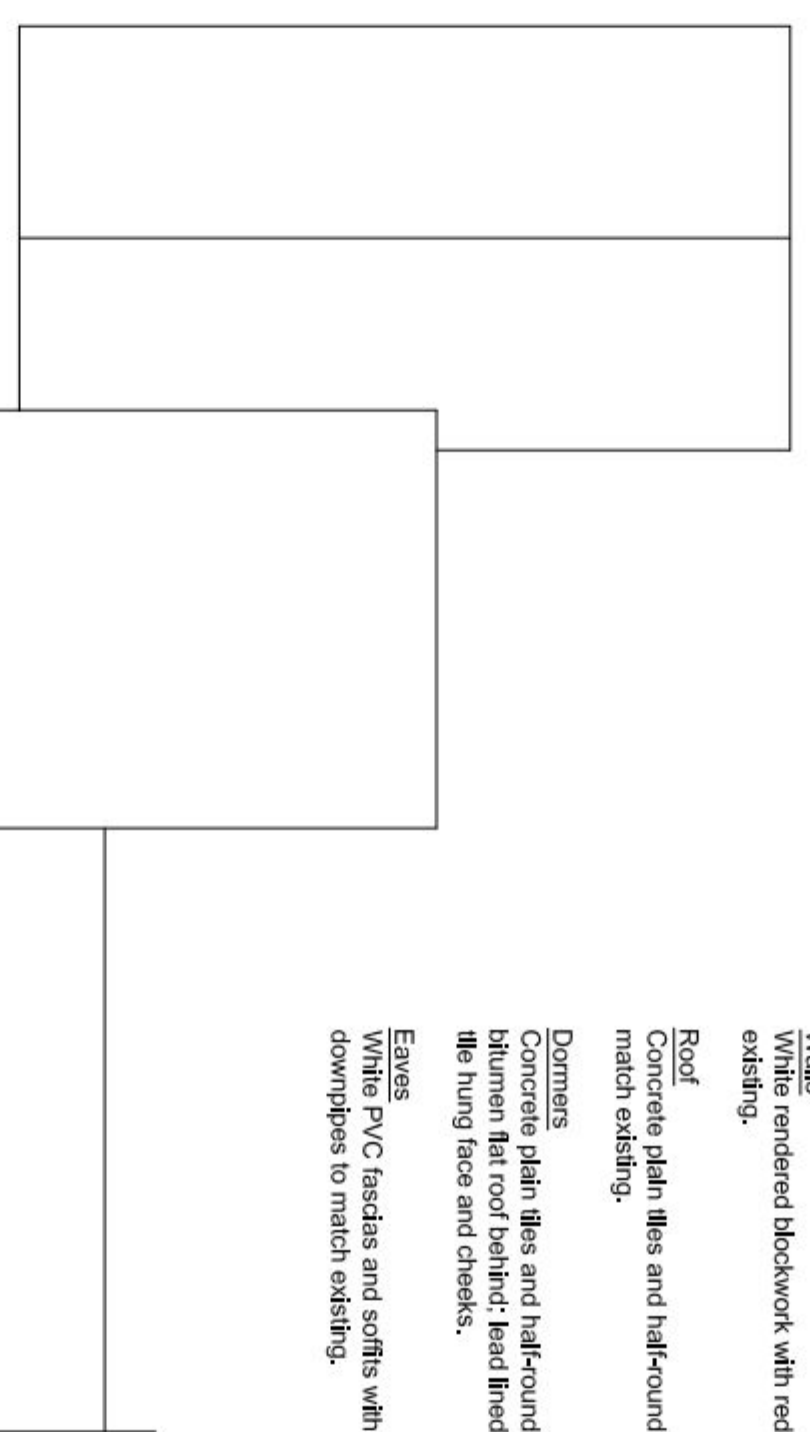

FIRST FLOOR PLAN (1:50)

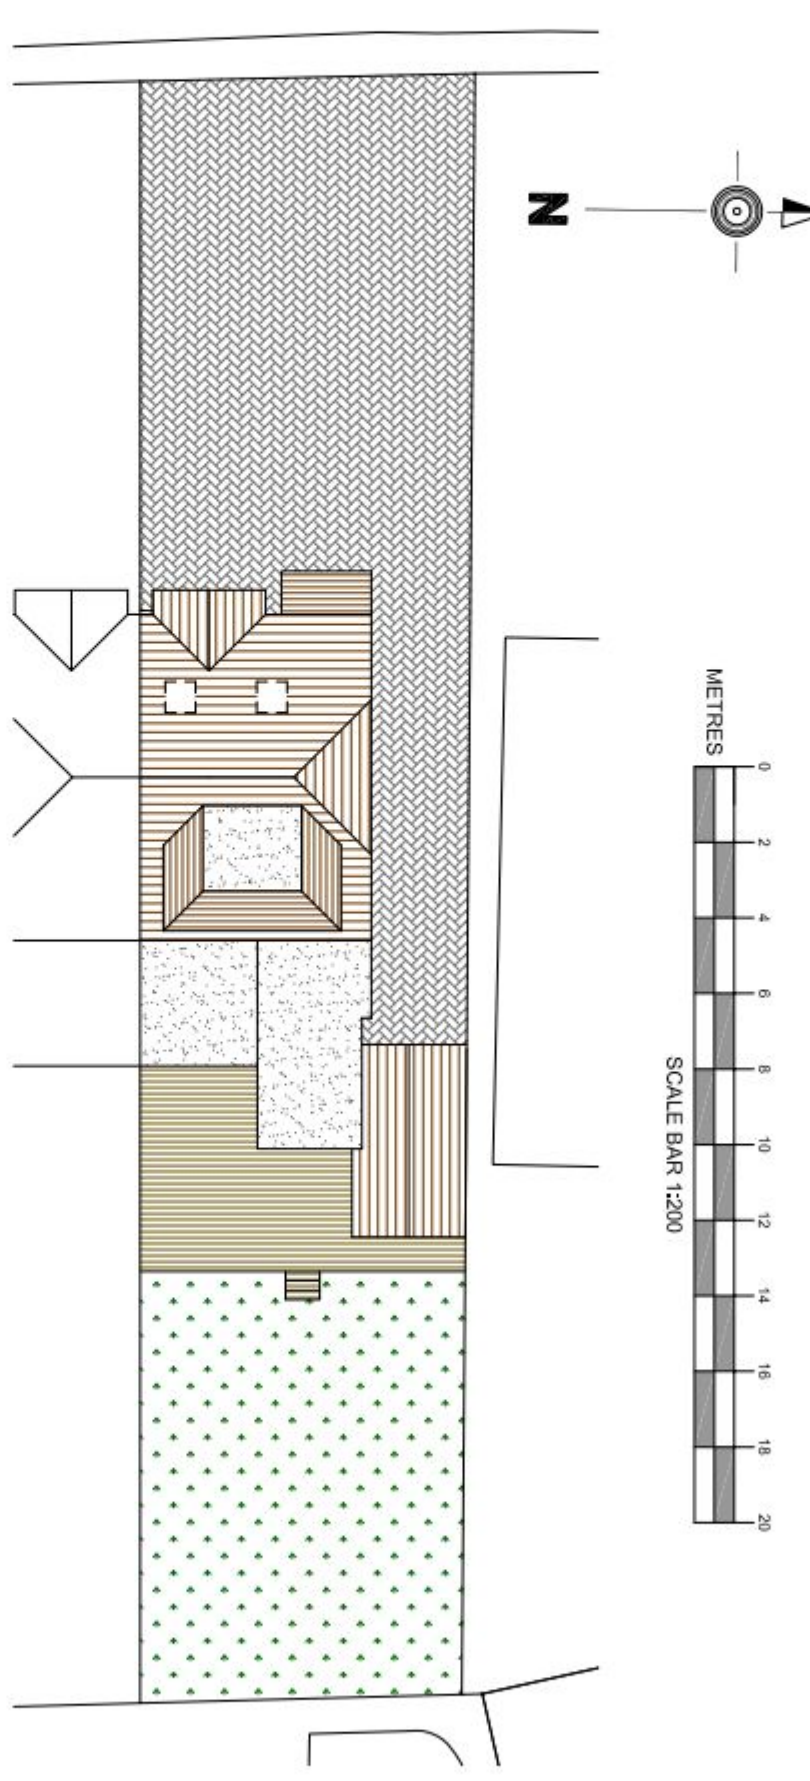

SITE PLAN (1:200)

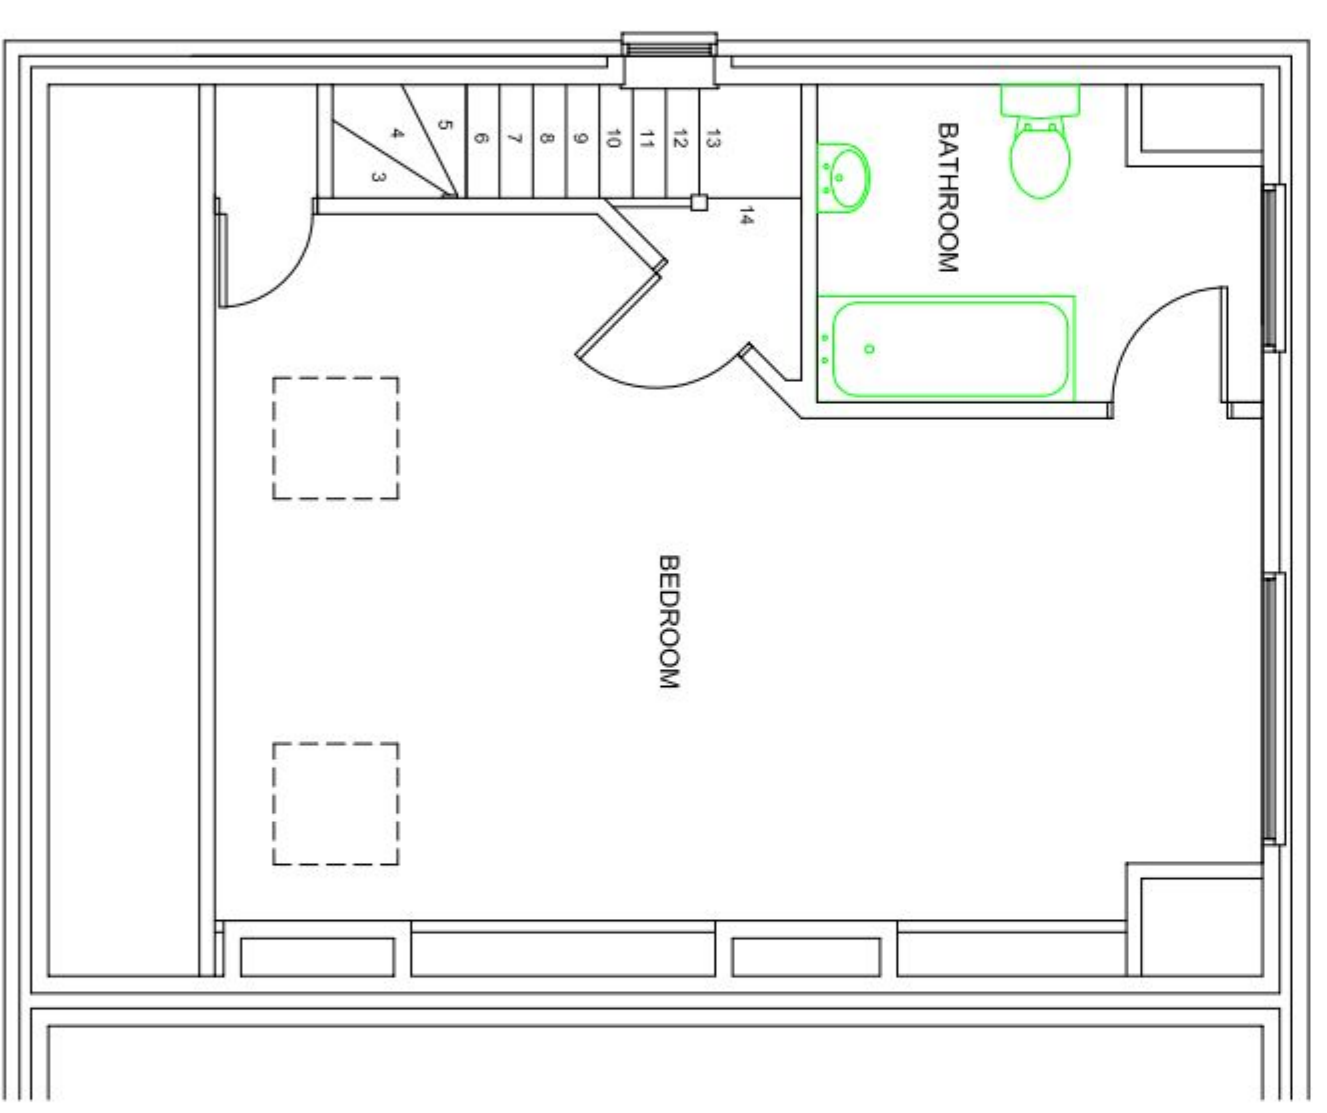

SECOND FLOOR PLAN (1:50)

AMENDMENTS		DATE
B MATERIALS NOTES ADDED		19.05.2015
A DORMER AMENDED: SECOND FLOOR LAYOUT AMENDED		08.05.2015
CLIENT MR & MRS PRICE 90 LONDON ROAD PURBROOK WATERLOOVILLE HAMPSHIRE		
PROJECT PLOT CONVERSION 90 LONDON ROAD PURBROOK WATERLOOVILLE HAMPSHIRE		
DRAWING TITLE PROPOSED PLANS AND ELEVATIONS		
DATE 29.04.2015		
SCALE 1:50- 1:100- 1:200- 1:1250 @ A1		
DRAWING No. 15/164/JR/02	REVISION B	
MARTIN RALPH GROUP CHARTERED SURVEYORS ARCHITECTS & ENGINEERS		
11 Dogwood House Bromley Business Park Purbebrook PO7 7SE www.martinralph.co.uk info@martinralph.co.uk T. 023 8225 7711 F. 023 8225 7712		