


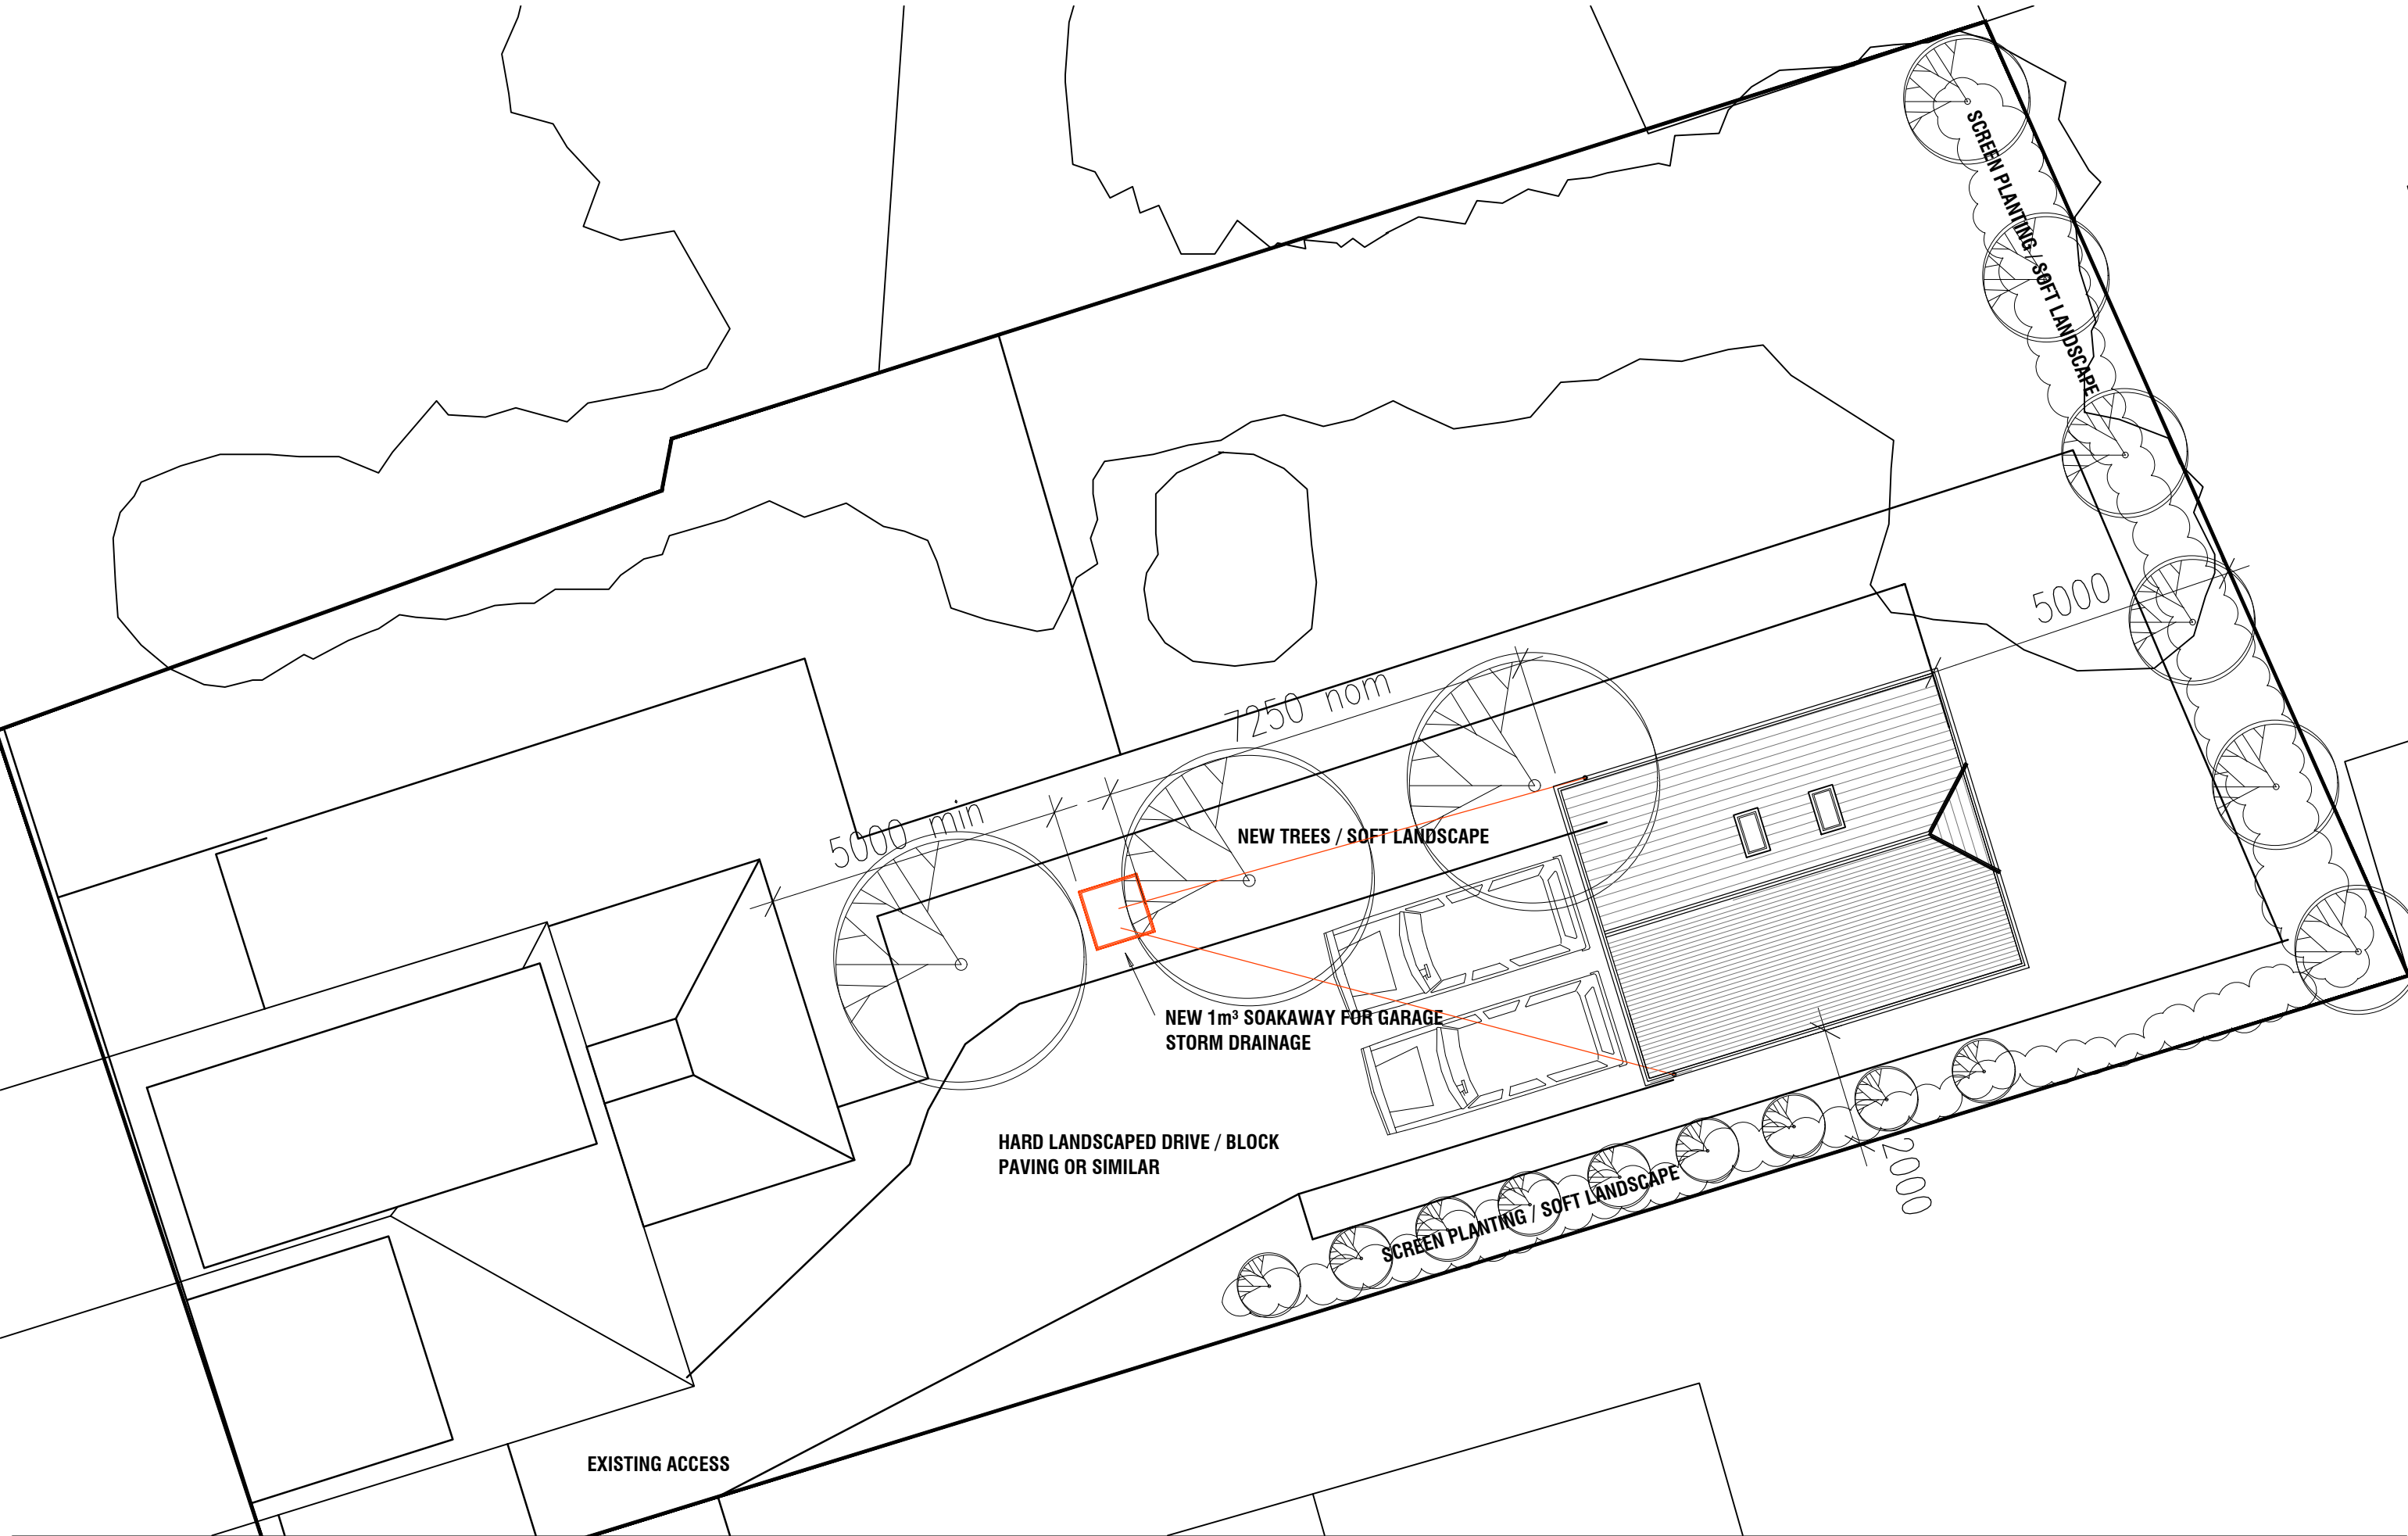

notes:

revisions:

revisions:

PWP
4 Barnes Way
Bedhampton
drawing information

title:

status:
date:
scale:
drawn:
chk'd:

Site plan

Information
March 2015
1:100
SL
AA



PWP Architects Ltd 61 South Street, Havant, Hampshire PO9 1BZ
t: 02392 482494 f: 02392 481152
e: design@pwp-architects.com
w: www.pwp-architects.com

job: 0000 dwg: 0003 rev: A

NOTE: The contractor is responsible for checking all site dimensions and levels. These should be checked prior to the ordering of any components and before the commencement of the works. All discrepancies should be brought to the attention of the Contract Administrator.