


Proposed Elevations

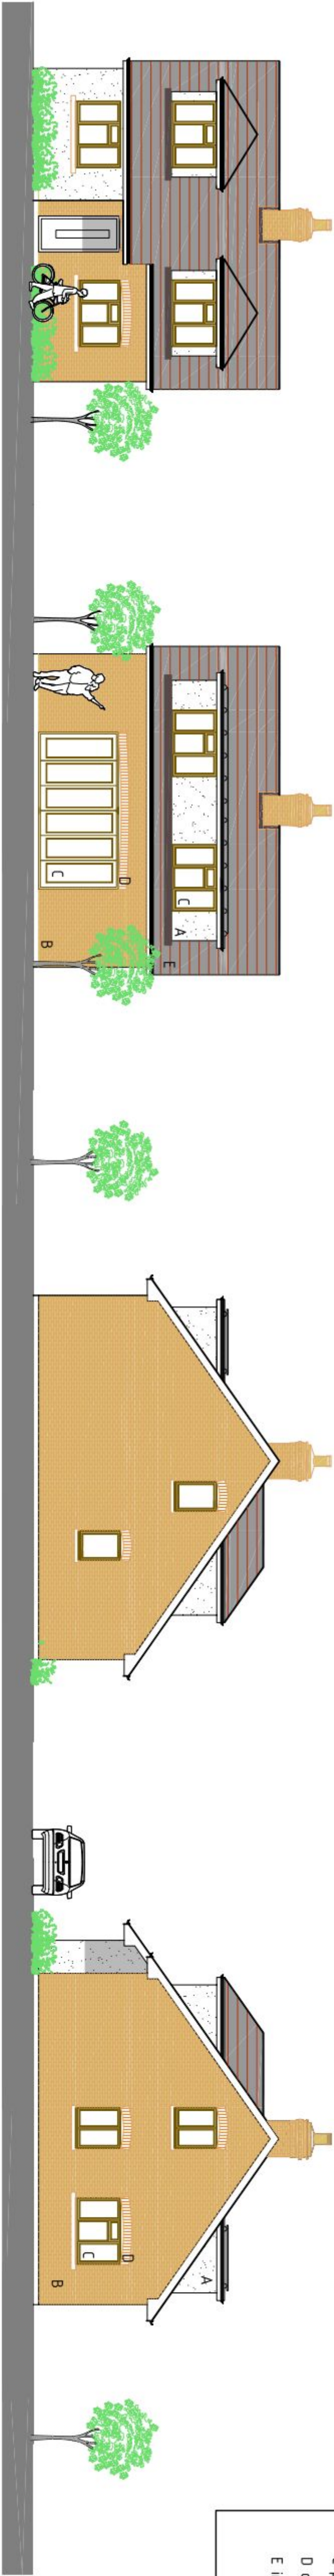

- Materials
- A smooth render
 - B facing brick
 - C plastic windows and doors
 - D contrasting brick
 - E interlocking tile




Proposed North Elevation

Proposed South Elevation



Proposed East Elevation

Proposed West Elevation


Proposed Section

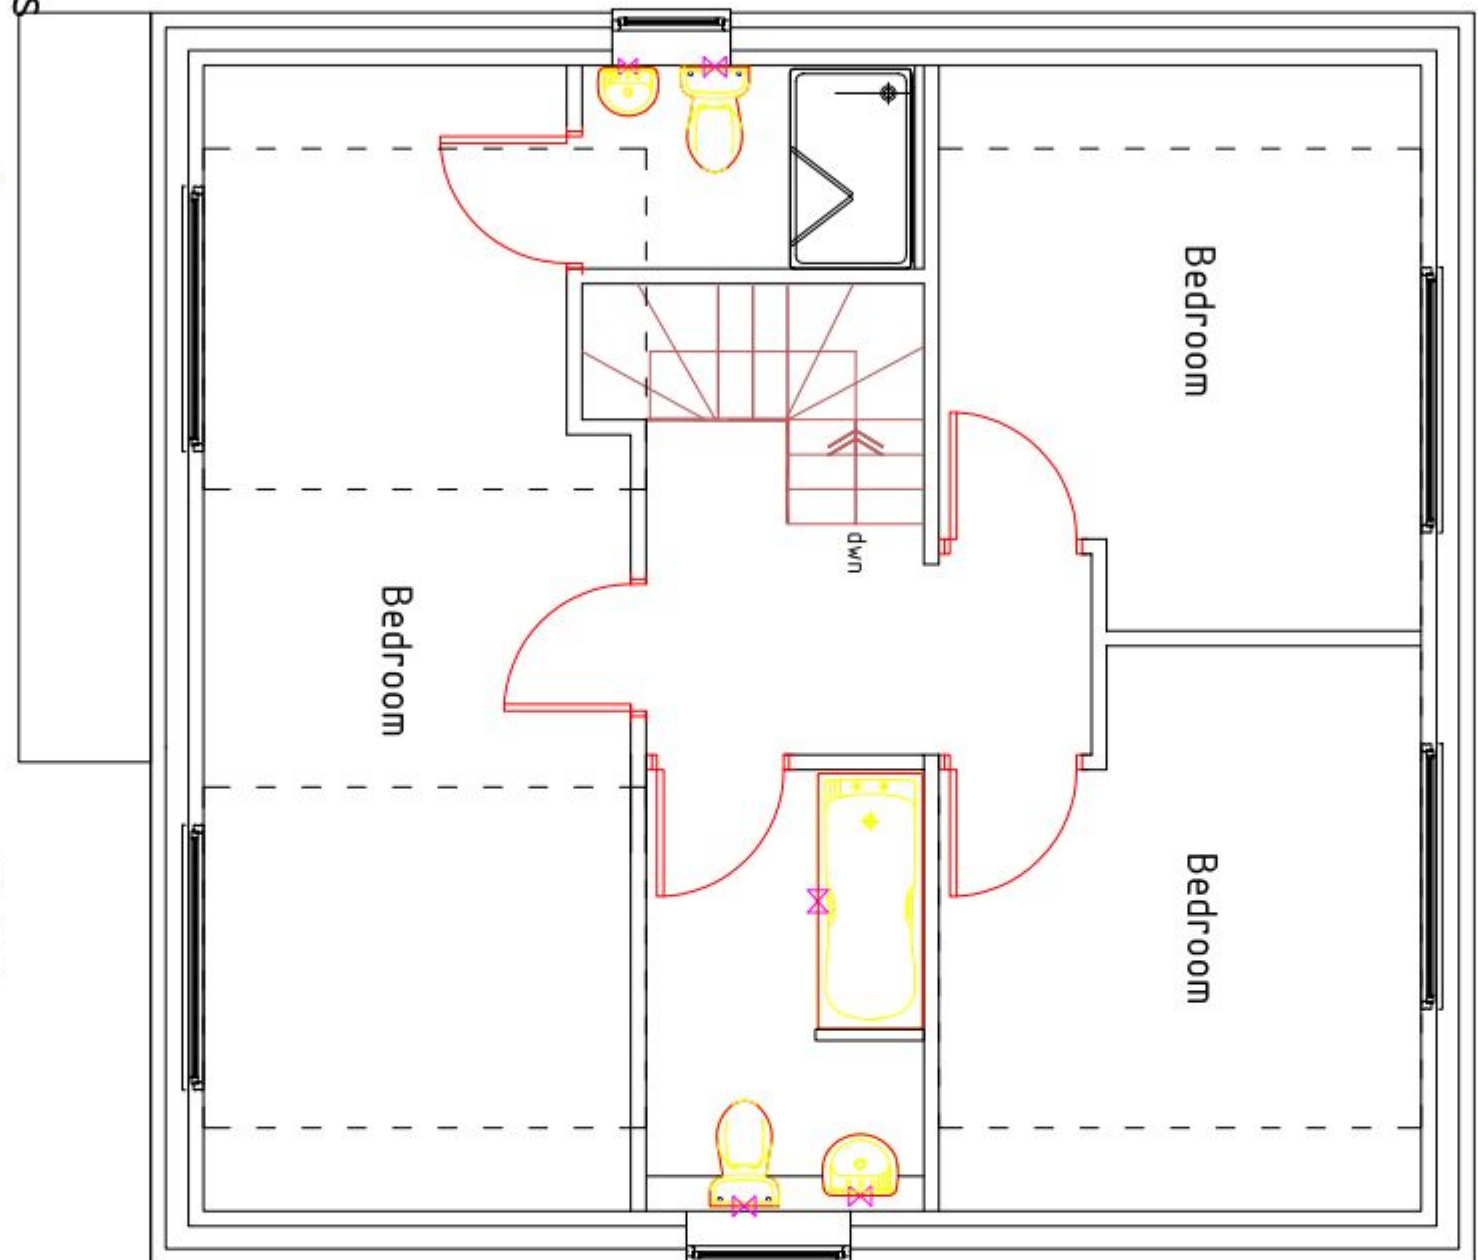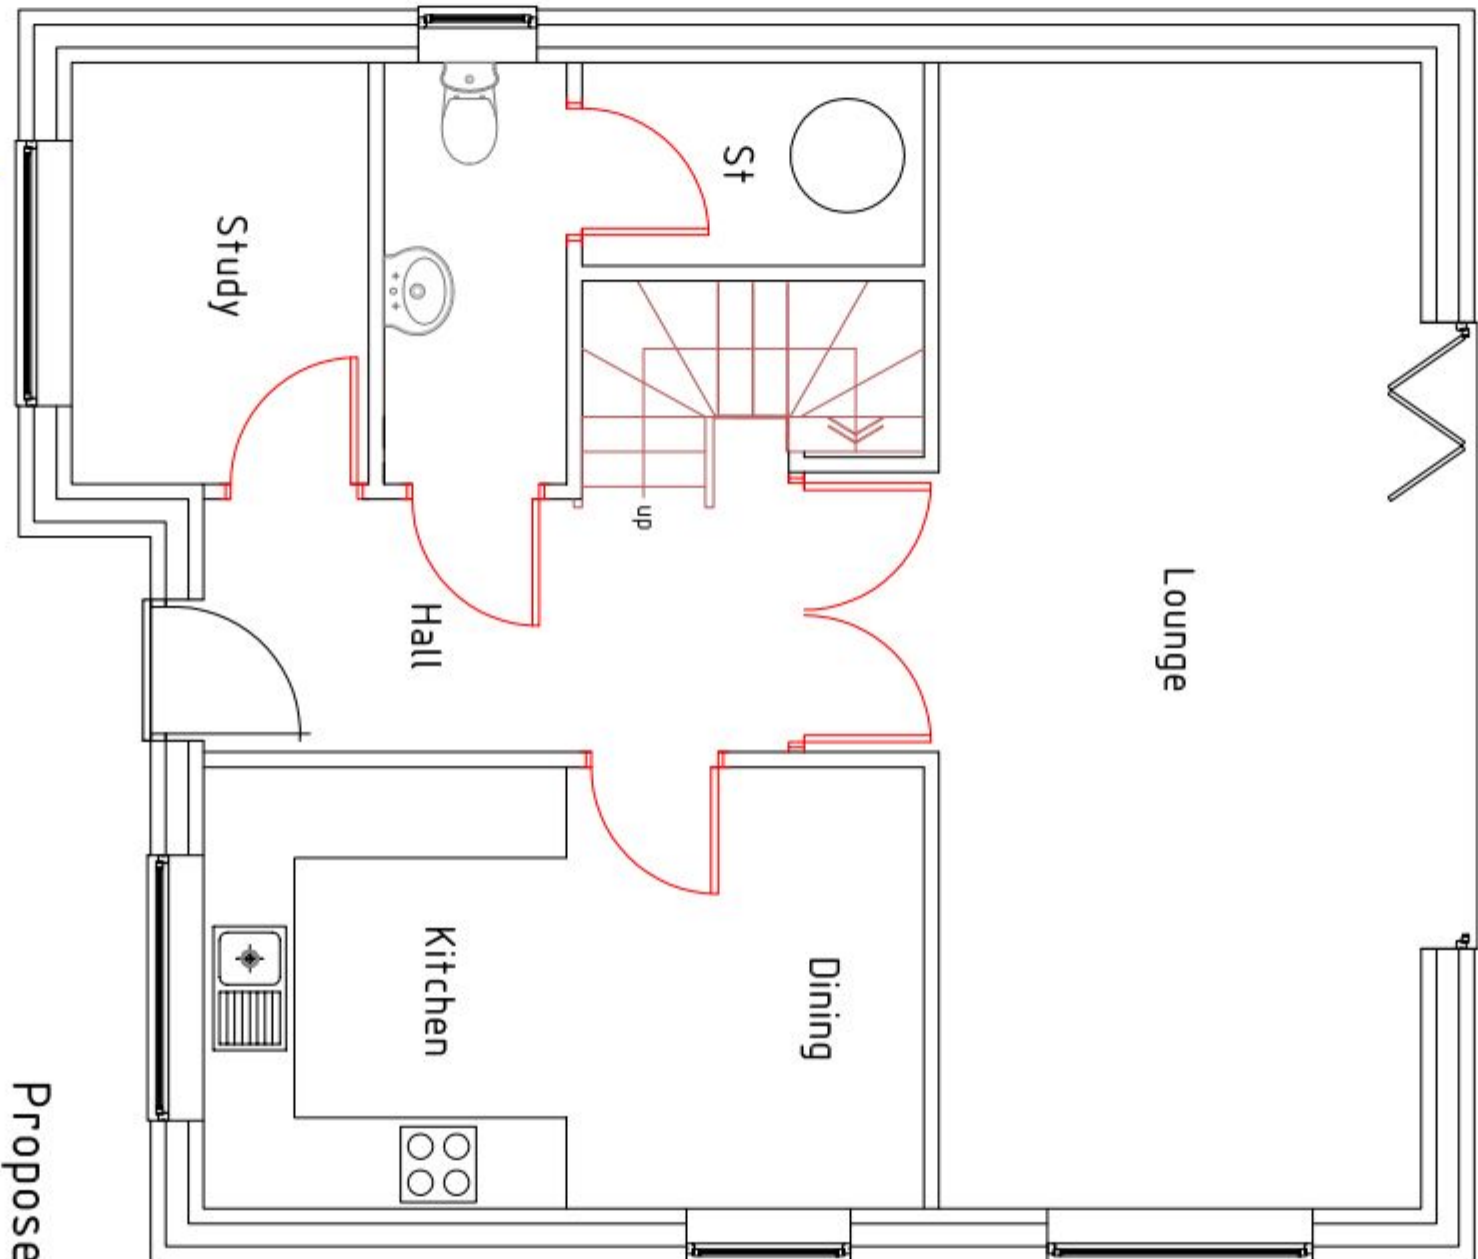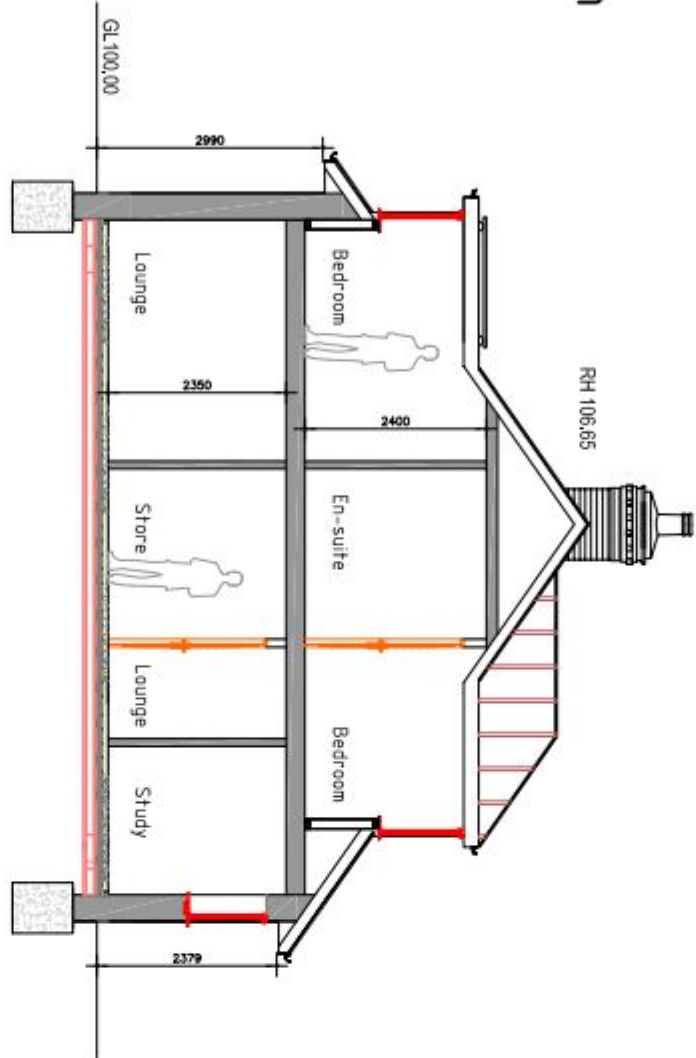

Proposed Floor Plans

 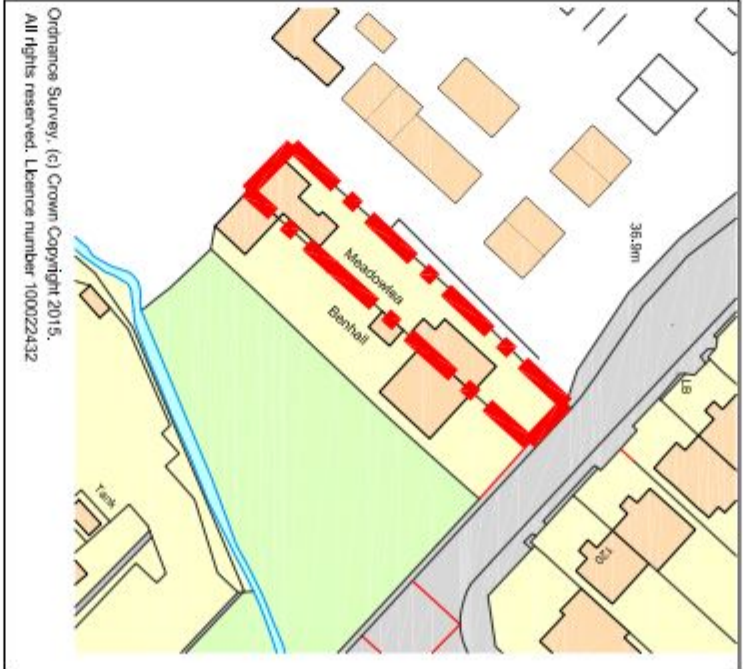


SUPERSEDED

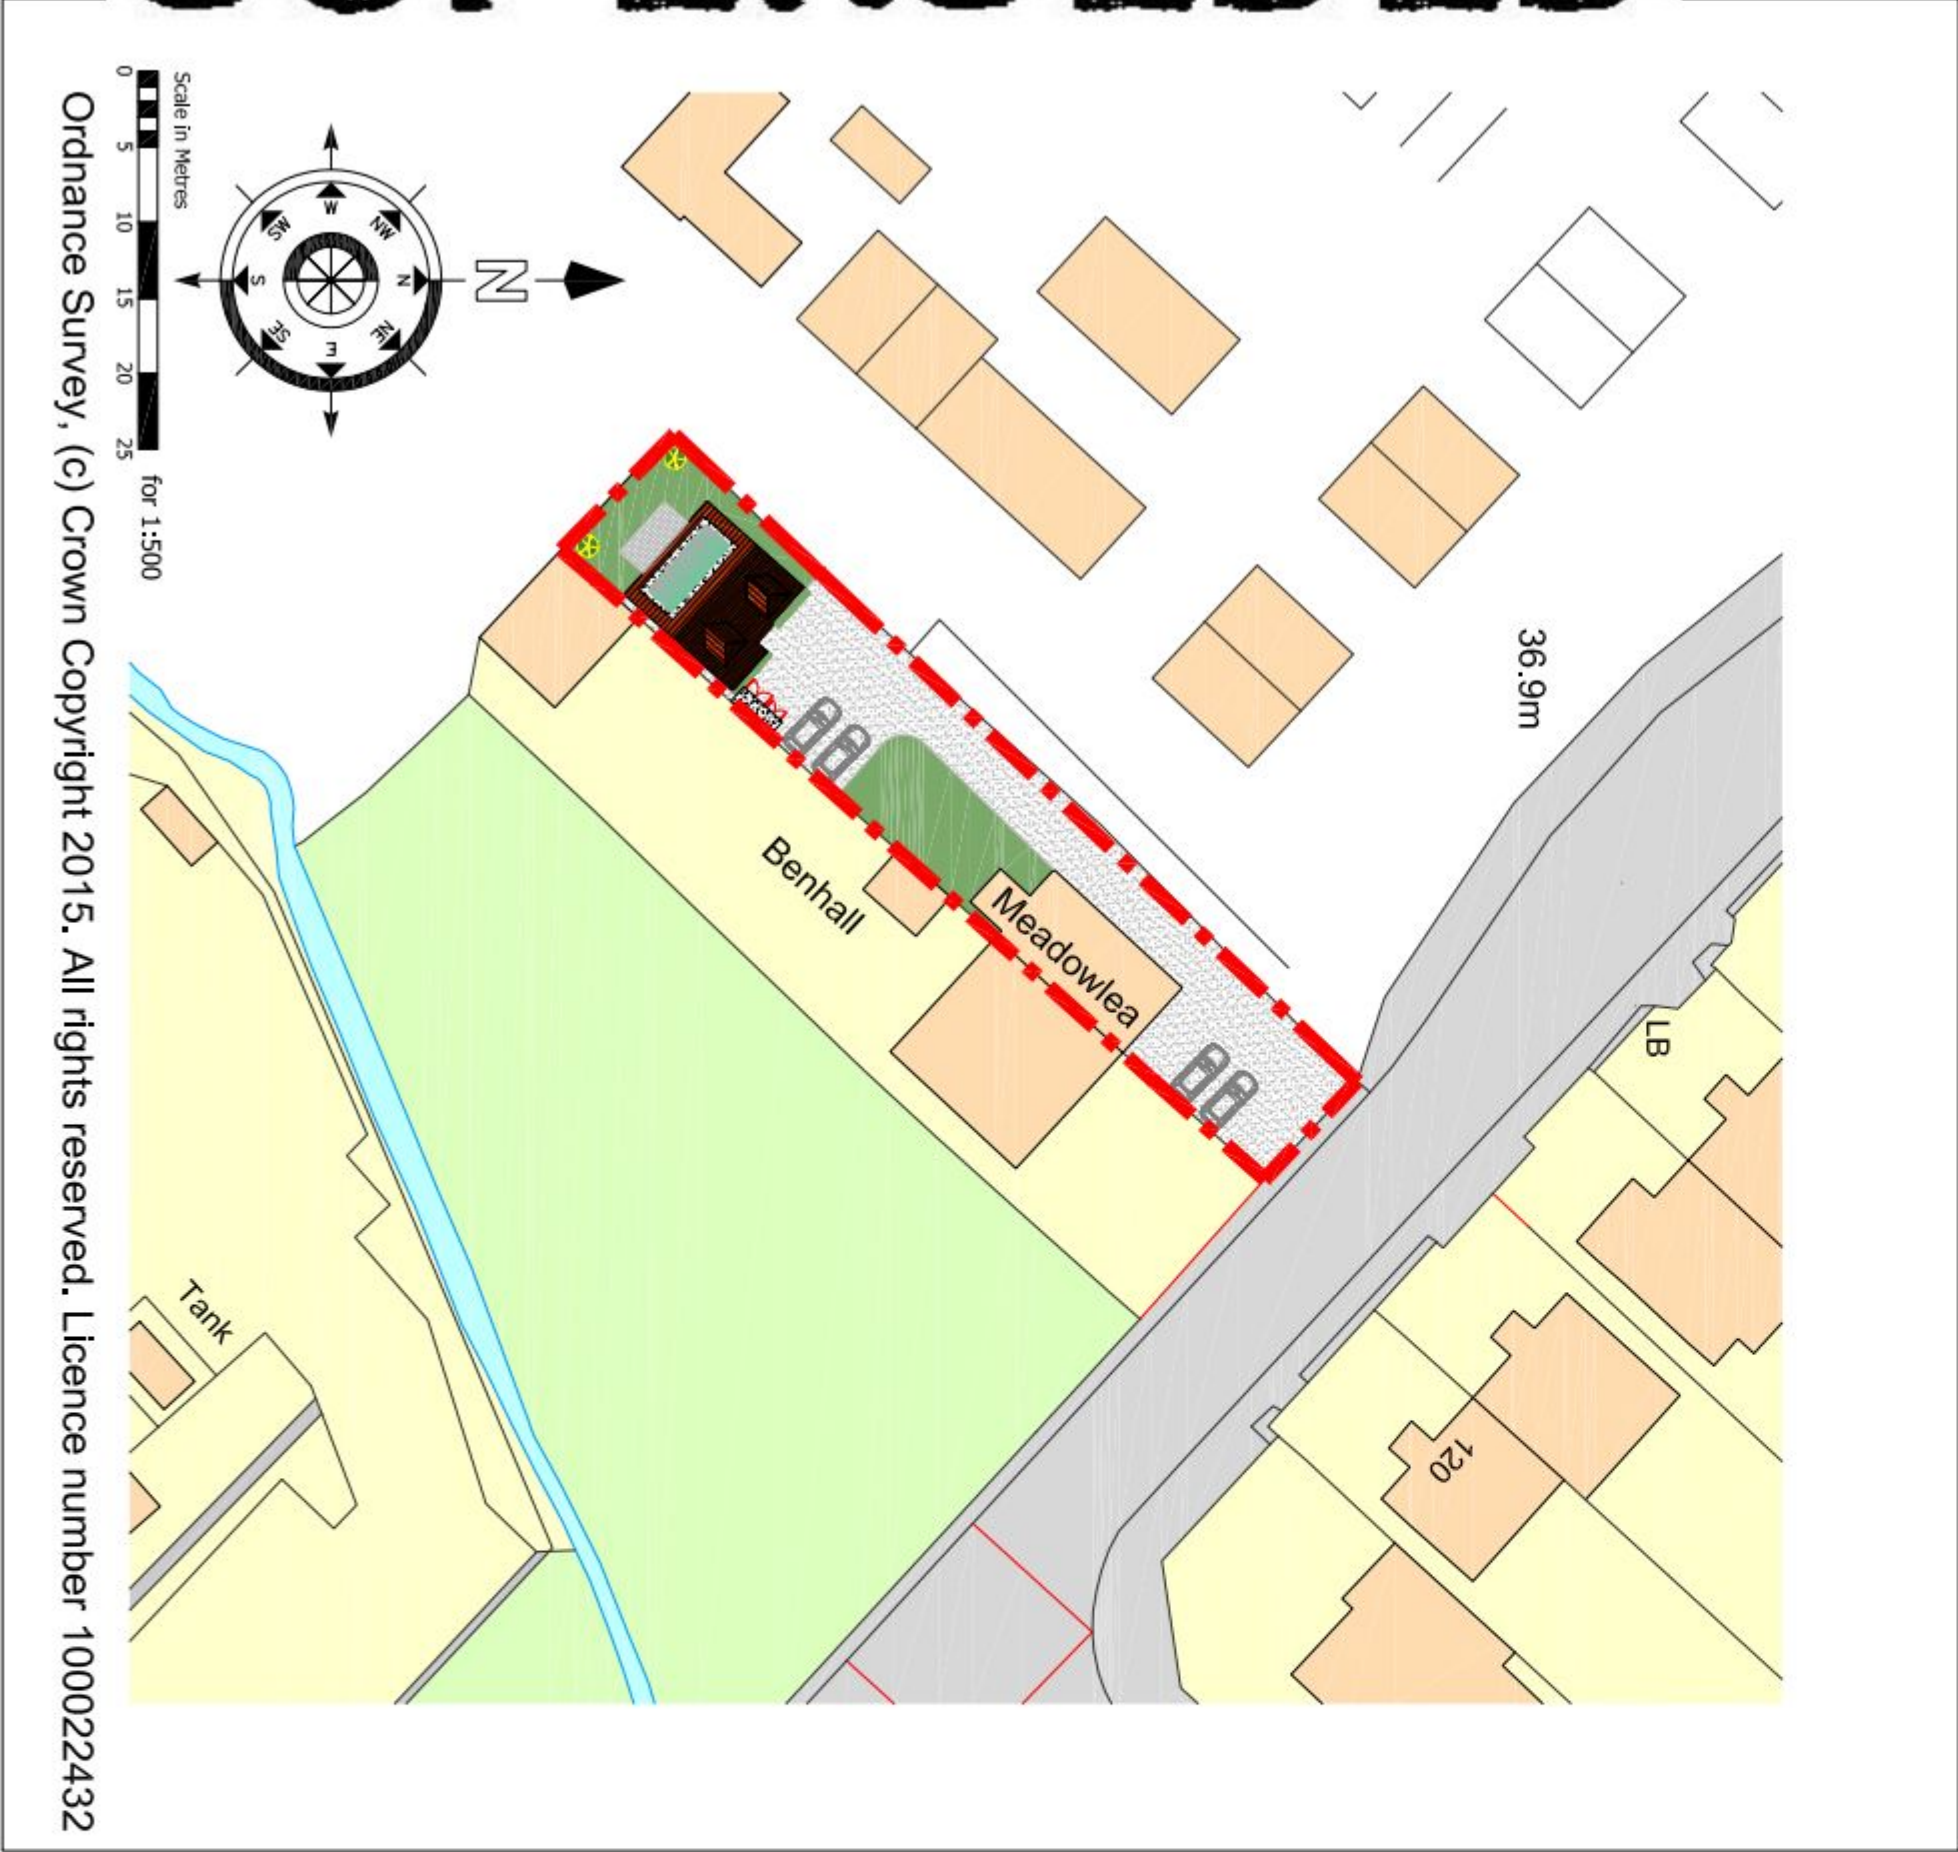

Scale in Metres
0 5 10 15 20 25 for 1:500
Ordnance Survey, (c) Crown Copyright 2015. All rights reserved. Licence number 100022432



Proposed Refuse/
Cycle store

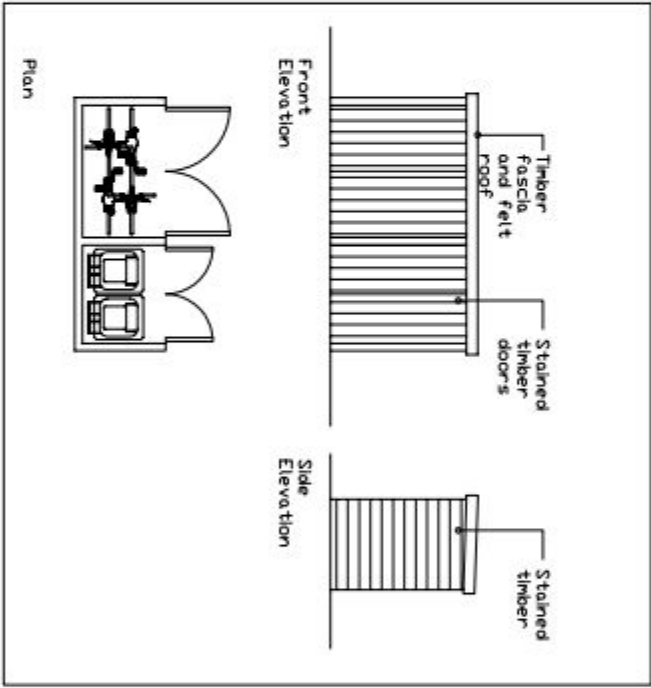

Project :		Meadowlea Hambleton Road Waterboville Hampshire	
01	Drawn By	21/02/15	Checked By
02	Date	21/02/15	Approved By
03	Drawn No.	01	Scale:
04	Revision	01	1:100
PLANNING			
2 Emerald Close Waterboville, Hants RG7 7XZ Tel: 01235 924344 Fax: 01235 924344 Email: chris@flintassociates.co.uk			