



NORTH ELEVATION - Unit 3
Scale: 1:100

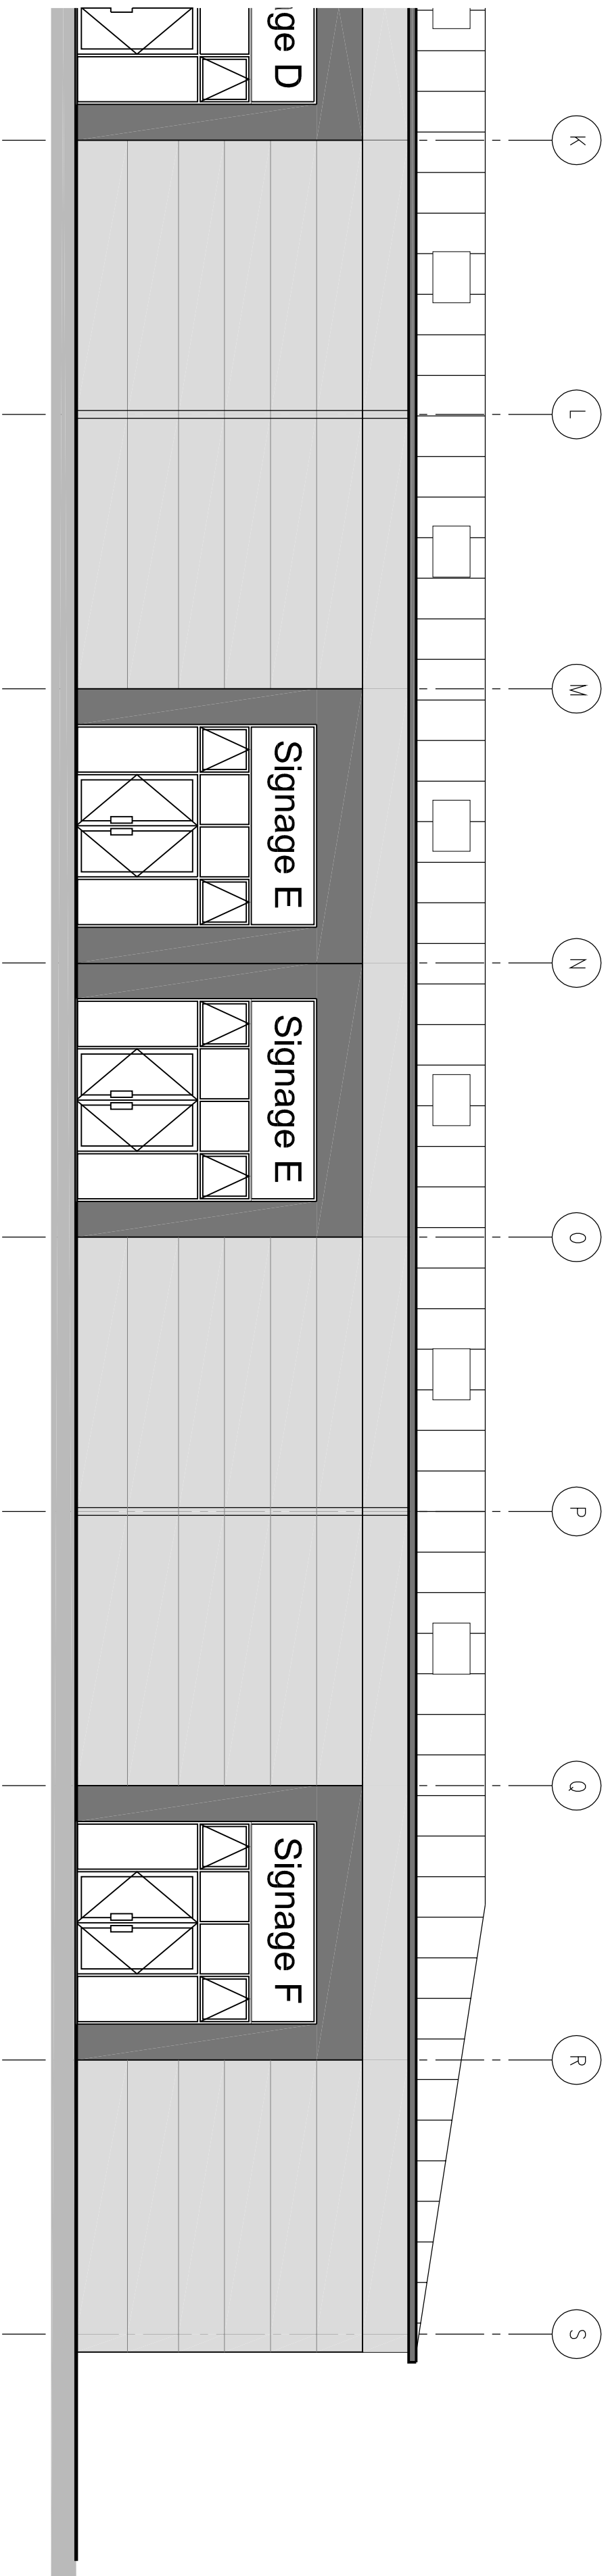

NORTH ELEVATION - Unit 3
Scale: 1:100

- OUTLINE SPECIFICATION
- UNIT 3
- [07] Rock Kingspan KS 1000 RW. Trussoidal insulated roof panels. XL Fichte (leathergrain) finish externally, colour: Greenleaf Grey/BS 100A5RAL 0802/Bright White polyester finish internally. 12% polycarbonate double glazed rooflights. Colour matched edge flashing. U value of 0.25 W/m2K
- [02] Gutter: Kingspan Highline gutter PVC finish. Colour: Merin Grey/RAL 180 40 05. Matching verge flashing. Grey PVC-u downpipes.
- [09] Wall Cladding: Kingspan KS 900/1000 LS insulated wall panels laid horizontally to form rafter panels. XL Fichte finish externally, colour: Greenleaf Grey/BS 100A5RAL 0802/Bright White polyester finish internally. Bottom feature flashing to panels, colour: Blue RAL 5002. U value of 0.35 W/m2K.
- [04] Wall cladding: (south elevation) Kingspan Microb wall panels laid vertically. XL Fichte (leathergrain) finish externally, colour: Greenleaf Grey/BS 100A5RAL 0802/Bright White polyester finish internally. Bottom flashing to match. U value of 0.35 W/m2K
- [05] Feature cladding to entrances: Polyester powder coated aluminium panels. Colour: Merin Grey / RAL 180 40 05.
- [06] Glazing: Thermally broken and double glazed windows/curtain walling/entrance door 6/126 clear toughened outer/argon filled cavity/6 clear laminated inner. Colour: White UPVC. Cills to match. Opening lights top-hung projecting.
- [07] Leading Door: Manually operated insulated sectional overhead door. 1100mm wide x 2100mm high. External finish: XL Fichte (leathergrain) finish externally, colour: Blue RAL 5002/Bright White polyester finish internally. Microb installed overhead for signage. Colour: Grey White RAL 9002/Bright white polyester finish internally. Unit 3 leading doors 3800mm wide x 3800mm high clear opening. Flashing colour to match. U value of 0.45 W/m2K
- [08] Secondary Access/Fire Exit: PVC steel door and frame. Colour: Green RAL 6002/Bright White polyester finish internally. Microb installed overhead for signage and door surround, colour: Grey White RAL 9002/Bright White polyester finish internally.
- [09] Unit number: PPC aluminium, secret fixed. Colour: TBA.
- [10] Balustrade: Galvanneal and capped steel balustrade, concrete filled. Painted gloss Signal Yellow/RAL 1003.
- [12] Cover strip: PPC colour/Merlin Grey RAL 180 40 05

PLANNING

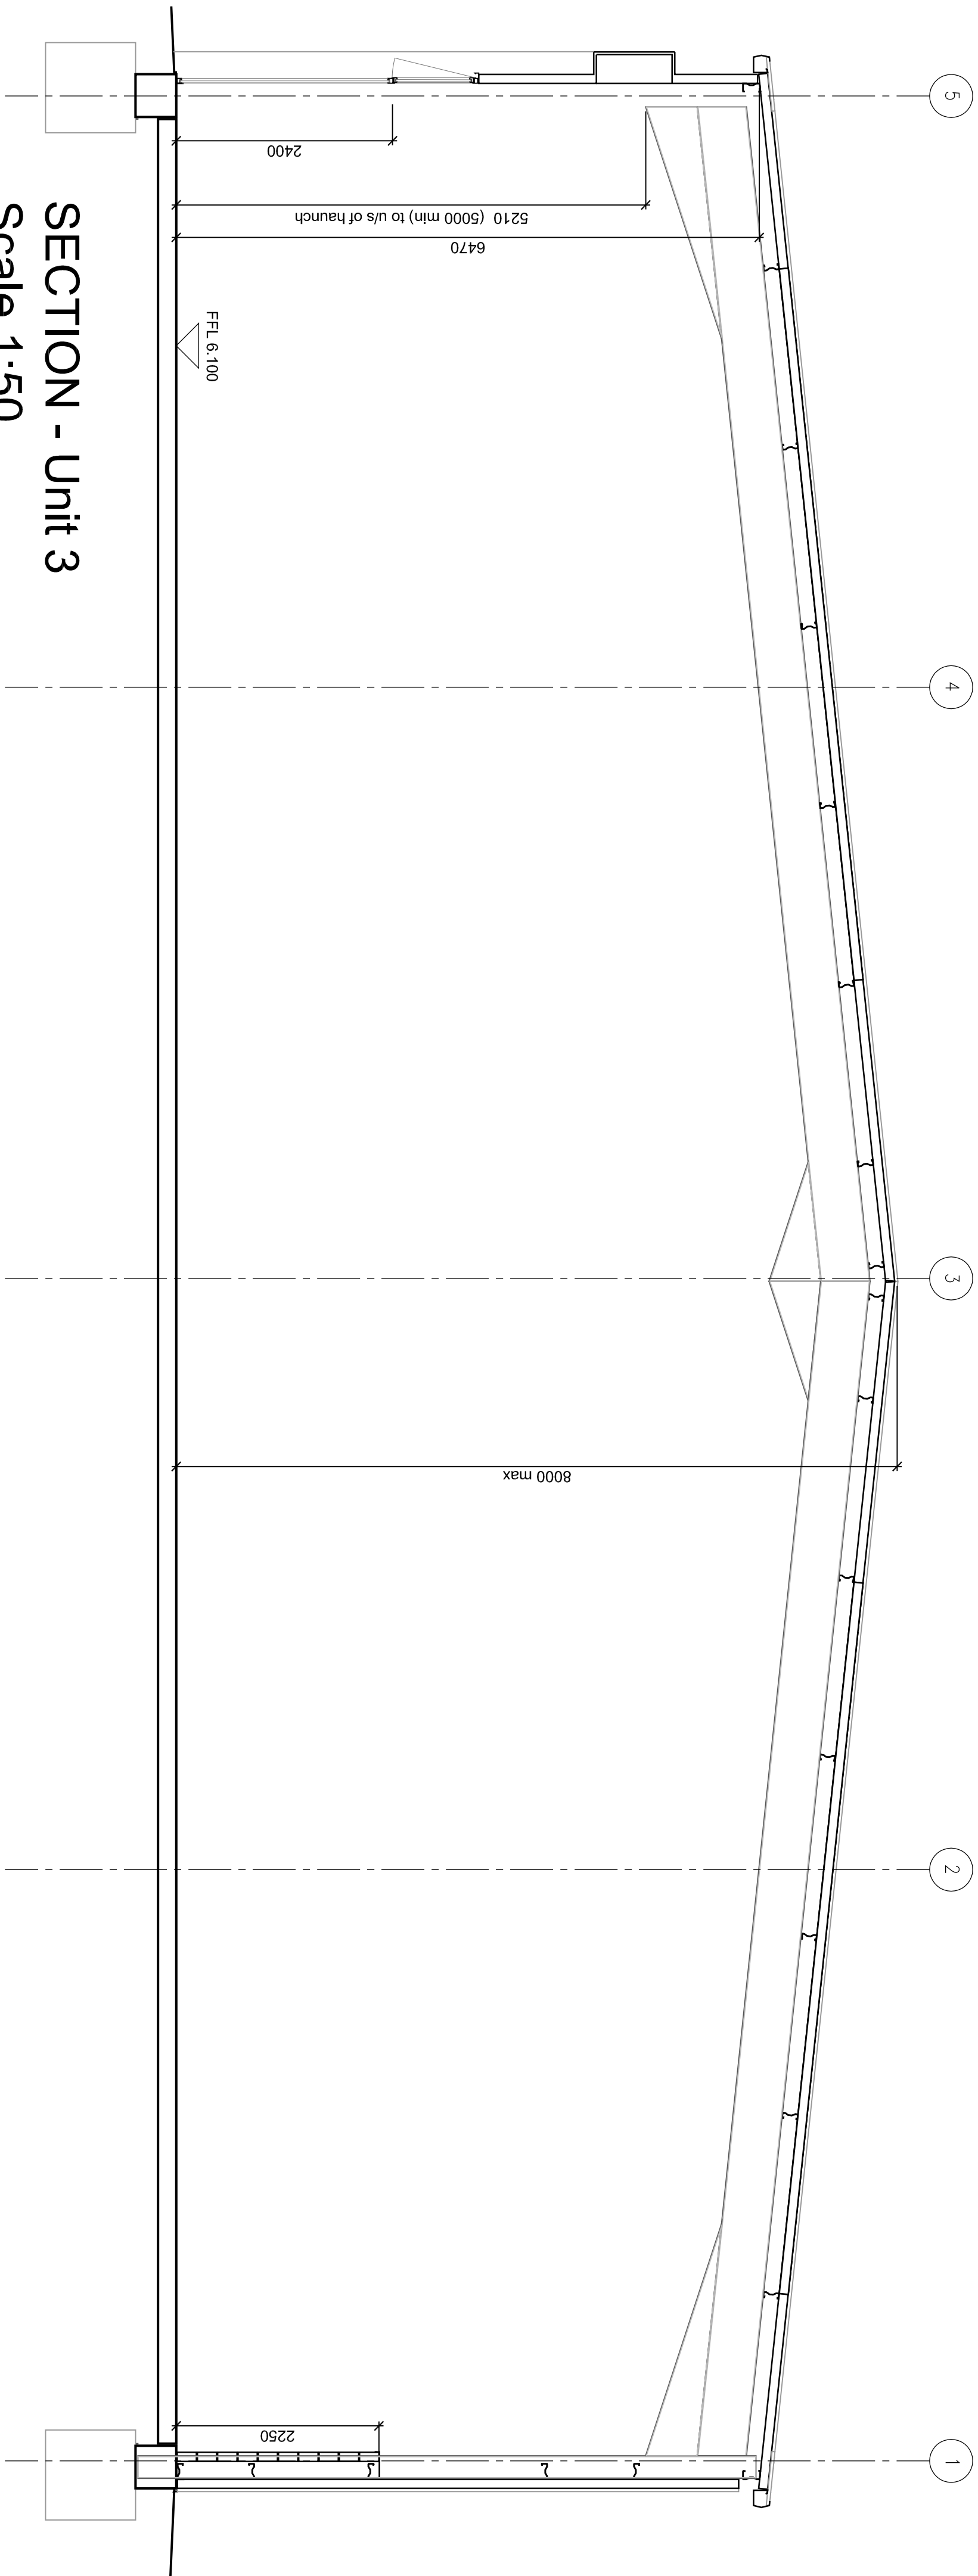

SECTION - Unit 3
Scale 1:50

B		Specification notes amended.		07.11.13	
A		Top hung windows added to Unit A		24.10.13	
REV		DESCRIPTION		DATE	
REVISION					
job no.		drawing no.		rev.	
146-300		303		B	
scale		drawn by		date	
1:100 @ A1		CB		23.09.13	
UNIT 3					
Solent Trade Park					
Solent Road					
HAVANT					
SOLENT ROAD					
ELEVATION & SECTION					



Rushington House, Worthing Road, Rushington, West Sussex, BN15 3PS
Tel No: (01903) 777777 Fax No: (01903) 777700