




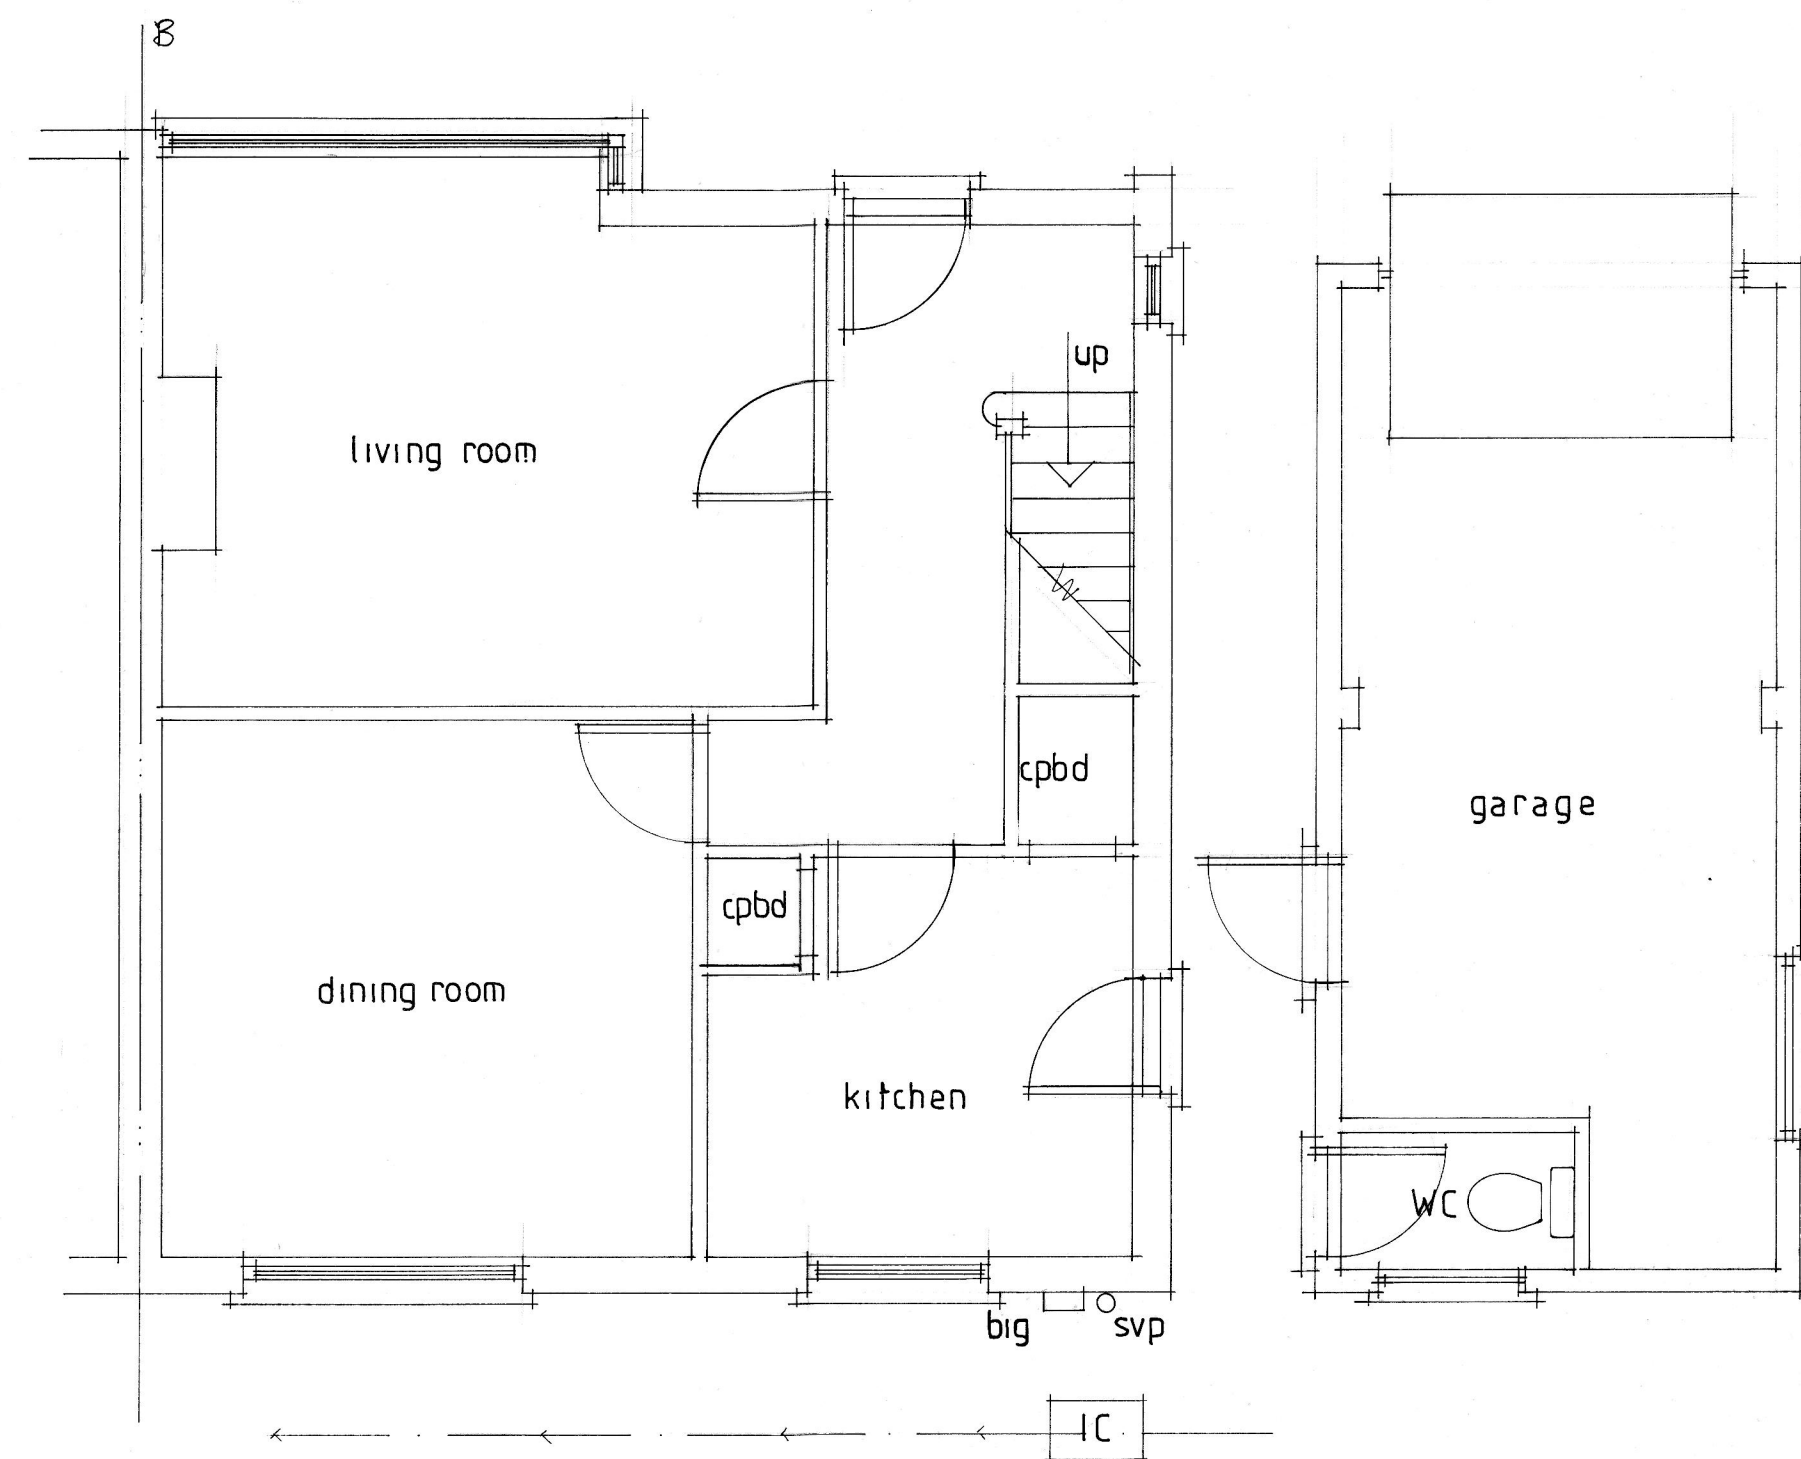


existing ground floor plan

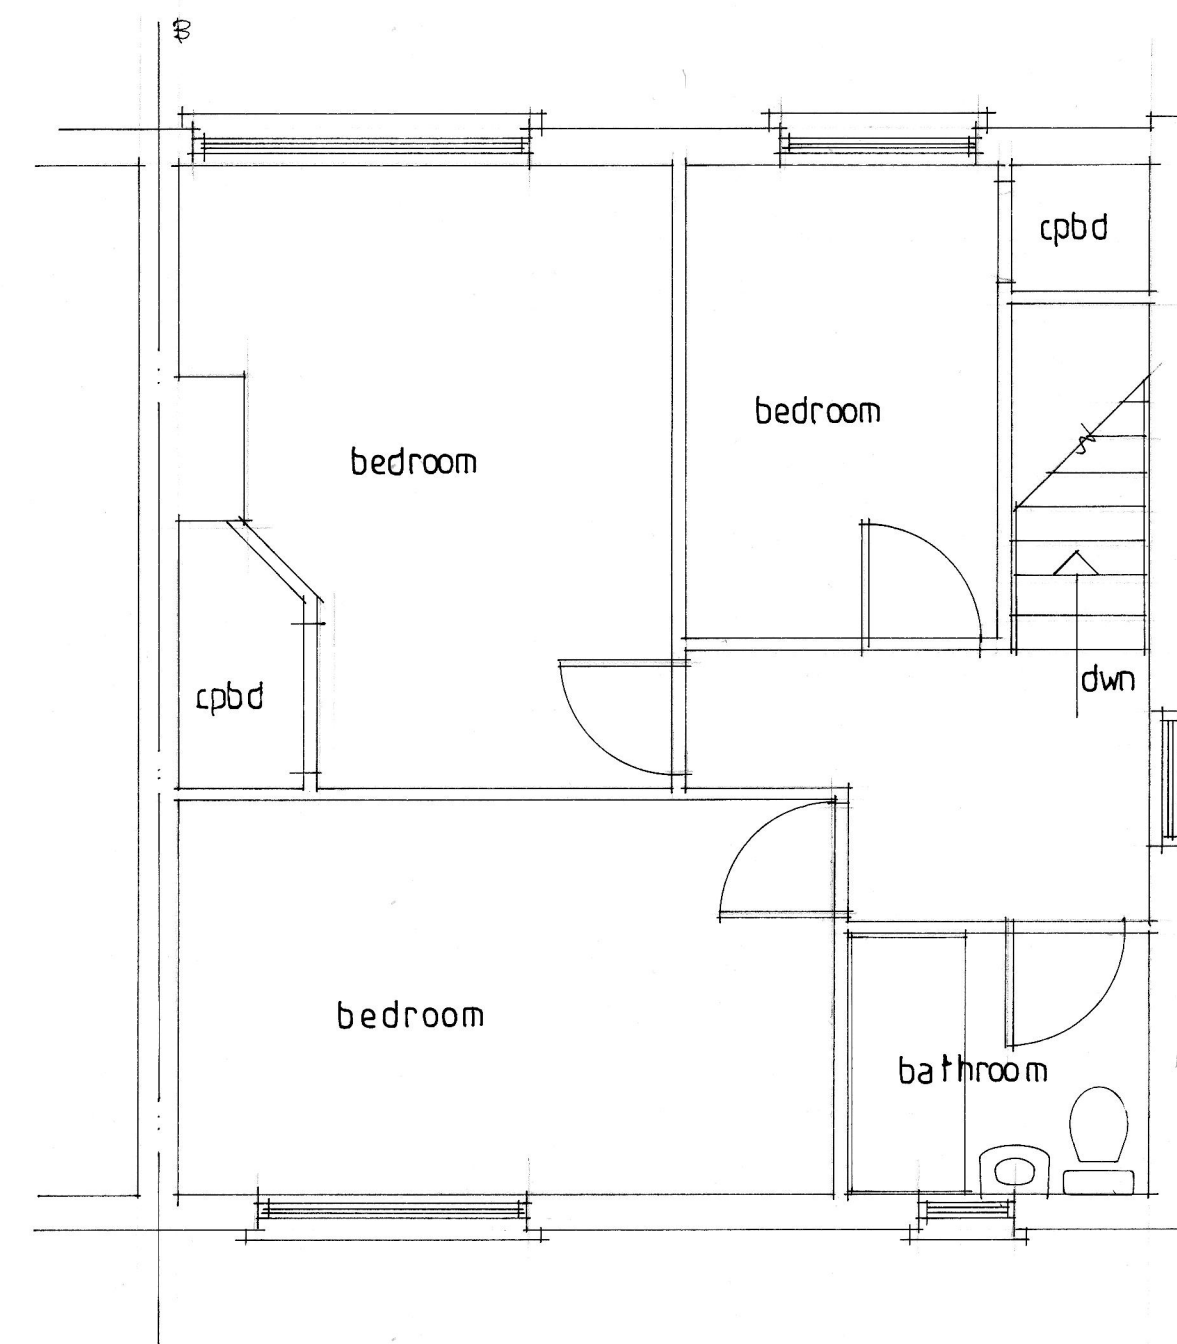


existing first floor plan

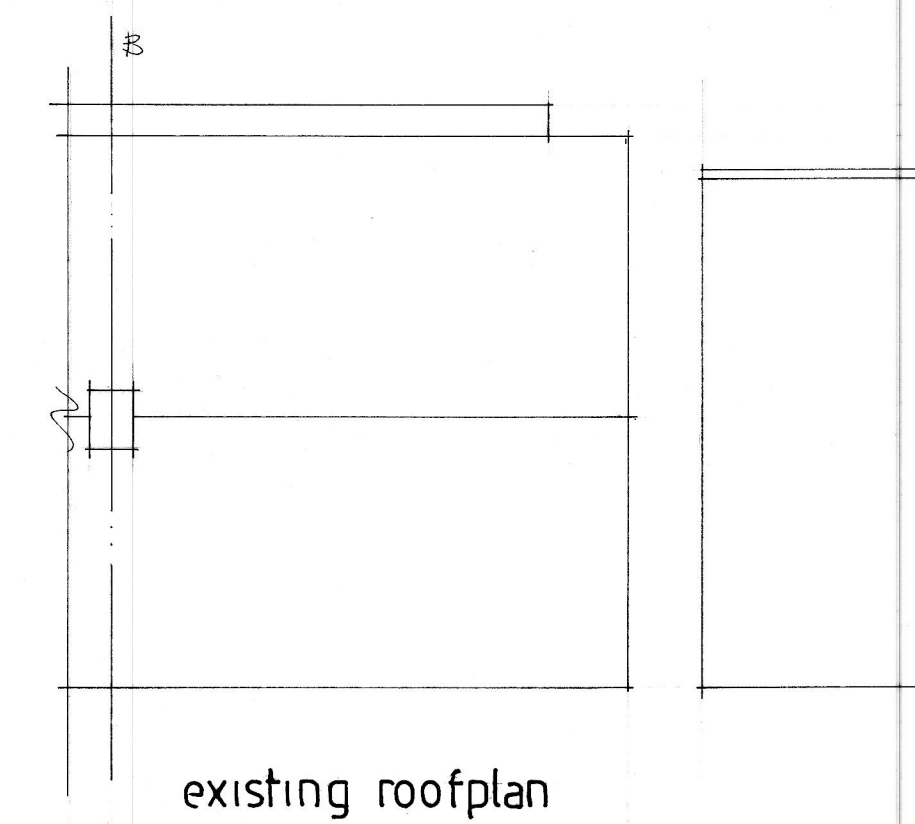


existing front

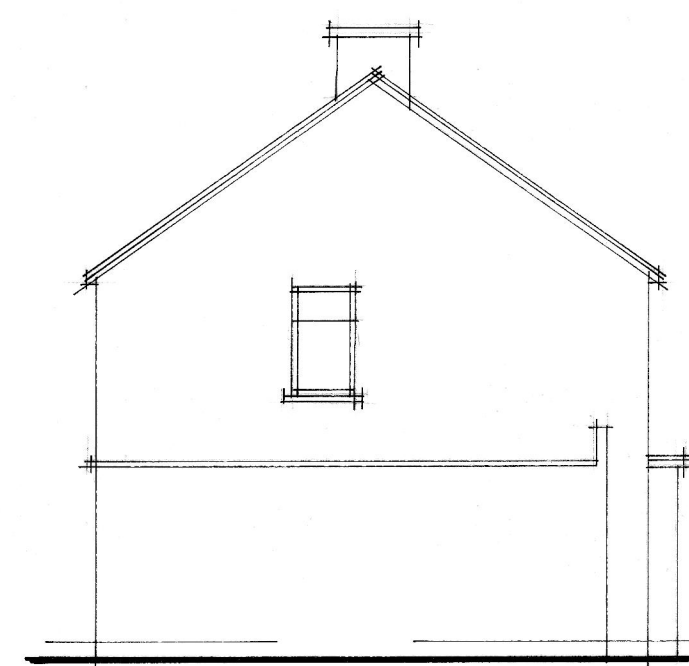

existing side

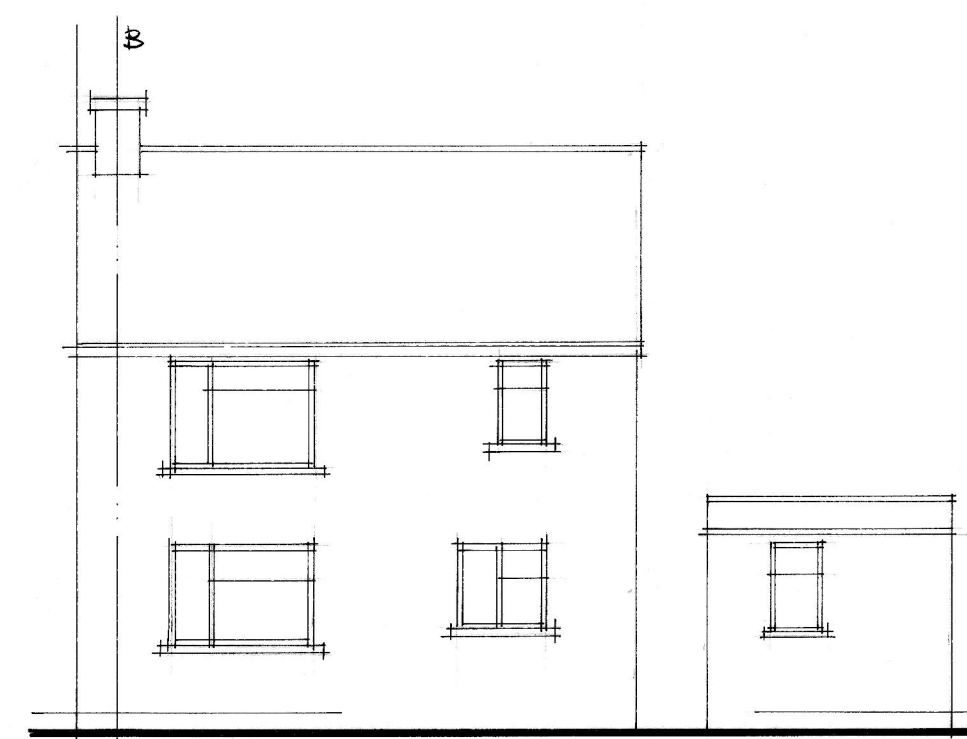

existing rear

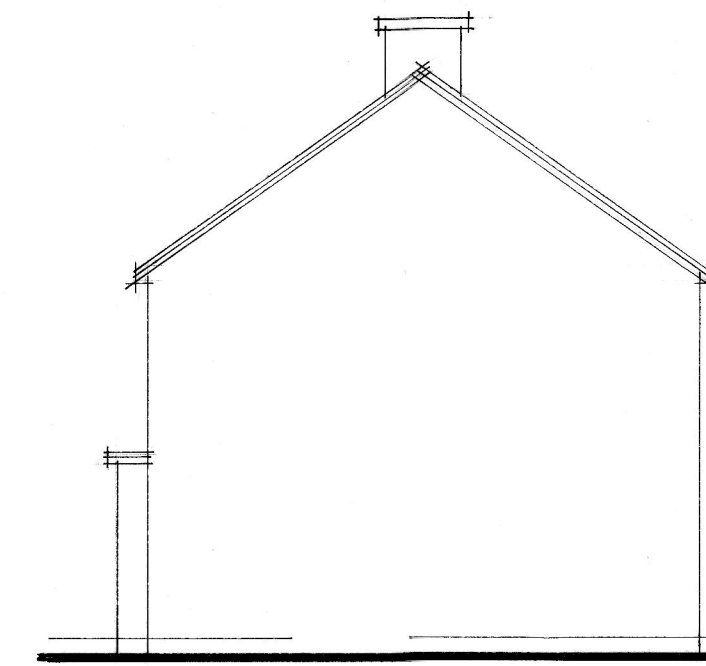

existing side

A	Date	Revision
© copyright		
THORNS-YOUNG ARCHITECTURAL		
THORNS-YOUNG LTD CHARTERED BUILDING CONSULTANTS 232 London Road, North End, Portsmouth PO2 9JQ Tel: (023) 9267 2883 Fax: (023) 9266 3457 Website: www.thornsyoun.co.uk		
Client		
Mr & Mrs S Armitage		
Job Title		
52 Mitchell Road Bedhampton		
Drawing Title Rear & side extensions		
Scale 1: 100 1: 50		
Date JAN 2015	Drawn by RN	
Org. No.	8005-15	Rev.