



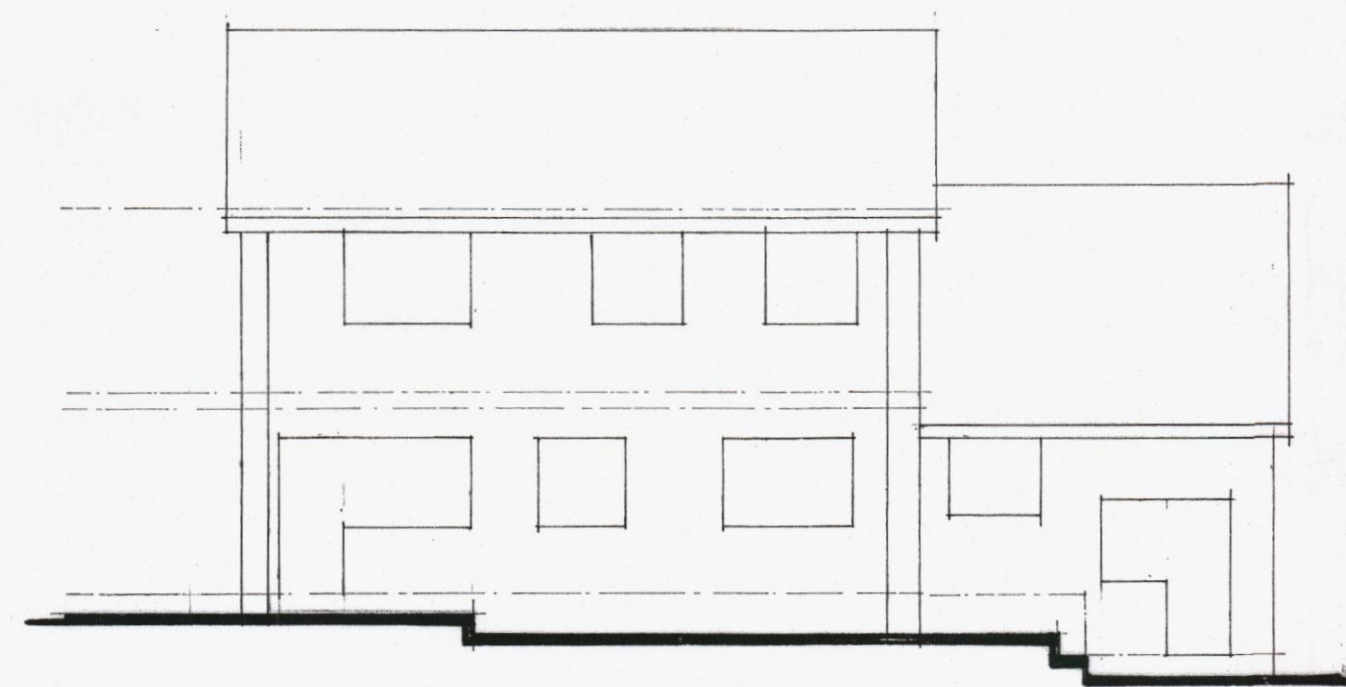


rear

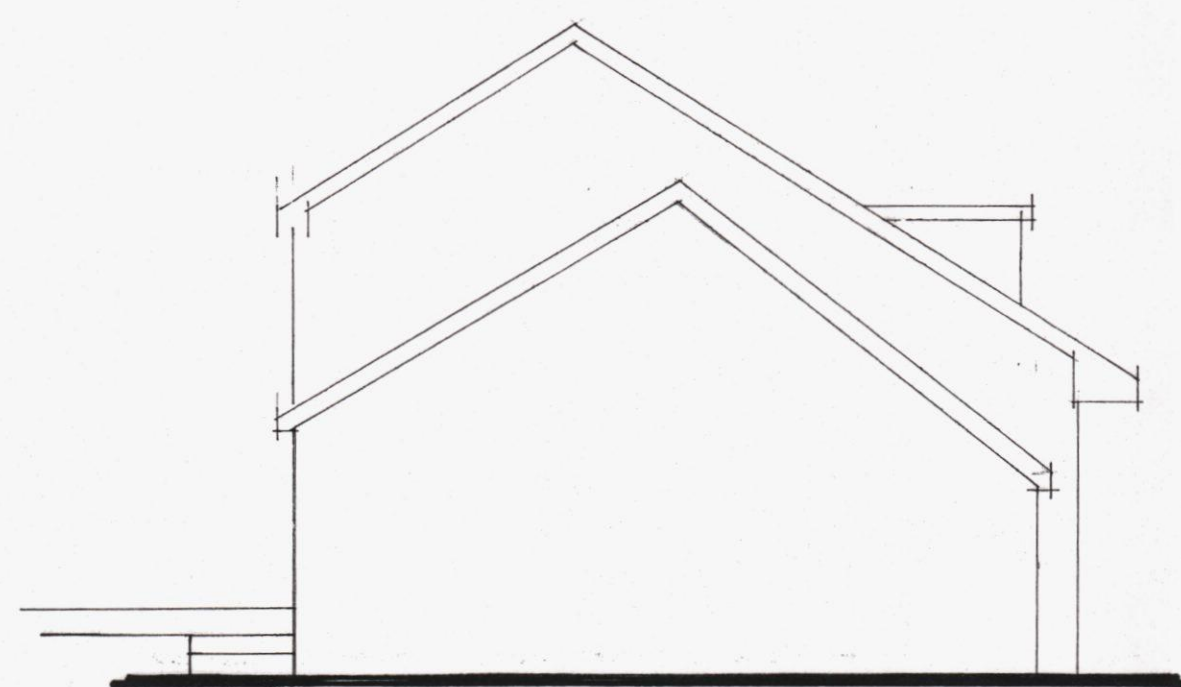


side


e l e v a t i o n s

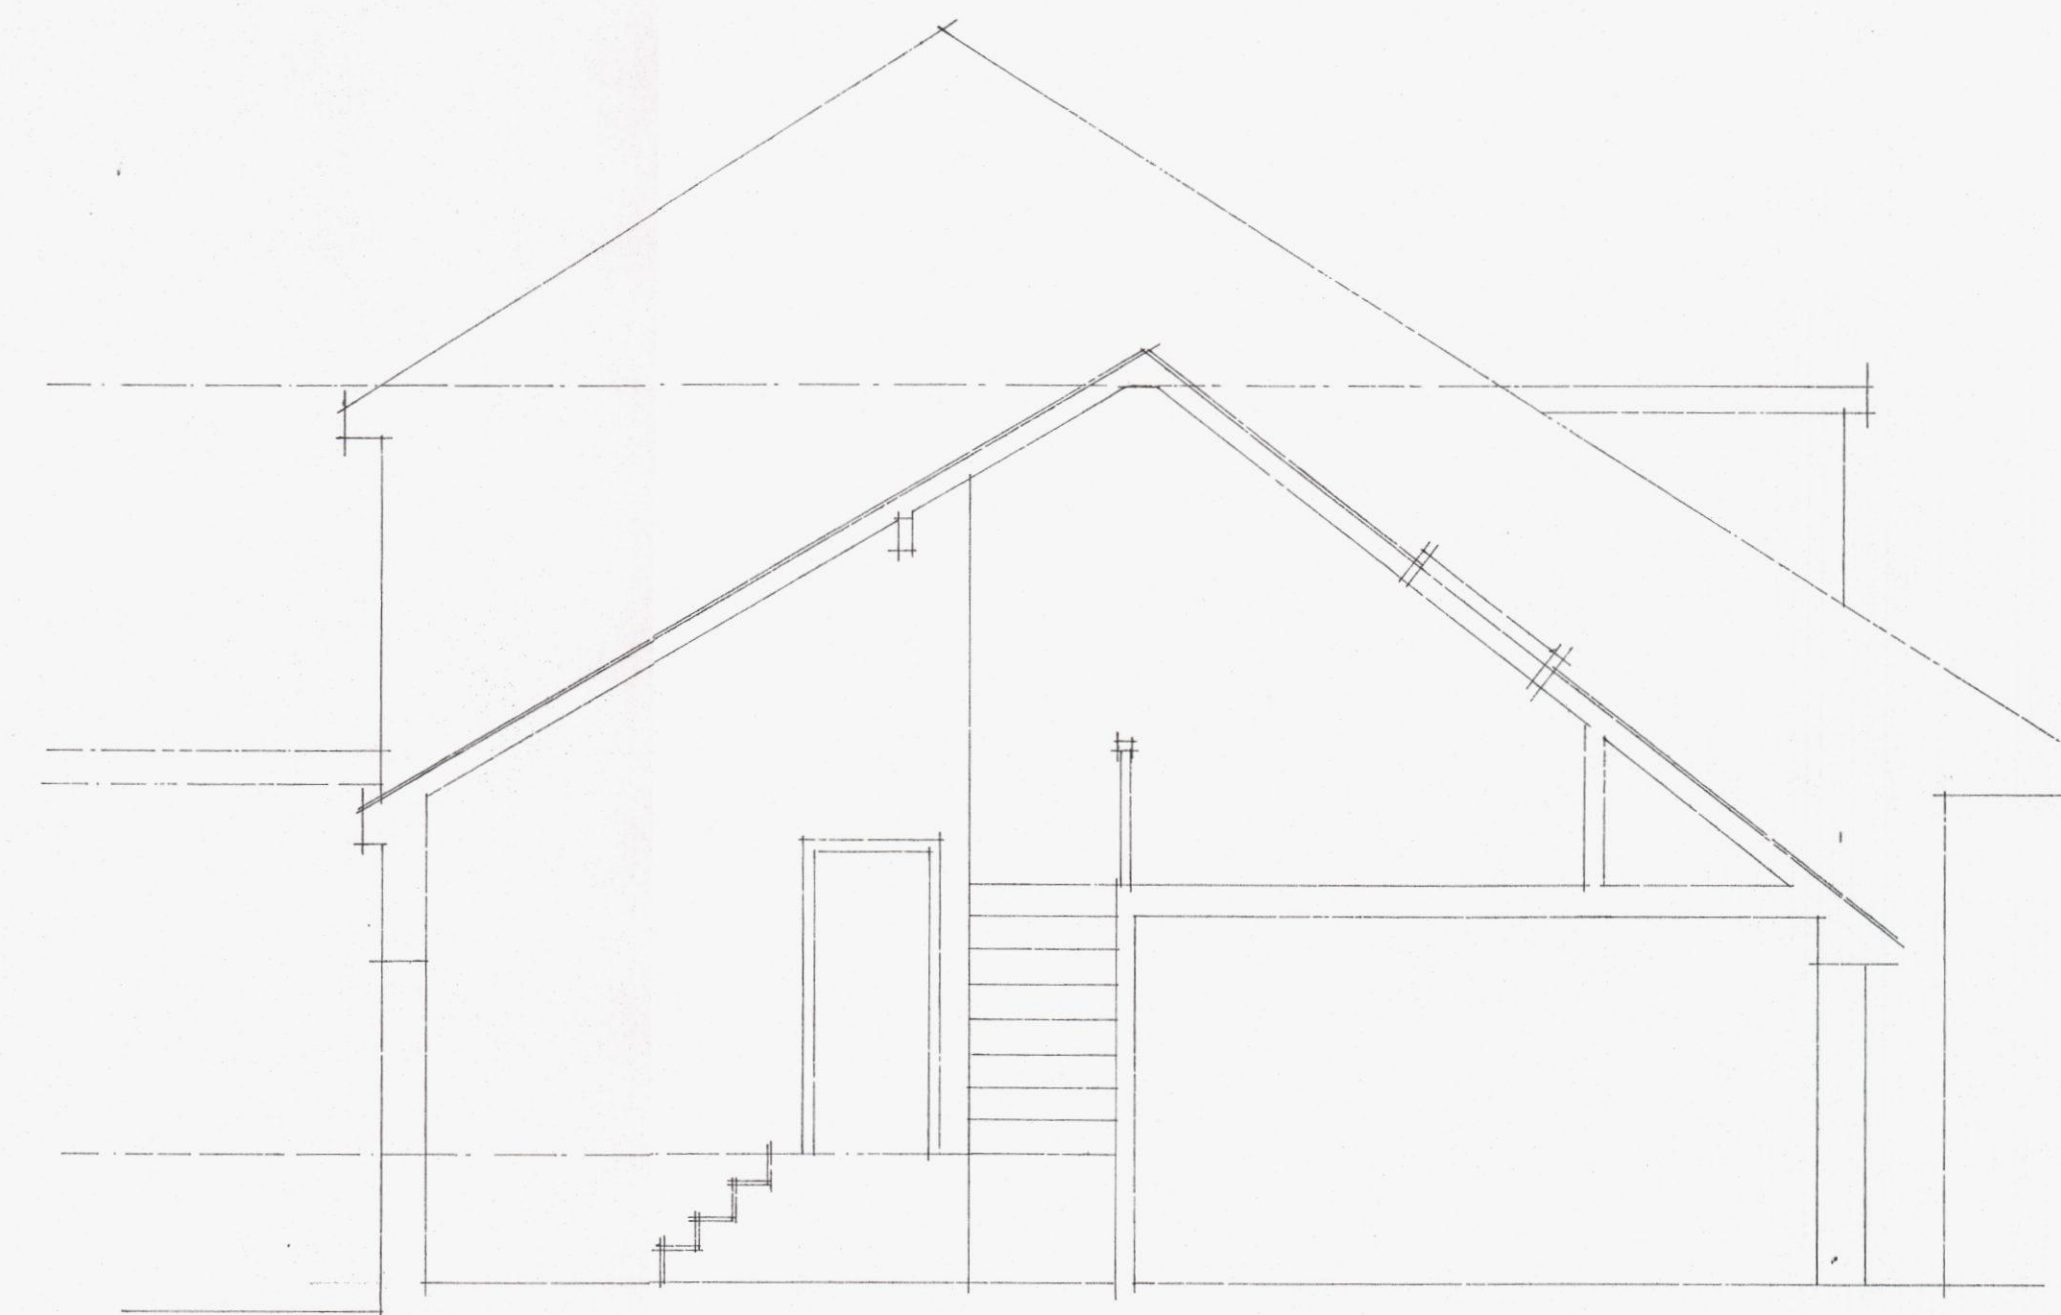

section a a

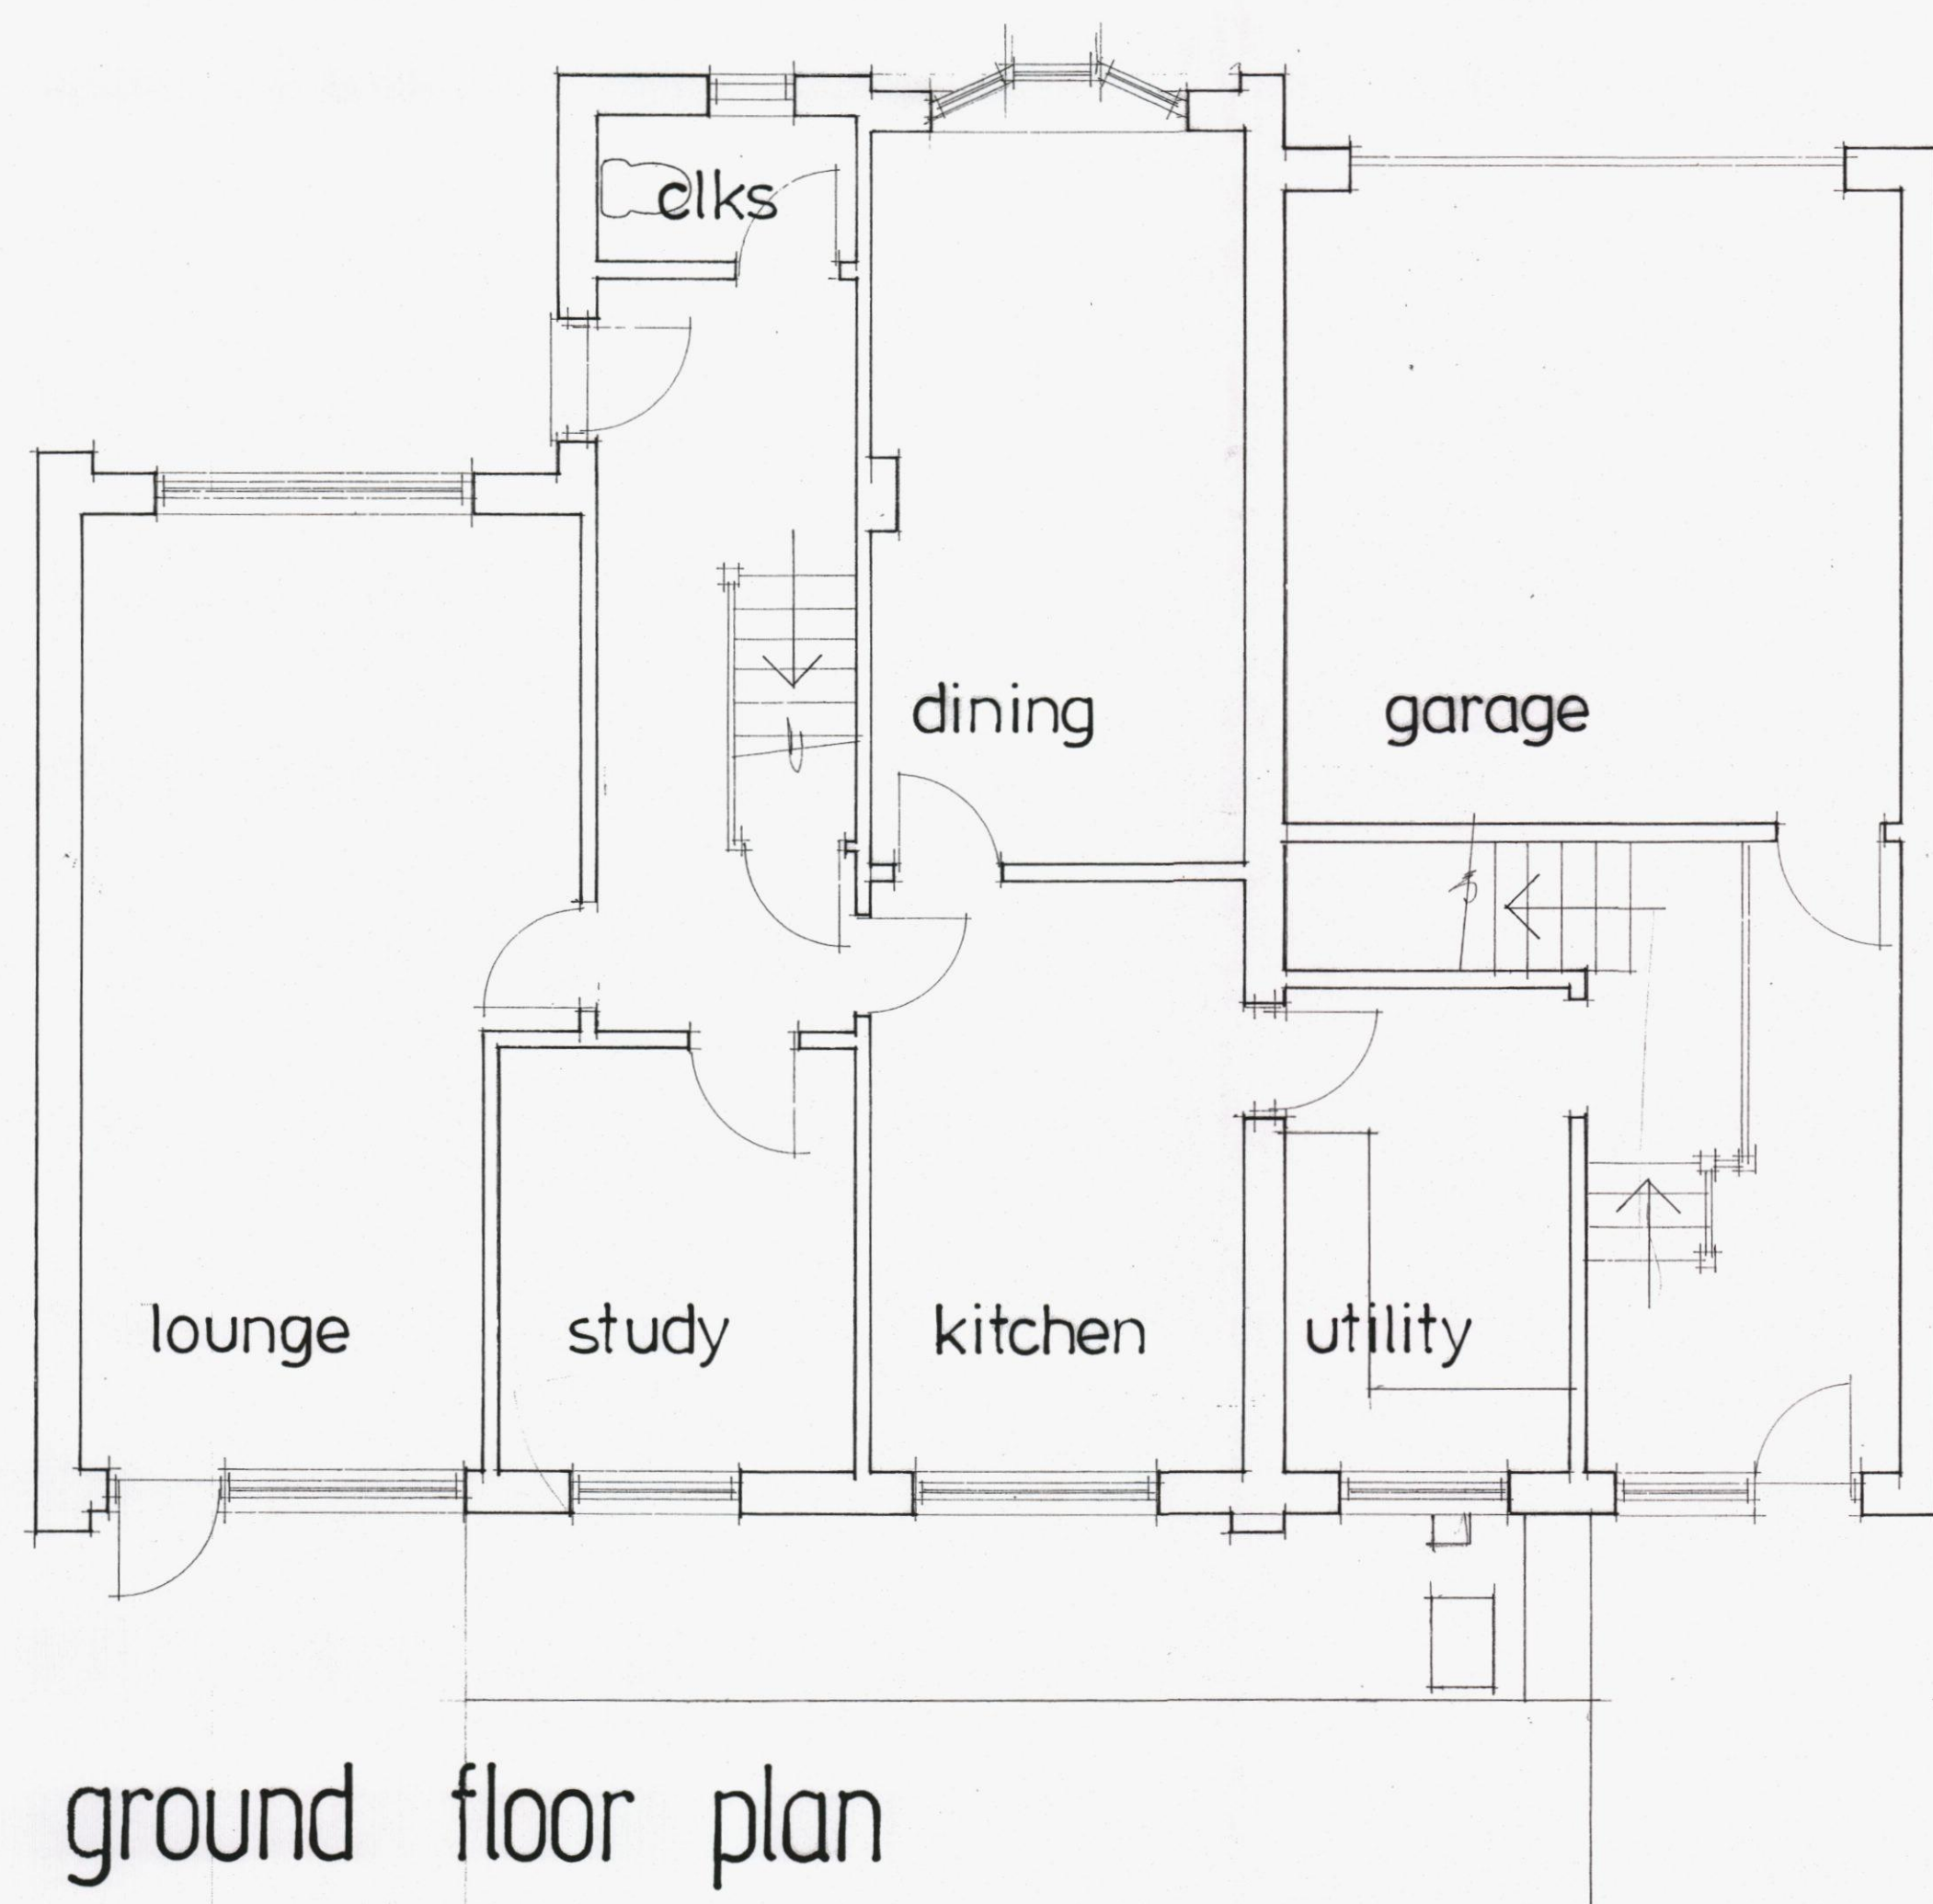

ground floor plan

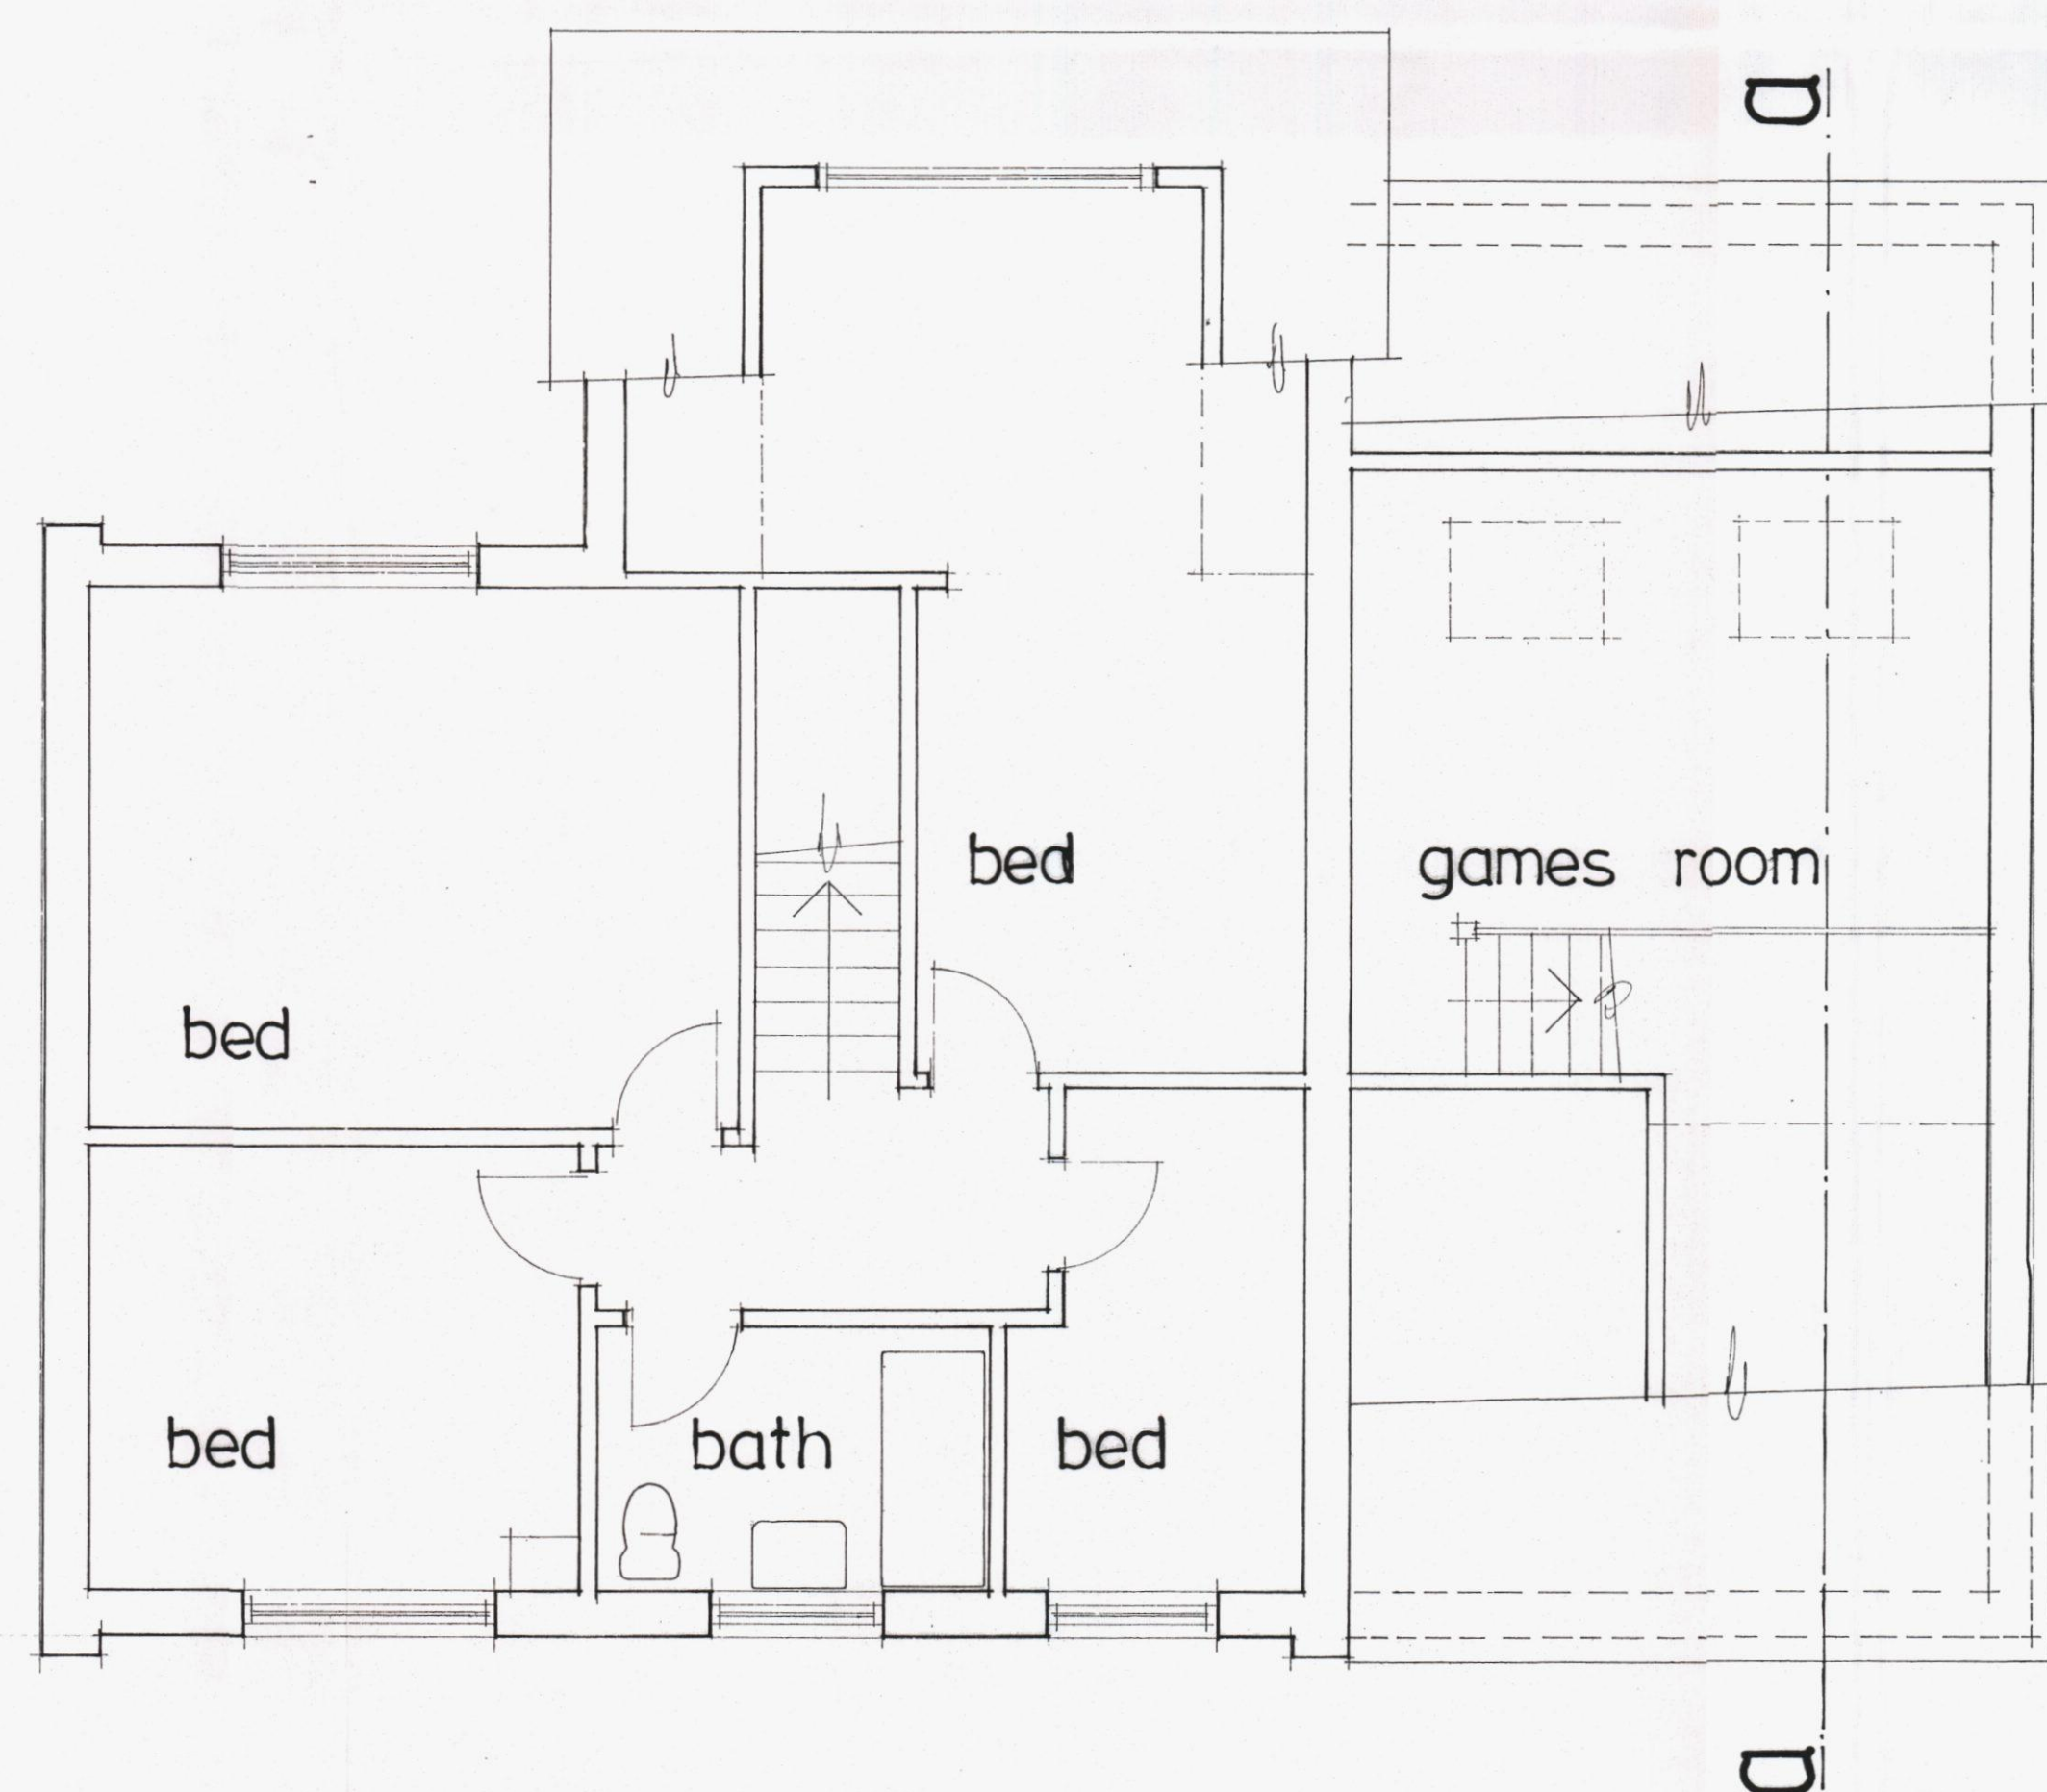

first floor plan

HAVANT BOROUGH
COUNCIL
05 NOV 2013
RECEIVED

	
Architectural Designs 157 Methuen Road, Southsea, Portsmouth, Hants. PO4 9HQ Telephone: 02392 362829	
Project: 22 Lannant Hill Bad Hampton	
Title: Drawings as existing	
Scale: 1:50 and 1:100	
Date: October 2013	
Drawing No: 1310 - 1701	