






1 East Elevation from Middle Park Way
300 1:100

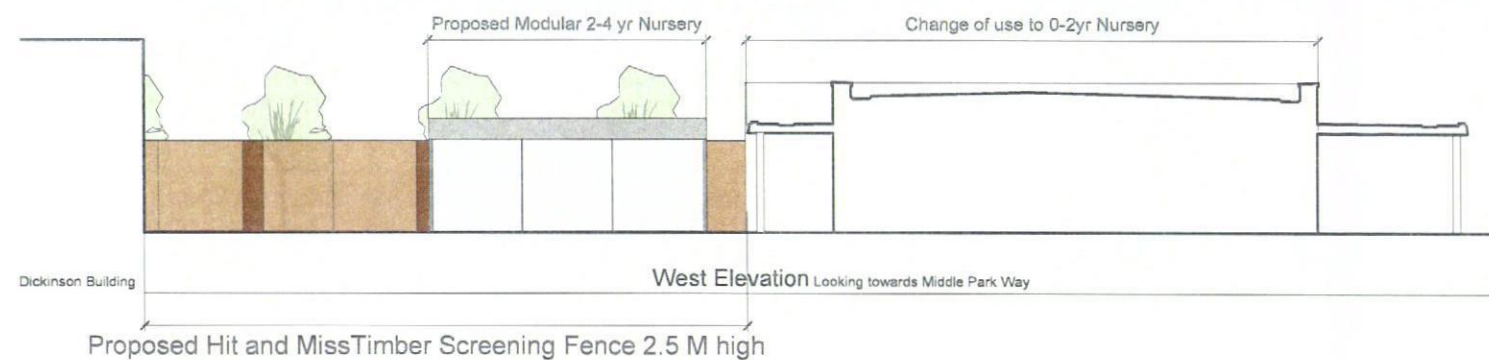


2 West Elevation
300 1:100

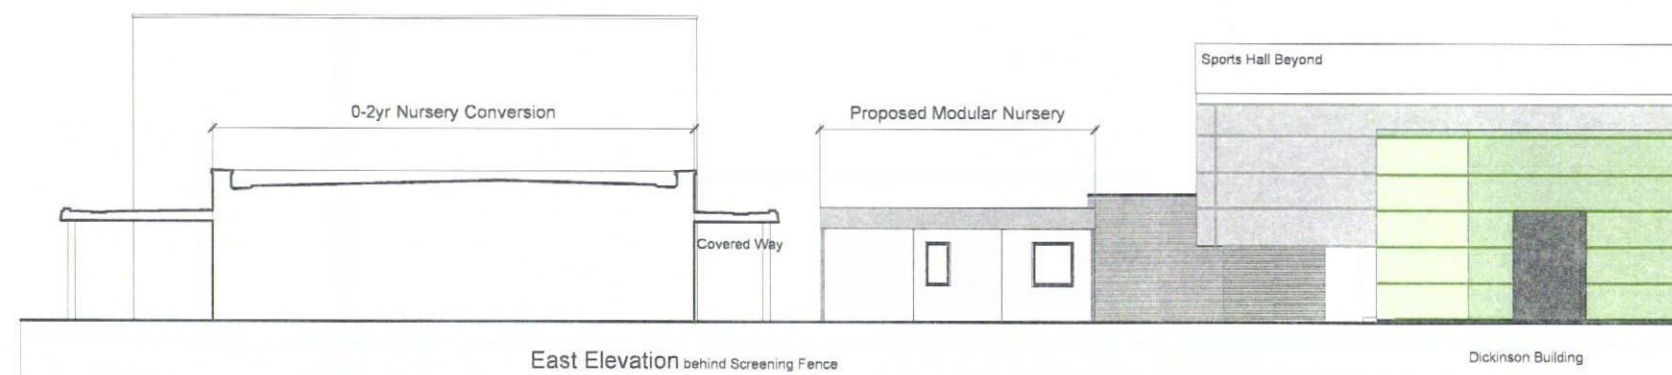

1 East Elevation
300 1:100

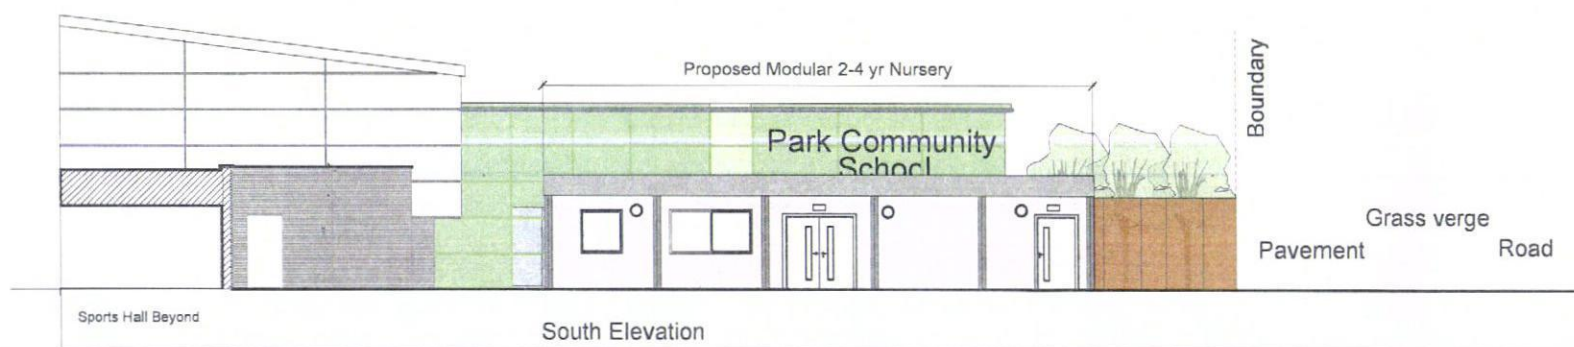

1 South elevation
300 1:100

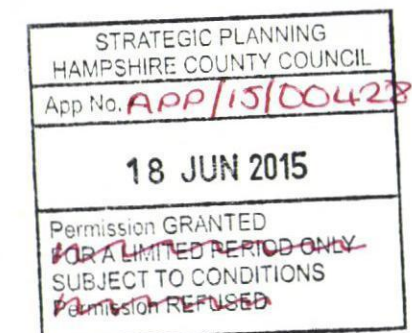

Notes	rev	description	date	by
1 This drawing is © copyright Hampshire County Council 2016. No unauthorised reproduction of any kind is permitted.	-	Issued for Planning	16/05/15	SPW
2 No Dimensions to be scaled from this drawing				
3 This map is reproduced from Ordnance Survey material with the permission of Ordnance Survey on behalf of the controller of Her Majesty's Stationery Office © Crown copyright. Unauthorised reproduction infringes Crown Copyright and may lead to prosecution or civil proceedings. (100019180), (2015)				

rev	description	date	by
-	Issued for Planning	16/05/15	SPW

Hampshire County Council		HCC Property Services, Three Minsters House, 76 High Street, Winchester SO23 8UL tel (01962) 847801	
PROJECT Park Community School Middle Park Way Havant		SHEET CONTENTS Ground Floor - Modular Unit Early Years Provision 2-4yrs Context Elevations	
SCALE 1:100@A1 1:200@A3	DATE 16/05/15	DRAWN SPW	CHKD -
DRAWING No P10646 - 300		REVISION -	
FILE REF File name			