




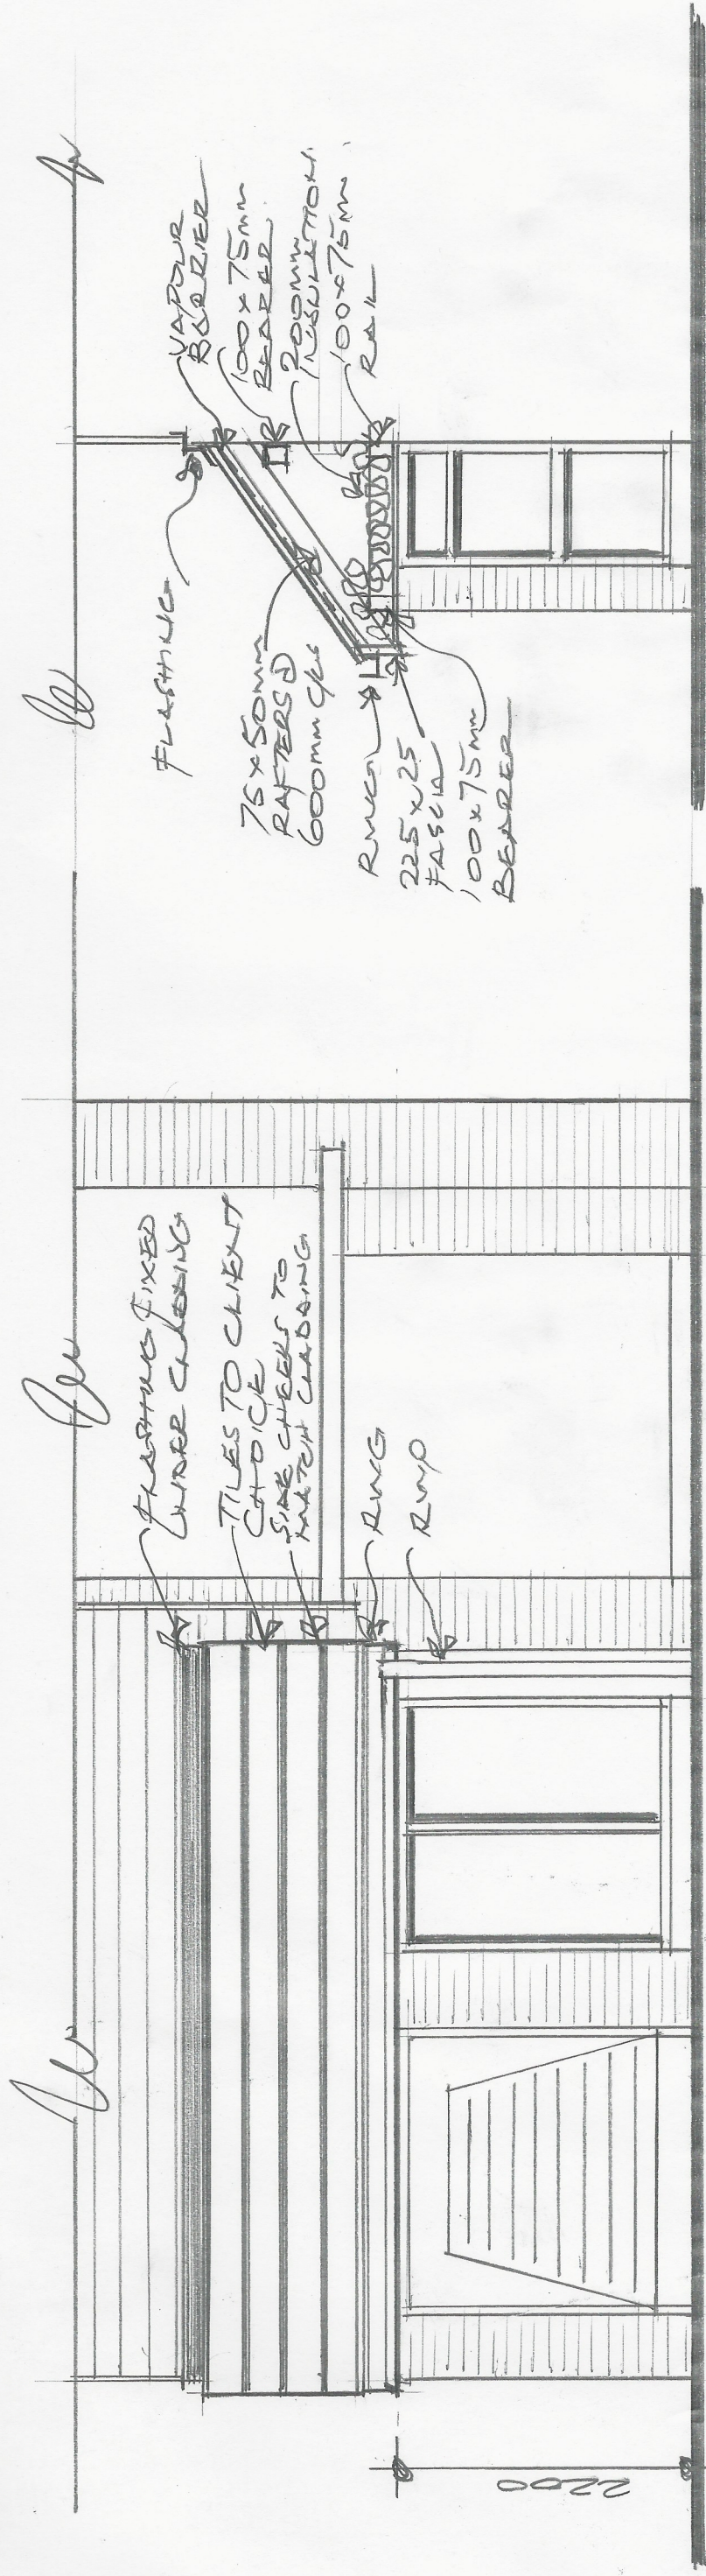

FRONT VIEW

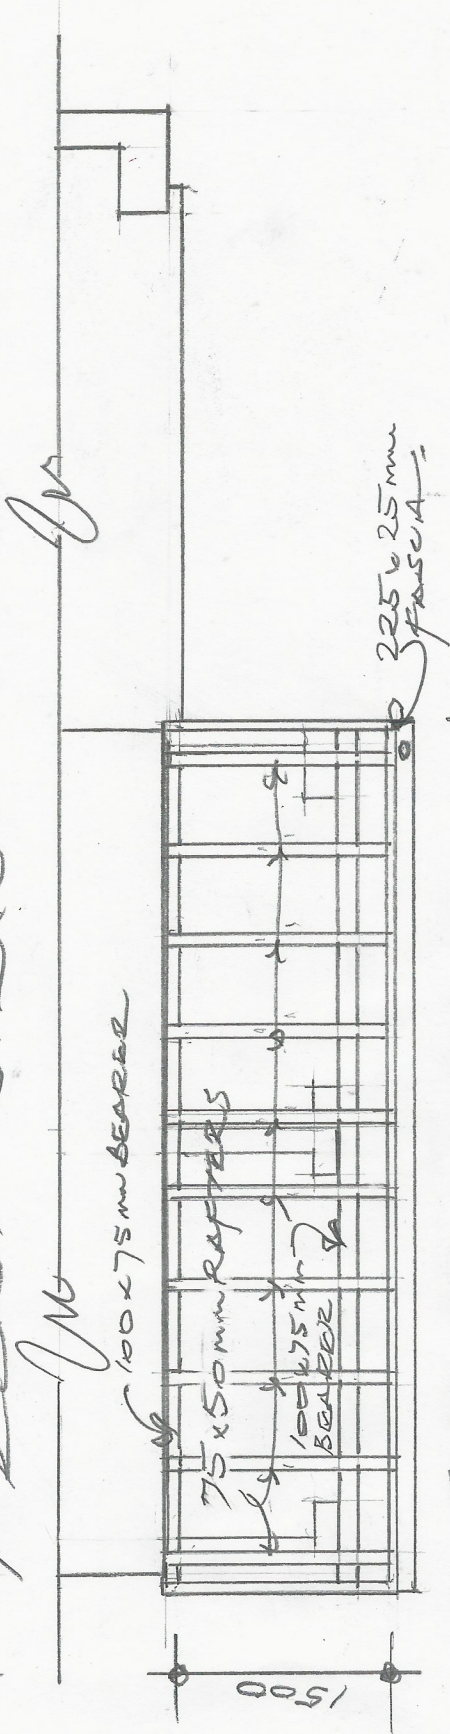

5800 ROOF PLAN

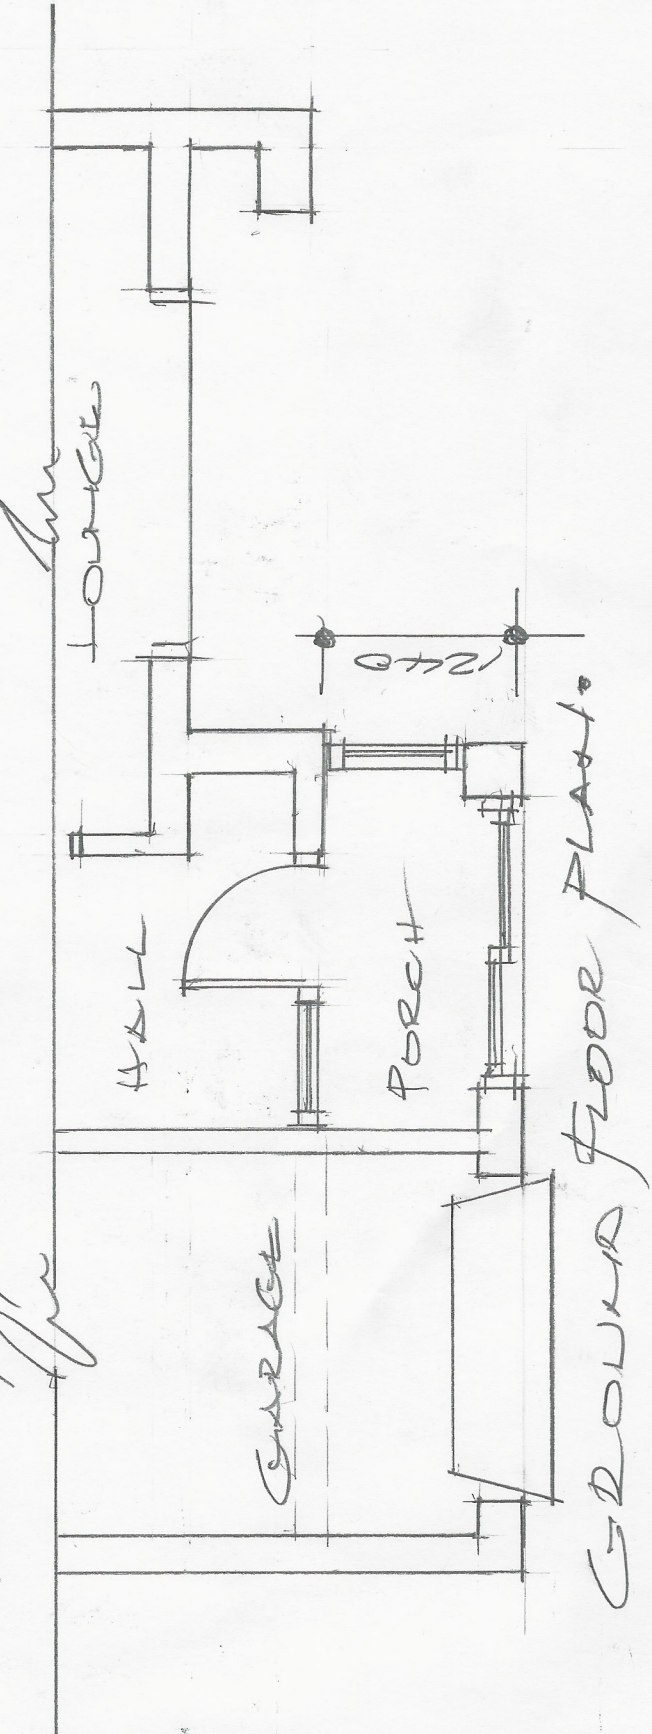

GROUND FLOOR PLAN

VIEW PORCH ROOF

164 SEA FRONT

HAYLING ISLAND

SCALE 1:50 @ A3

DRAWN BY

DATE

ALL SITE DIMENSIONS TO BE VERIFIED BY BUILDER