



1 : 50 (1 Ha)

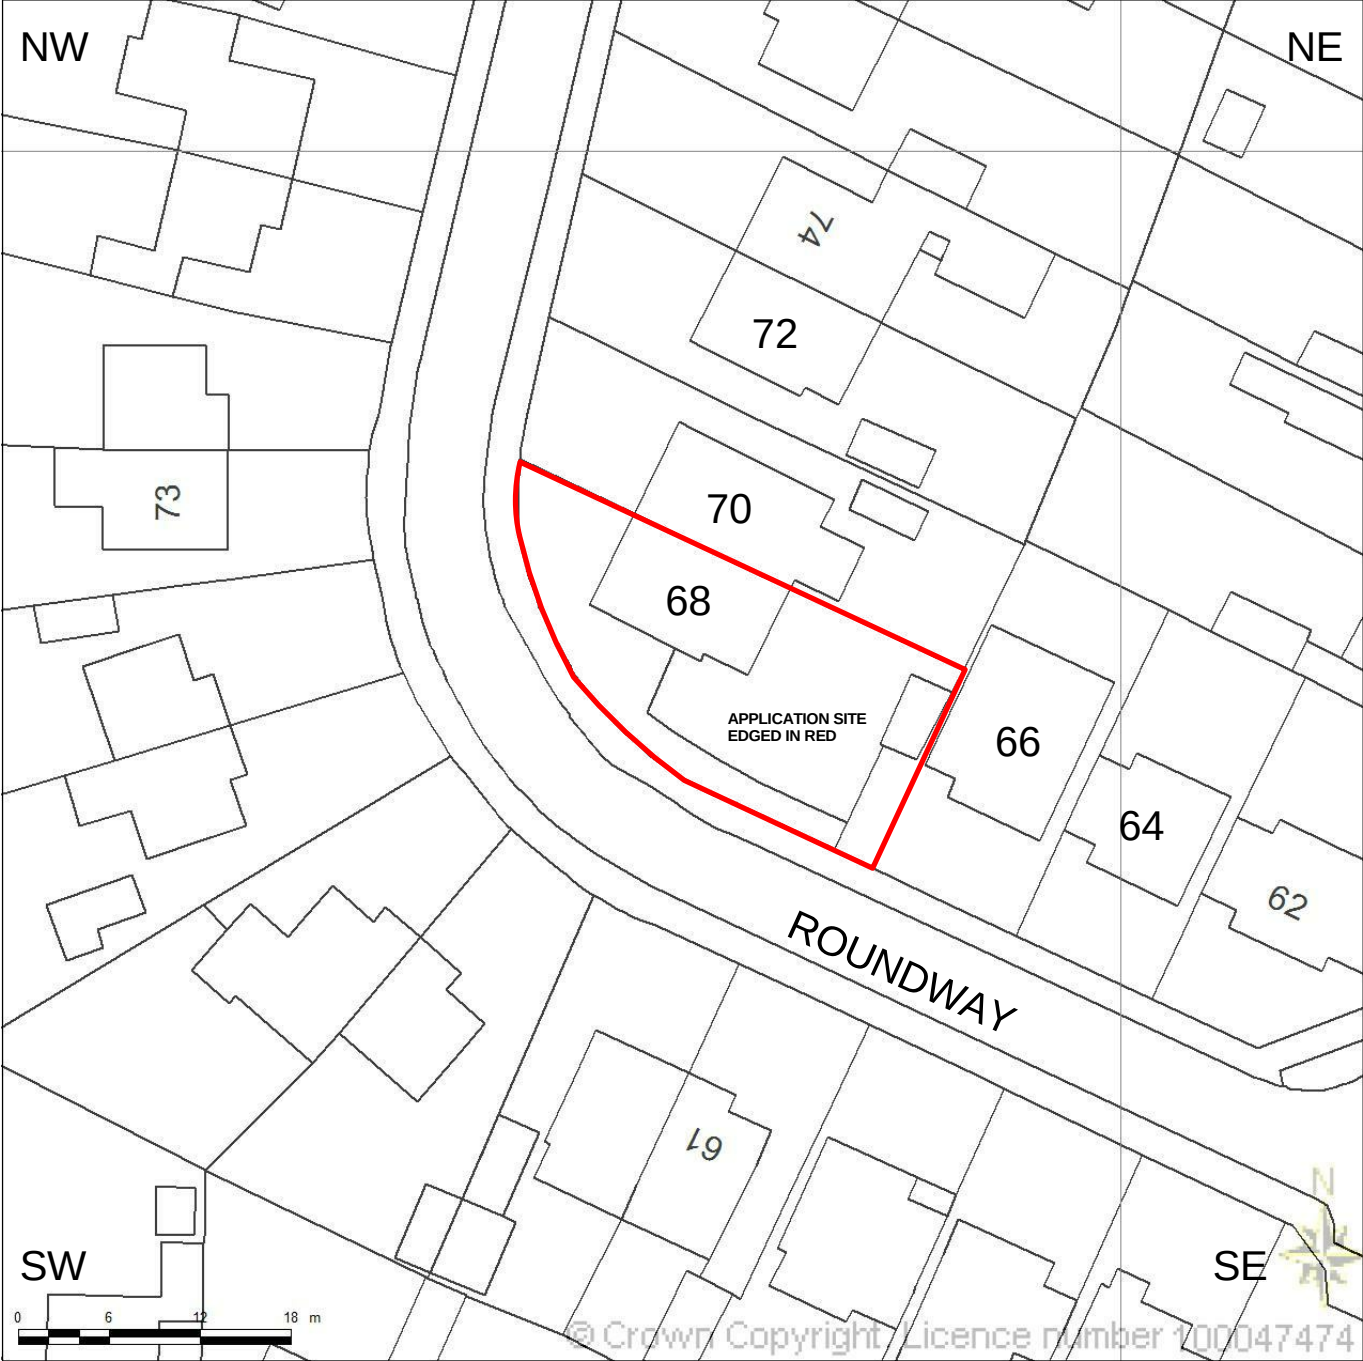


1 : 1250 (2 Ha)

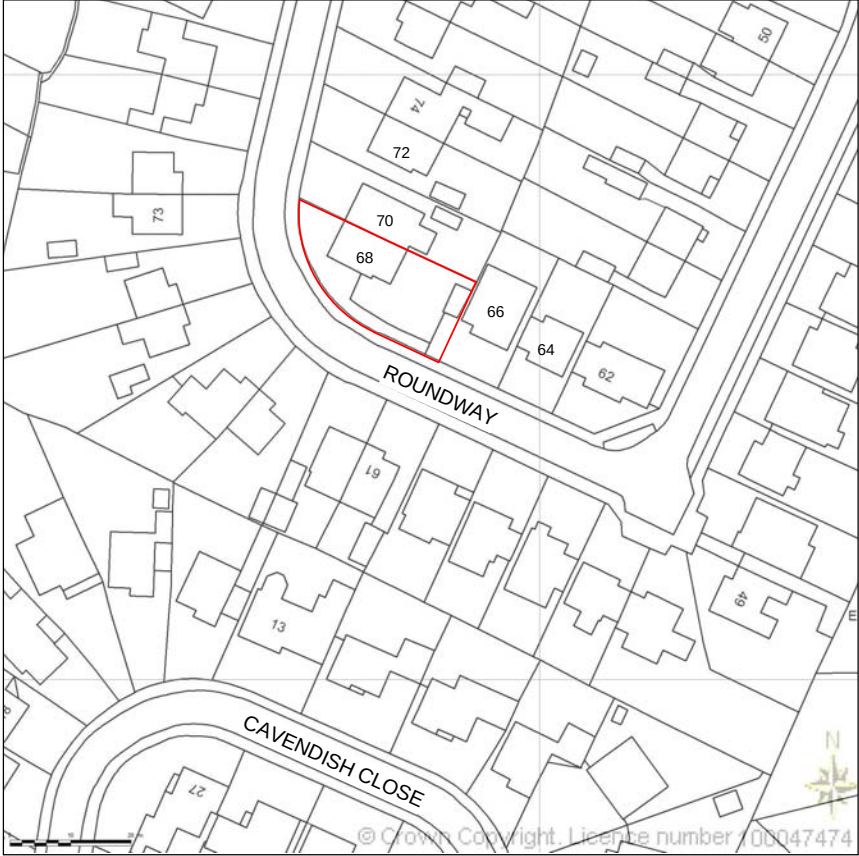

Property Address:
68 Roundway
Waterlooville
Hampshire
PO7 7QD

District Council: HBC

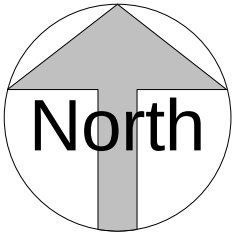

Produced 06 January 2015 from the Ordnance Survey National Geographic Database and incorporating surveyed revision available at this date. Reproduction in whole or part is prohibited without the prior permission of the Ordnance Survey. © Crown Copyright 2015.

The representation of a road, track or path is no evidence of a right of way. The representation of features as line is no evidence of a property boundary.



The Planning Service
Office, 135 North Lane
Clanfield, Waterlooville
Hampshire PO8 0RL

T: 023 92 597364
F: 0845 519 1103
E: info@theplanningservice.co.uk

All dimensions to be checked on site and not to be scaled from drawings.
The contractor to ensure the works are inspected and completed to the satisfaction of the Local Authority.
These drawings have been produced for planning approval purposes only and should not be used for any other purpose. Compliance with building regulations is not to be assumed.
© These plans remain the copyright of the Planning Service and must not be copied or reproduced in any way without written permission, with the exception of Local Authorities for planning purposes.

Paul Williams


68 Roundway,
Waterlooville PO7 7QD

EXISTING LOCATION & BLOCK PLANS

Project number	153.1	E001
Date	06/01/2015	
Drawn by	JJ	
Status	Planning	Scale 100% @ A3

0m 1m 2m 3m 4m 5m

VISUAL SCALE 1:100 @ A3

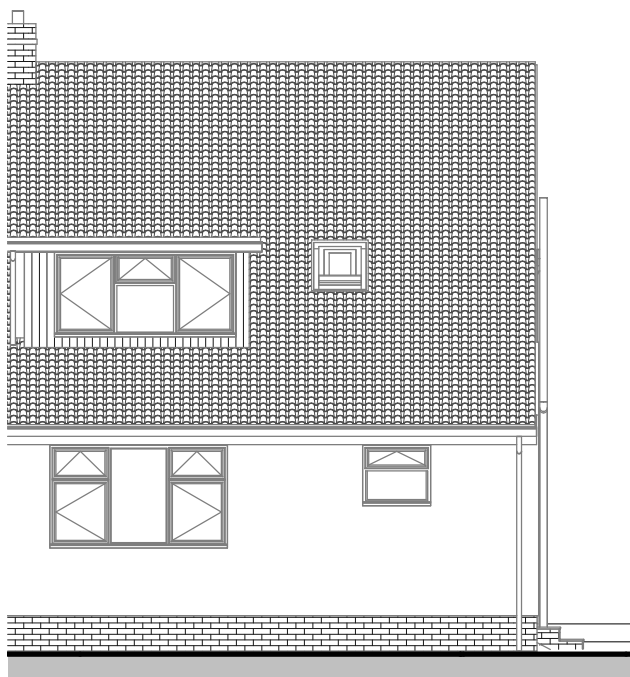

NORTH WEST ELEVATION

1 : 100



SOUTH EAST ELEVATION

1 : 100



SOUTH WEST ELEVATION

1 : 100



The Planning Service
Office, 135 North Lane
Clanfield, Waterlooville
Hampshire PO8 0RL

T: 023 92 597364
F: 0845 519 1103
E: info@theplanningservice.co.uk

All dimensions to be checked on site and not to be scaled from drawings.
The contractor to ensure the works are inspected and completed to the satisfaction of the Local Authority.
These drawings have been produced for planning approval purposes only and should not be used for any other purpose. Compliance with building regulations is not to be assumed.
© These plans remain the copyright of the Planning Service and must not be copied or reproduced in any way without written permission, with the exception of Local Authorities for planning purposes.

Paul Williams

**68 Roundway,
Waterlooville PO7 7QD**

EXISTING ELEVATIONS

Project number	153.1	E002
Date	06/01/2015	
Drawn by	JJ	
Status	Planning	Scale 100% @ A3
		1 : 100



The Planning Service
Office, 135 North Lane
Clanfield, Waterlooville
Hampshire PO8 0RL


T: 023 92 597364
F: 0845 519 1103
E: info@theplanningservice.co.uk

All dimensions to be checked on site and not to be scaled from drawings.
The contractor to ensure the works are inspected and completed to the satisfaction of the Local Authority.
These drawings have been produced for planning approval purposes only and should not be used for any other purpose. Compliance with building regulations is not to be assumed.
© These plans remain the copyright of the Planning Service and must not be copied or reproduced in any way without written permission, with the exception of Local Authorities for planning purposes.



Paul Williams
68 Roundway,
Waterlooville PO7 7QD

EXISTING PHOTO VIEWS


Project number	153.1	E003
Date	06/01/2015	
Drawn by	JJ	
Status	Planning	
		Scale 100% @ A3

 


VISUAL SCALE 1:100 @ A3

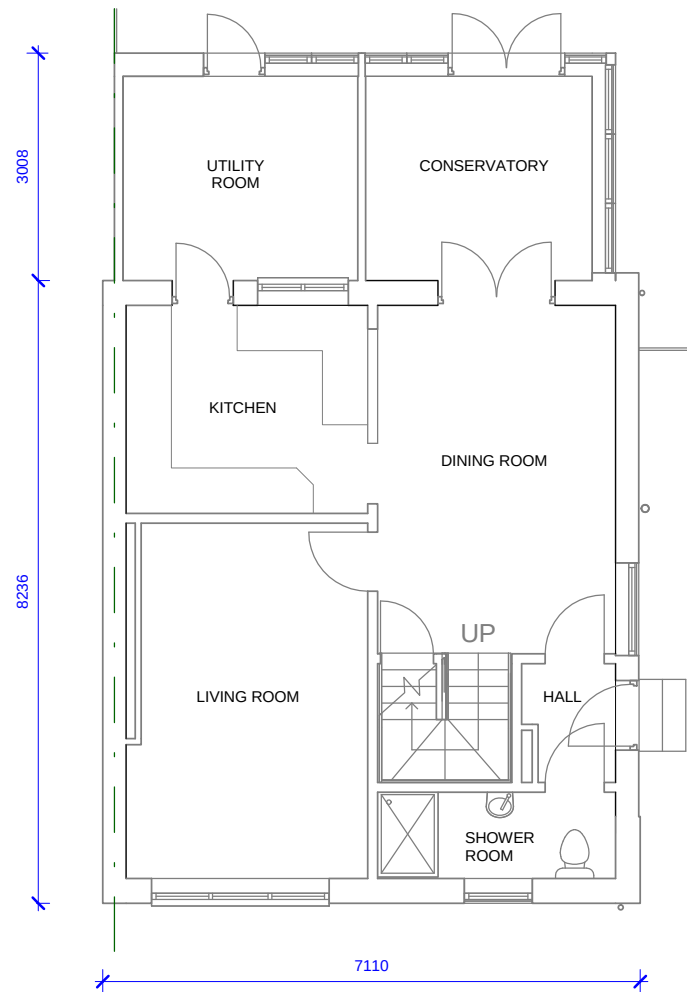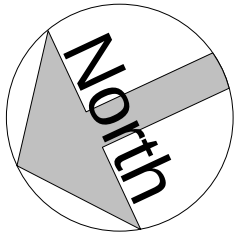

GROUND FLOOR PLAN
1 : 100

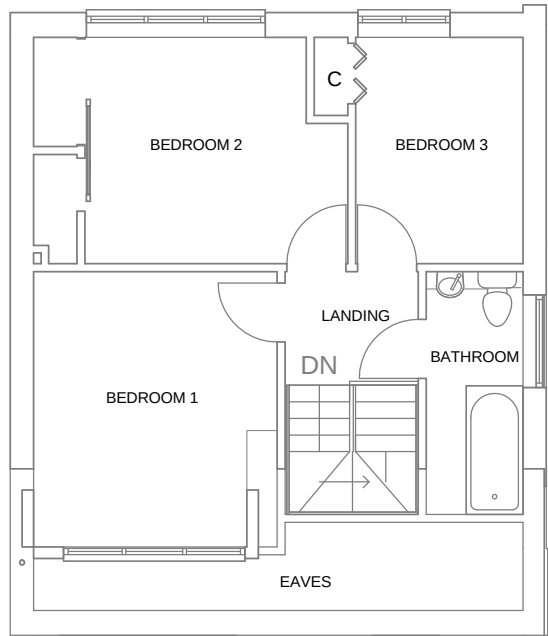

FIRST FLOOR PLAN
1 : 100

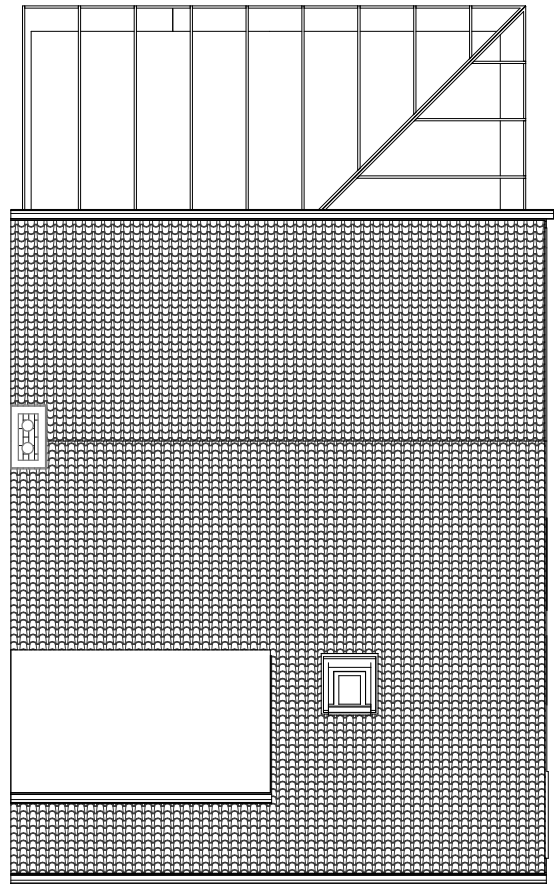

ROOF PLAN
1 : 100



The Planning Service
Office, 135 North Lane
Clanfield, Waterlooville
Hampshire PO8 0RL

T: 023 92 597364
F: 0845 519 1103
E: info@theplanningservice.co.uk

All dimensions to be checked on site and not to be scaled from drawings.
The contractor to ensure the works are inspected and completed to the satisfaction of the Local Authority.
These drawings have been produced for planning approval purposes only and should not be used for any other purpose. Compliance with building regulations is not to be assumed.
© These plans remain the copyright of the Planning Service and must not be copied or reproduced in any way without written permission, with the exception of Local Authorities for planning purposes.

Paul Williams

**68 Roundway,
Waterlooville PO7 7QD**

EXISTING FLOOR & ROOF PLAN			
Project number	153.1	E004	1 : 100
Date	06/01/2015		
Drawn by	JJ		
Status	Planning	Scale 100% @ A3	