
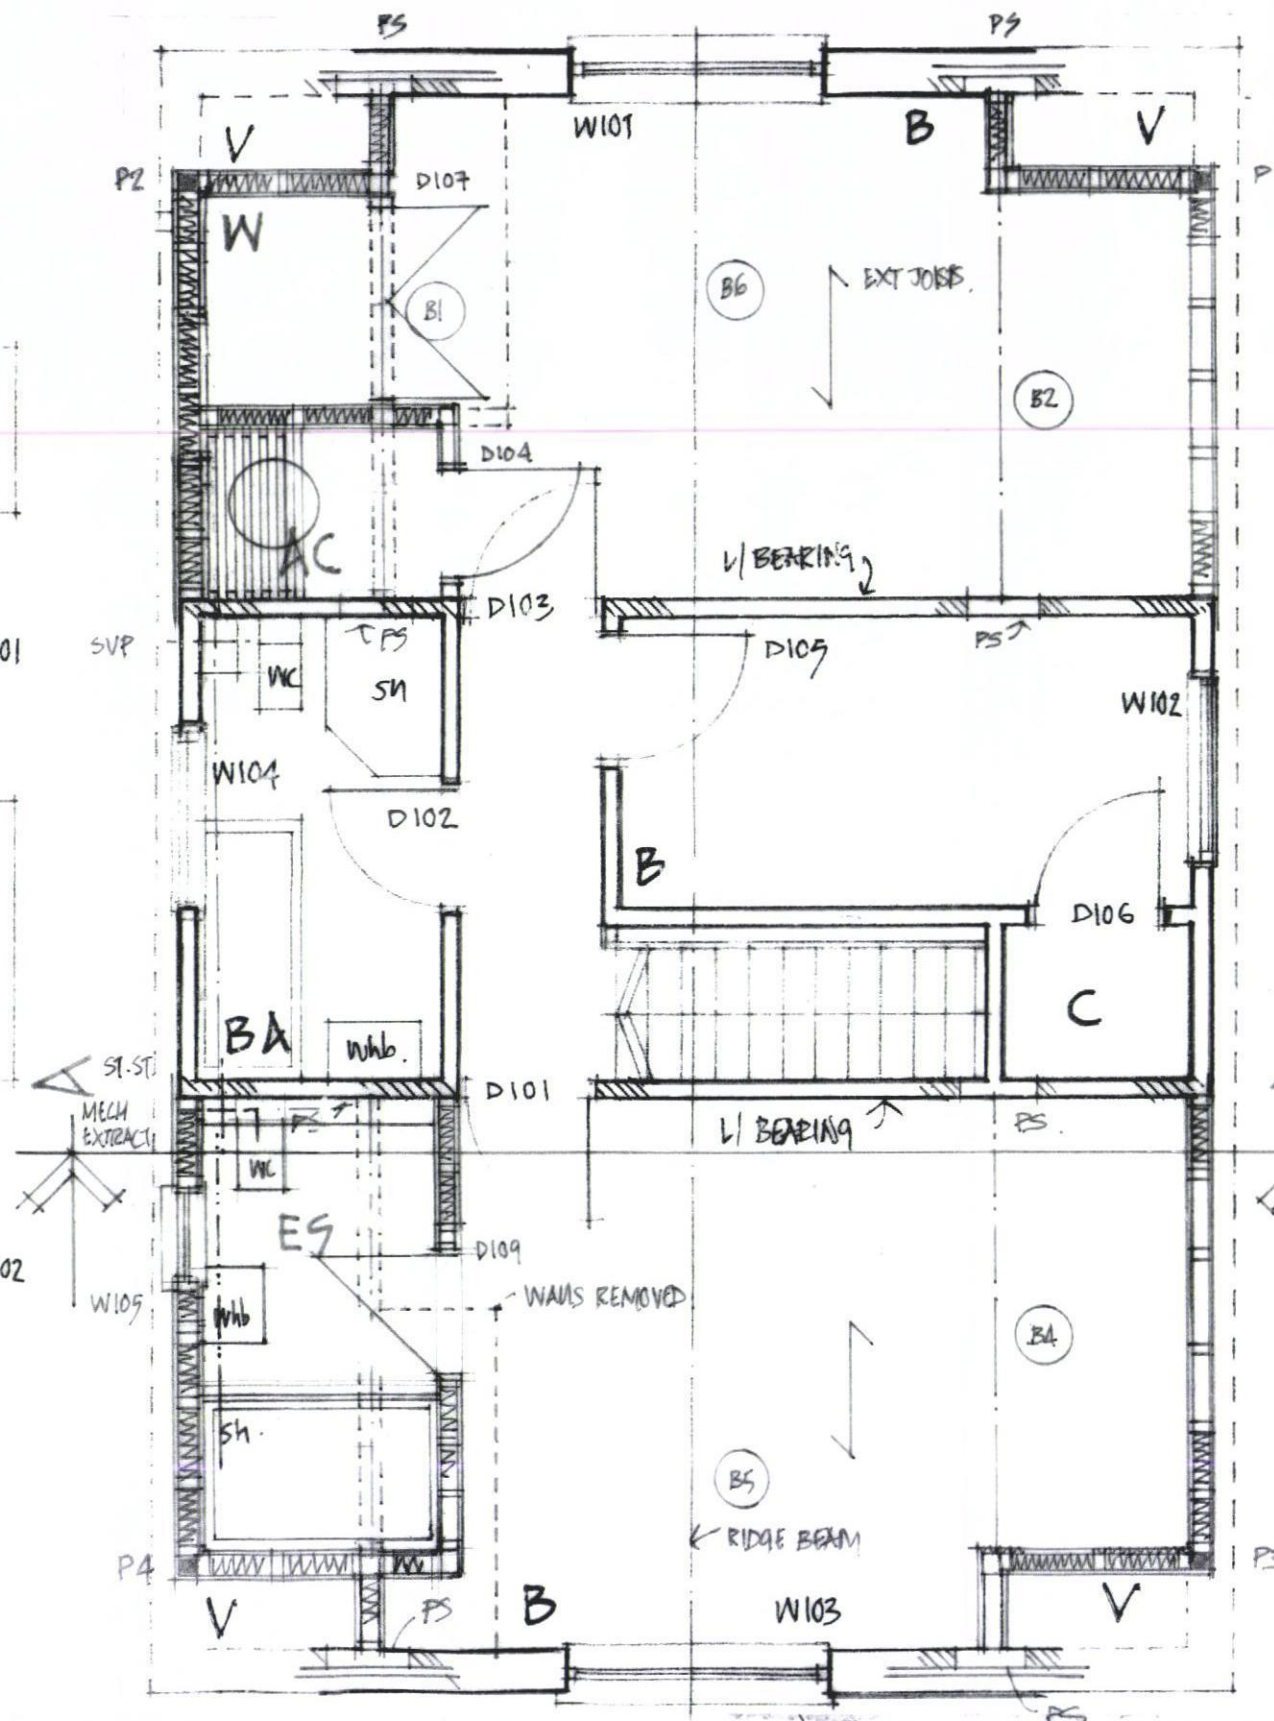


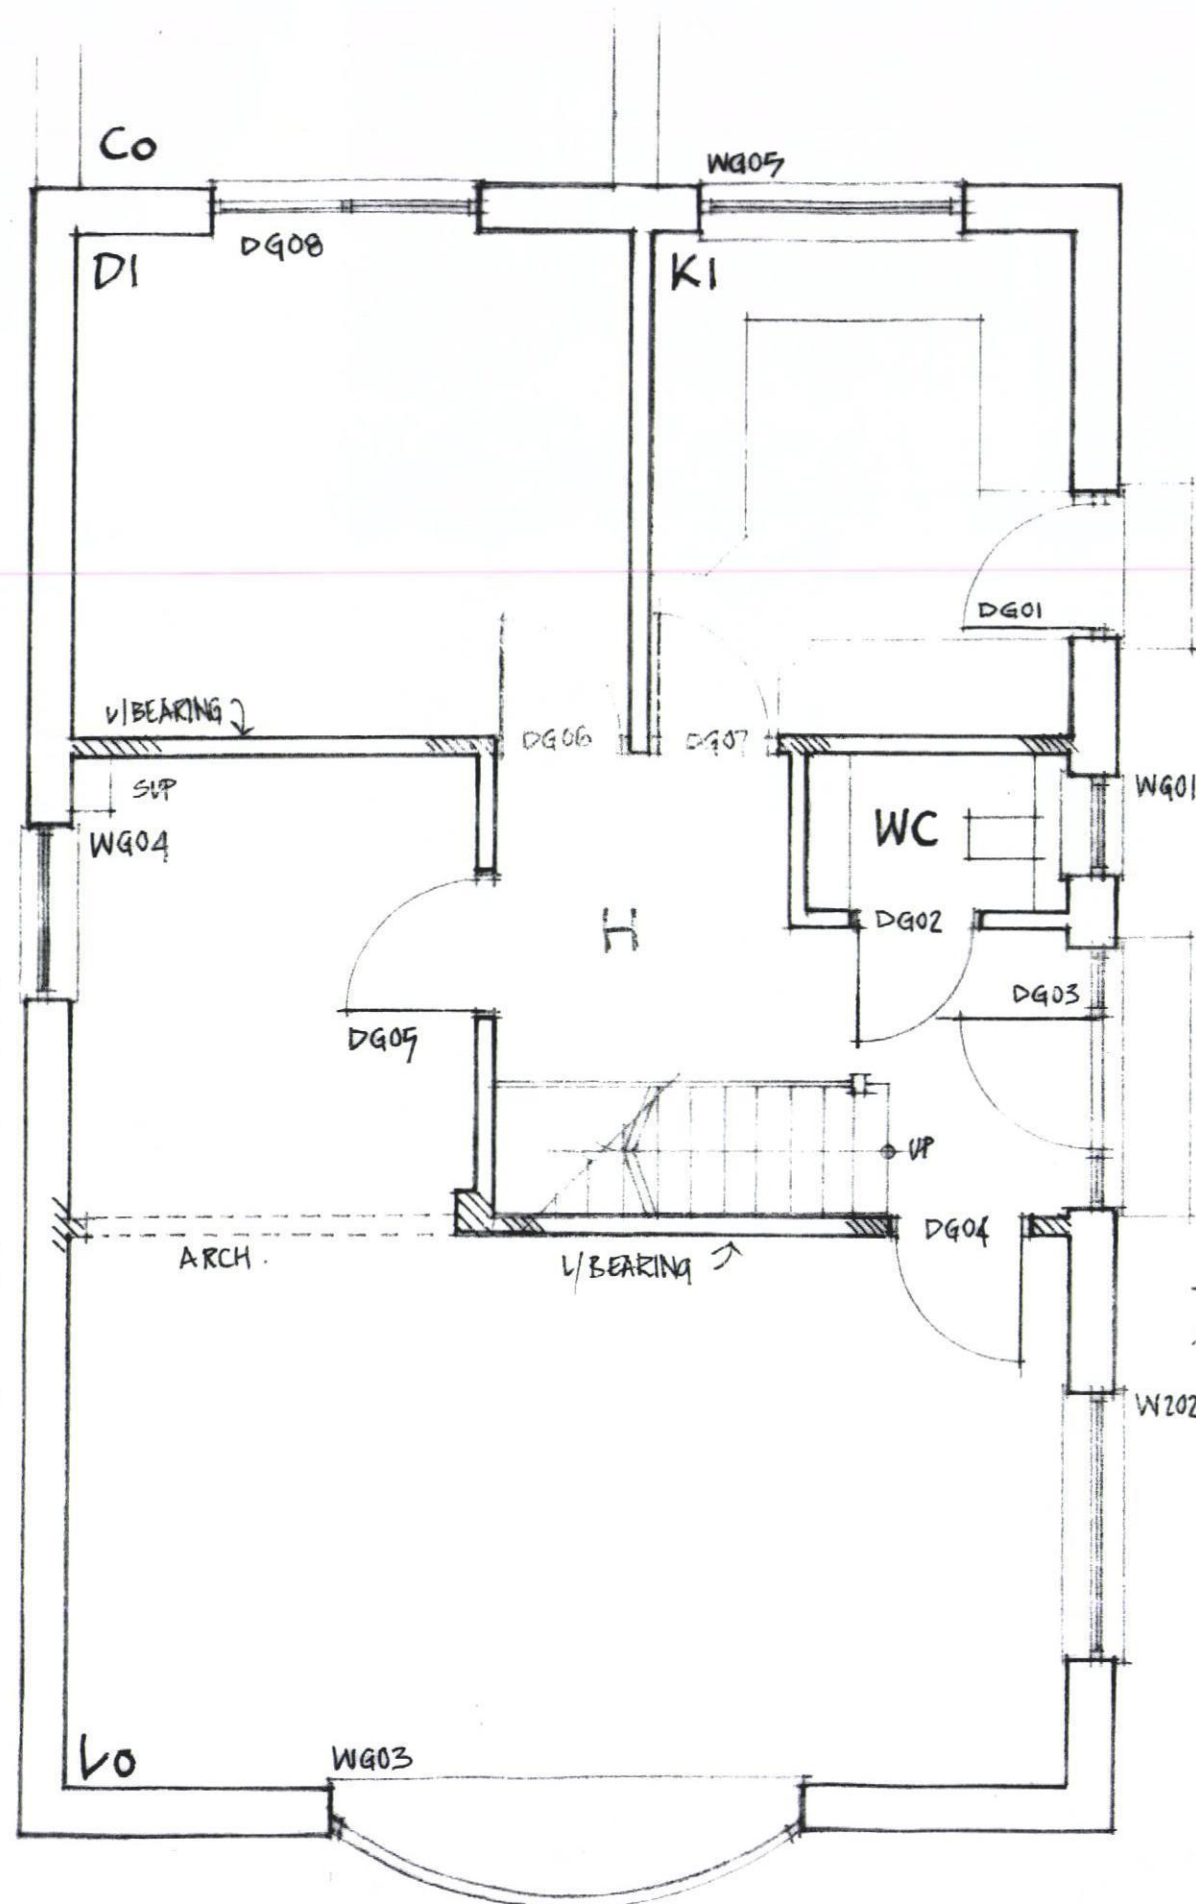

PROPOSED FIRST FLOOR PLAN

FOR: Mr & Mrs Sanford,
JULY 2014
PROPOSED GROUND / FIRST FLOOR PLANS,
DRG NO: Y2014/06/03/03, SCALE 1: 50 @ A3.