


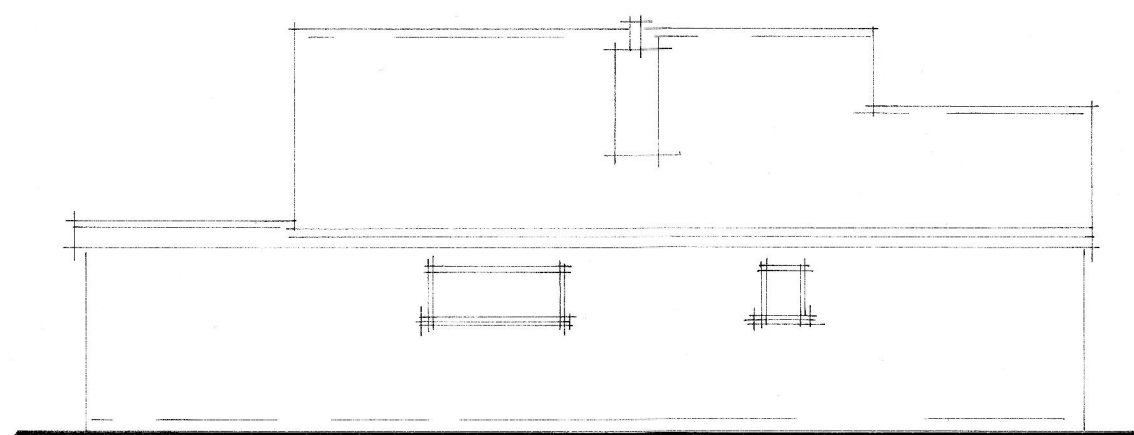
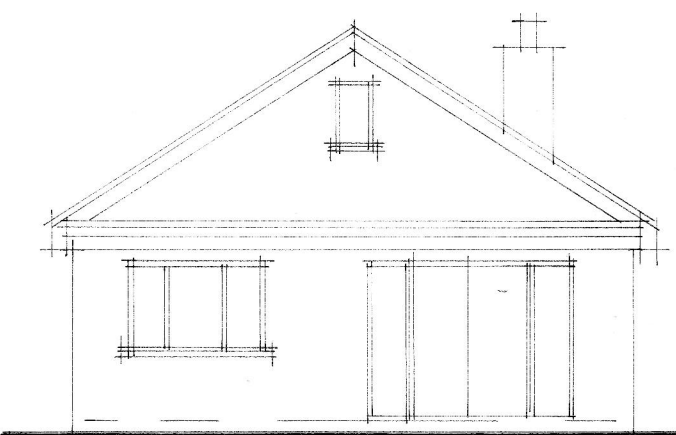
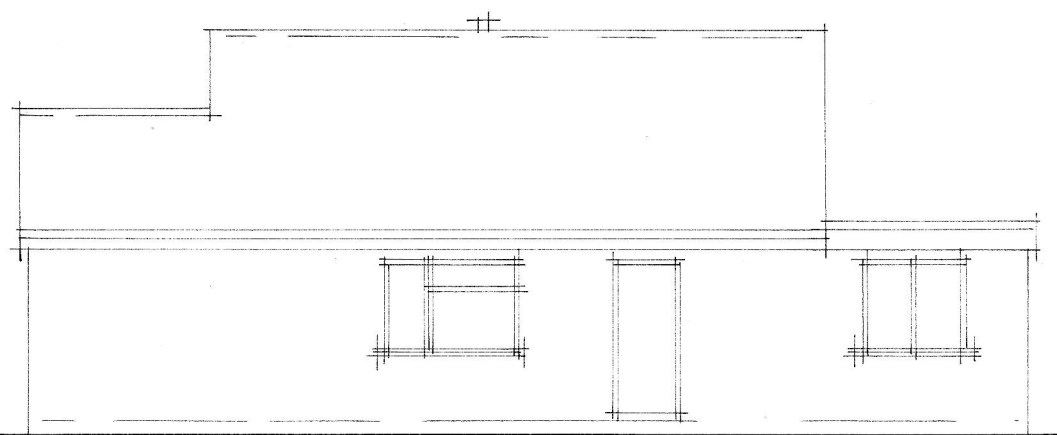


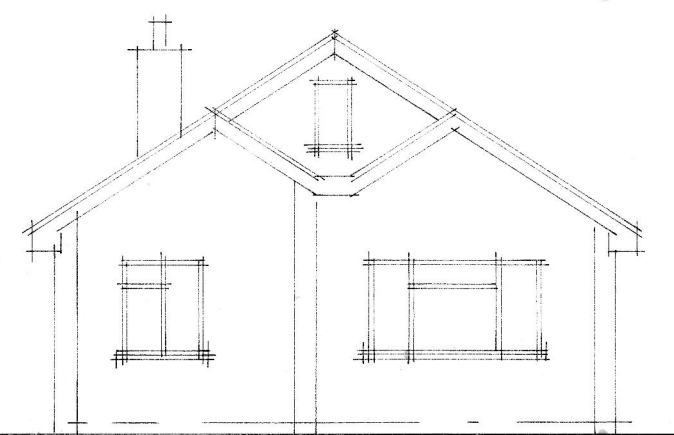


EXISTING NORTH, WEST, SOUTH & EAST ELEVATIONS. 1:100

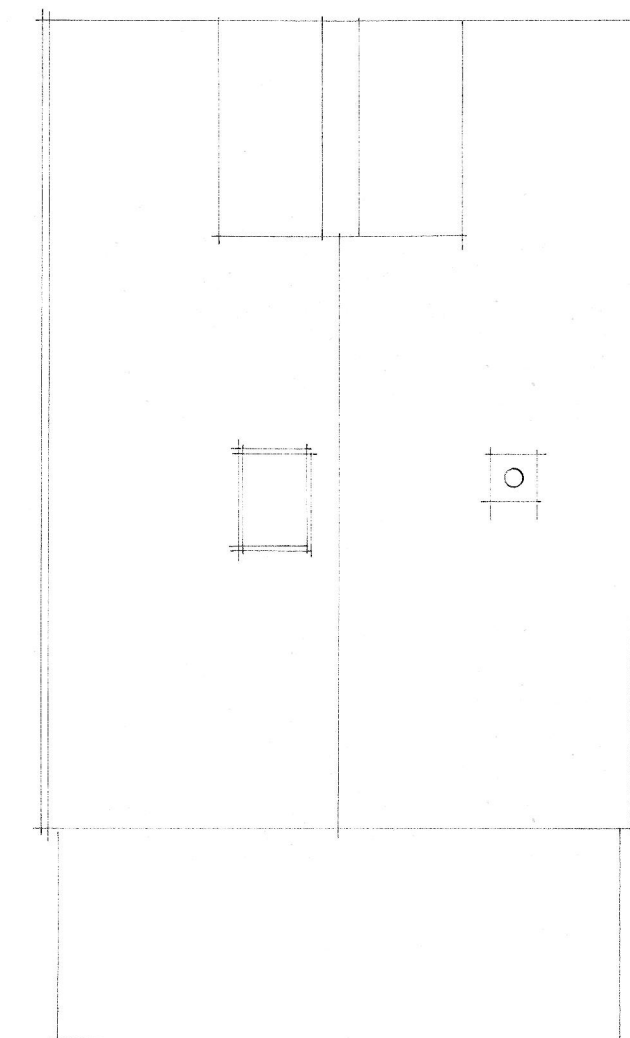


EXISTING ROOF PLAN. 1:100

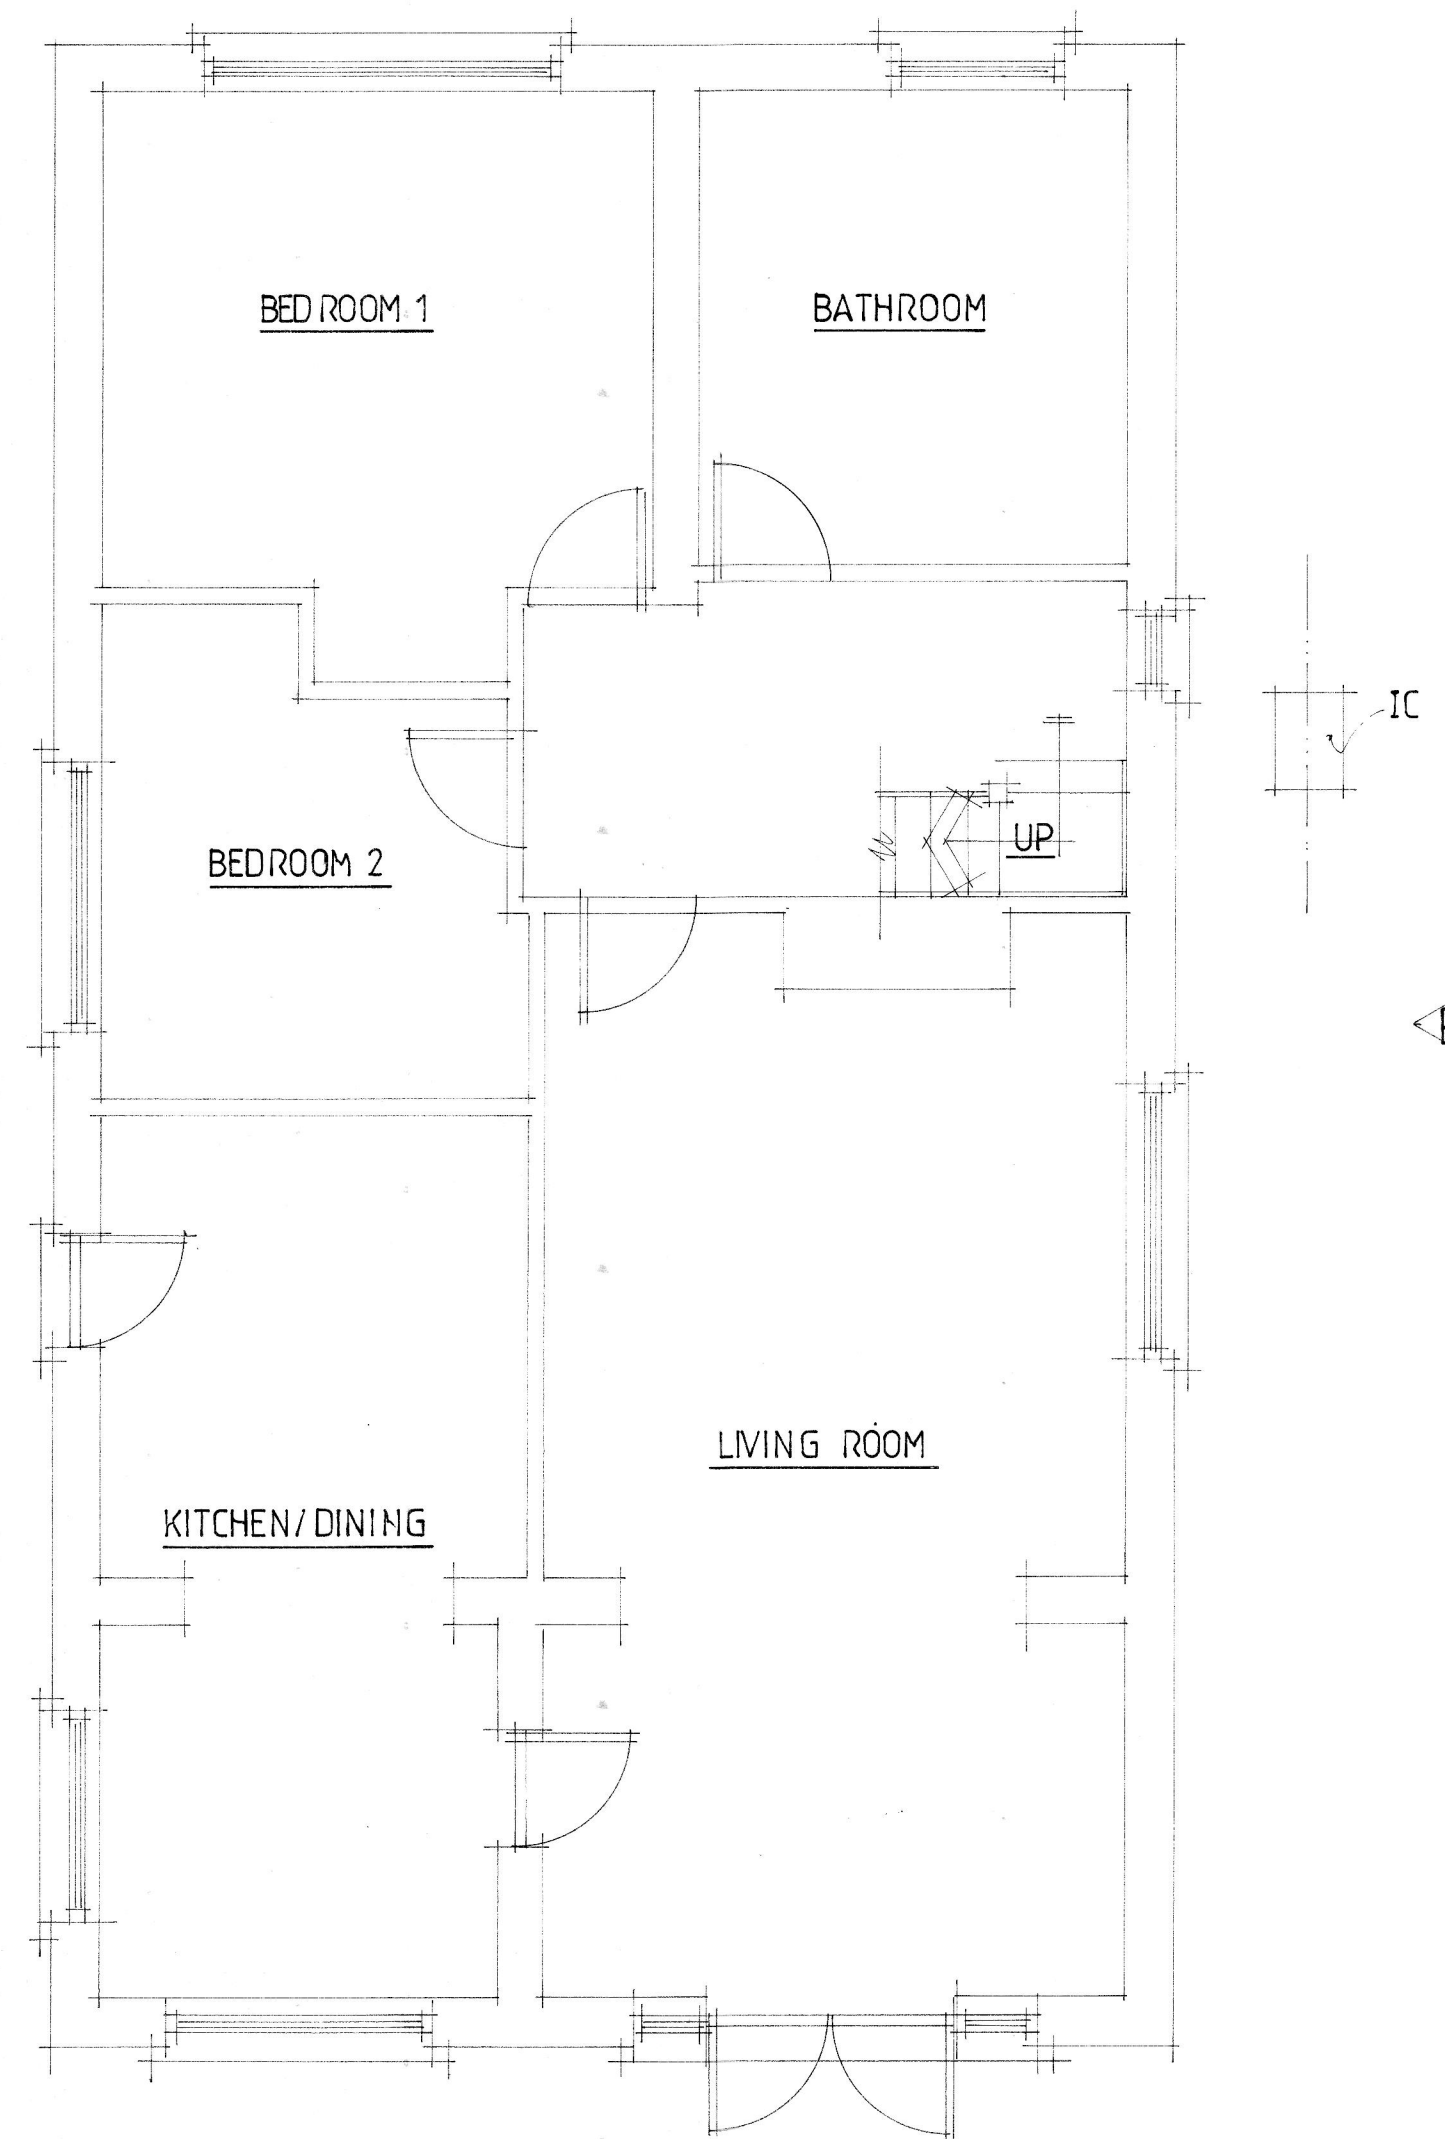

EXISTING GROUND FLOOR PLAN. 1:50

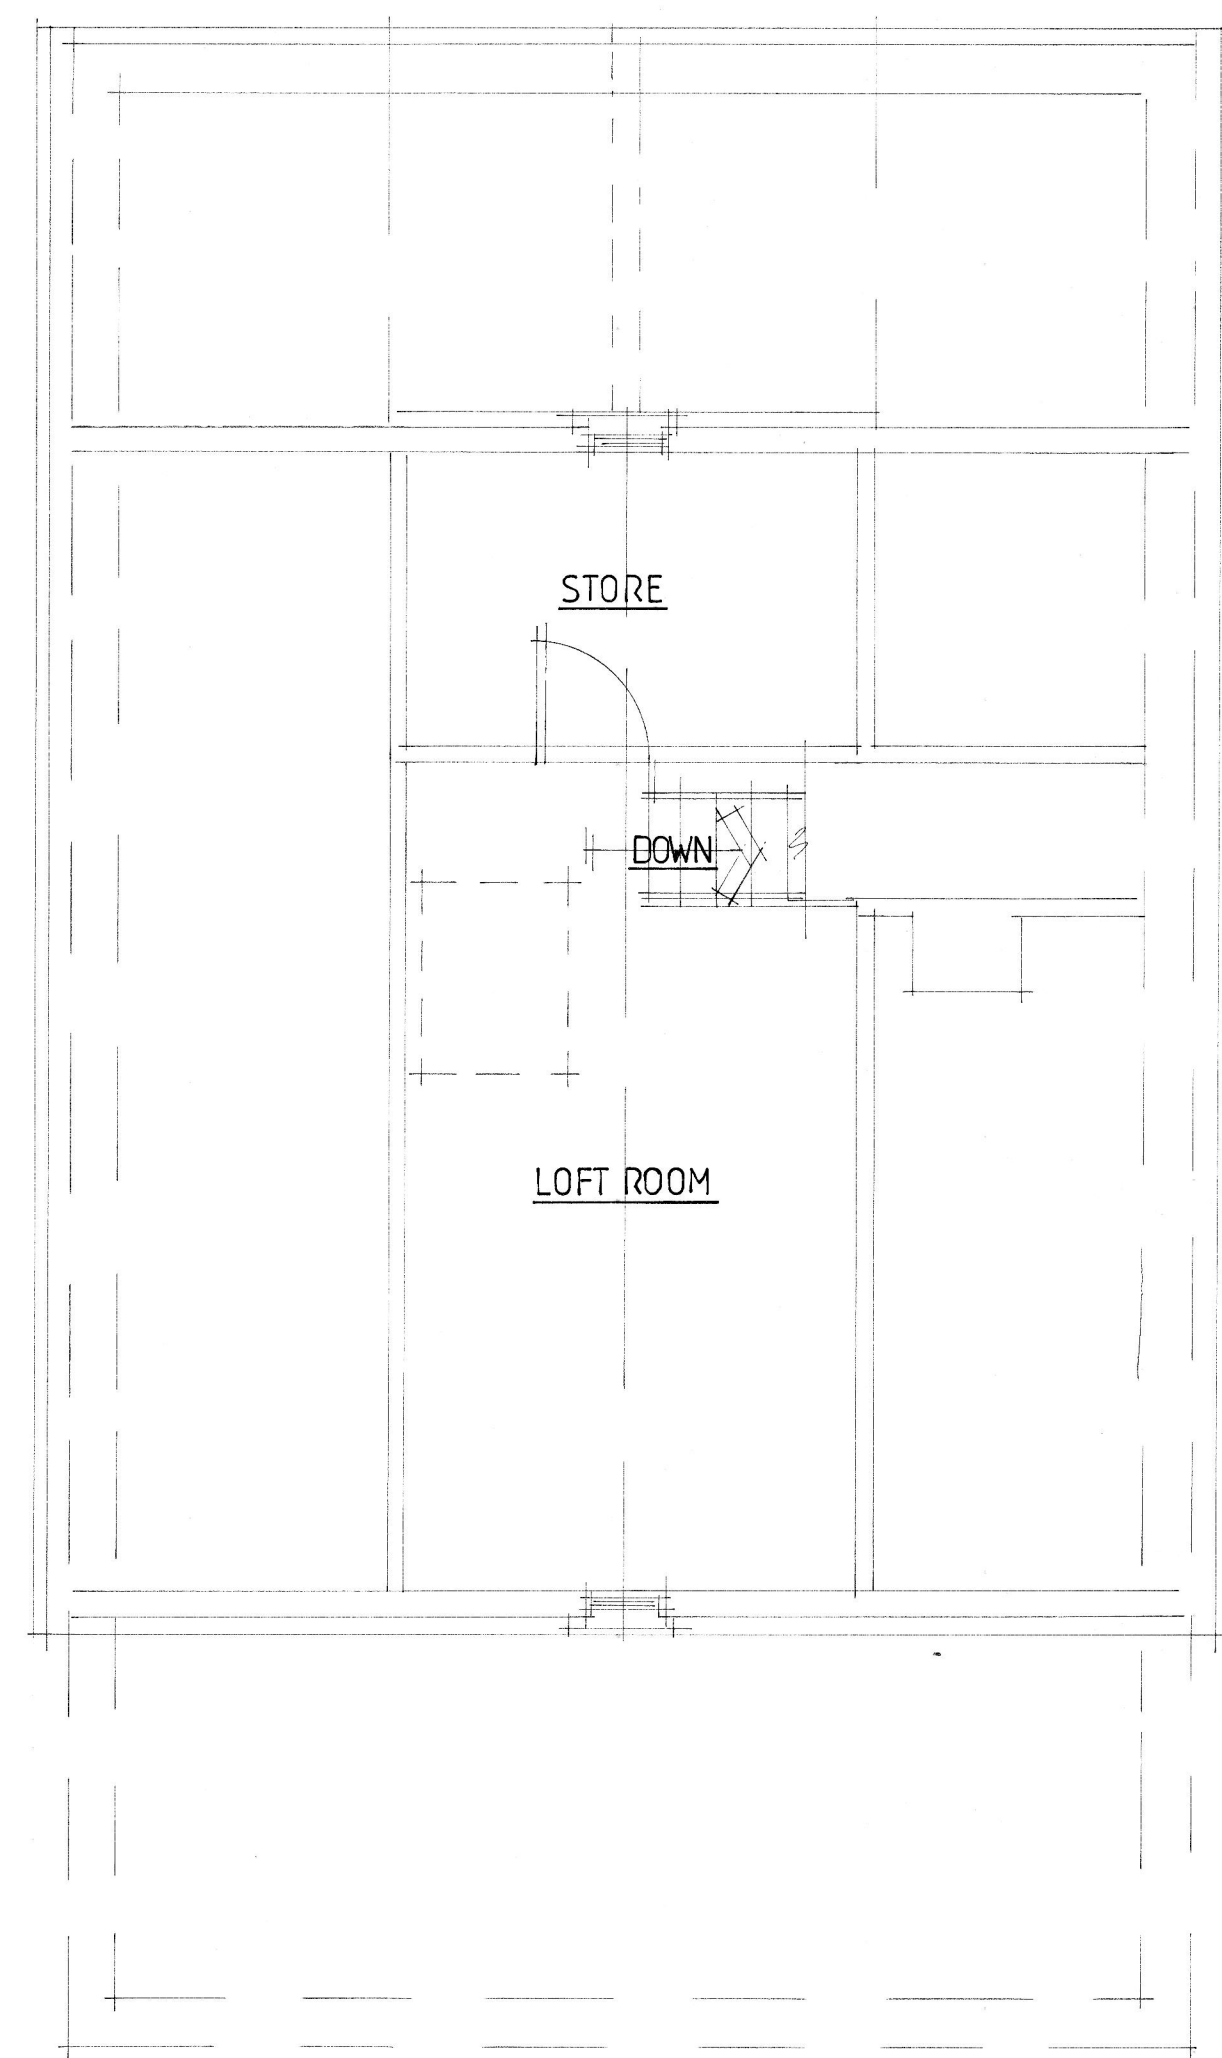

EXISTING FIRST FLOOR PLAN. 1:50

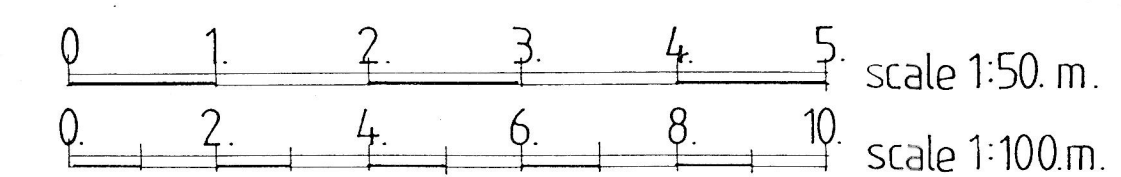

A	Date	Revision
© copyright		
THORNS-YOUNG ARCHITECTURAL THORNS-YOUNG LTD CHARTERED BUILDING CONSULTANTS 232 London Road, North End, Portsmouth PO2 9JQ Tel: (023) 9267 2883 Fax: (023) 9266 3457 Website: www.thornsyoun.co.uk		
Client		
MR B MOTH		
Job Title		
76 SUNNYMEAD DRIVE WATERLOOVILLE		
Drawing Title EXISTING FLOOR PLANS ELEVATIONS & ROOF PLAN		
Scale 1:100, 1:50 at A1		
Date SEPT 2014 Drawn by SA		
Drg. No. 7213-14-1.		Rev.