




10 North Street - Havant

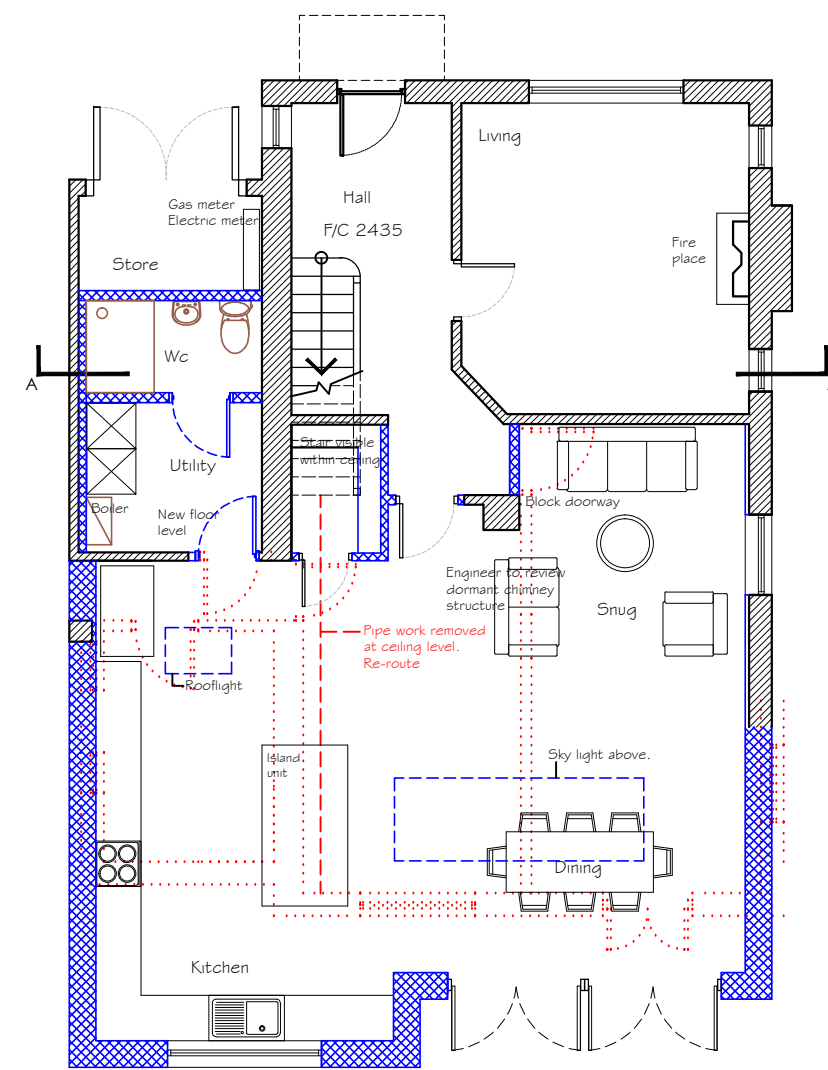

GROUND


Floor Plan

Plans 1:100 @ A1

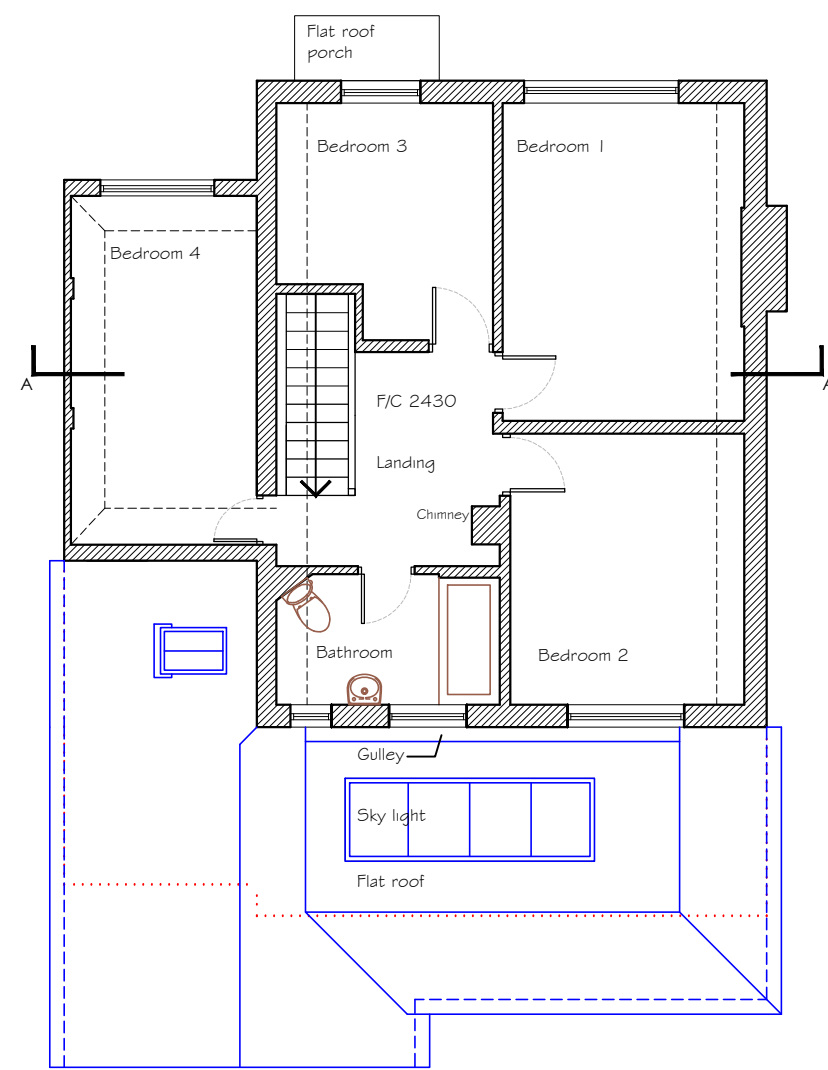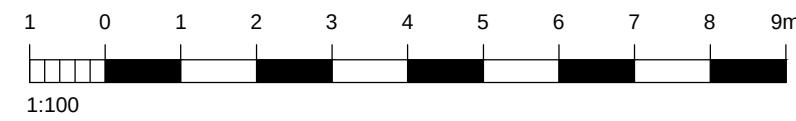


FIRST

Floor Plan

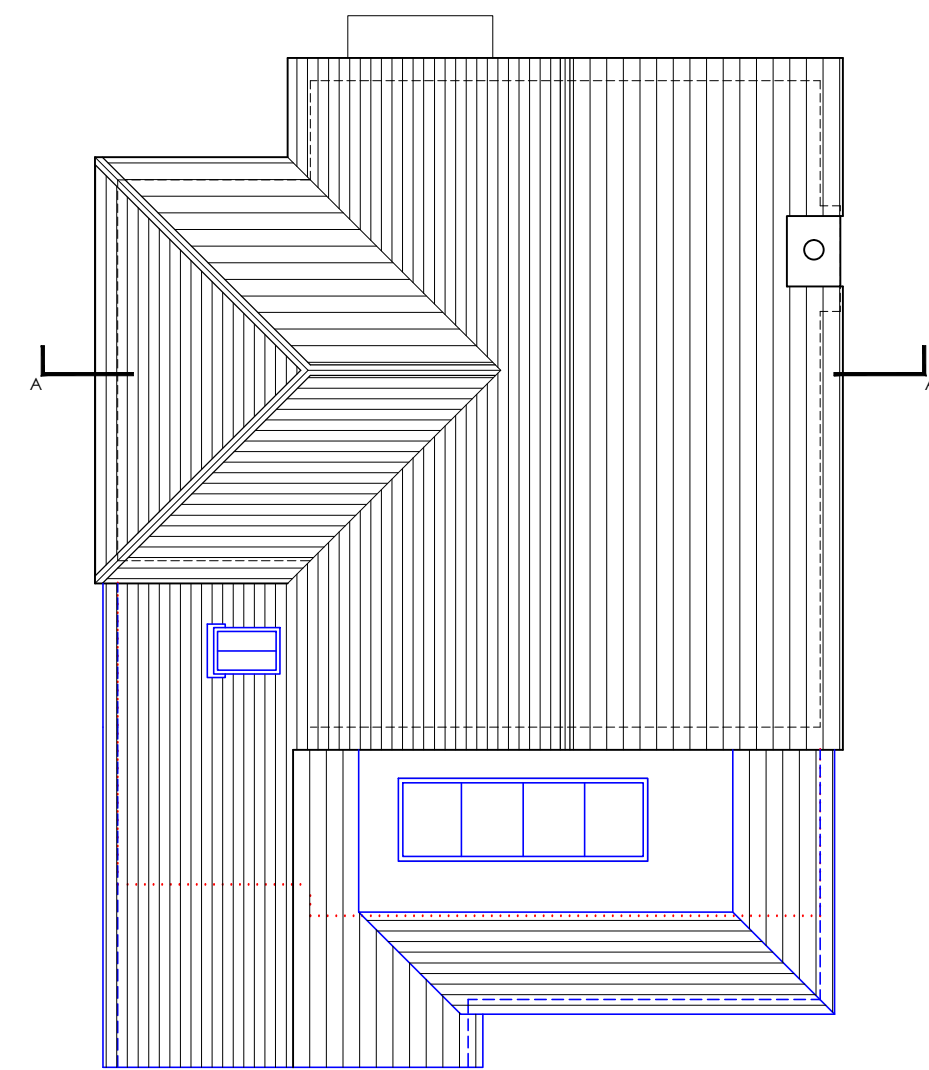

R O O F


F l o o r P l a n

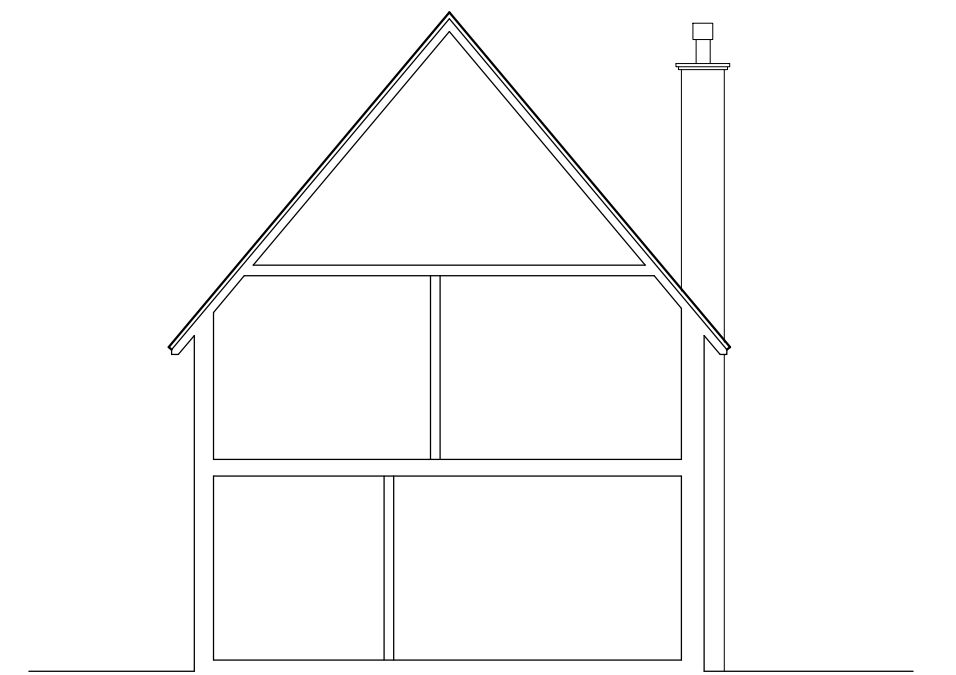

A-A
Cross-section




WEST
Rear elevation

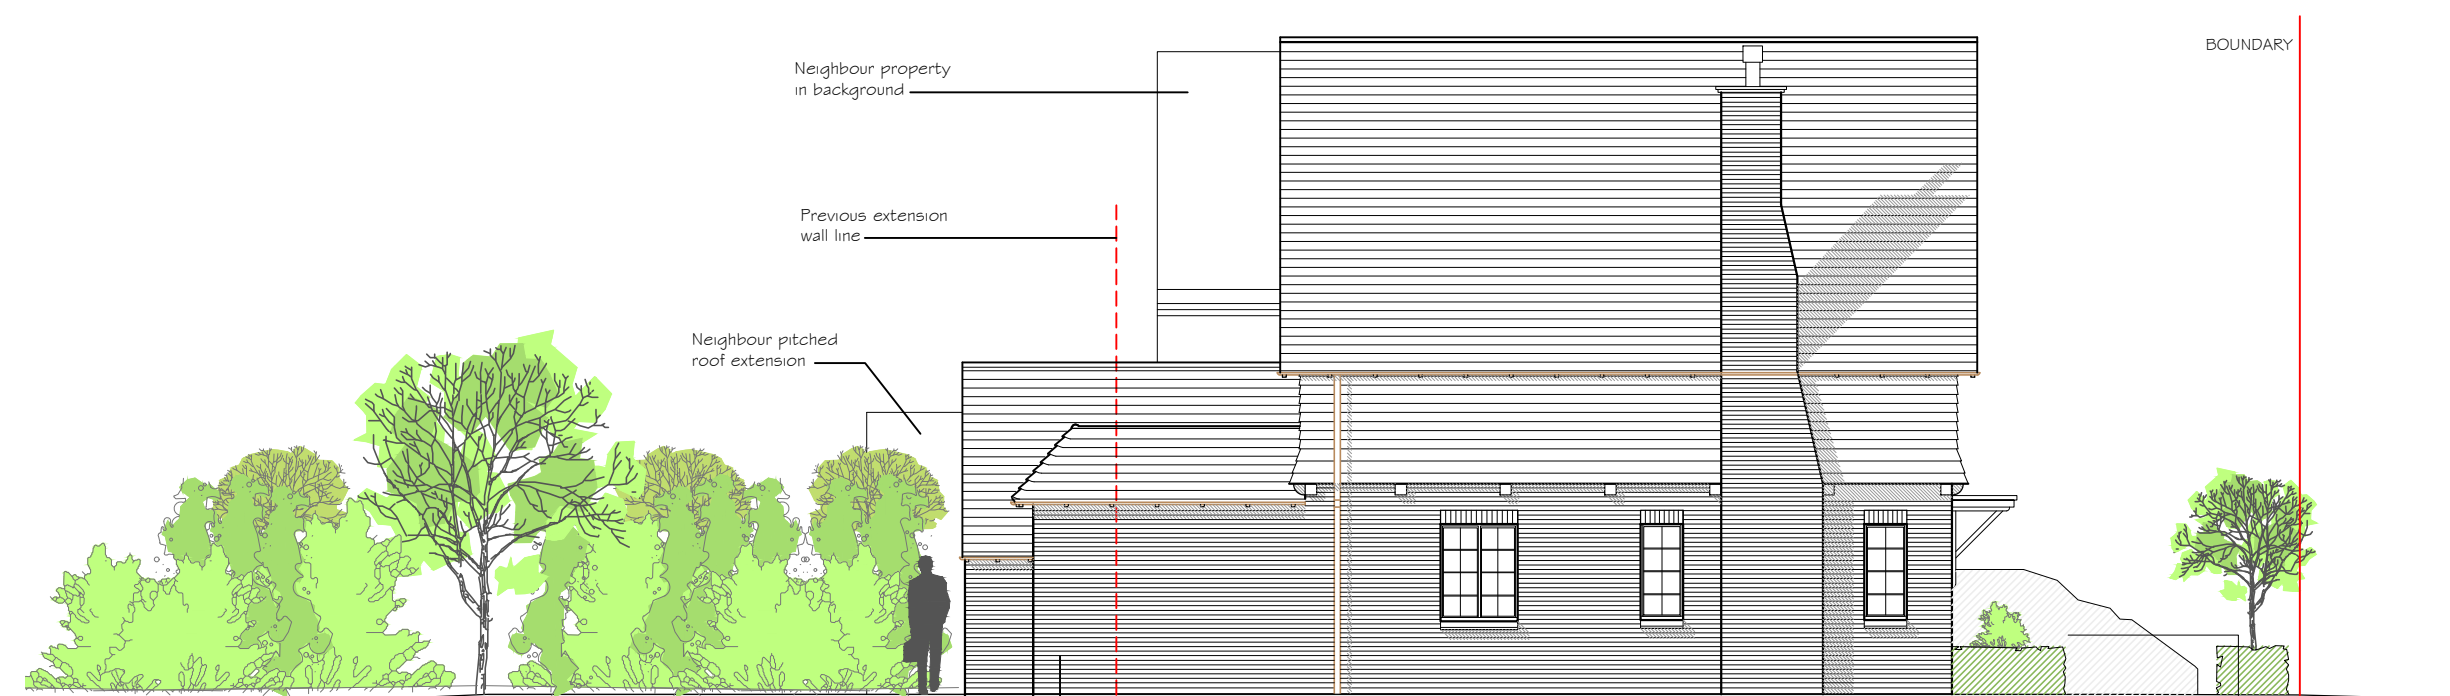


SOUTH
Side elevation



EAST
Front elevation

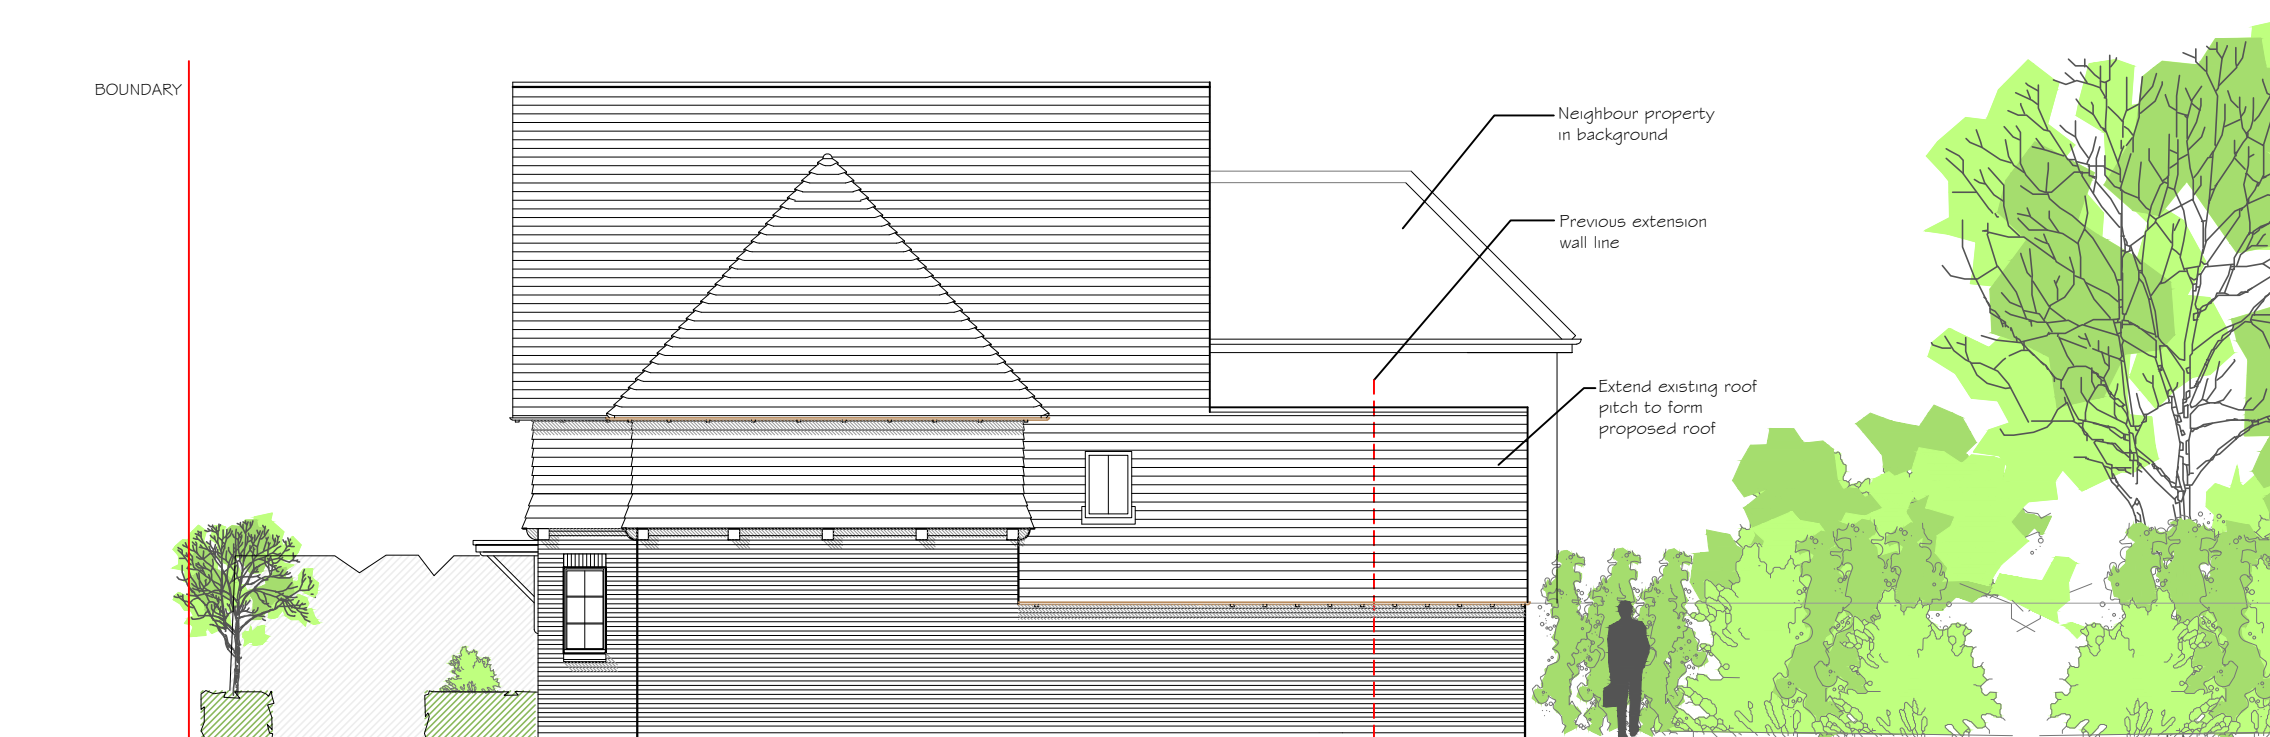

NORTH
Side elevation

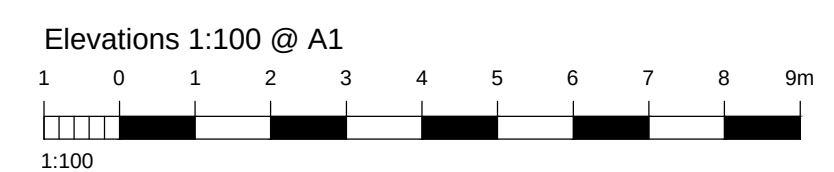

REV	DATE	AMENDMENT	DRAWN

hd
architects

Helyer Davies Architects Ltd
1 The Old Flour Mill,
Emsworth, PO10 7BT
01243 370 715

www.hdarchitects.co.uk mail@hdarchitects.co.uk

CLIENT
Mr David Addison

PROJECT
Rear Extension & Ground Floor Alteration
10 North Close
Havant
Hampshire
PO9 2TE

DRAWING	SCALE
Proposed Plans & Elevations	1:100
Proposed Site Plan	1:200

DATE	September 2014	DRAWN	KJL
DRAWING NUMBER	14-121/02_Planning	REVISION	*