


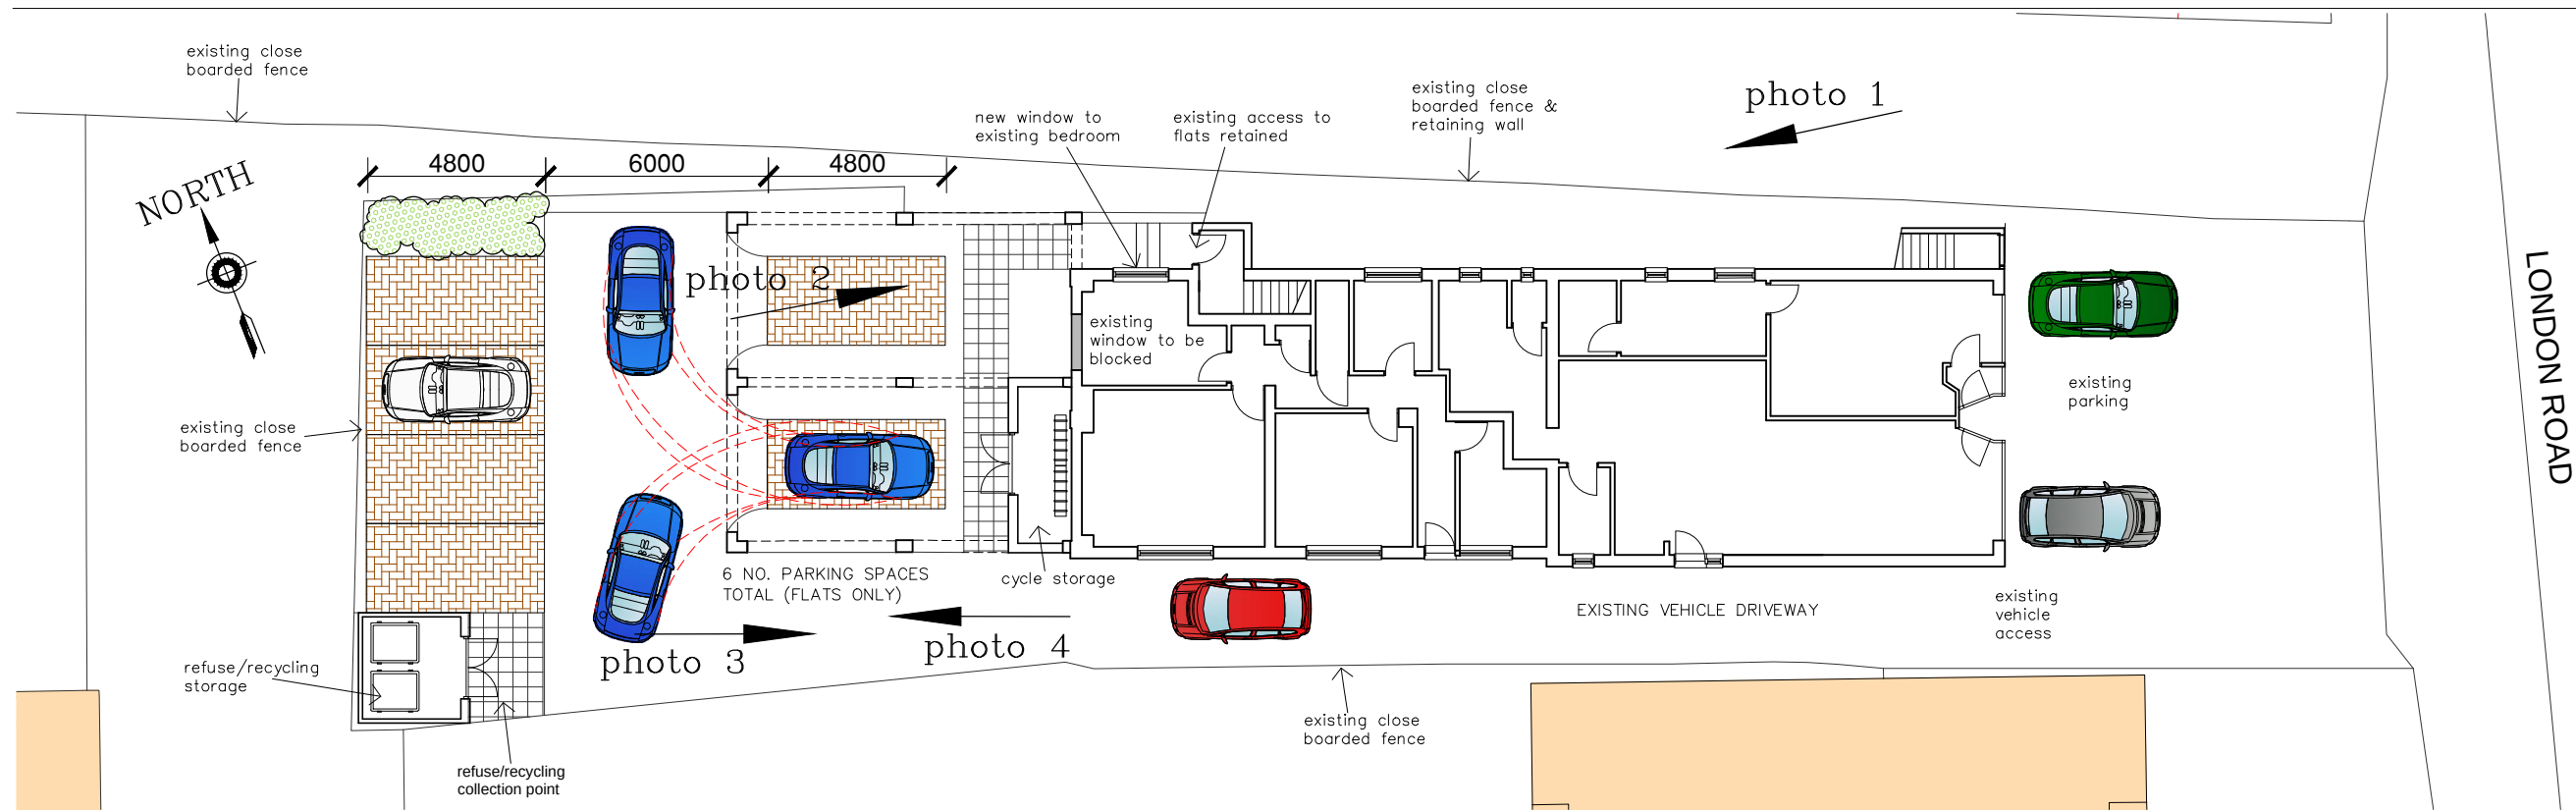

notes

this drawing is the copyright of the Holman Reading partnership llp and must not be reproduced in whole or part or used for the execution of works without their permission.

all dimensions to be checked on site prior to commencement of construction works and the architect notified of any discrepancy.

figured dimensions are to be used in preference to scaled dimensions.

no deviation from this drawing will be permitted without prior consent of the architect.

all drawings are prepared subject to a full measured and structural survey of the buildings and site.


all structural work is subject to the appointment of a structural engineer to confirm and agree the structural proposals.

os promap licence no. 100020449.

scale width 100mm @ a1 - 50mm @ a3

client


revision	notes	date	drawn	checked

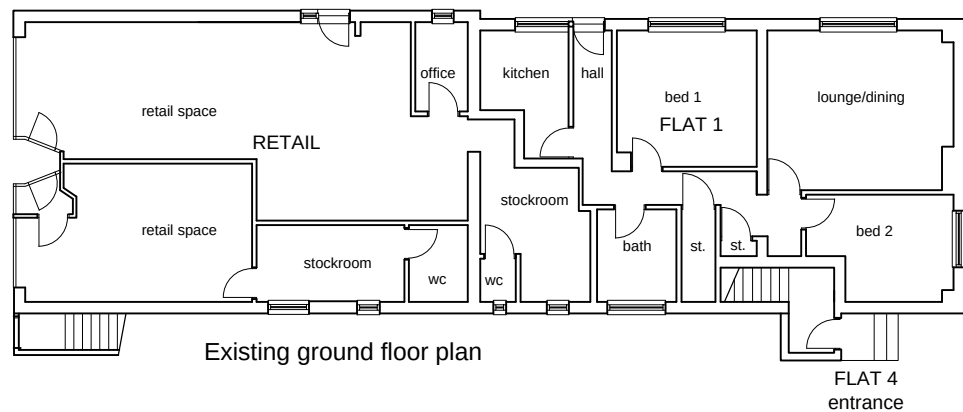

as existing (Photo 1)




as existing (Photo 3)

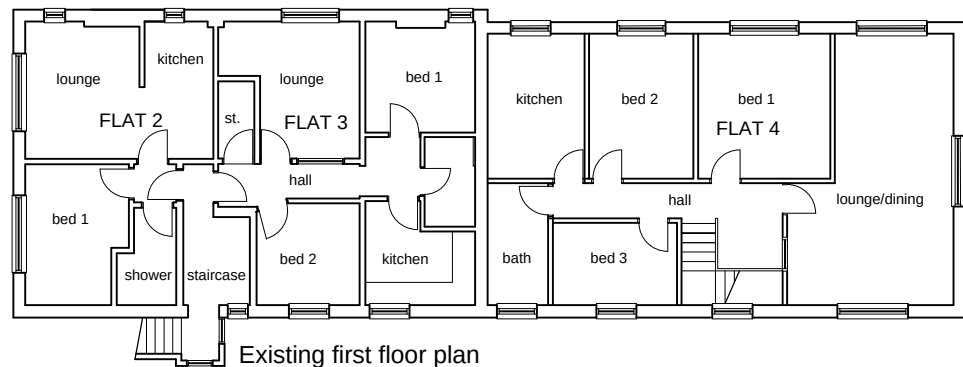

as existing (Photo 2)



as existing (Photo 4)

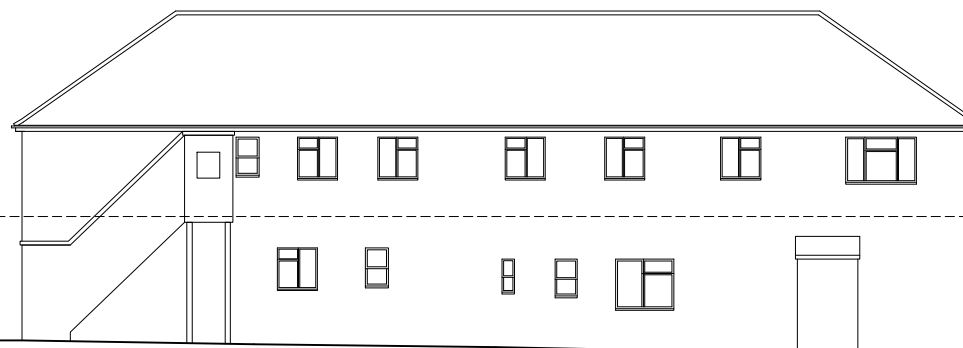

existing elevations (North & West) (A1 1:200 A3 1:400)



existing elevation (South) (A1 1:200 A3 1:400)

hrp
architects

**holman reading
partnership llp**

18 Limberline Spur
hilsea, portsmouth, hampshire, po3 5hj

tel: 023 9269 1843
fax: 023 9263 9722
email: info@hrp-architects.com
website: hrp-architects.com

project	109 London Road Waterlooville
detail	Existing Plans/elevations & proposed site plan
drawn	MMH
date	Jul 14
a1 scale	a3 scale
as shown	8362 01