


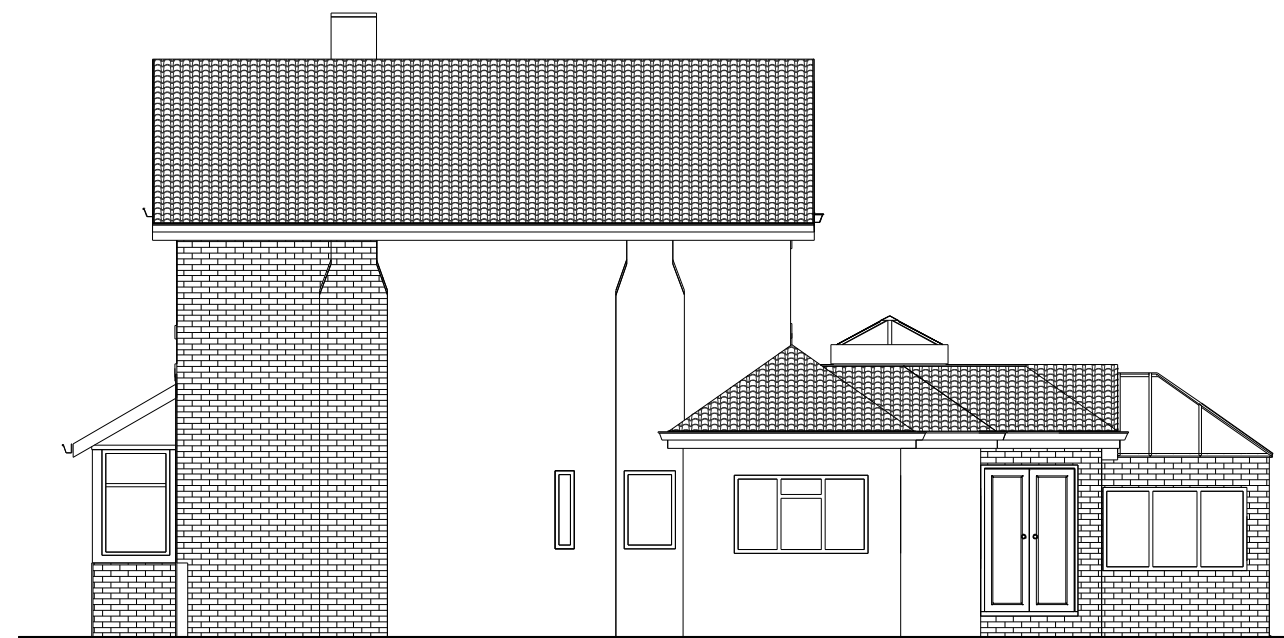

**Proposed South Elevation**

1 : 100



**Proposed East Elevation**

1 : 100




**Proposed North Elevation**

1 : 100

Materials to match existing


Infill extension to rear of kitchen

Glazed extension to rear of garage

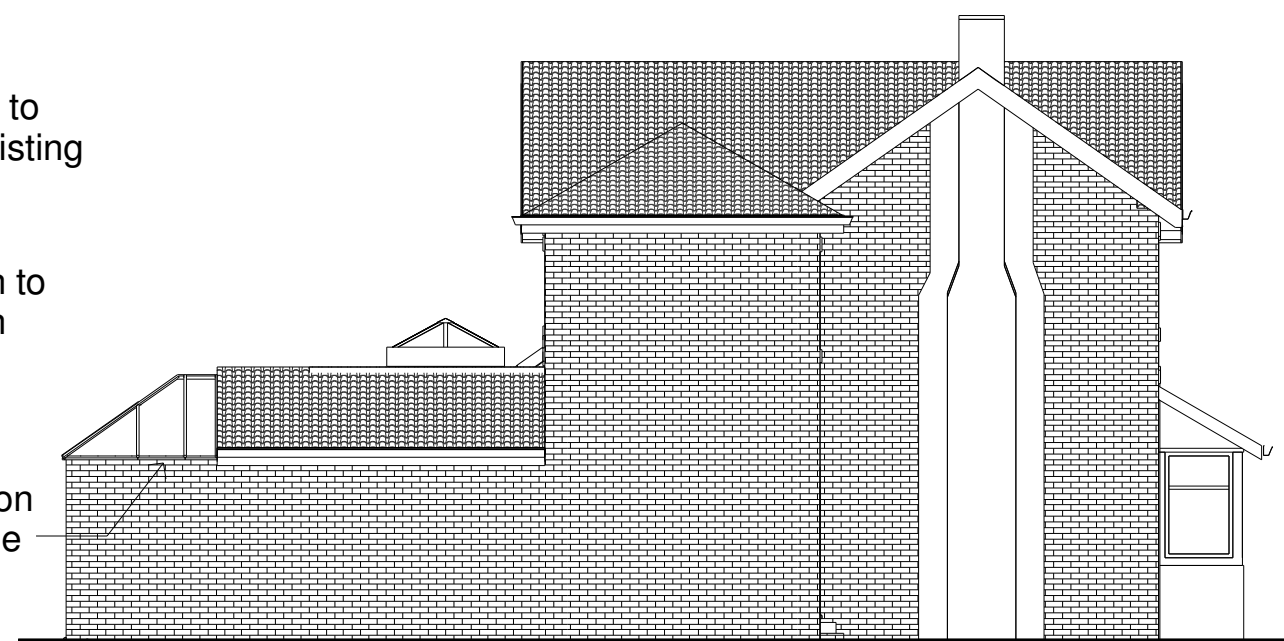

**Proposed West Elevation**

1 : 100

 

[www.yourhomeplans.co.uk](http://www.yourhomeplans.co.uk)

Tel: 0800 6127 664 Your Home Plans



These drawings are for approval purposes. Materials and products should not be ordered based on dimensions of drawings as errors may occur along existing building lines. All measurements are to be checked on site.

Mr S Hadman  
32 Park Crescent  
Emsworth  
Hampshire  
PO10 7NT

**Proposed Elevations**

Project number 32PAR-14  
Date 11th November 2014  
Drawn by June Grinstead  
Checked by Checker

**A102**

Scale 1 : 100