

5110

GRILL SHACK

7 Park Parade

sal 02392 XXXXXX

690

370

3550

2860


150

5


Side elevation

Sectional details 1:20


Proposed North elevation 1:20

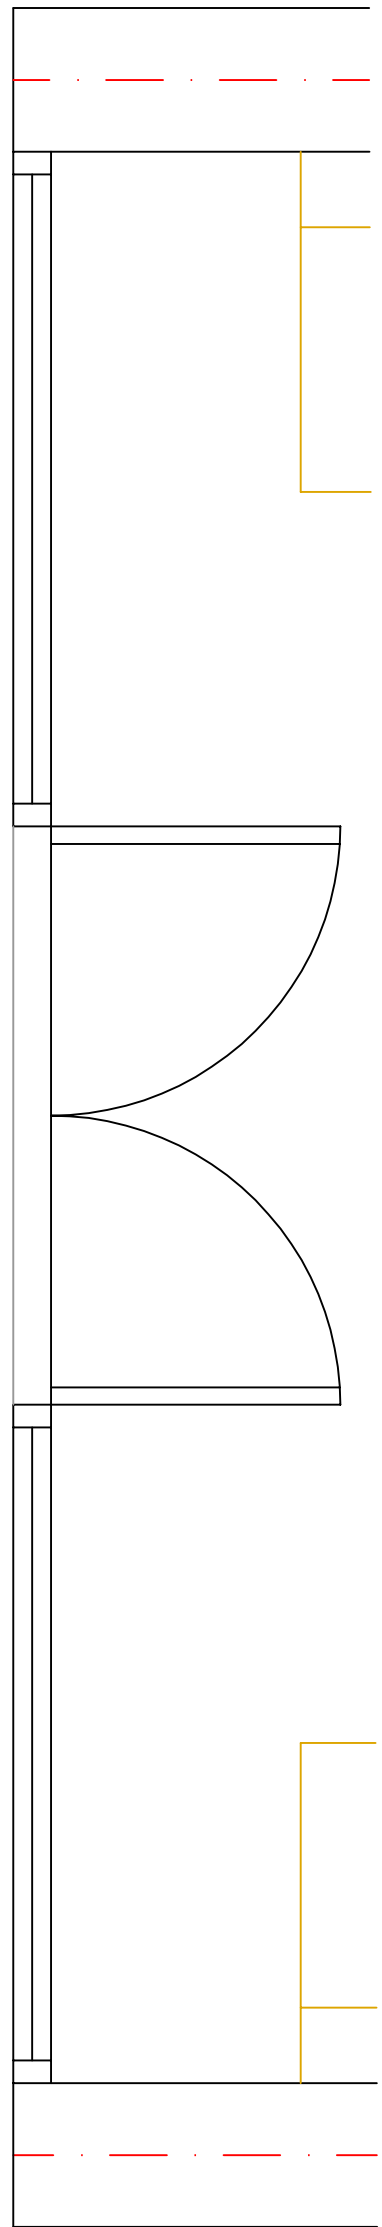

Proposed Shop Front plan 1:20

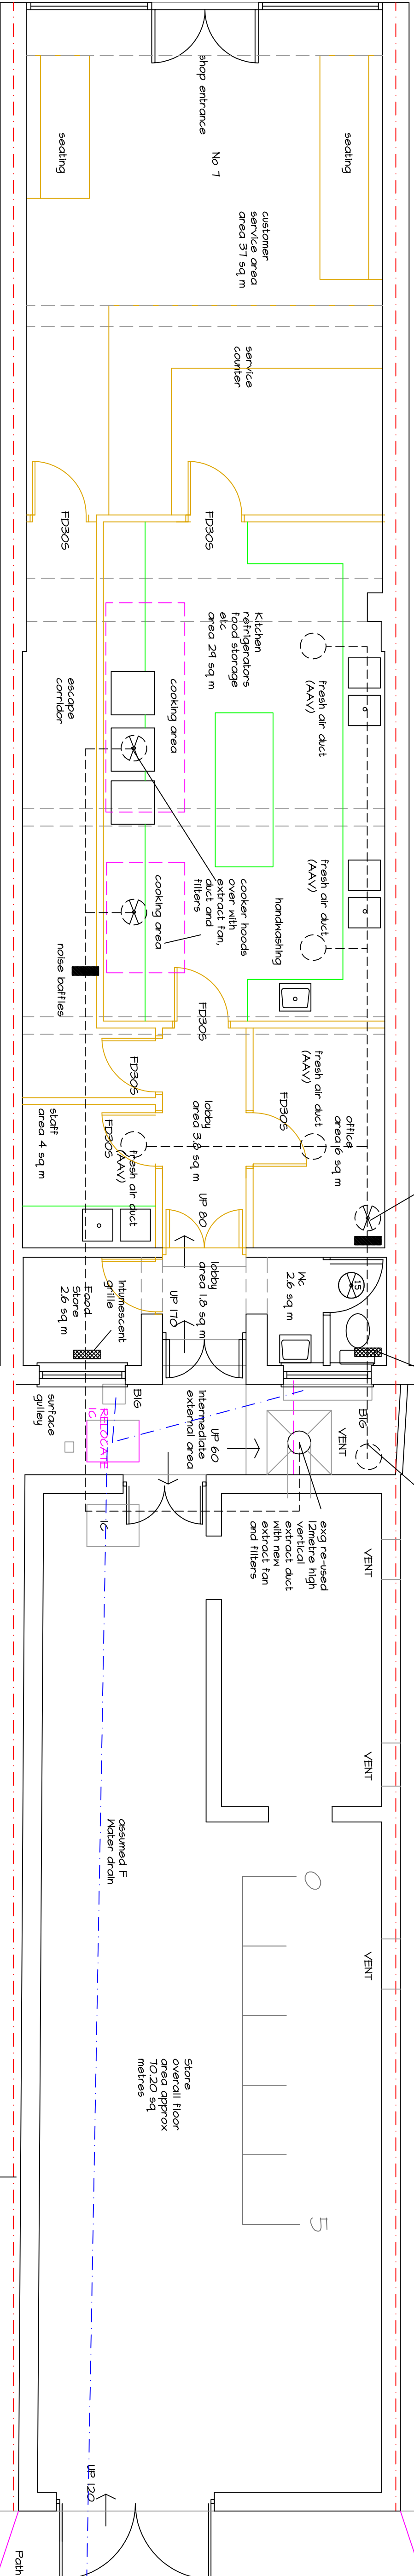

Proposed Ground floor plan 1:50

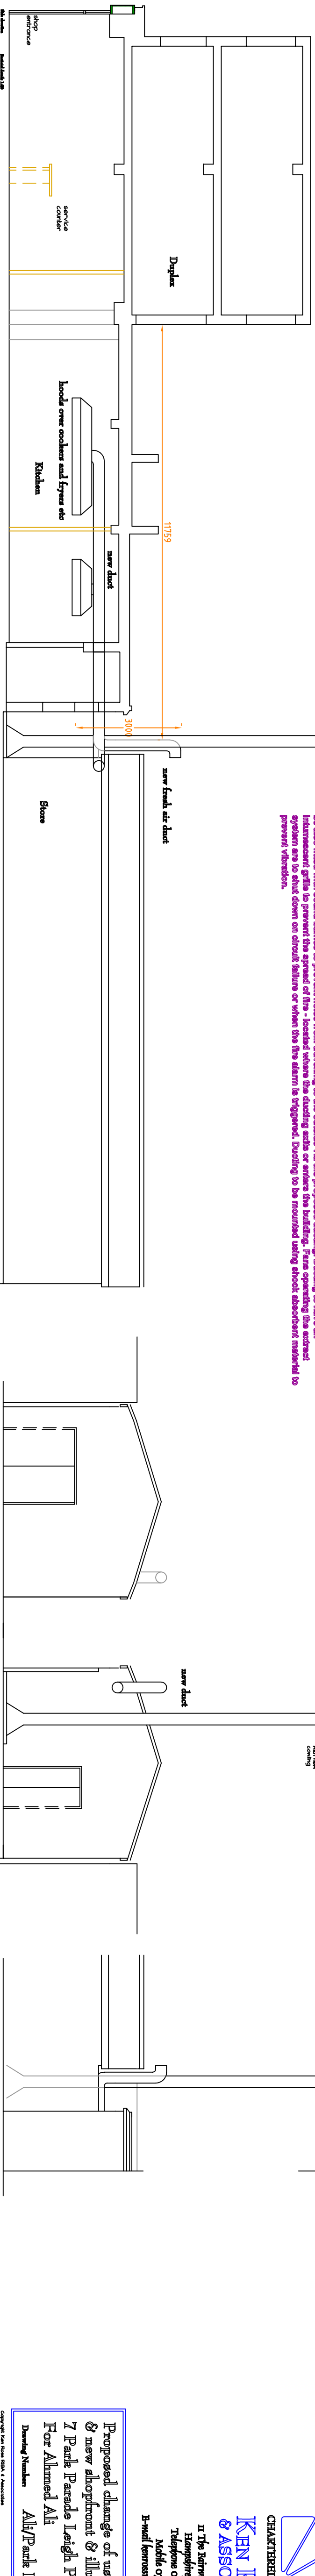

Proposed change of use from A1 to A5
& new shopfront & illuminated sign at
7 Park Parade Leigh Park PO9 5AA
For Ahmed Ali
AB/Park Parade/COU/2014/01 B
September 2014
Drawing Number

CHARTERED ARCHITECT
KEN ROSS MR
& ASSOCIATES
11 The Saffron Pavilions
Hemping, York SN1
Telephone 033 953000
Mobile 0770 0909
Email kross@kenross.co.uk

Copyright reserved for drawing reproduction. Any
unauthorised copying without the written consent of Ken Ross & Associates is
prohibited. Drawing number 001/2014/01 B

Drawn by AJ Lambourne