



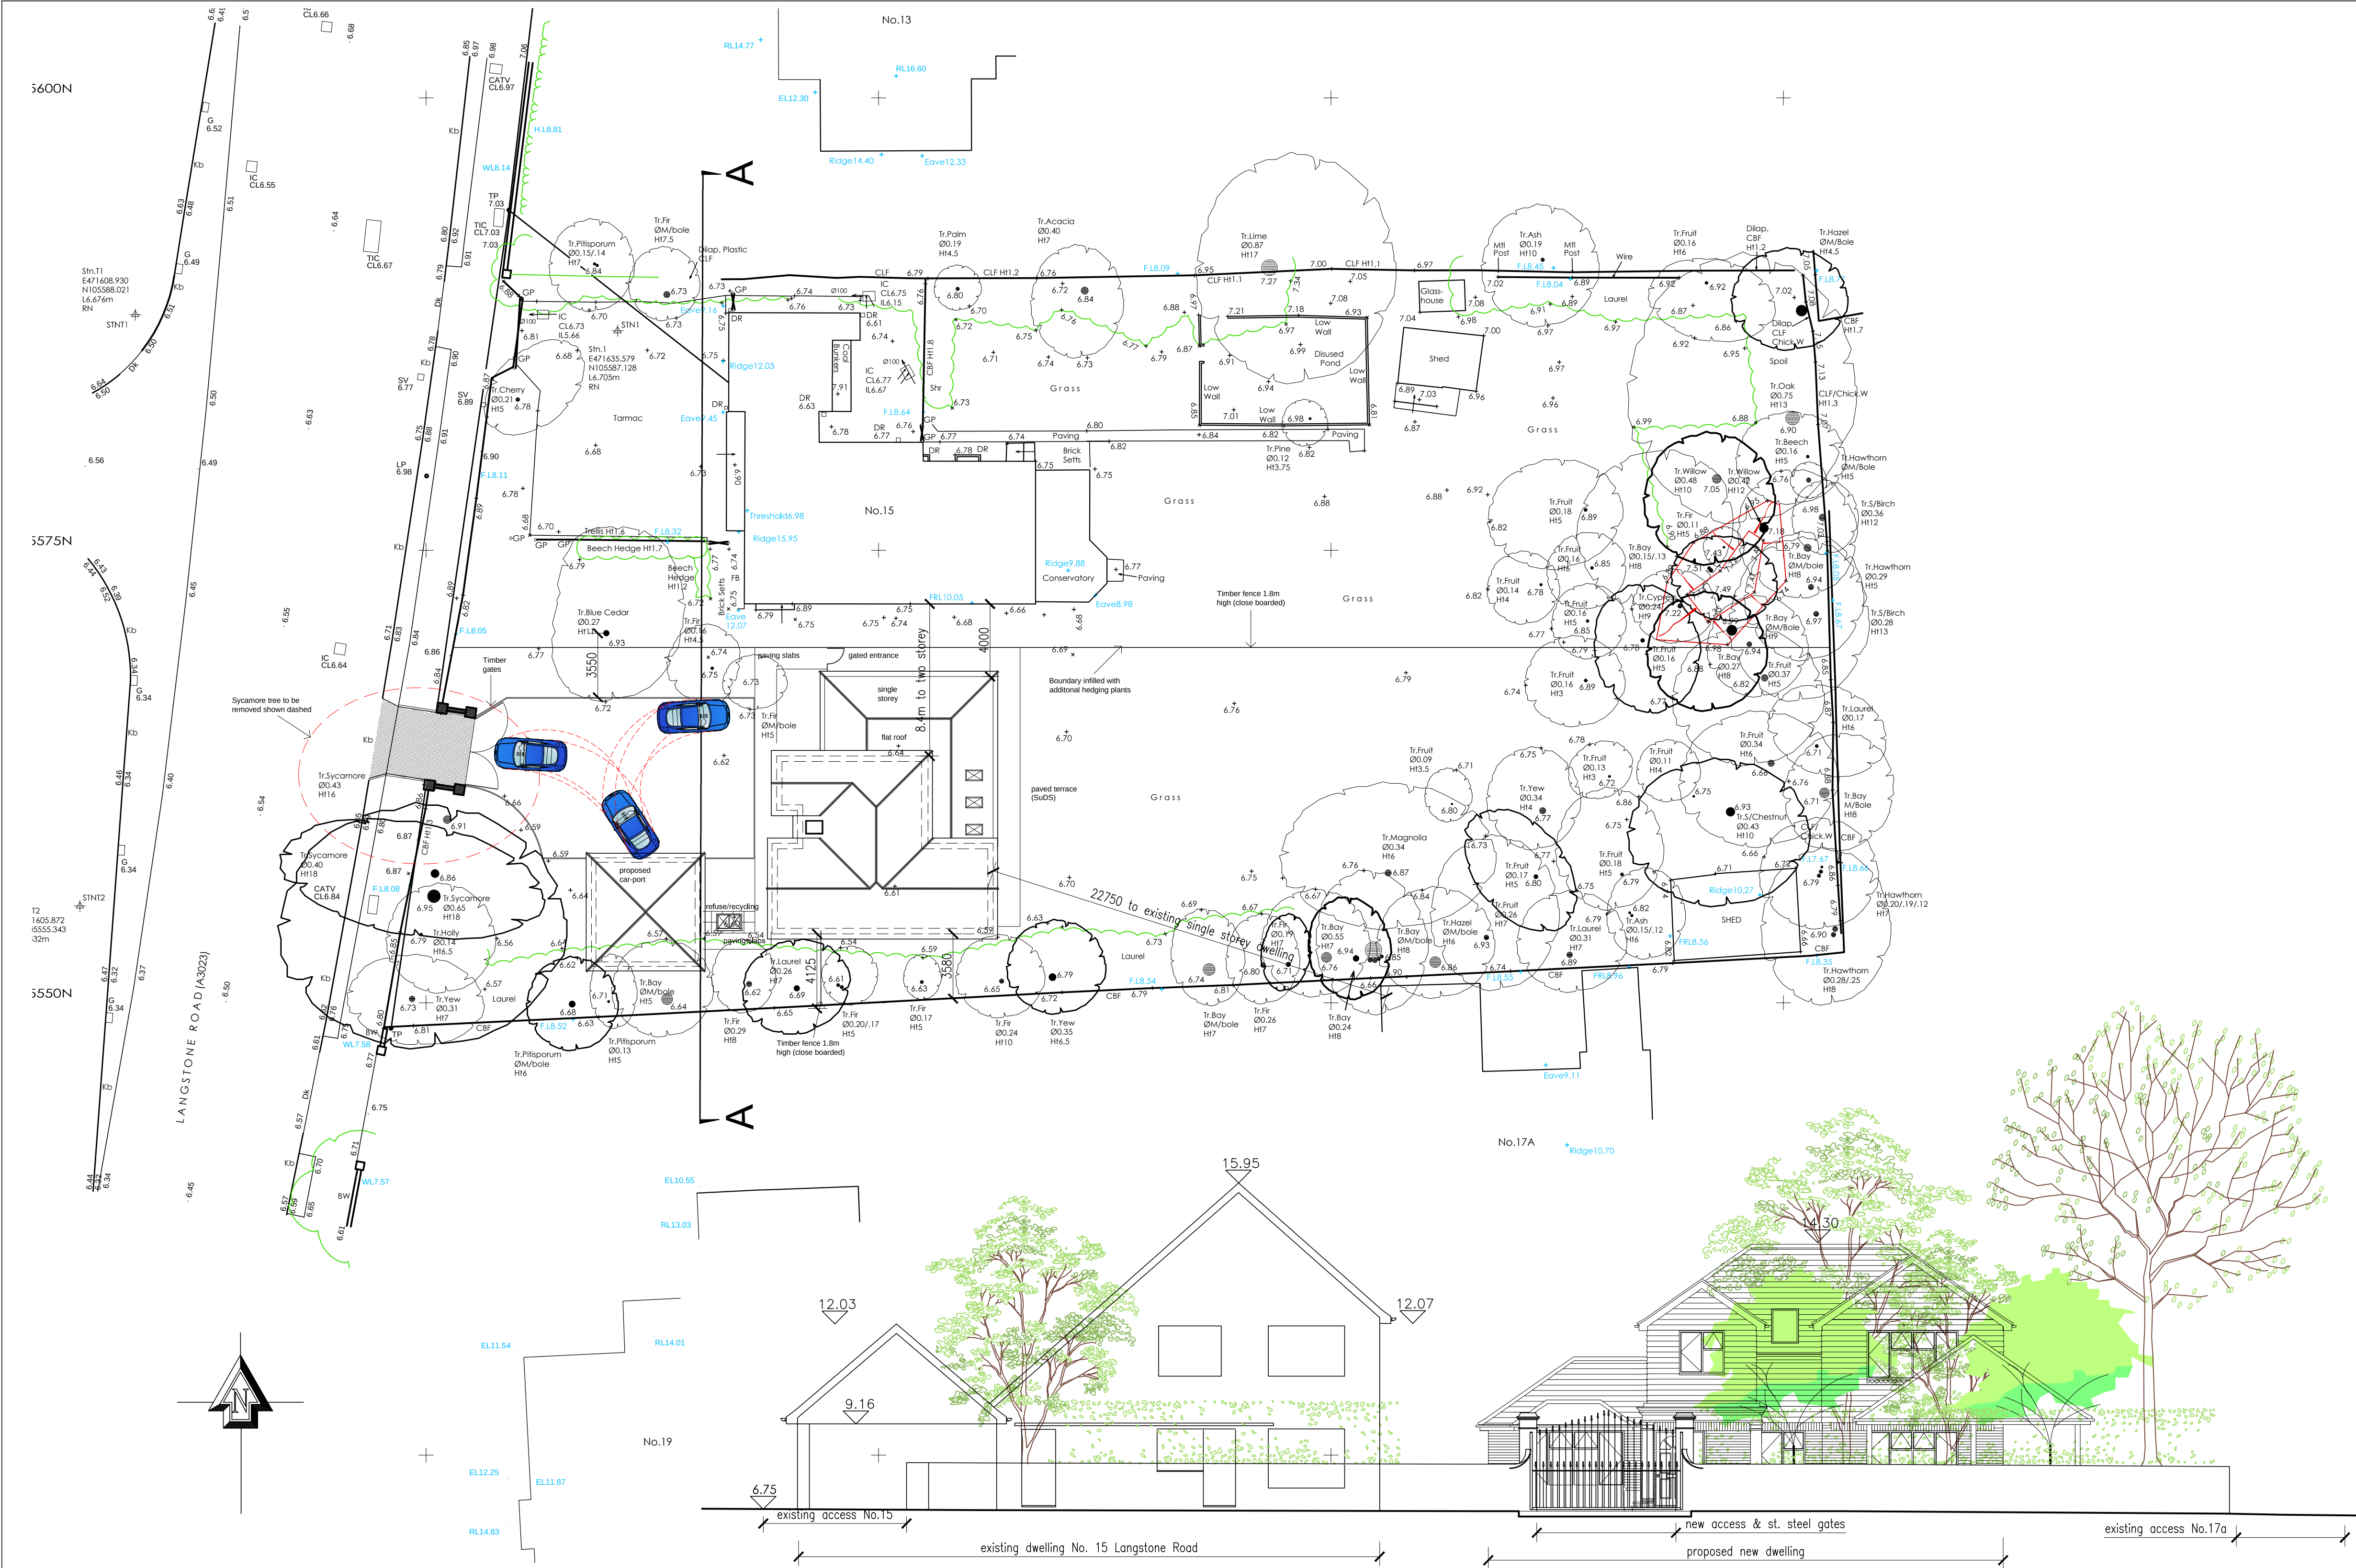


site plan scale A1 1:100, A3 1:200

section A-A (elevation) scale A1 1:100

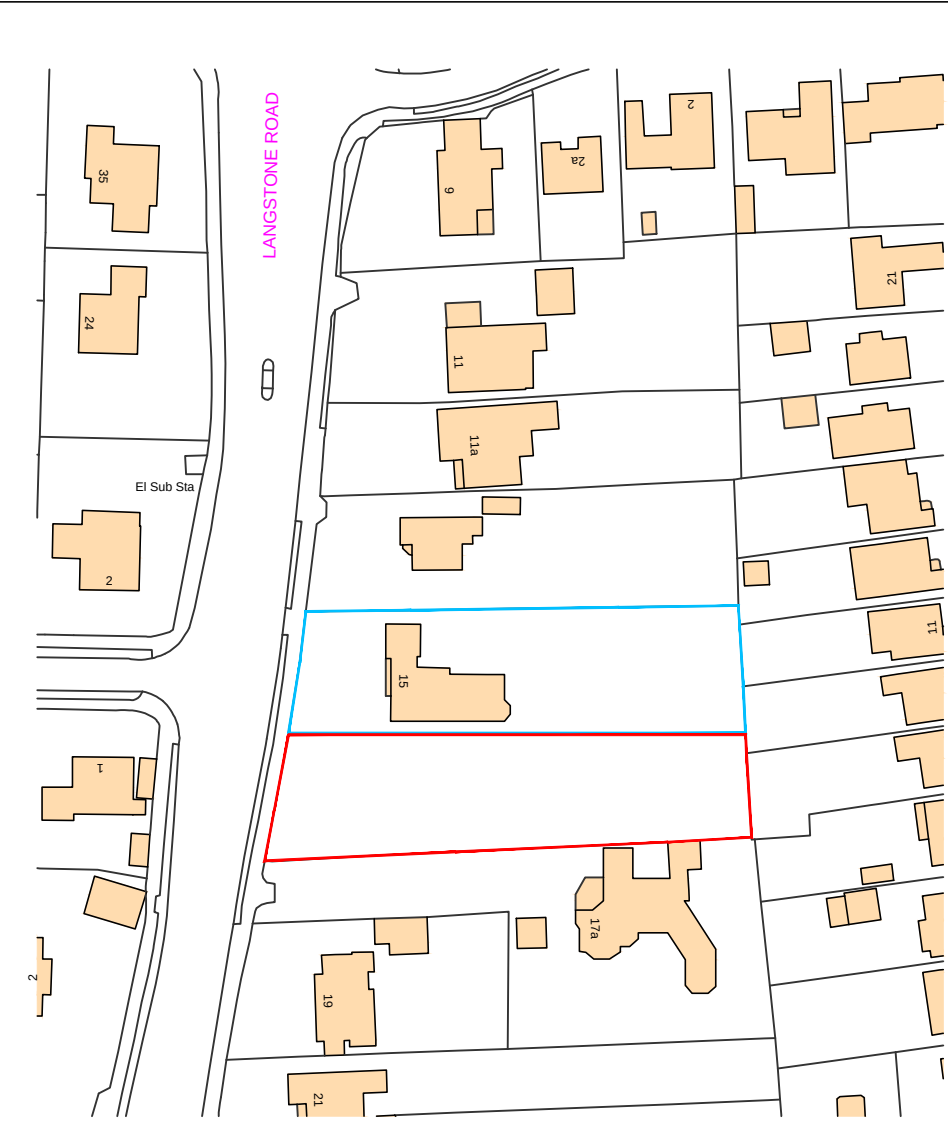

location plan (as existing) scale A1 1:1250

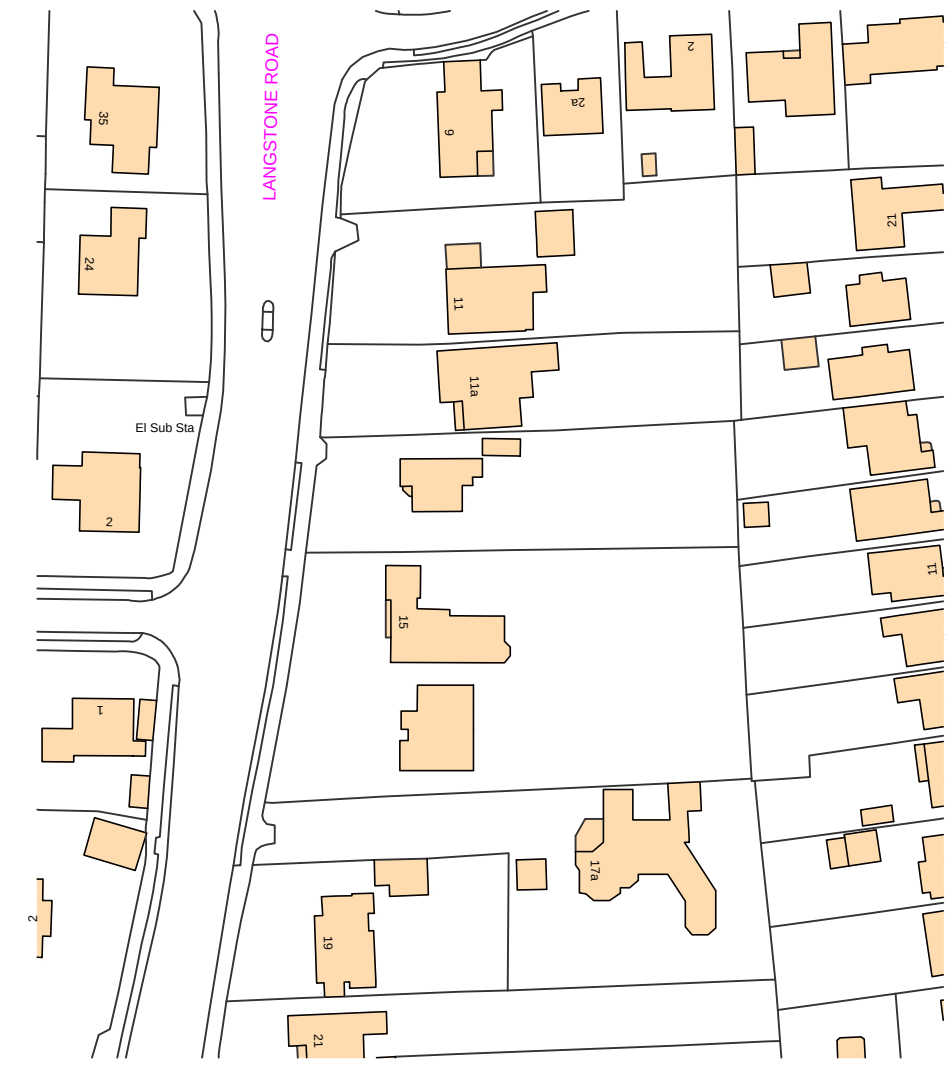

location plan (as proposed) scale A1 1:1250

SCHEDULE OF ACCOMMODATION

Unit One - 4 Bed House
200m sq. (2380 sq. ft)

TOTAL NEW UNITS 1

TOTAL PARKING SPACES : min. 3 spaces

Associated refuse/recycling & bike storage facilities

revision	notes	date	drawn	check	revision	notes	date	drawn	check	client	notes
A	Amendments to layout following consultation	31.10.14	mmh								
B	Garage & dwelling position amended	12.11.14	mmh								

scale width 100mm @ a1 - 50mm @ a3

hrp

architects

holman reading partnership llp

18 Limberline Spur
hilsea, portsmouth, hampshire, po3 5hj
tel: 023 9269 1843
fax: 023 9263 9722
email: info@hrp-architects.com
website: hrp-architects.com

project	Land adjacent to 15 Langstone Road, Havant, Hampshire	drawn	date	checked	status
detail	Proposed site plan	a1 scale	May 14		Planning
		a3 scale	1:200		
					8363 -01
					rev B