
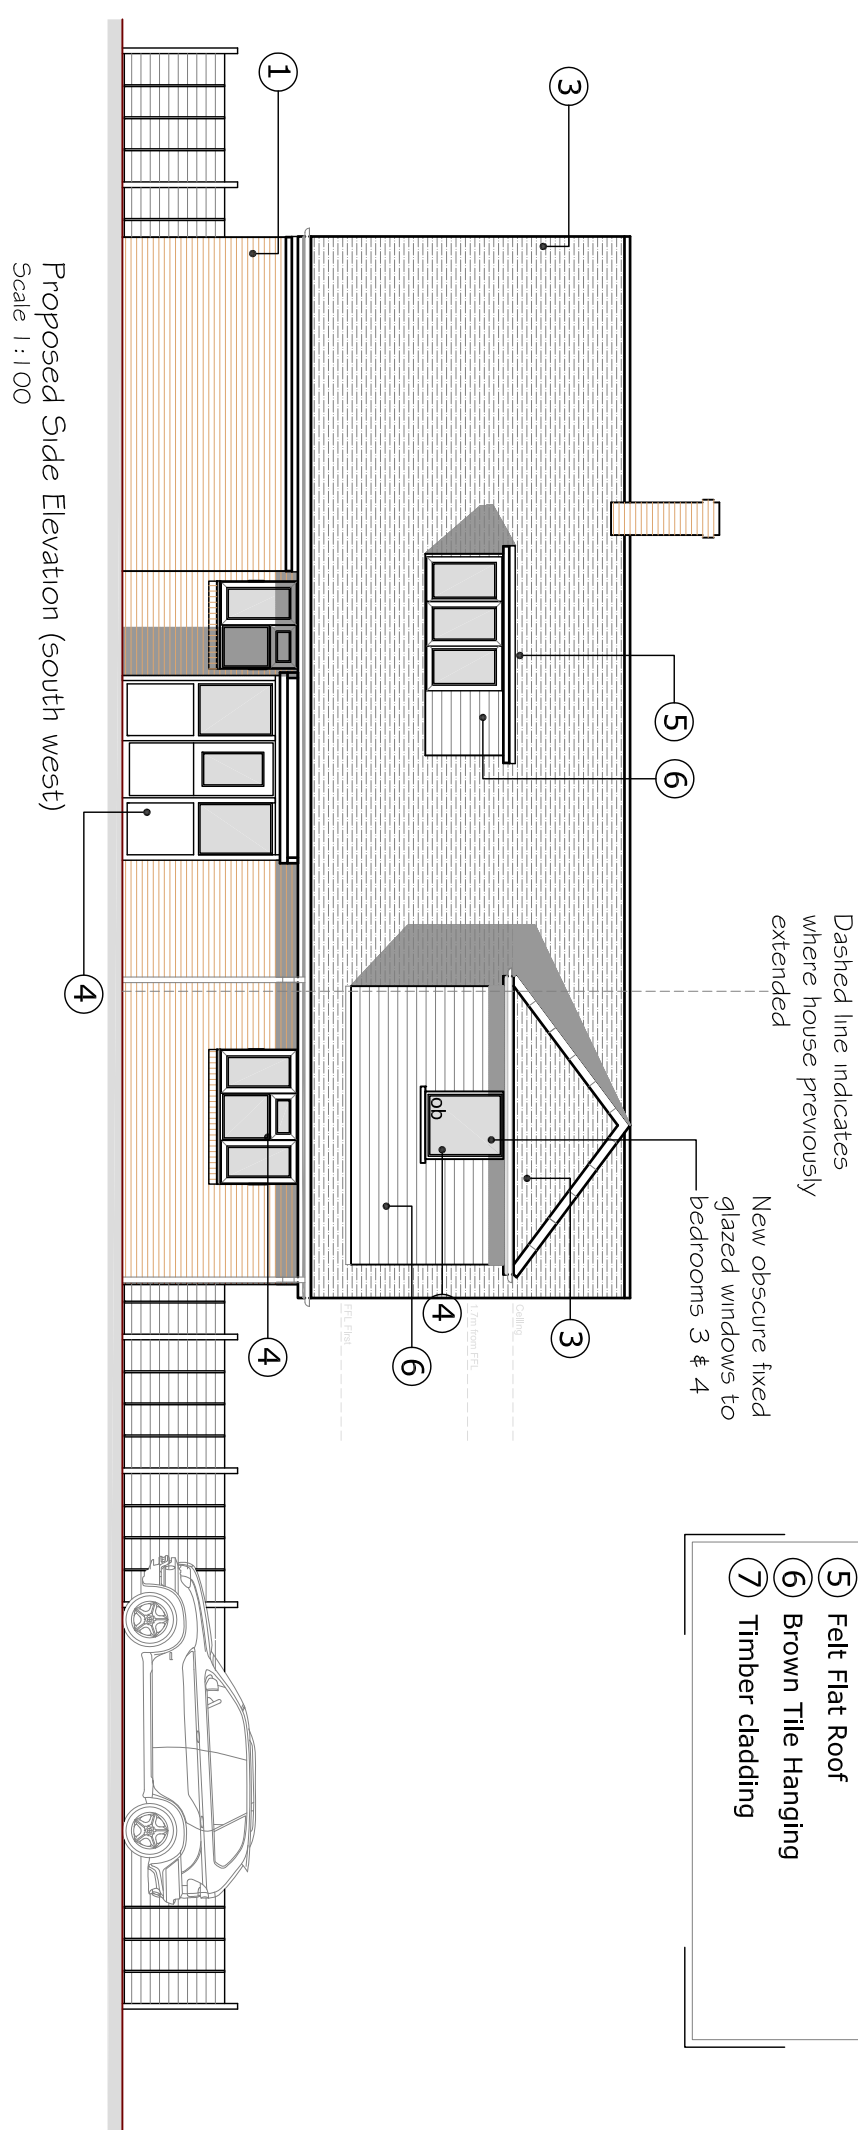
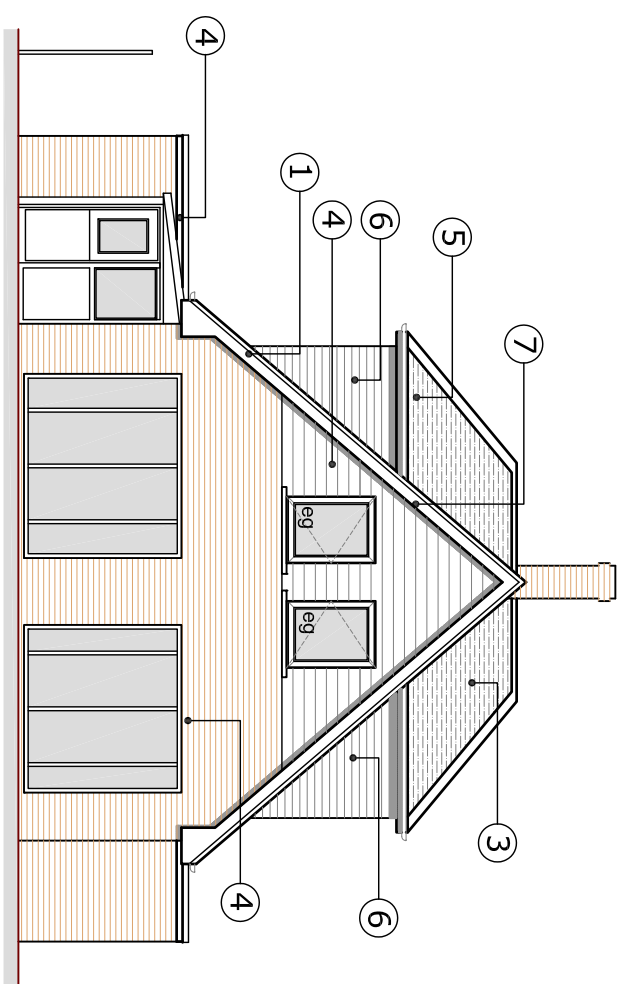
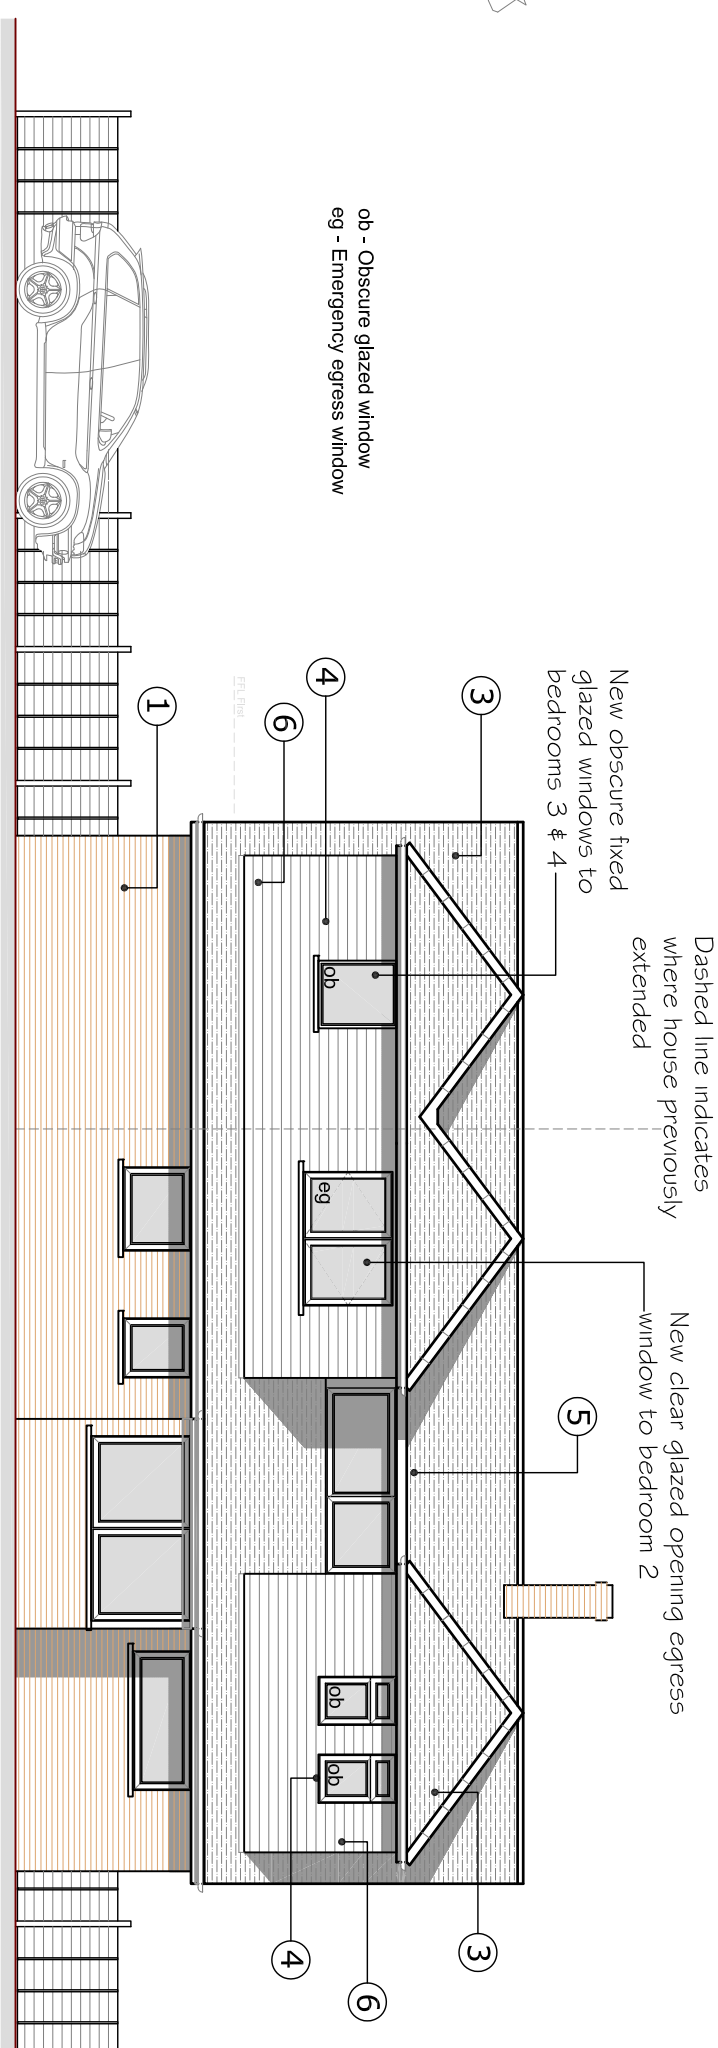


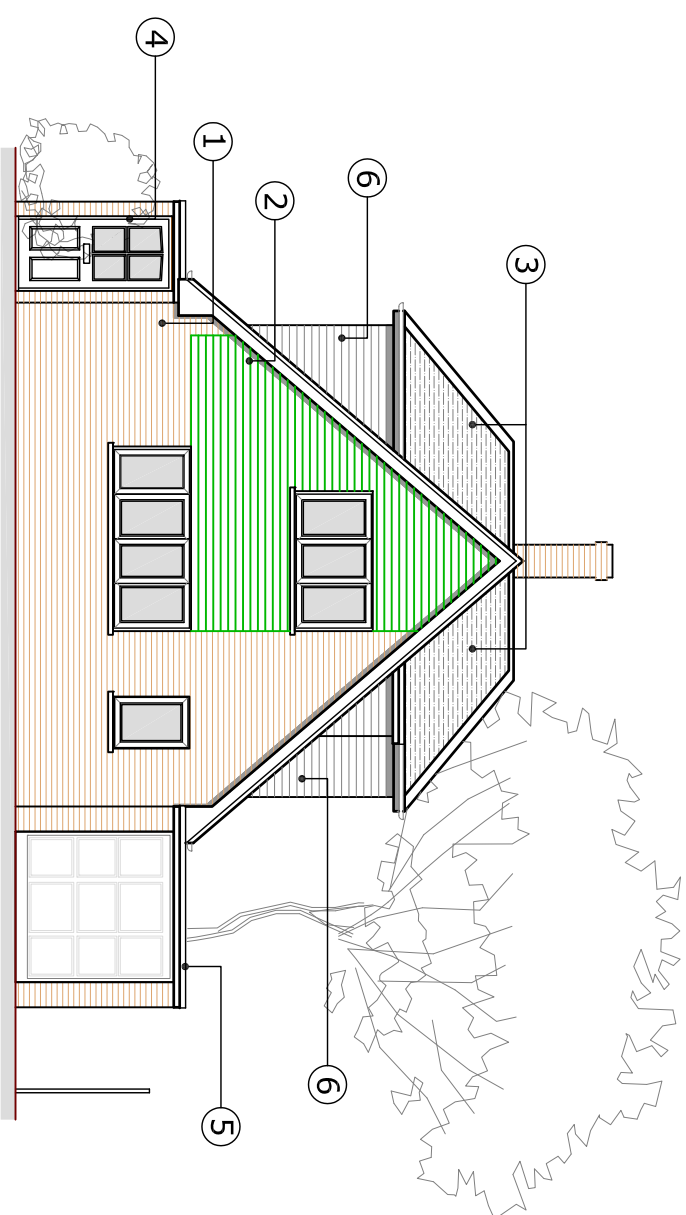

- ## Materials
- ① Facing Brickwork
 - ② Green Tile Hanging
 - ③ Brown Roof Tile
 - ④ UPVC / Windows or Doors
 - ⑤ Felt Flat Roof
 - ⑥ Brown Tile Hanging
 - ⑦ Timber cladding

		CLIENT		PROJECT		TITLE	
		Mr & Mrs Mpario		Roof extension to 8 Oaklands Grove Cowplain PO8 8PS		Proposed Elevations	
B	Revised for new planning application	08.10.14	MD				
A	Existing window shown to front elevation	28.05.14	MD				
Rev	Description	Date	PM				
REVISIONS							
PLANNING							
				IDraw Limited ©Copyright Reserved 2014.			
				Scale: 1:100@A2 Date: 14 MAY2014			
				Drawn by: MD			
				Drawing No: 14.96.104			
				Draw Ltd, 51 Catherine Lane, Horsdean, Hampshire, PO8 8HT Tel: 02392 346 630. Mob: 07810 516 633 Email: idraw@live.co.uk Web: www.idrawoffice.co.uk			
				J K L M N P Q R S T U V W X Y Z			