




Proposed Front Elevation
(No change)



Proposed Side Elevation



Proposed Rear Elevation
(Showing Conservatory)

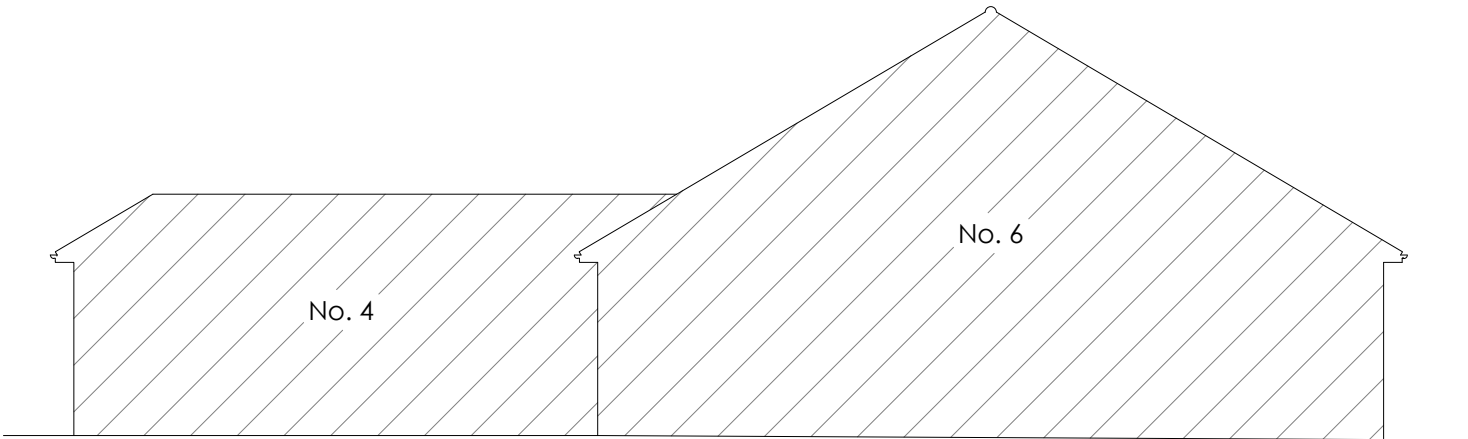

Proposed Side Section

Copyright is reserved by GBS Designs and is issued on the condition that it is not copied or disclosed by or to any unauthorised persons without prior consent in writing from GBS Designs. All dimensions to be checked on site	REV	DESCRIPTION	DRAWN	DATE	Drawing Ref	Rev.	Drawing Title
	-	Initial design	GBS	11.08.14	WRIGHT 03	-	Rear extension to
					Scale at A1	Scale at A3	4 Shillinglee Road
					1:50	1:100	Purbrook
					Date		Waterlooville
					11 AUG 2014		Hampshire PO7 5RW
					Drawn by		
					GBS		



CAD - ARCHITECTURE - DESIGN

6 Shillinglee Waterlooville
Hampshire PO7 5RW
Tel 023 9225 8315
www.gbsimages.co.uk