




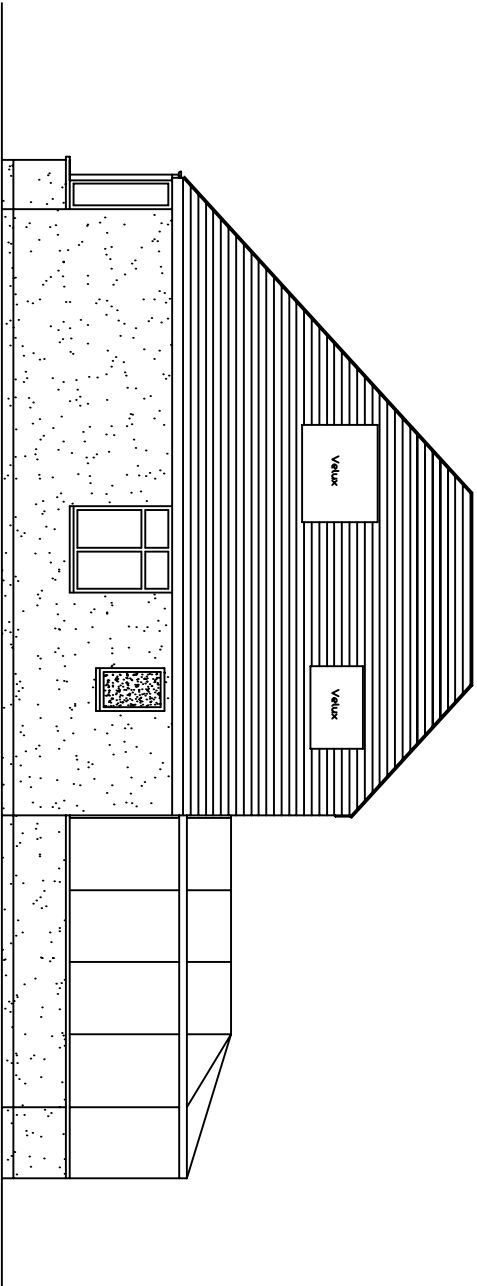


SIDE ELEVATION

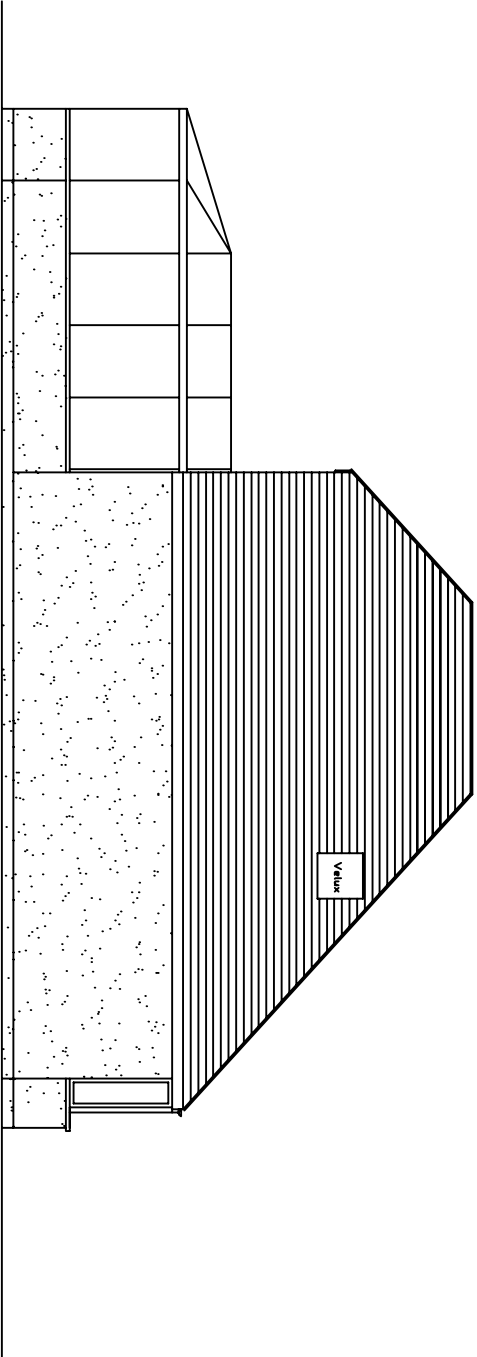


SIDE ELEVATION

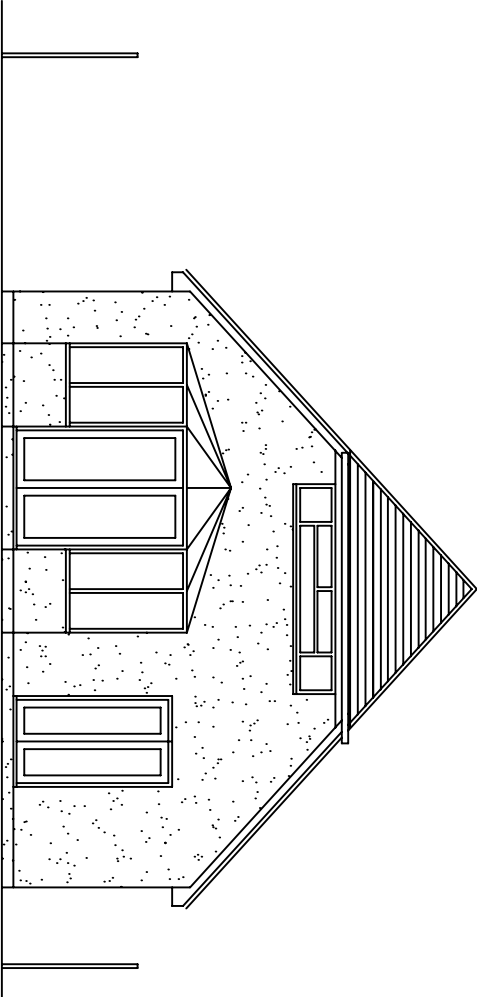


REAR ELEVATION

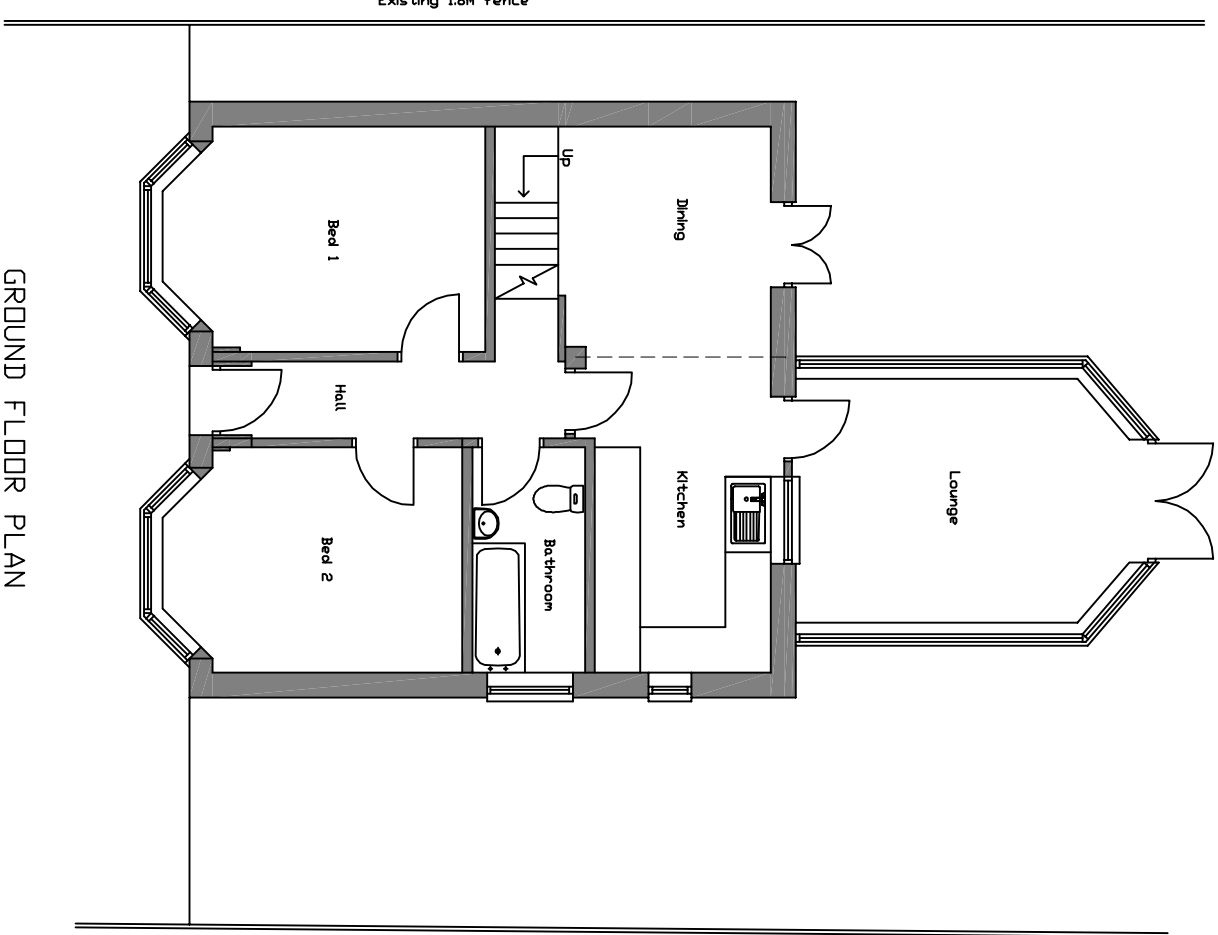


FIRST FLOOR PLAN

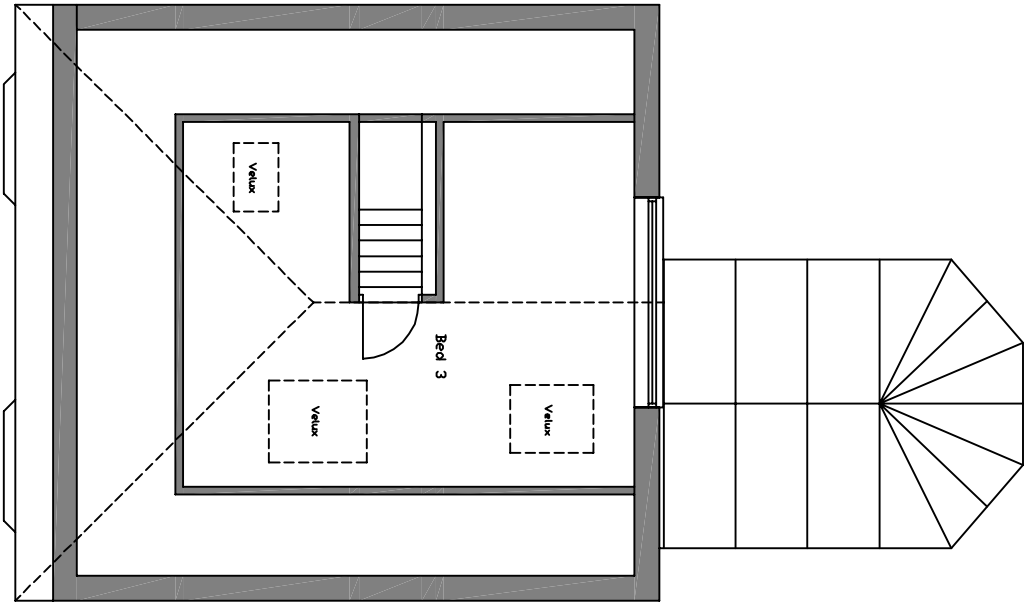

ROOF PLAN

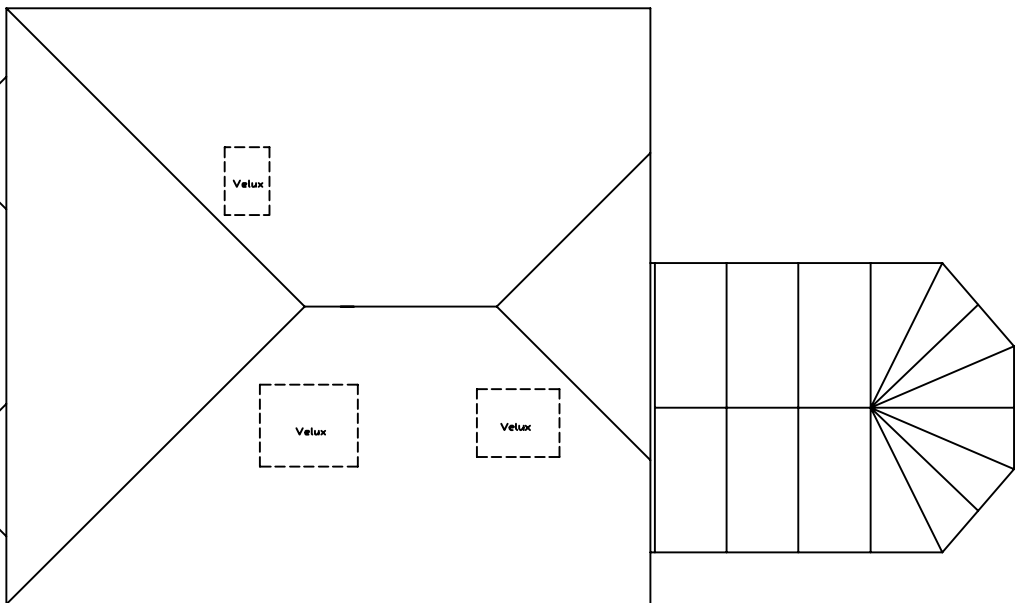

REAR PHOTO

 

Address: Proposed extension to 69 Park Lane Bedhampton PO9 3HQ	
Drawing Title: Existing Plans & Elevations	
Drawing Number Planning/001	Scale: 1:100 @ A2
Date: Jun 2015	Rev: