




SUPERSEDED

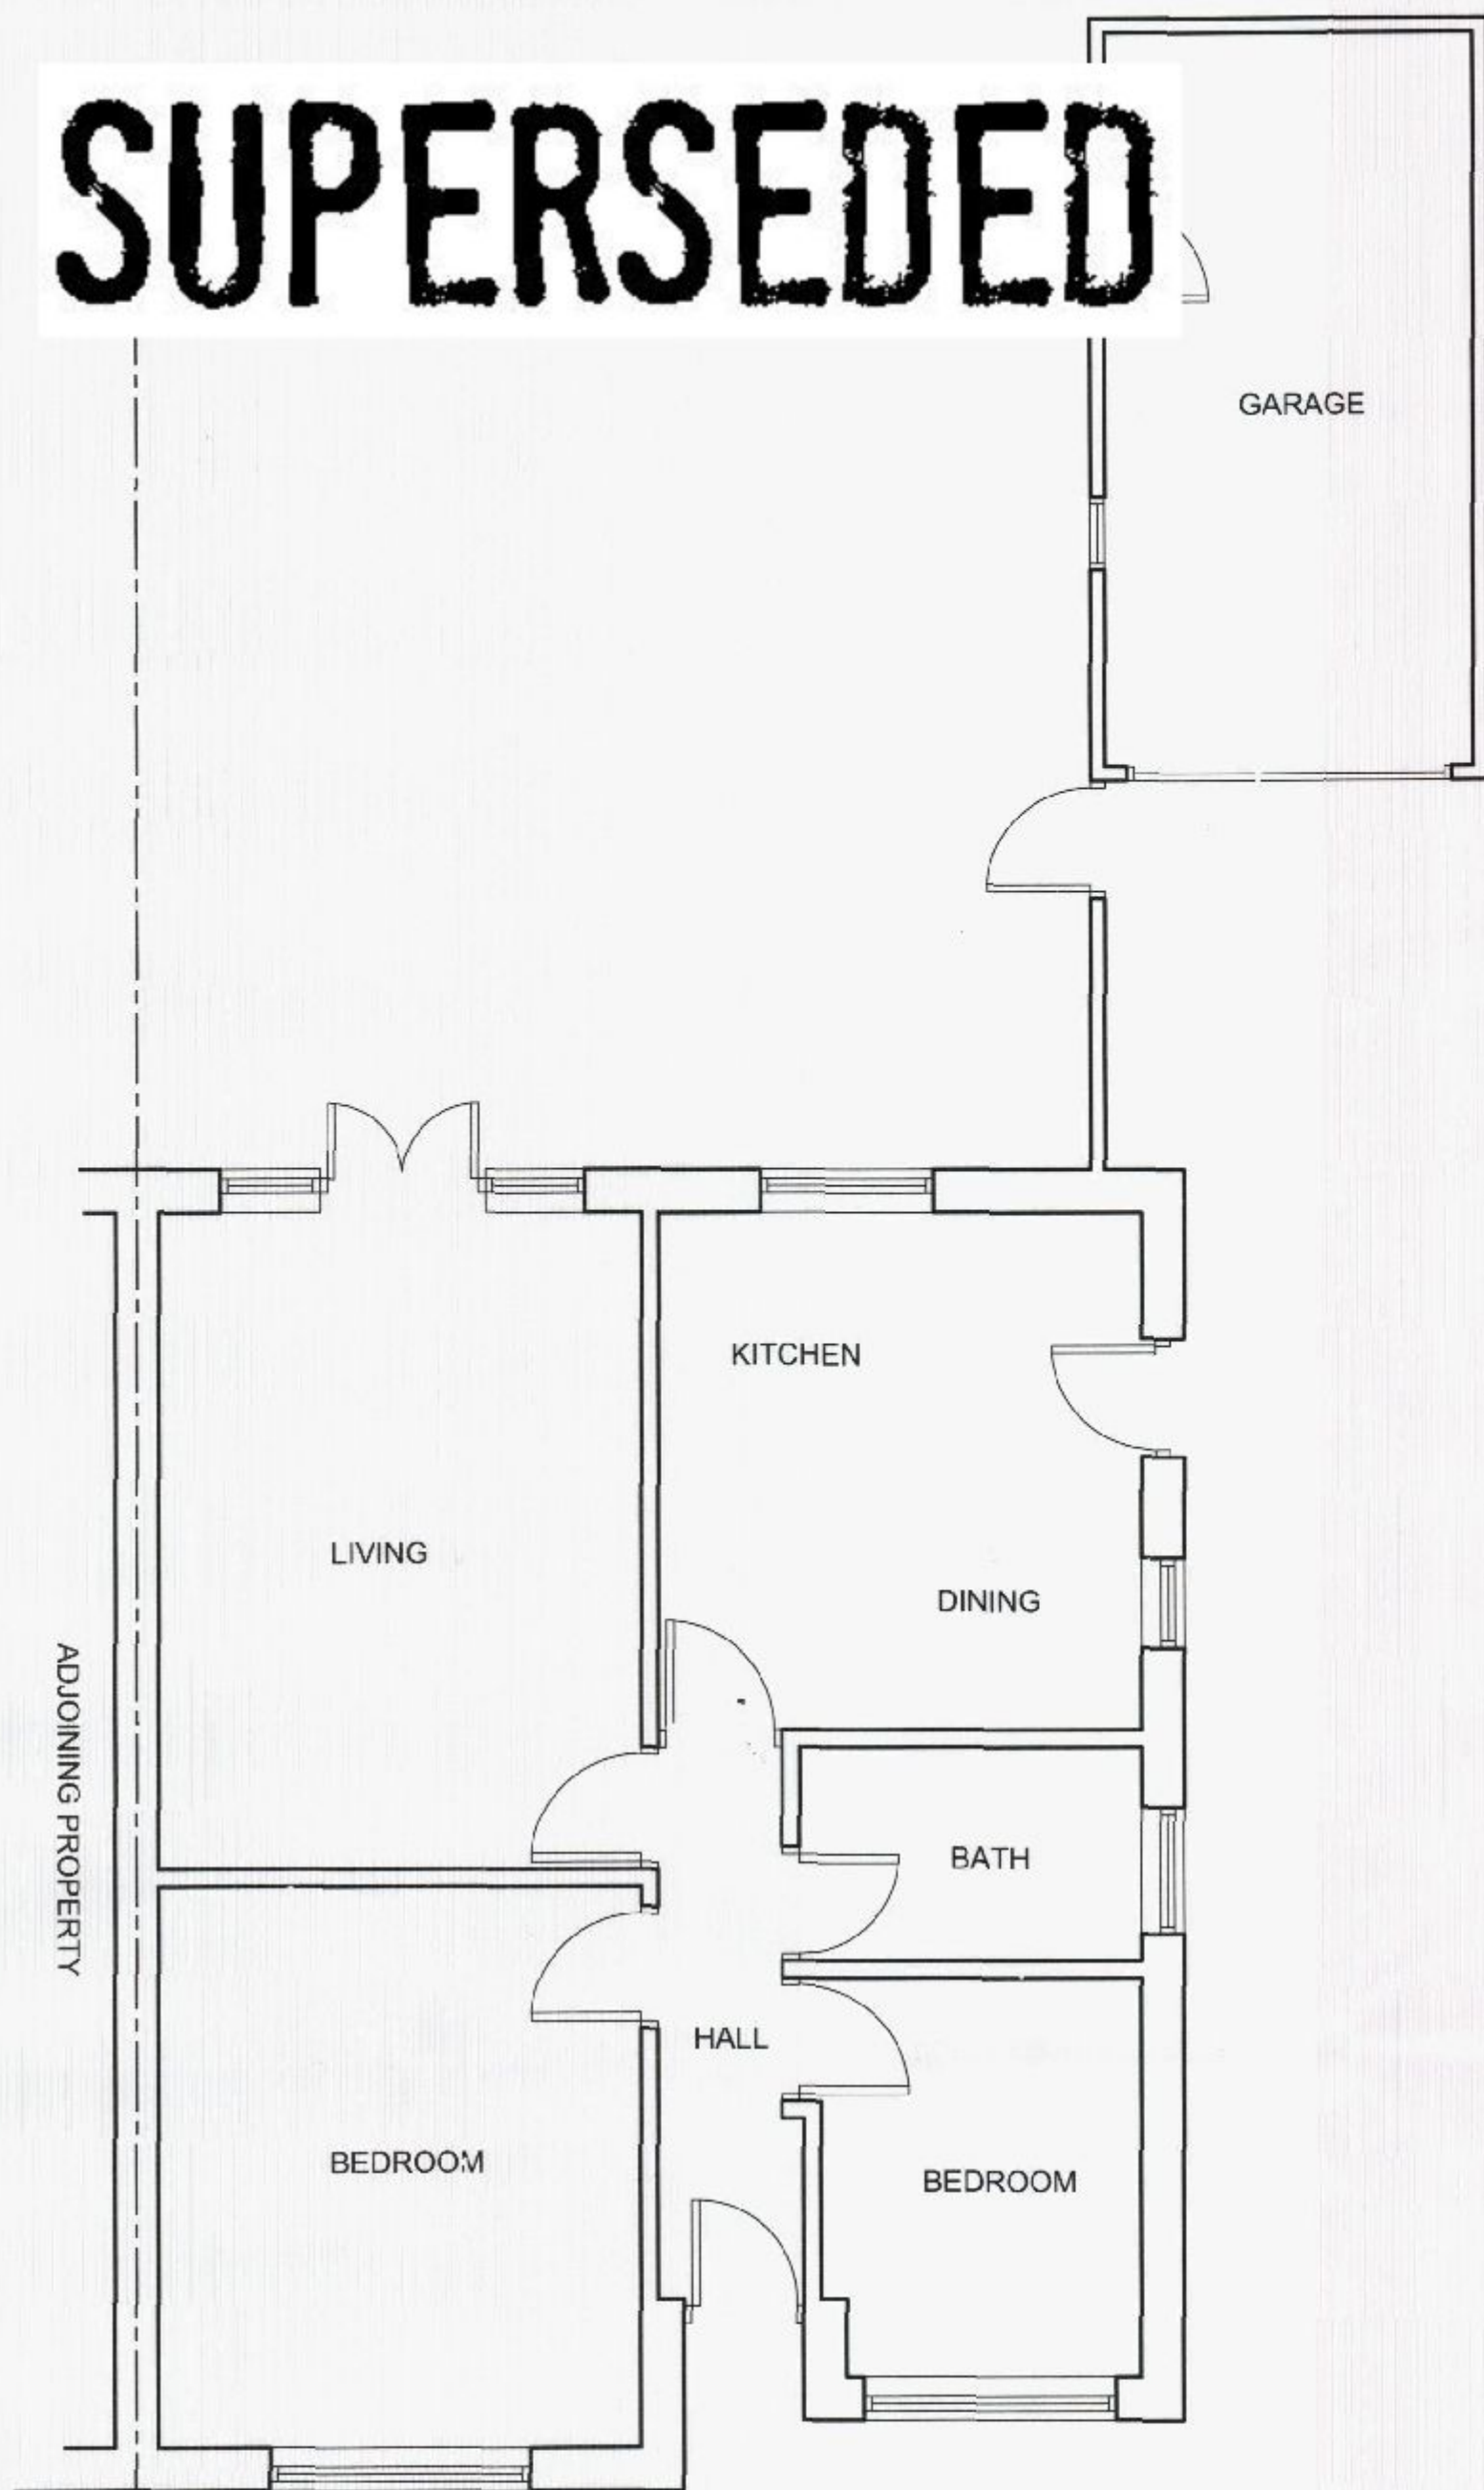

EXISTING GROUND FLOOR PLAN 1:50

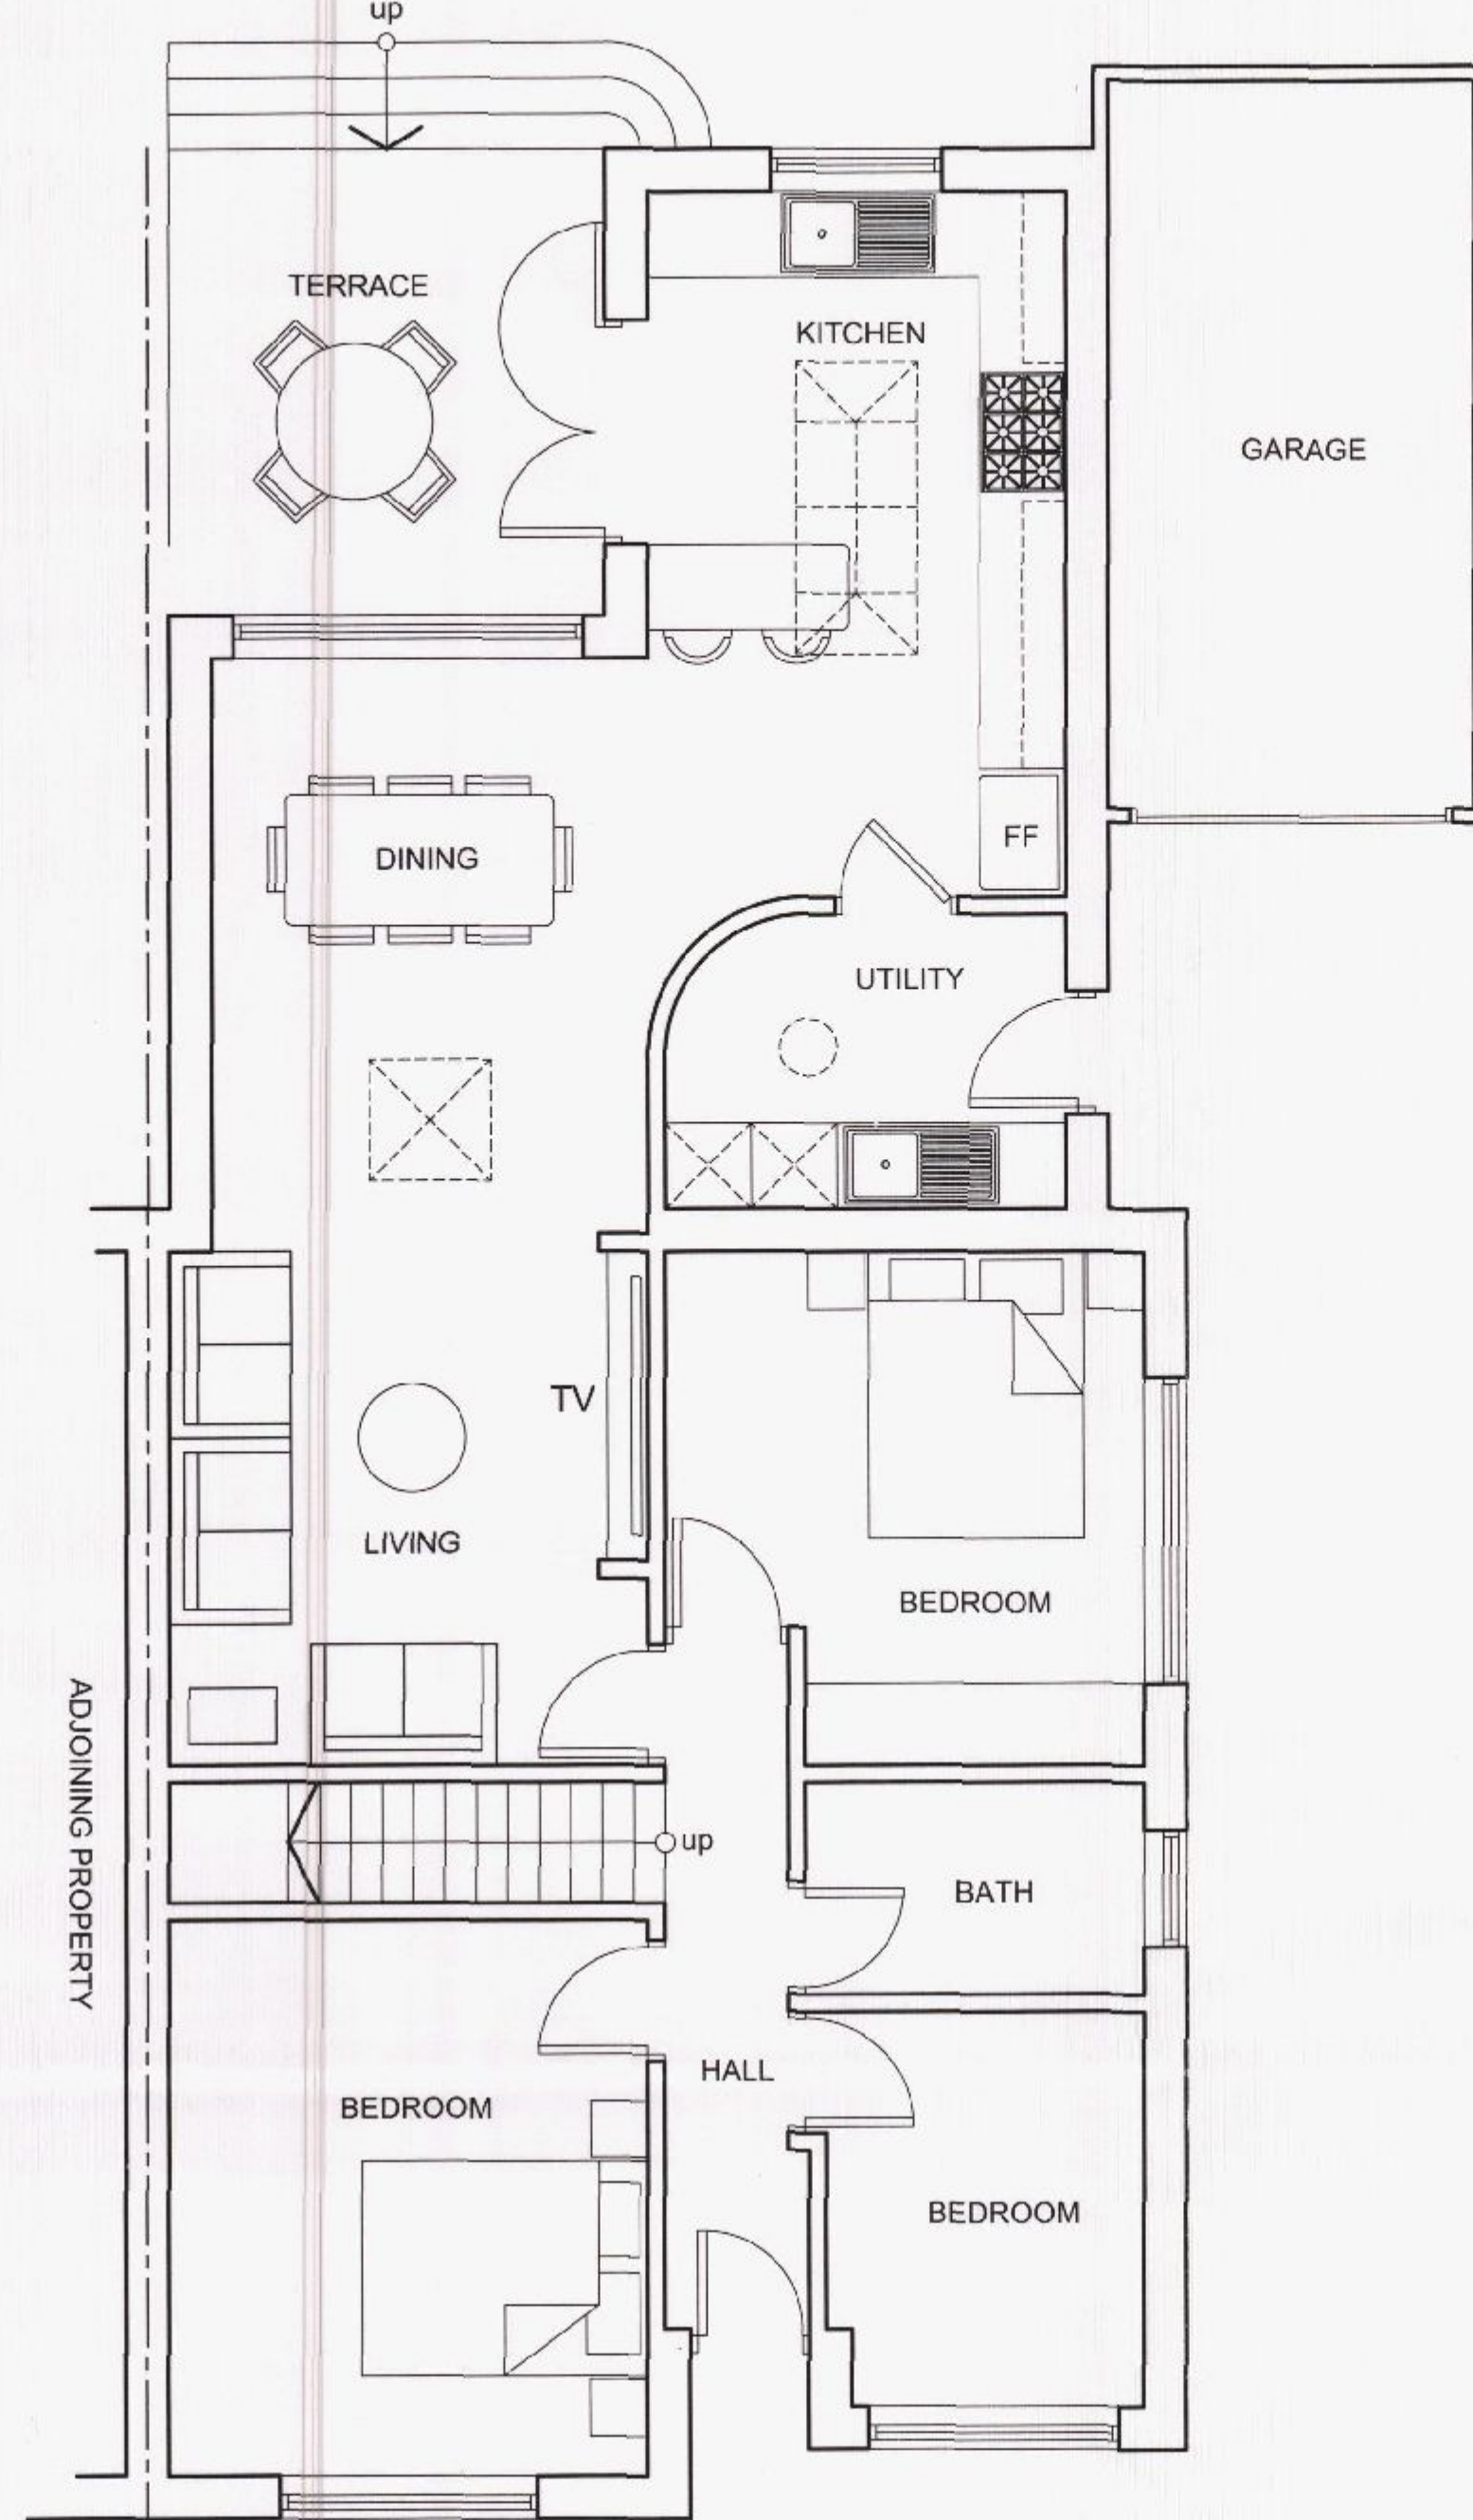

PROPOSED GROUND FLOOR PLAN 1:50

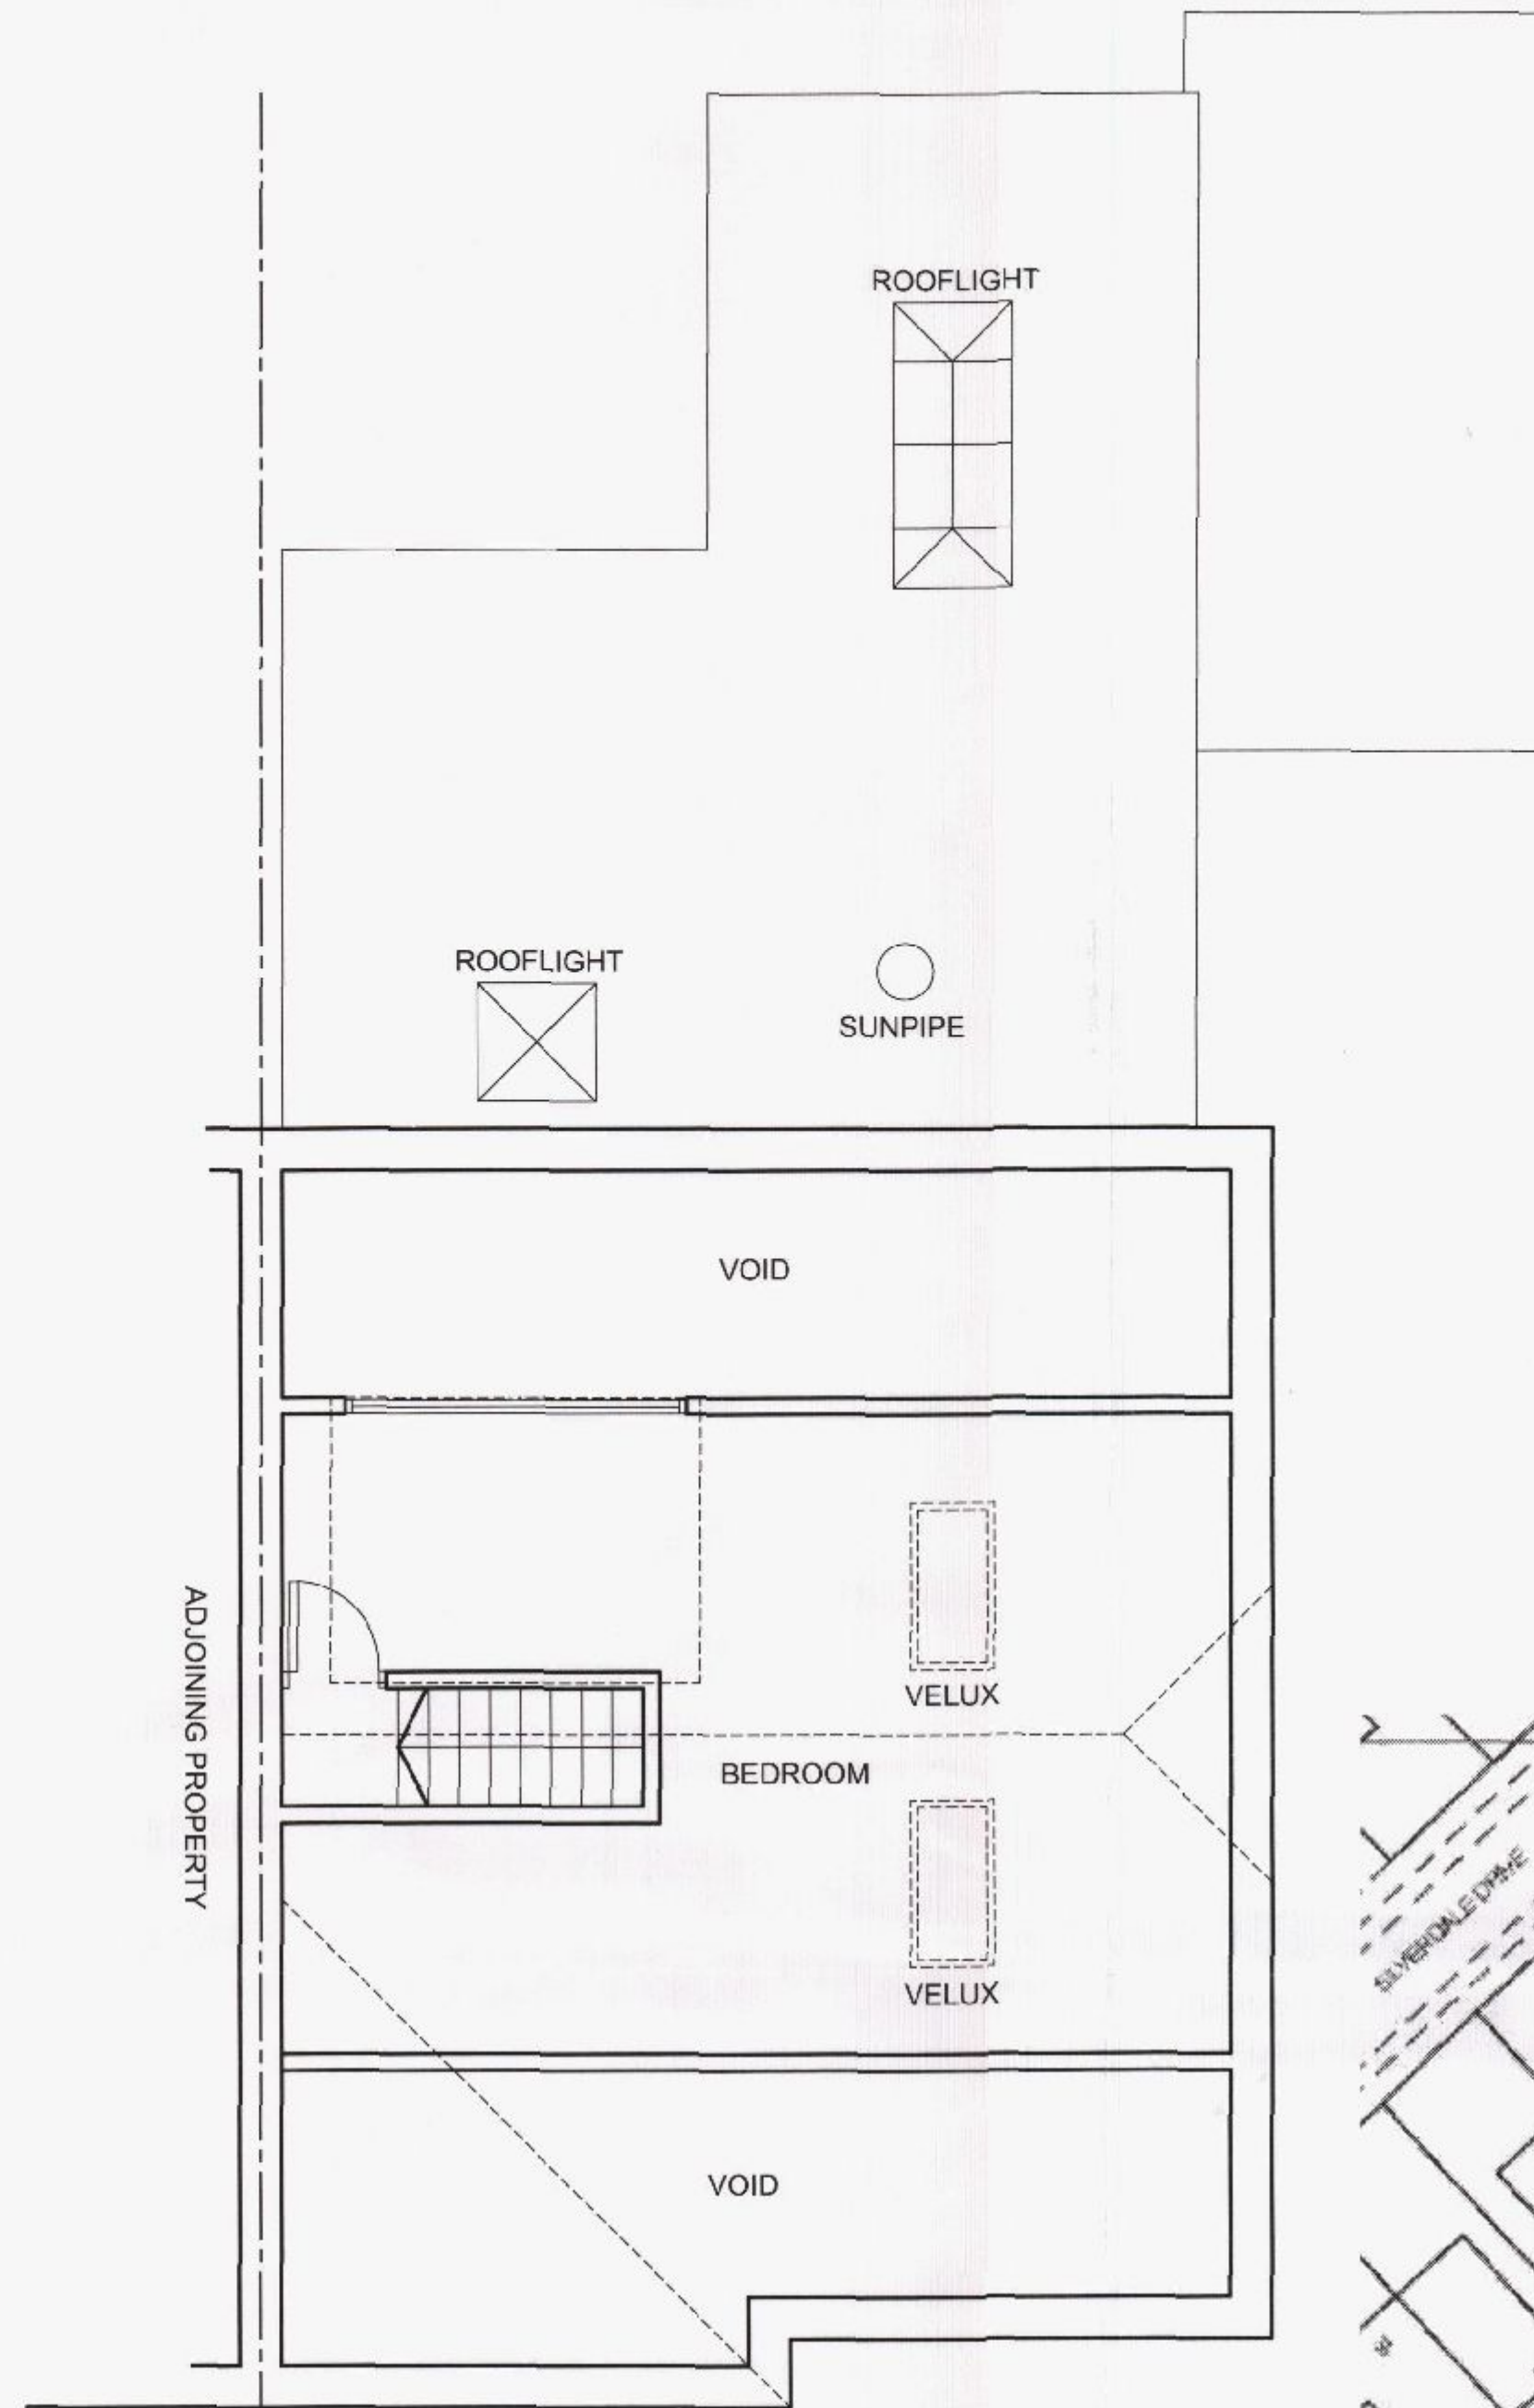

PROPOSED FIRST FLOOR PLAN 1:50



Supplied by: www.wimborne.com
Serial Number: 62845
Centre Coordinates: 487245, 115810



BLOCK PLAN 1:500




EXISTING FRONT ELEVATION 1:100



EXISTING SIDE ELEVATION 1:100



EXISTING REAR ELEVATION 1:100

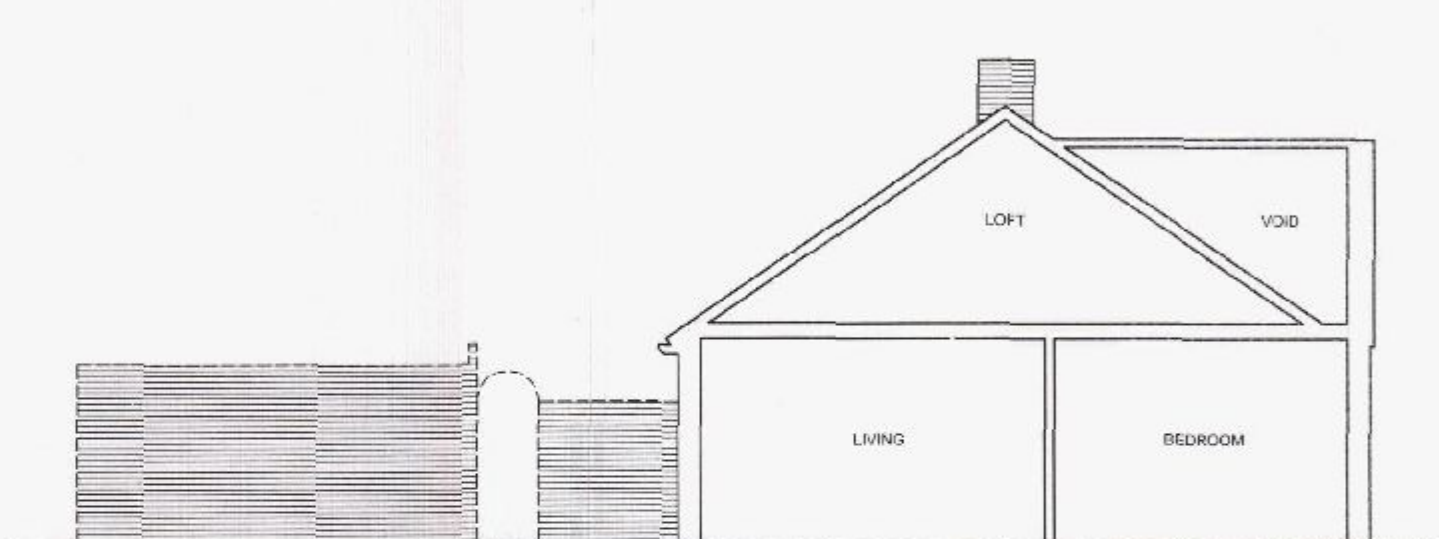

EXISTING SIDE ELEVATION 1:100




PROPOSED FRONT ELEVATION 1:100



PROPOSED SIDE ELEVATION 1:100



PROPOSED REAR ELEVATION 1:100

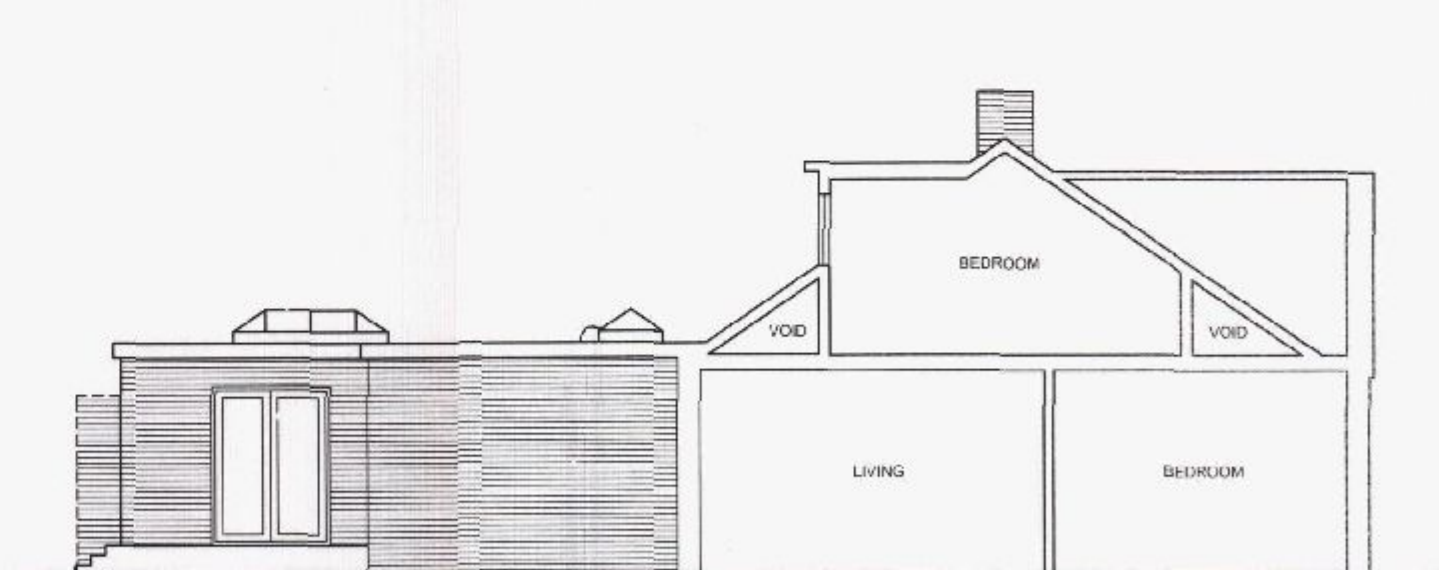

PROPOSED SIDE ELEVATION 1:100

PROJECT ADDRESS:
24 SILVERDALE DRIVE
WATERLOOVILLE, HAMPSHIRE
PO7 6DN

DESCRIPTION:
SINGLE STORY REAR EXTENSION
AND LOFT CONVERSION

DRAWING:
EXISTING AND PROPOSED PLANS
AND ELEVATIONS

SCALE:
AS INDICATED ON
A1 Paper Size

DATE:
FEBRUARY 2015

STATUS:
PLANNING

HAVANT BOROUGH COUNCIL
09 MAR 2015
RECEIVED

REVISION: DRAWING NUMBER:
01