
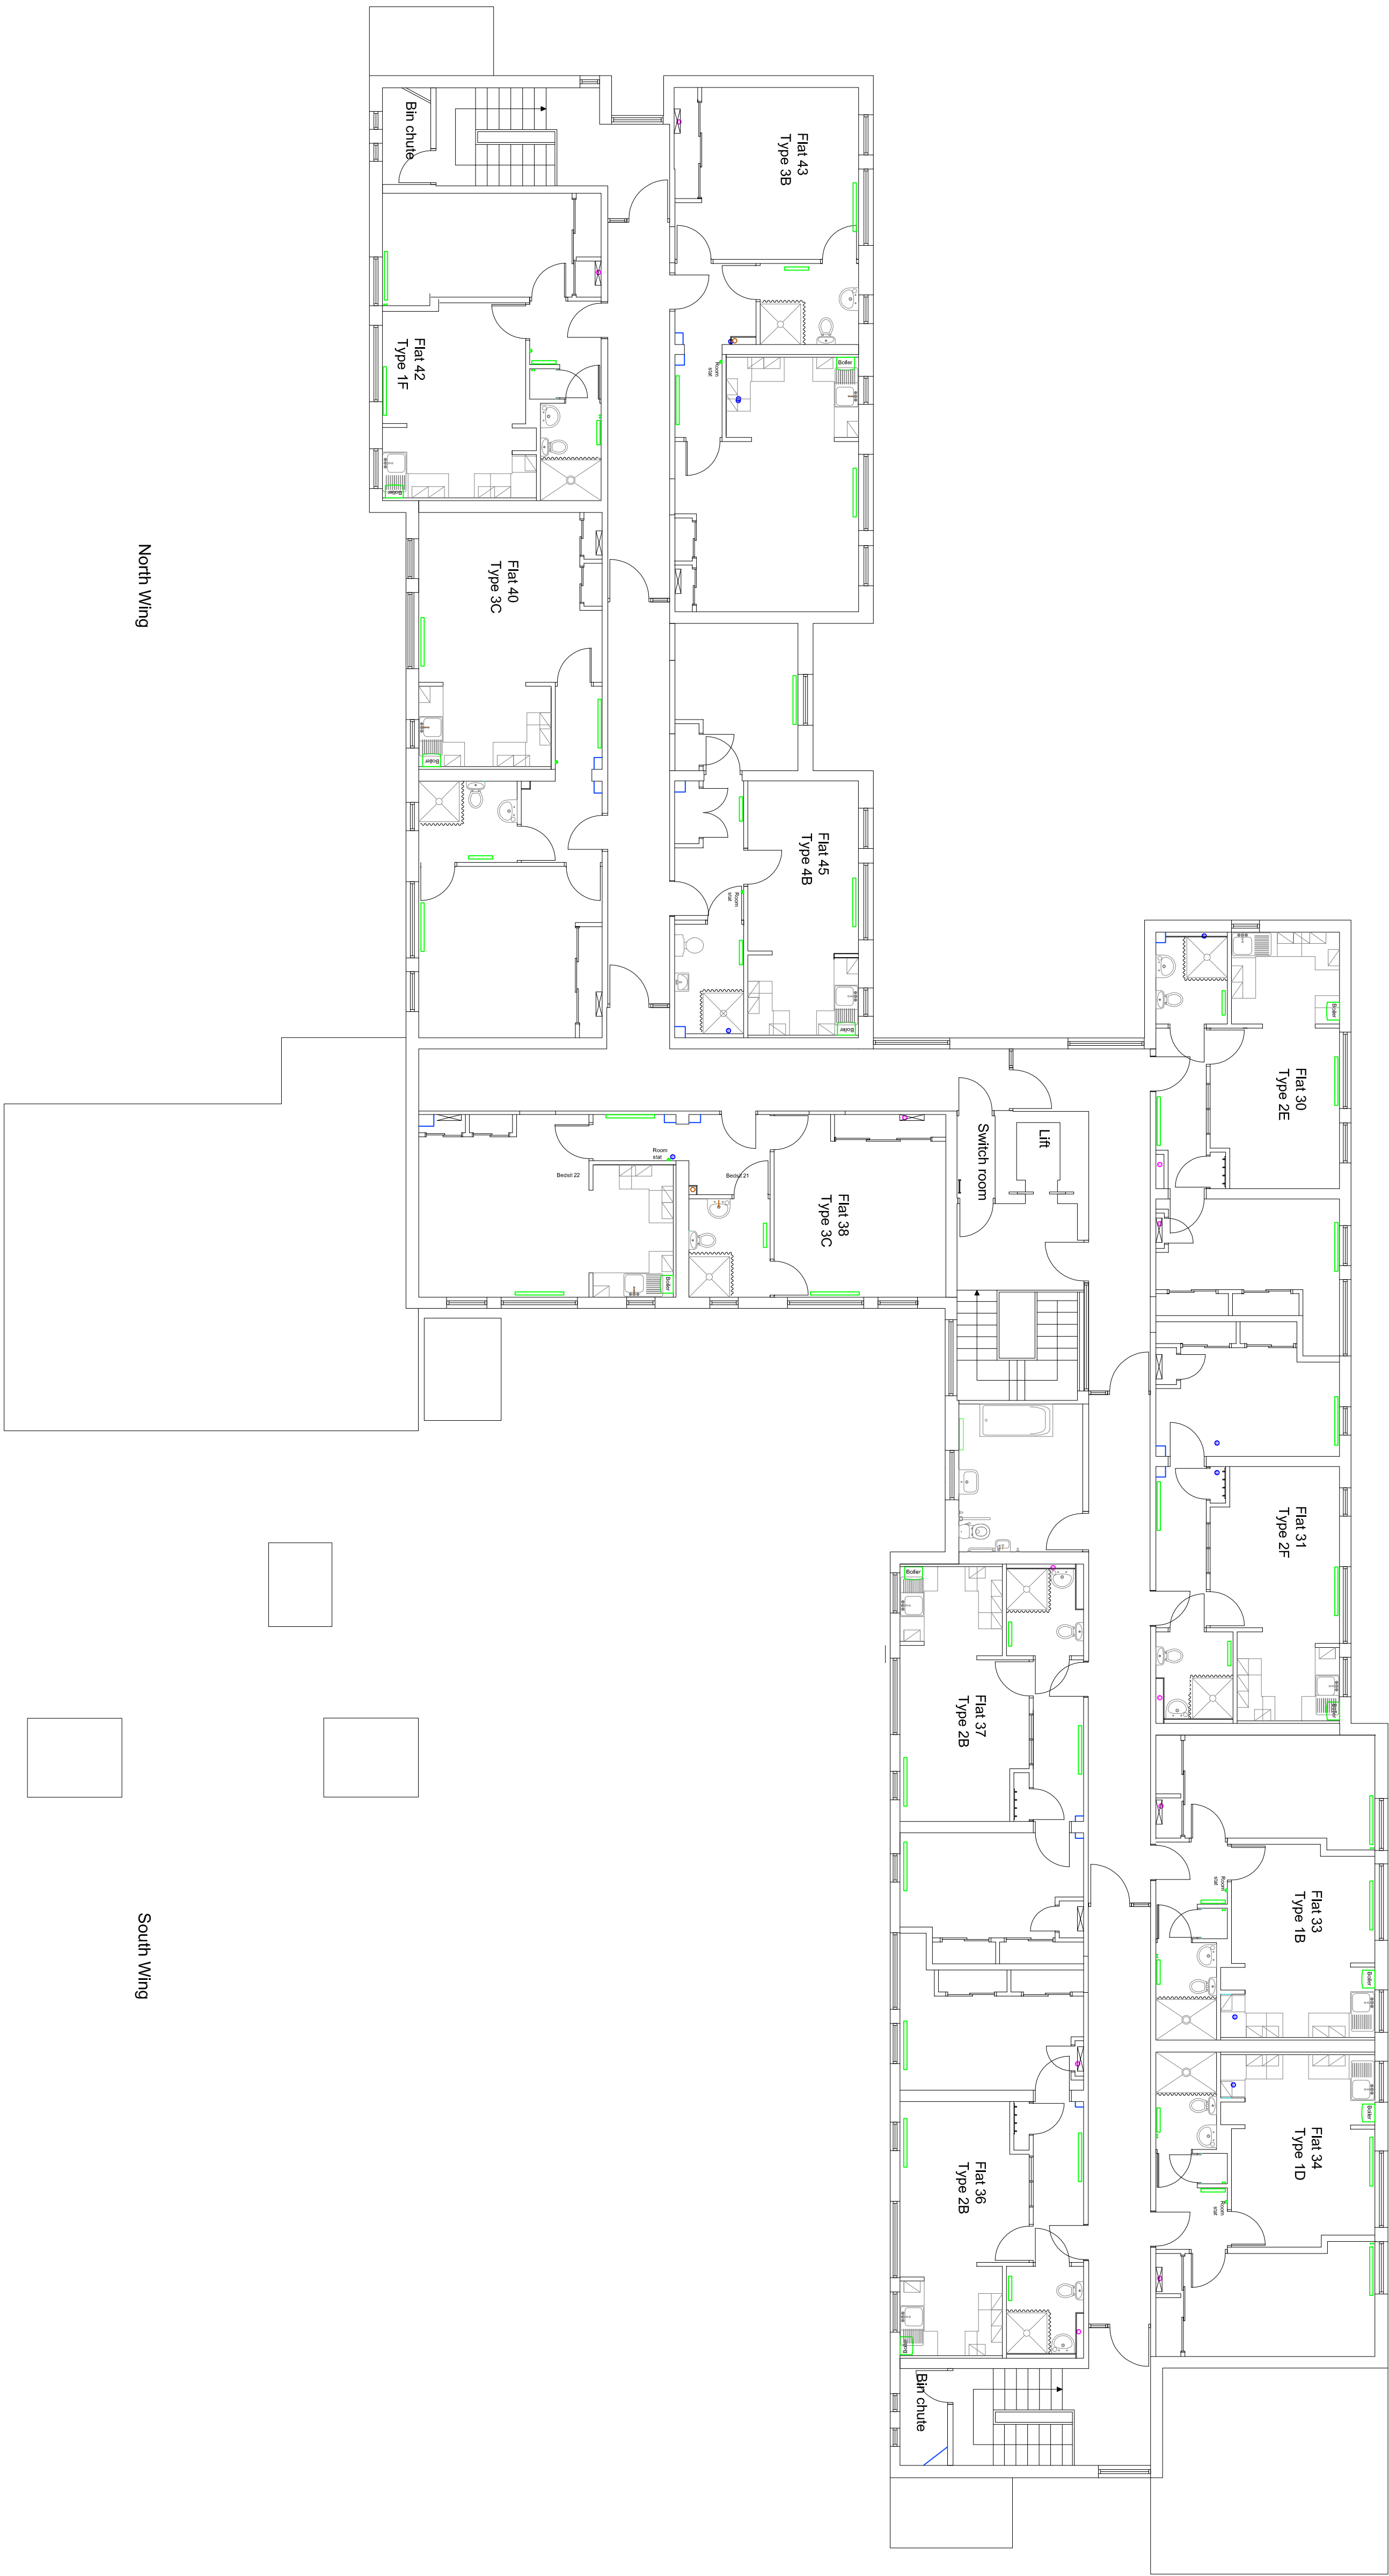


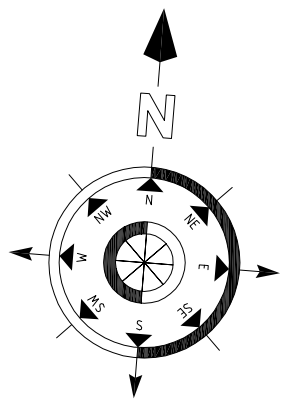

Drawn by: P.T.L./S.B.A.S.	Project: ALTERATION AND REFURBISHMENT PROJECT AT CONNORS KEEP, ROBIN GARDENS, WATERLOOVILLE POB 9XJ	Rev: Revision number:	Issued by: Date:
DATE: Sept 2014	CLIENT: Peterborough City Council	TITLE: PROPOSED SECOND FLOOR PLAN	
SCALE: 1:100 @ A1			
DRAWN BY: ST			
CHECKED:			
 PARKER TORRINGTON			
COPYRIGHT: Parker Torridge Limited. No use or copying of this document is permitted without the written consent of Parker Torridge Limited. Other than for the purpose of copying for contract documentation and for 20% use.			
 PARKER TORRINGTON Parker Torridge Limited, Church Lane, Peterborough PE1 1JG. Tel: 01753 520423 Fax: 01753 520424 Email: info@parker-torridge.co.uk			