


This Drawing remains the property of Cluttons LLP January 2014 copyright ©
This drawing is to be read in conjunction with the specification and all relevant drawings.
All dimensions to be checked on site prior to commencement of any works.
Refer any discrepancies to the surveyor.

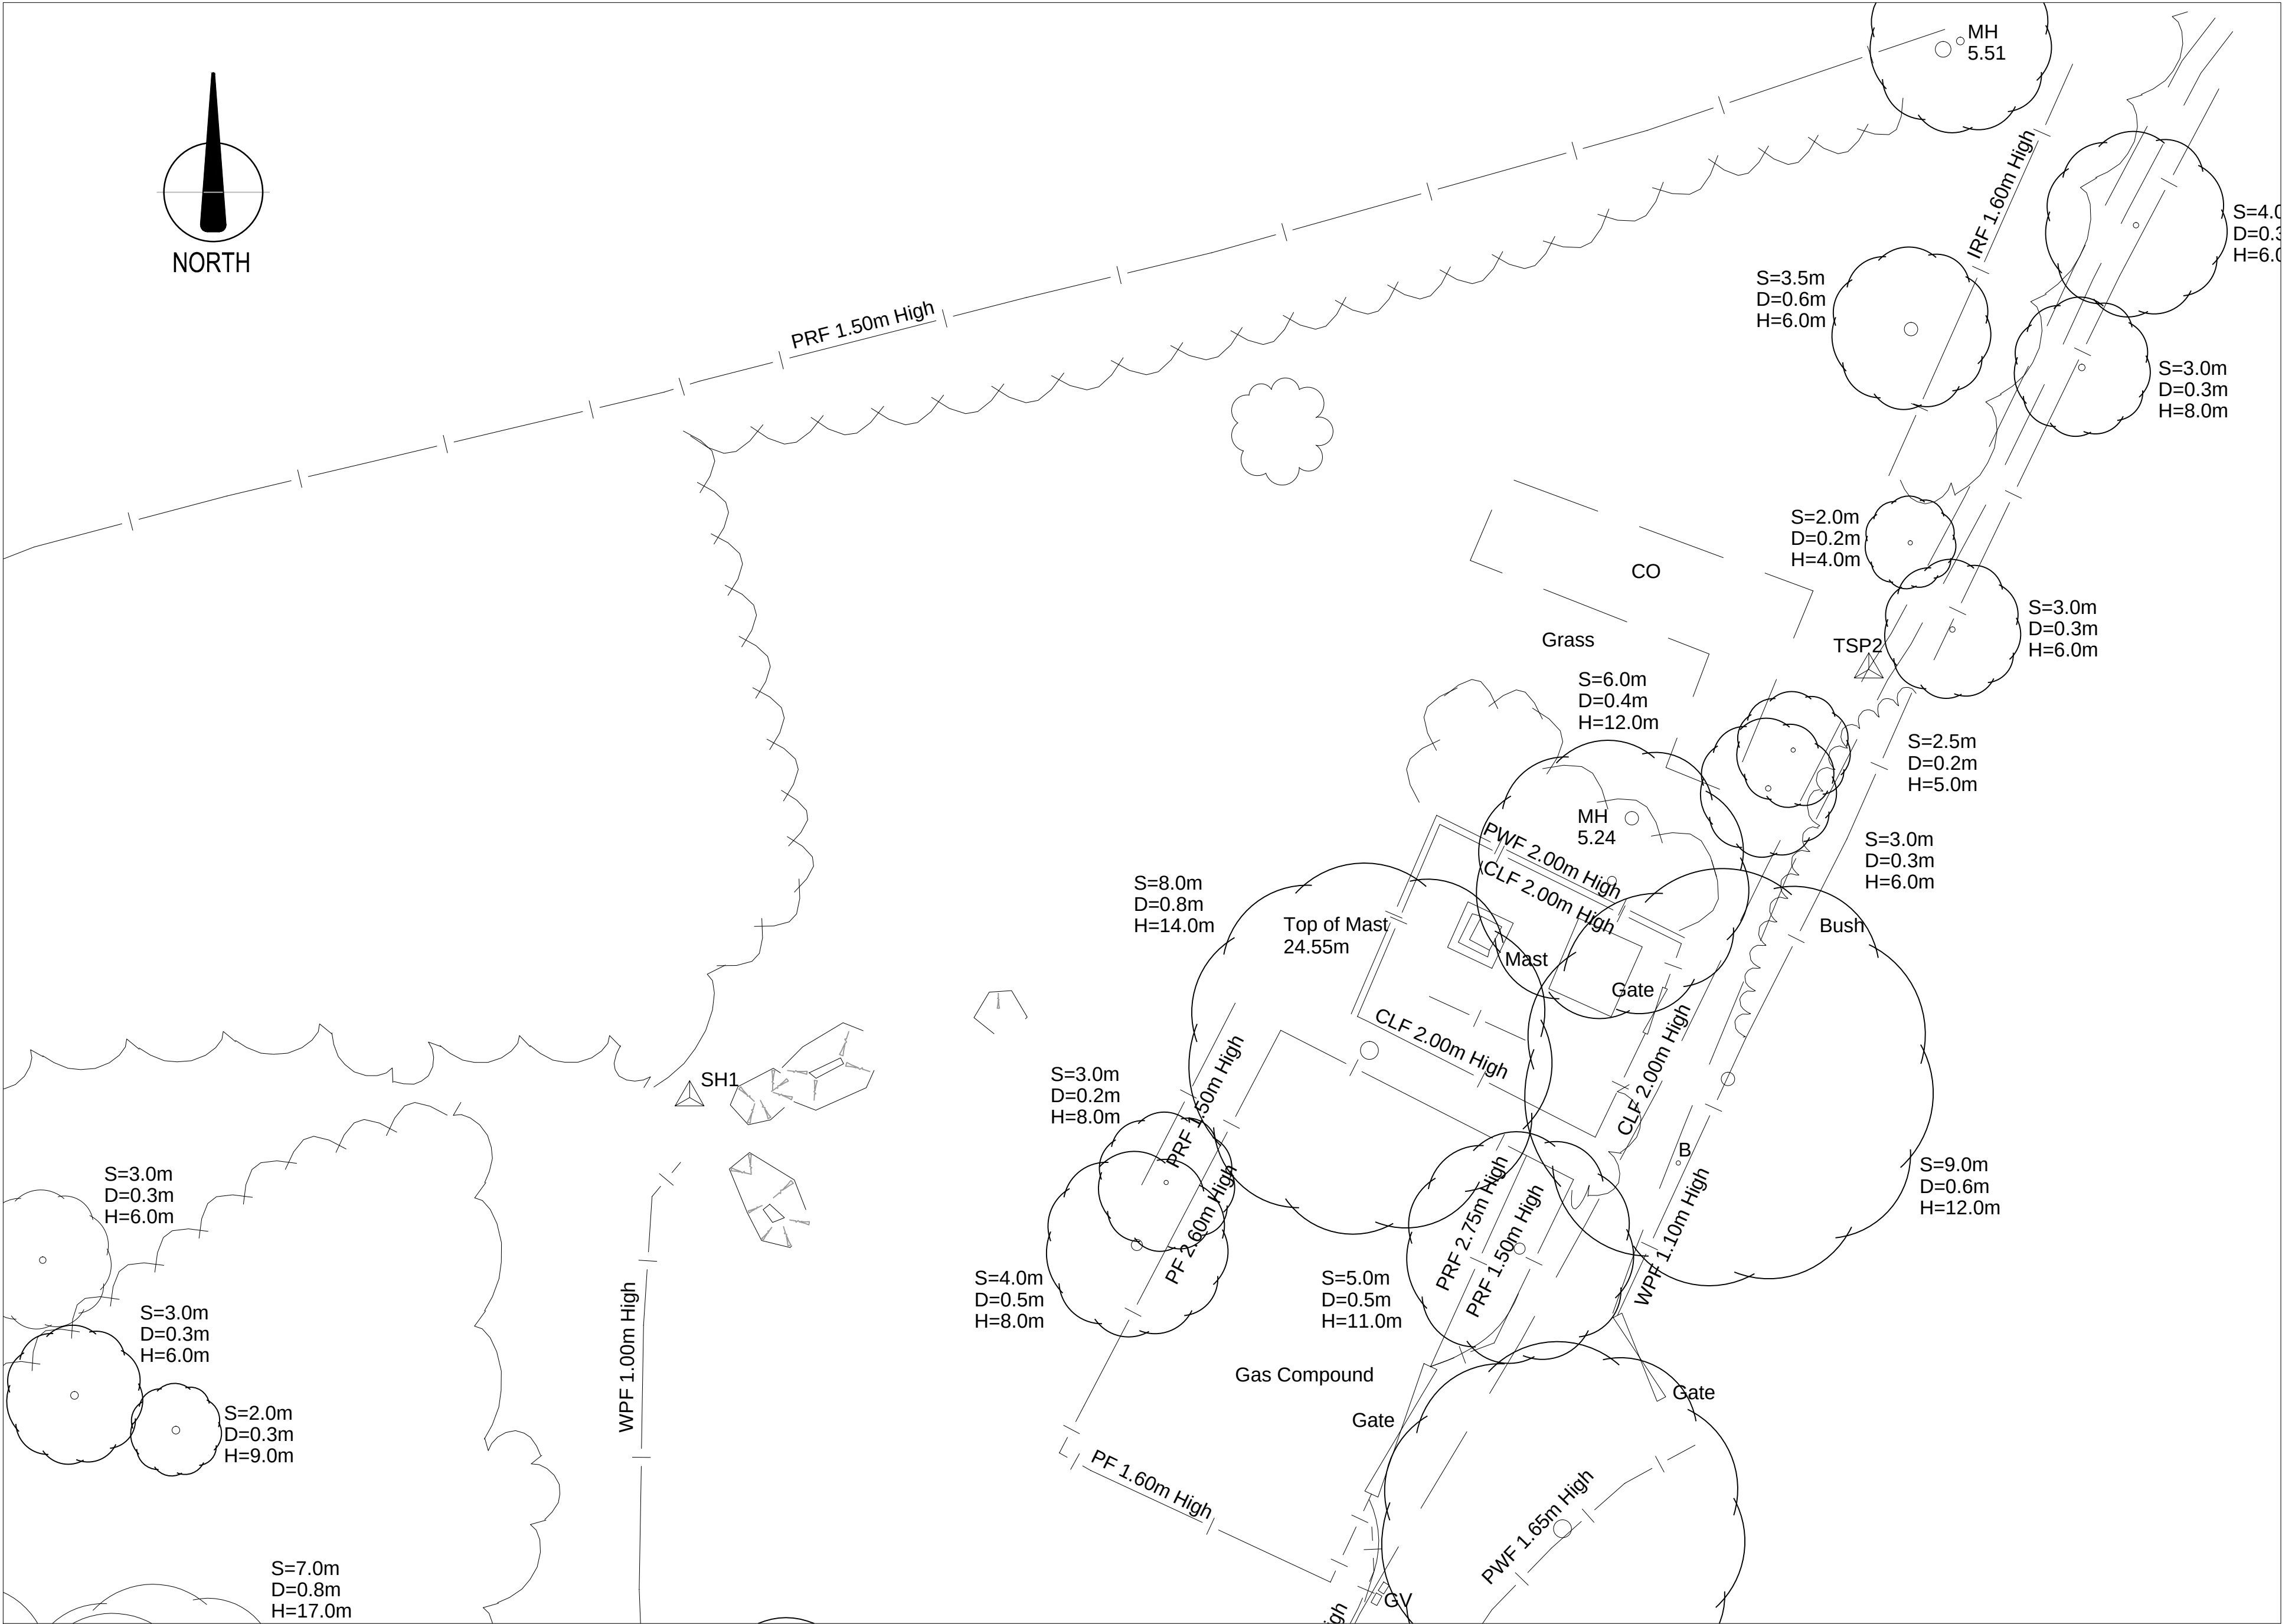

EXISTING SITE LAYOUT PLAN
SCALE 1:200

EXISTING CONCRETE BASE



SOUTH-WEST VIEW



SOUTH VIEW



WEST VIEW

PL1	03.07.14	Planning Issue			KB
Rev	Date	Amendment			By
Drg Status					
PLANNING					
Project and Building Consultancy					
Cluttons LLP, Seacourt Tower					
West Way, Oxford, OX2 0JJ					
Tel No: 01865 728000					
www.cluttons.com					
Project					
Emsworth Sub-Station					
Land between New Brighton Road					
Emsworth, Hampshire					
Client					
Drawing					
Existing Site Plan					
Scale 1:200 @ A2					
Drawn By SS		Date July '14			
Approved By JC		Date July '14			
Drq No. 24034/00a		Rev. PL1			

