


Scale bar
0
1
2
3
4
5
6
7
8
9
10m
1:100

SUPERSEDED

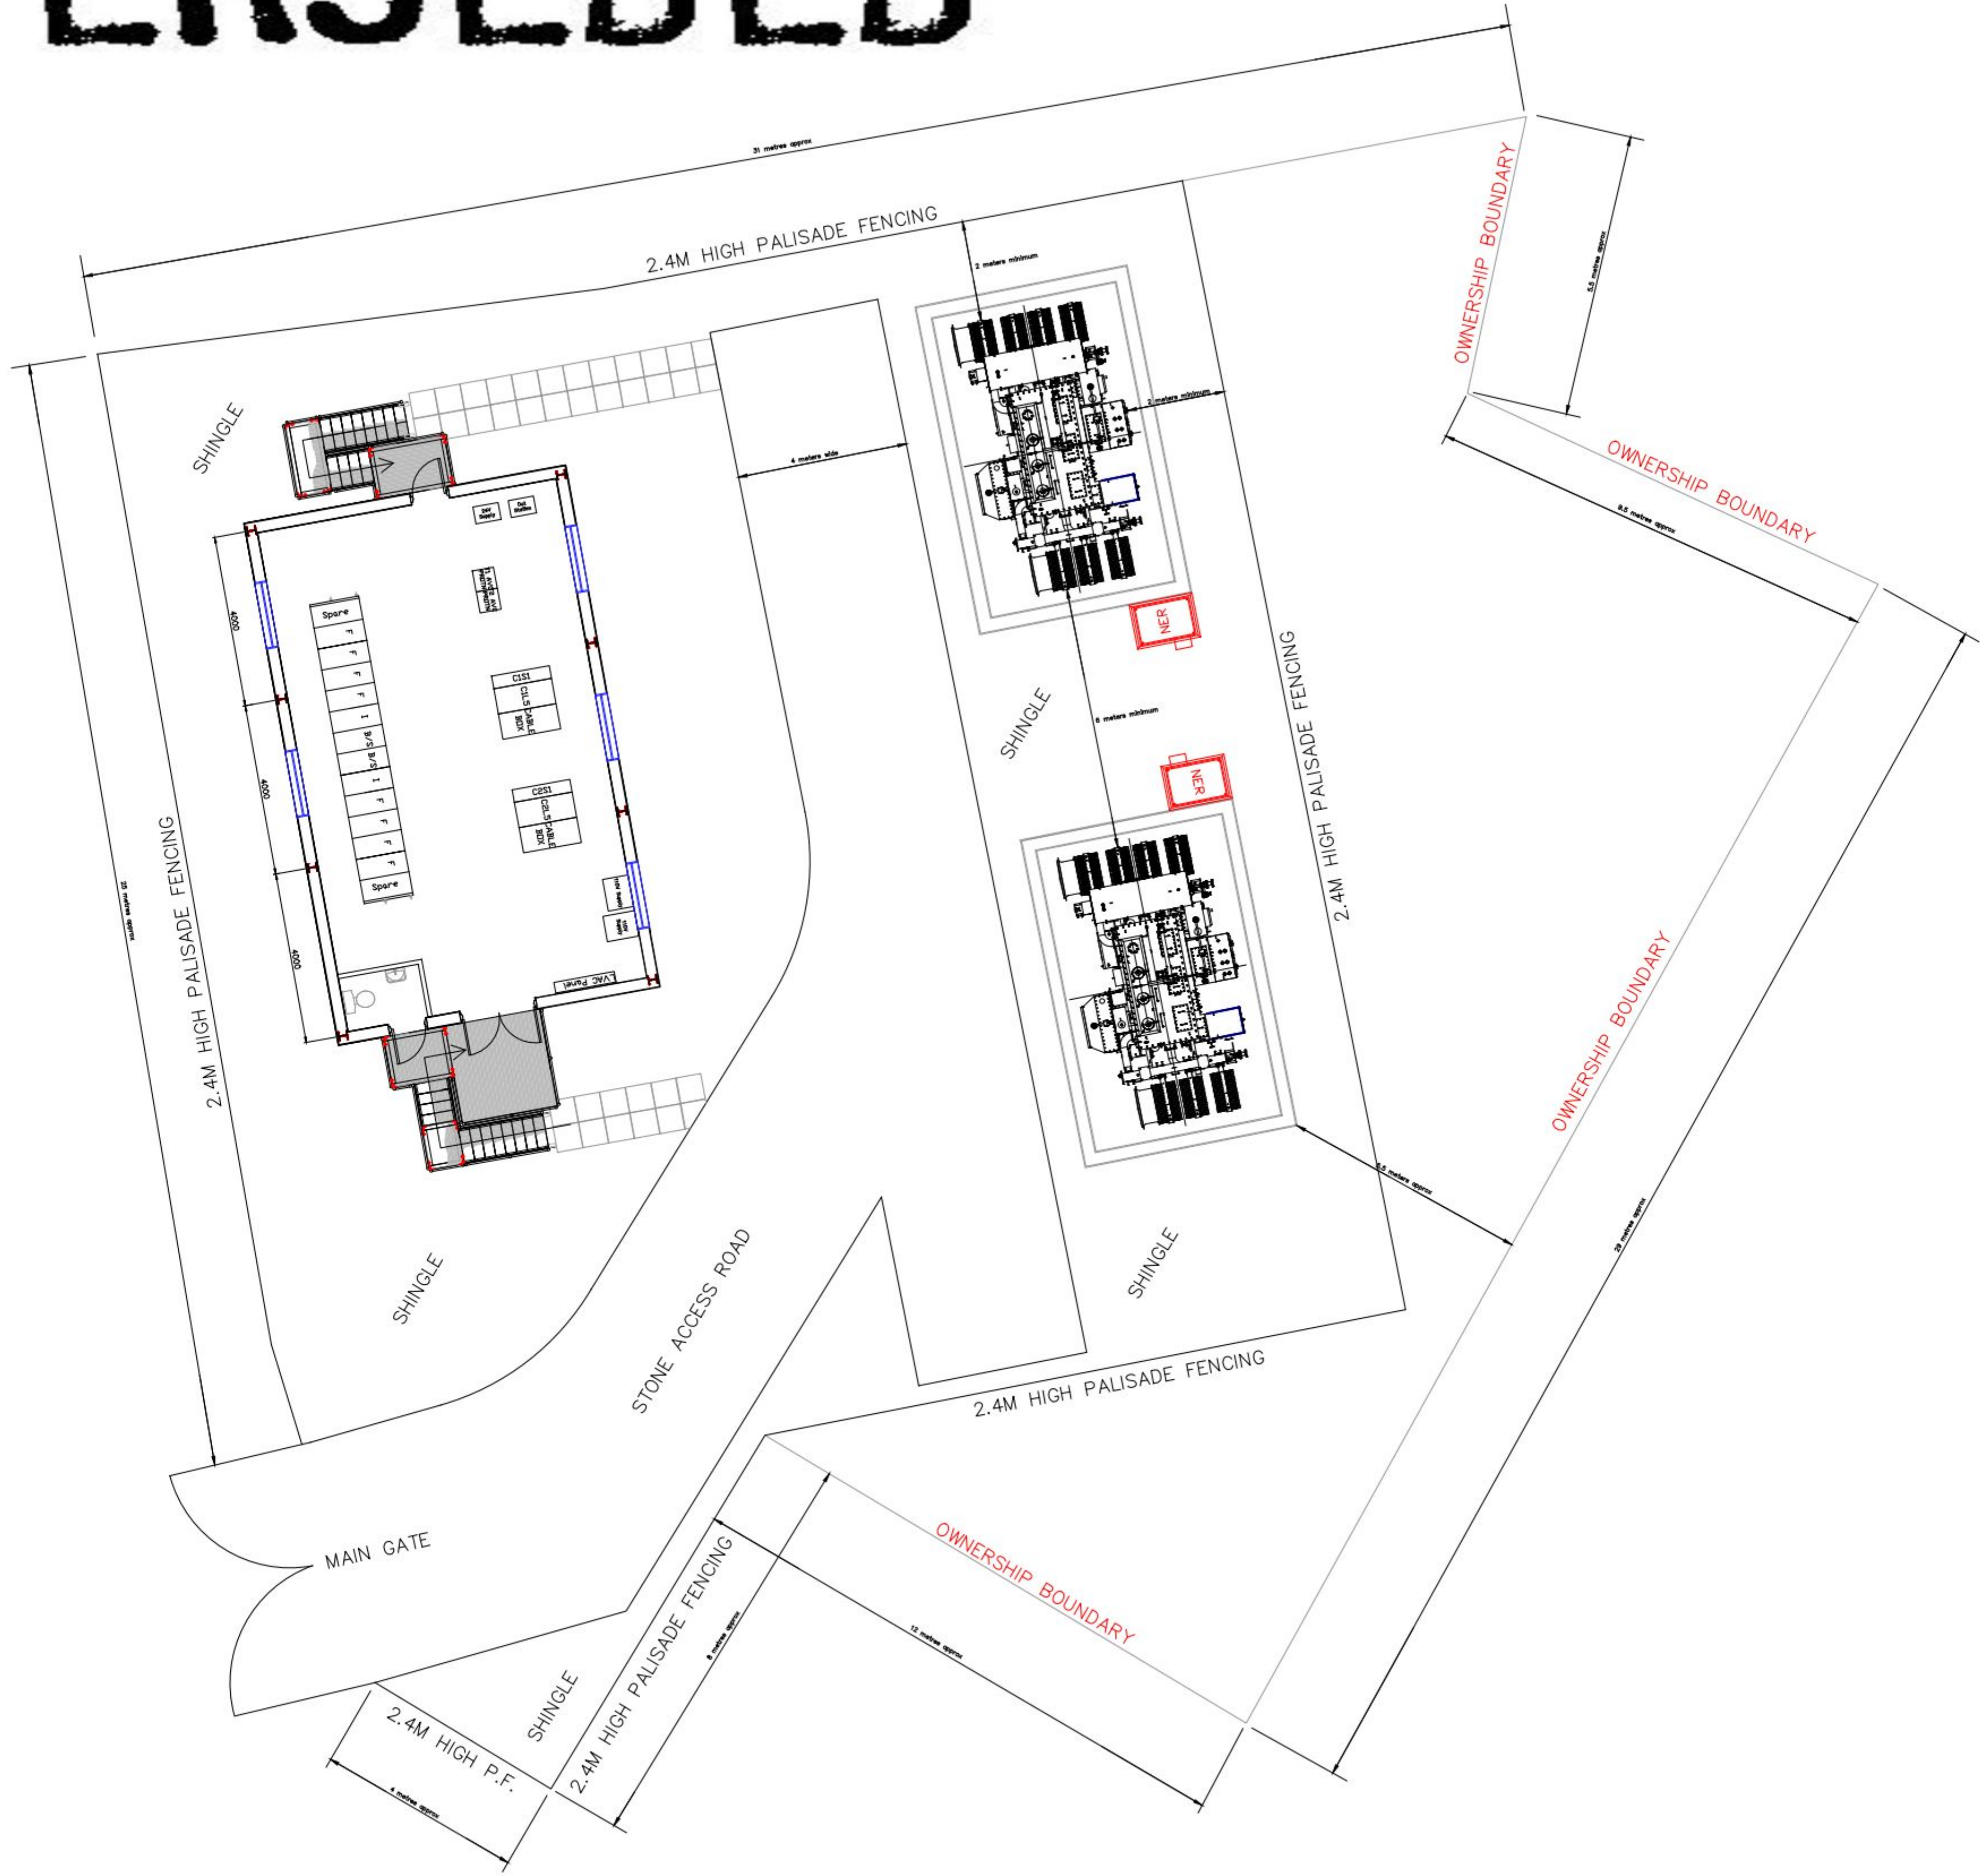

PL1 25.06.14 Planning Issue KB
Rev Date Amendment By

Drg Status PLANNING
Project and Building Consultancy

Cluttons LLP, Seacourt Tower
West Way, Oxford, OX2 0JJ
Tel No: 01865 728000
www.cluttons.com

Project
Emsworth Sub-Station
Land between New Brighton Road
Emsworth, Hampshire

Client
SSE

Drawing
Proposed Site Plan

Scale 1:100 @ A1
Drawn By KB Date May '14
Approved By IP/JC Date May '14
Drg No. 24034/01 Rev. PL1

CLUTTONS