


GENERAL NOTES:
1. THIS DRAWING IS TO BE USED IN CONJUNCTION WITH THE OTHER DRAWINGS IN THE SET.
2. ALL DIMENSIONS ARE TO FACE UNLESS OTHERWISE SPECIFIED.
3. THE DRAWING IS AN INTERIM DOCUMENT FOR THE PRELIMINARY PERMIT APPLICATION.
4. ALL WORKS ON THIS PROJECT ARE TO BE COMPLETED IN ACCORDANCE WITH THE BUILDING REGULATIONS AND THE RELEVANT LOCAL AUTHORITY REQUIREMENTS.
5. THE DRAWING IS NOT TO BE USED FOR ANY OTHER PURPOSES WITHOUT THE WRITTEN PERMISSION OF THE ARCHITECT.



OS Plan (1:1250)

1:1250 scale

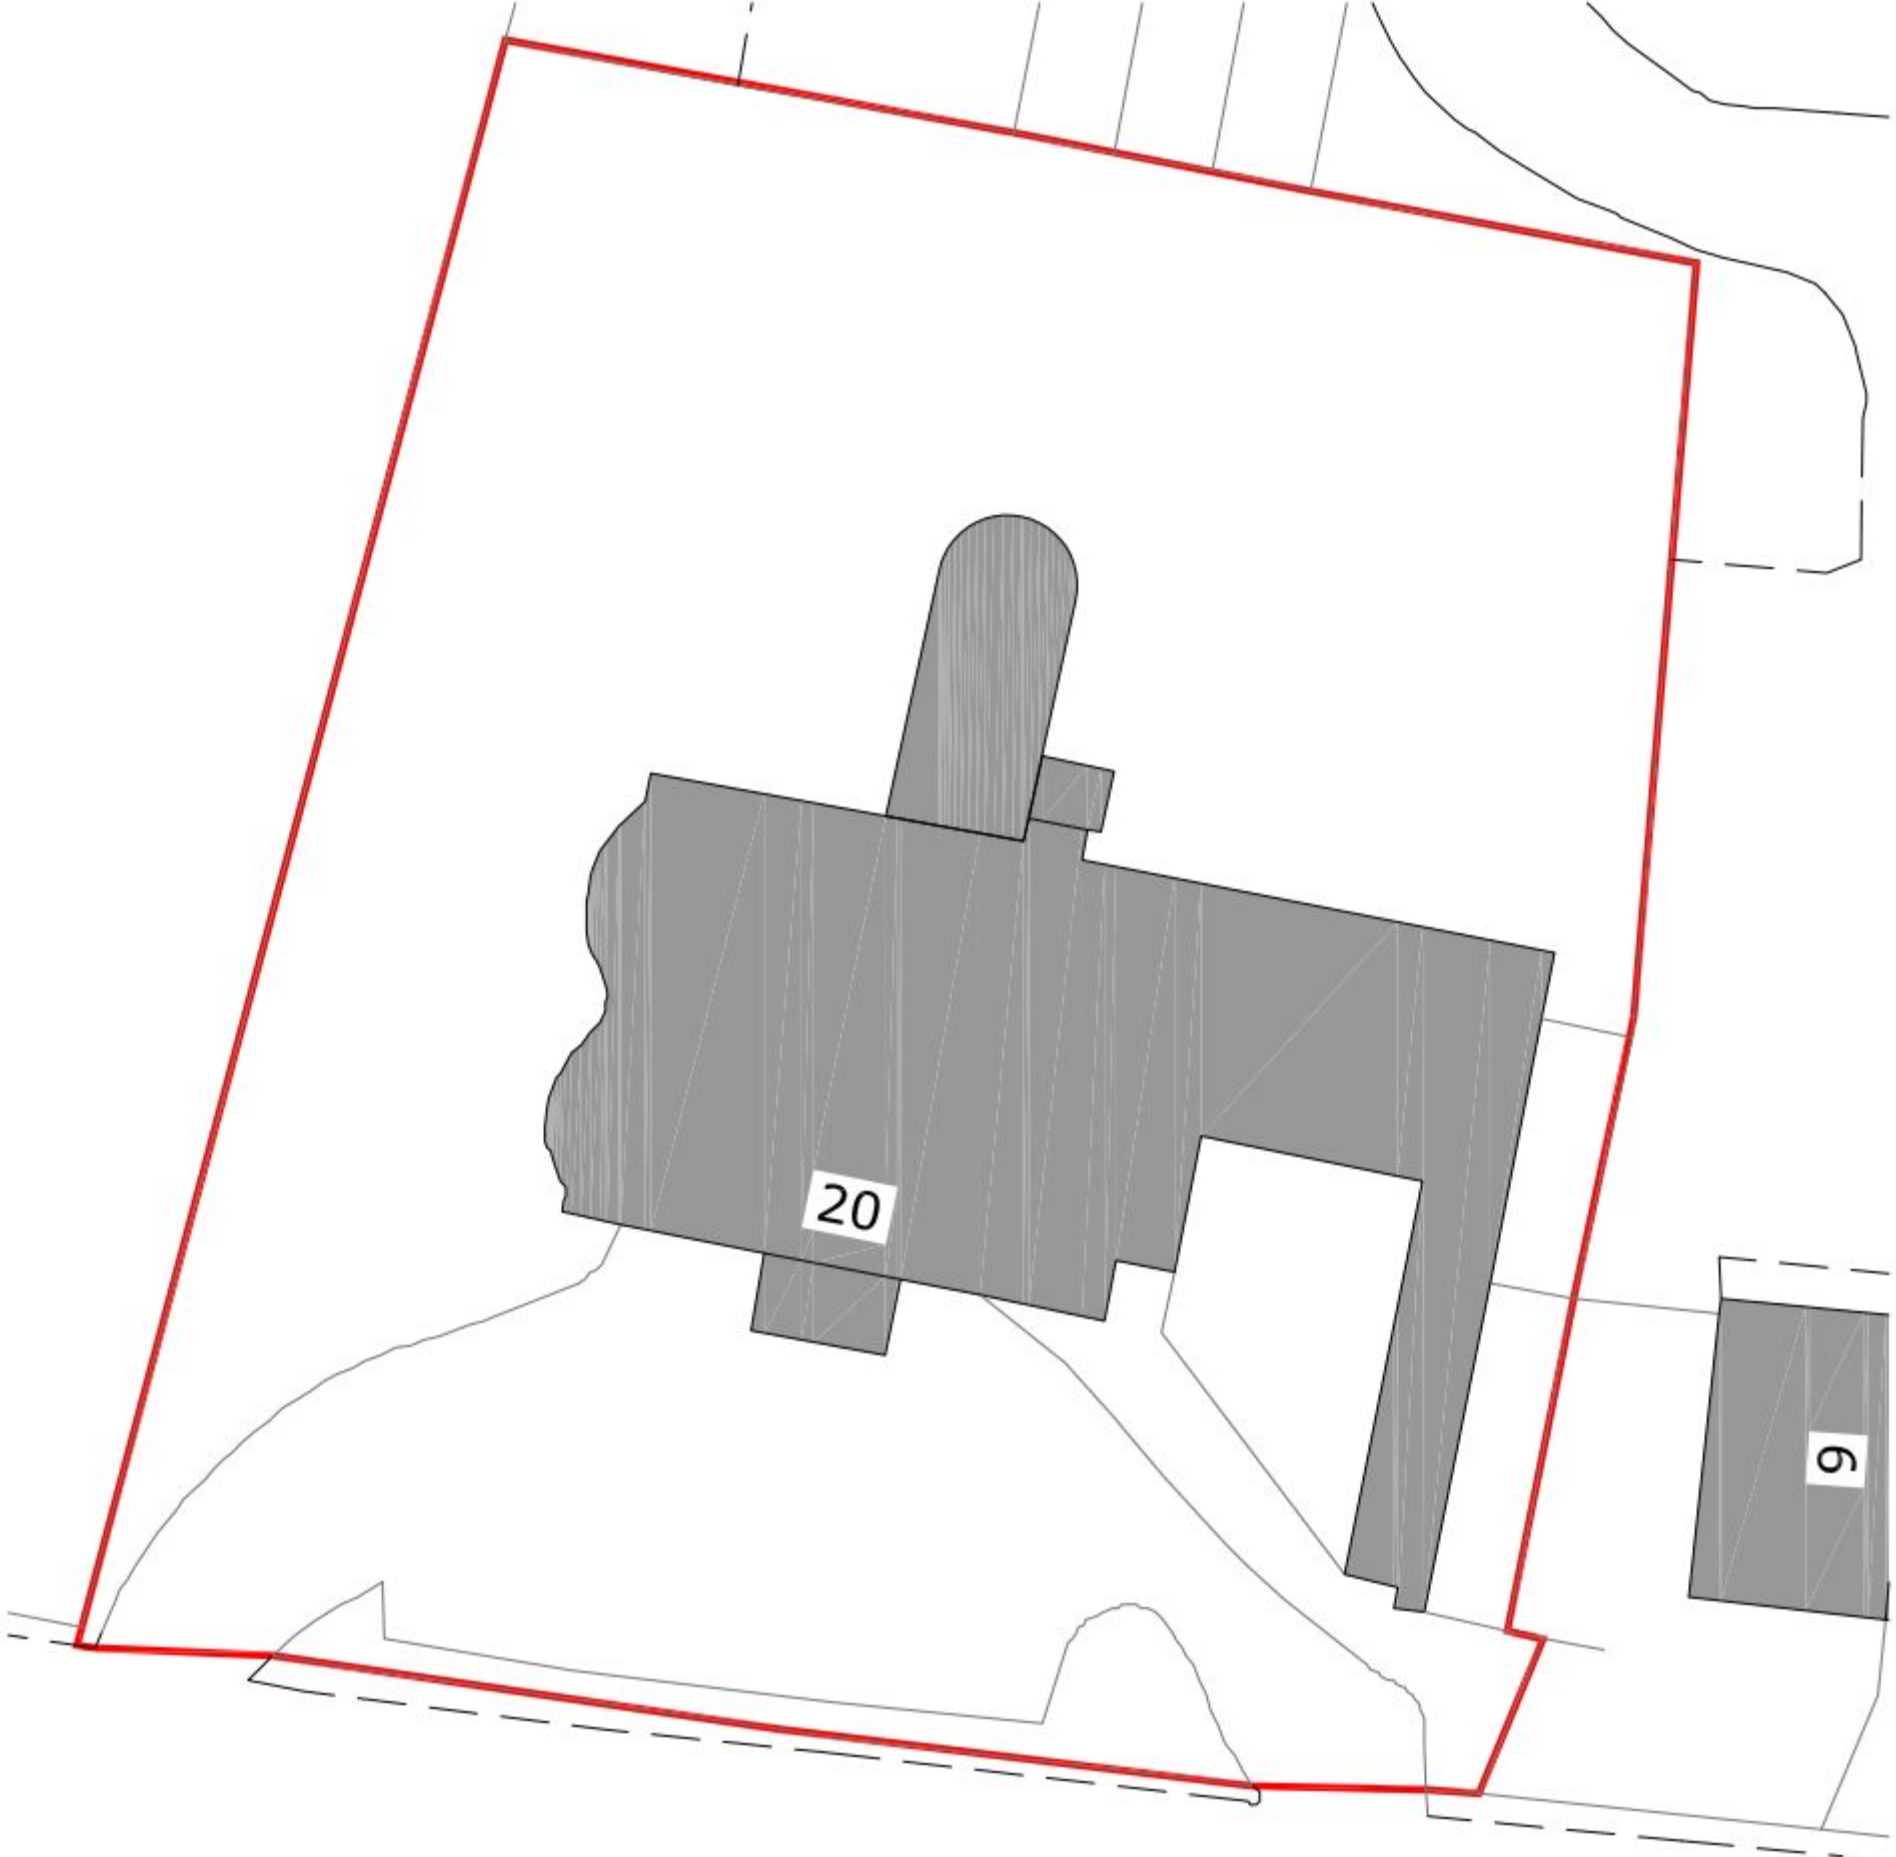

Existing Site Plan (1:200)

1:200 scale



PLANNING

PLC
Buckingham House
Queens Crescent, Southsea
Portsmouth PO6 3HT
Hampshire England
T: 023 927 55 333
F: 023 927 55 222
E: admin@plcarchitects.com
W: www.plcarchitects.com

The Owen Agency

Change of Use application for
Hall Place, South Street,
Haynall, PO9 1DA

Existing Site Plans

Drawn By	Drawn	Checked By	Checked	Approved By	Approved
db	Mar'14	pp	April '14		
13.1946.100				as stated @ A3	
PLC ARCHITECTS © COPYRIGHT RESERVED 2011					
NOT TO BE REPRODUCED OR TRANSMITTED IN ANY FORM OR BY ANY MEANS, ELECTRONIC OR MECHANICAL, WITHOUT PERMISSION IN WRITING					