
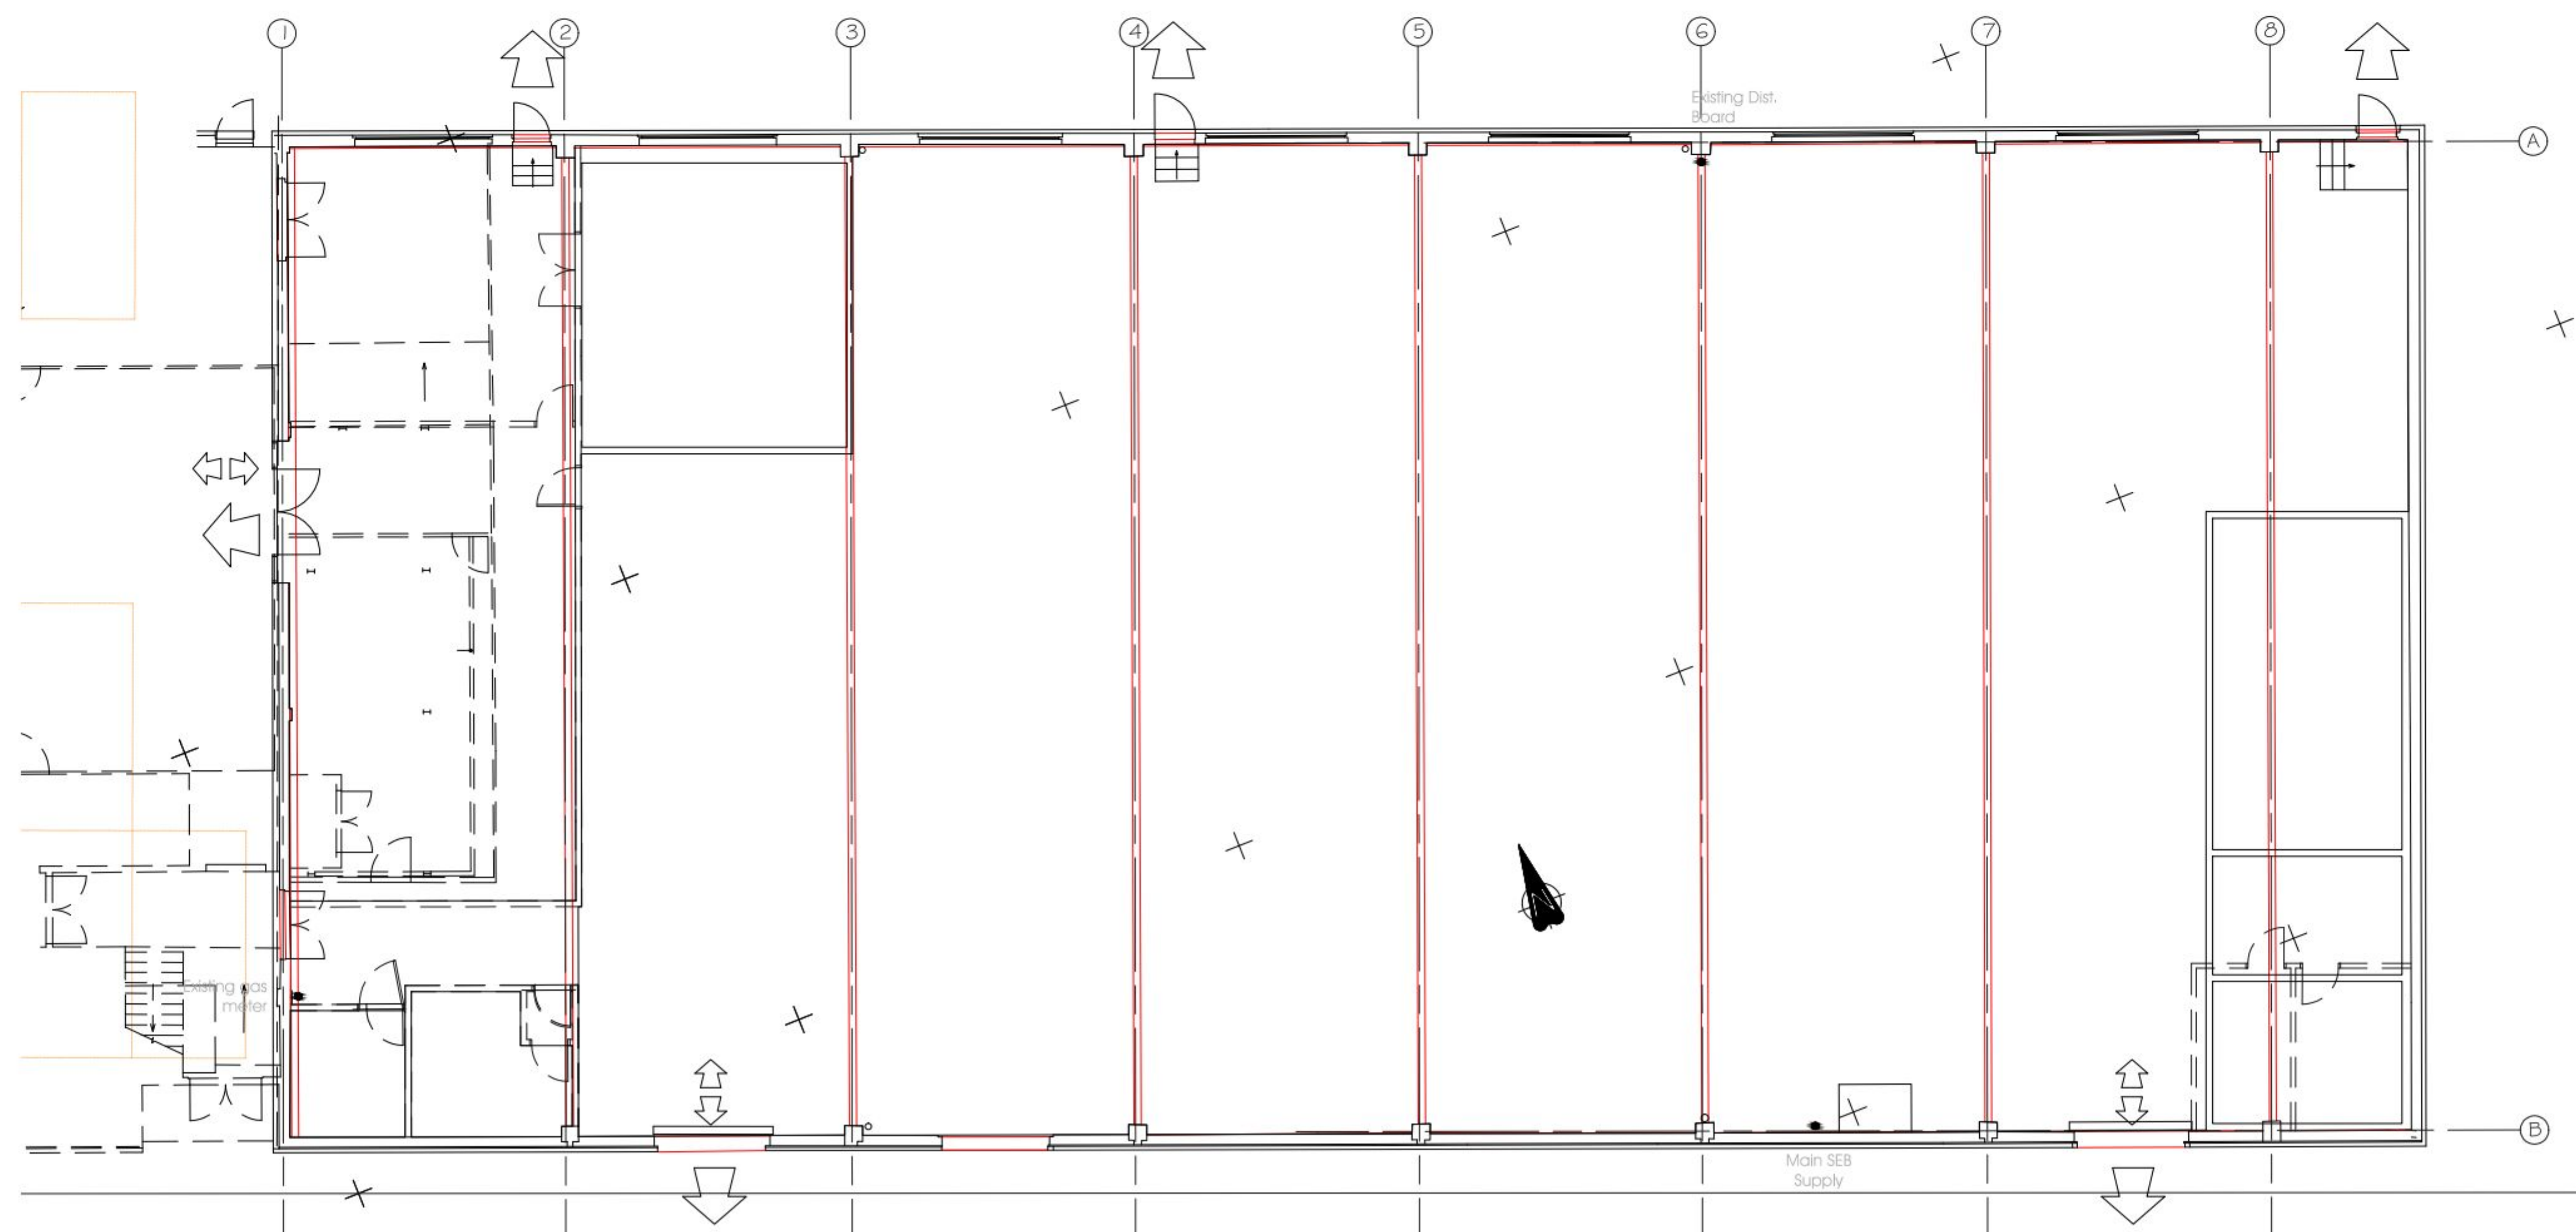
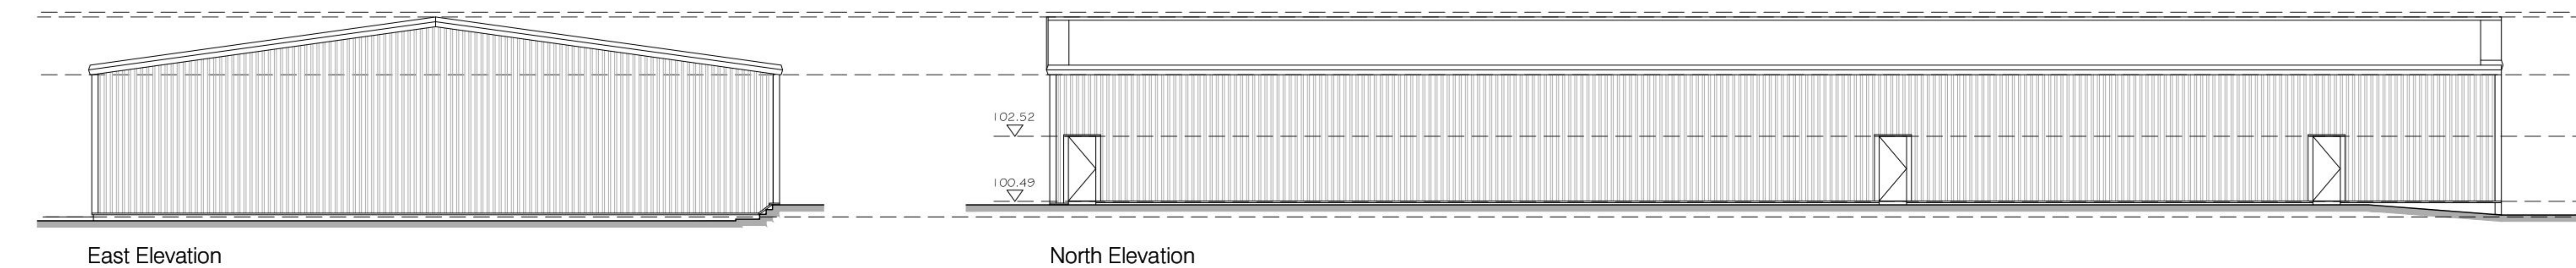


Layout Plan

Rev PL1 - 03 Mar 15
Issued for planning approval.

by ML checked SJT

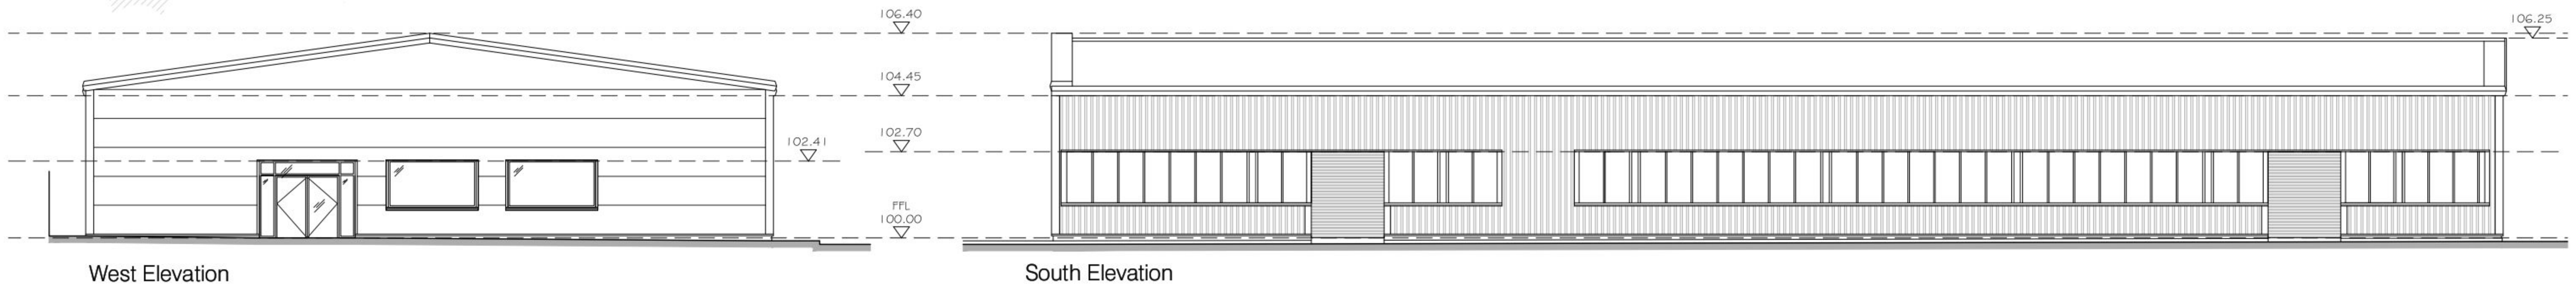

Tollgate Estates, Stanbridge Earls, Romsey SO51 0HE
t: 01 794 511255 f: 01 794 511215
admin@studiofourarchitects-romsey.co.uk
www.studiofourarchitects.com

client Kenwood Limited

project Kenwood Expansion
Phase 8

title PHASE 1 : Unit 10
Existing Floor Plan & Elevations

date	scale/paper size	drawn	checked
Dec '14	1:100 @ A1	SJT	SJT

job no.	dwg. no.	rev. no.
34179	013	PL1

file 34179 Planning Set RevPL1 Unit 10