

30 High Street - Emsworth

NOTES:

Dimensions to be checked on site before commencing work.
Any discrepancies shall be reported to the architect immediately.

Do not scale from these drawings except for planning purposes.

Use figured dimensions only.

Where applicable this drawing is to be read in conjunction with other consultants' drawings.

All drawings to be read in conjunction with specification and all other drawings including structural engineer and mechanical and electrical drawings / specification





LOCATION
Plan

Ordnance Survey (c) Crown Copyright 2015. All rights reserved. Licence number 100022432



BLOCK
Plan

BLOCK PROPOSED
Plan

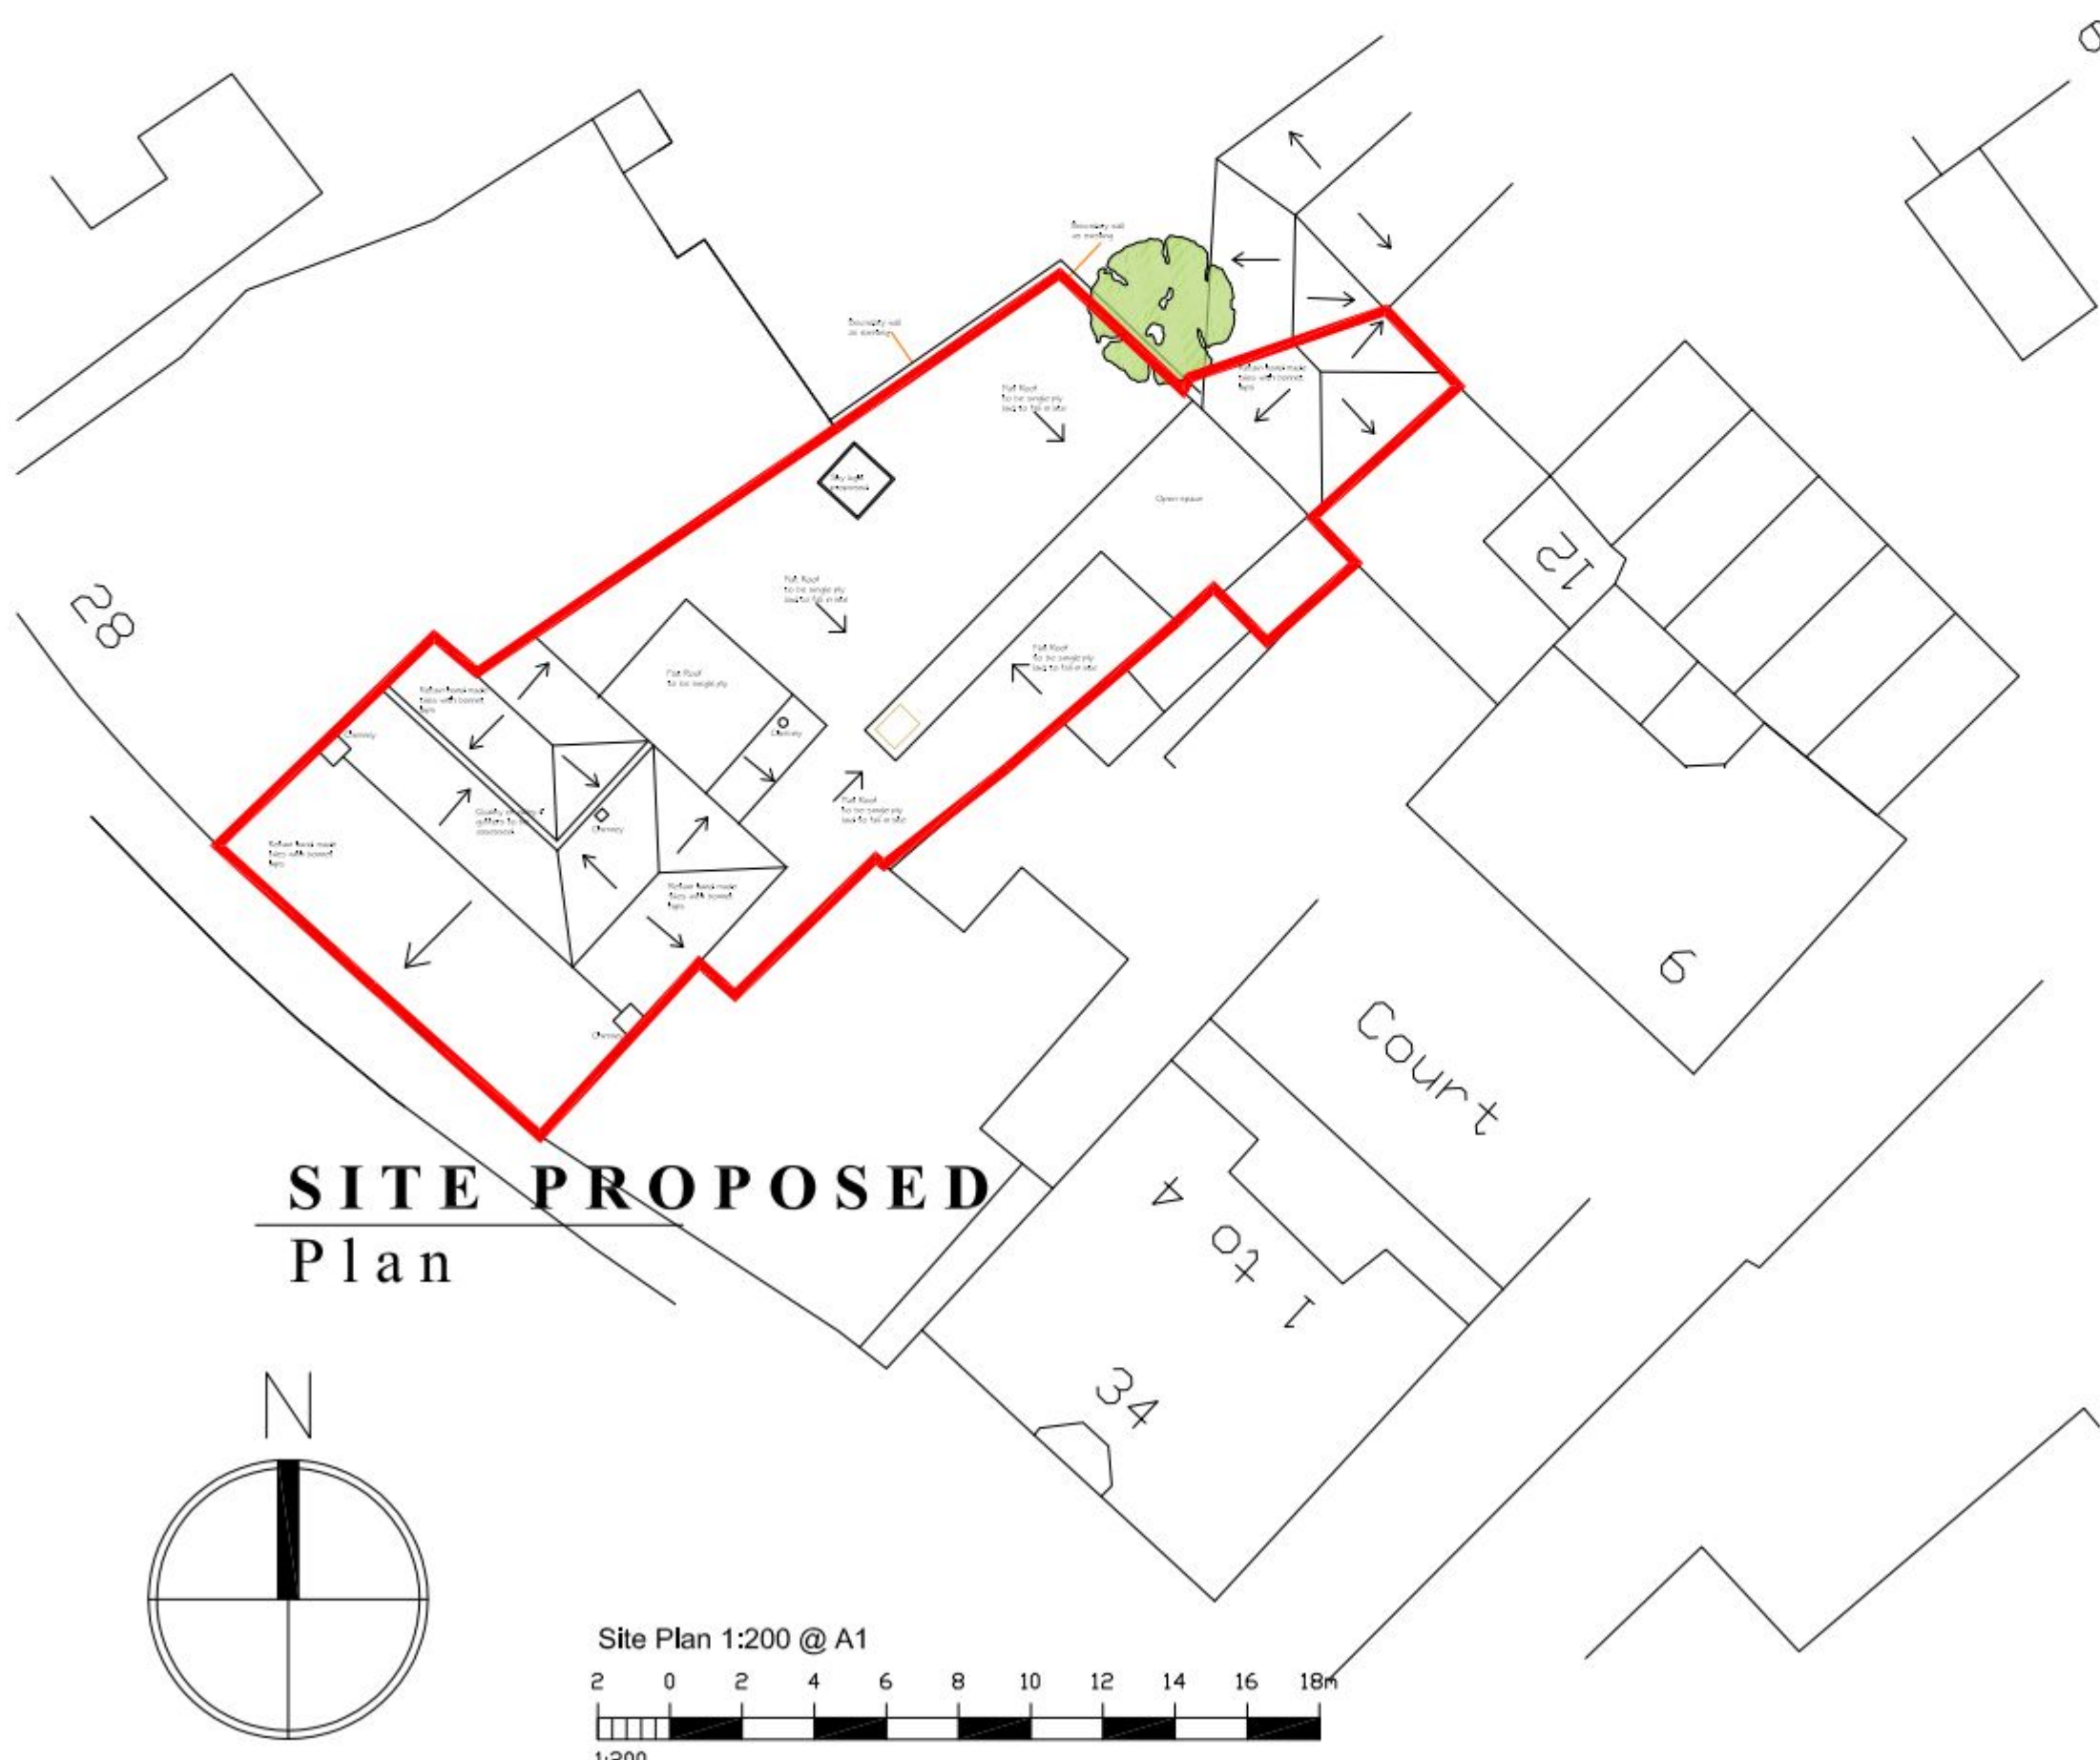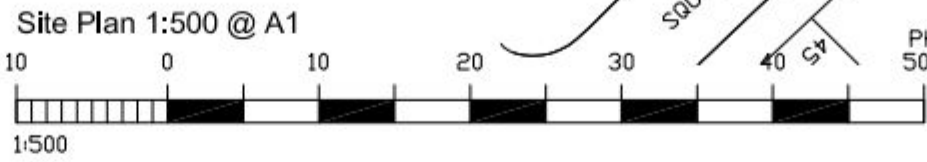

SITE PROPOSED
Plan

REV	DATE	AMENDMENT	DRAWN

hd architects
Helyer Davies Architects Ltd
1 The Old Flour Mill,
Emsworth, PO10 7BT
01243 370 715
www.hdarchitects.co.uk mail@hdarchitects.co.uk

CLIENT
Emsworth Dental Surgery

PROJECT
30 High Street,
Emsworth,
Hampshire,
PO10 7AR

DRAWING
Existing Location Plan
Existing Site Plan
Proposed Site/Block Plan

SCALE
as noted at A1

DATE	March 2015	DRAWN	KJL
DRAWING NUMBER	15-027_01_Planning	REVISION	*