



NOTES:

This drawing has been prepared for the purposes of concept and design development and is not to be used for any other purpose. Dimensions are indicative and should be referenced against measured surveys only.


This drawing is the property of Martin Ralph and must not be reproduced, in part or whole, or deviated from, without their permission.

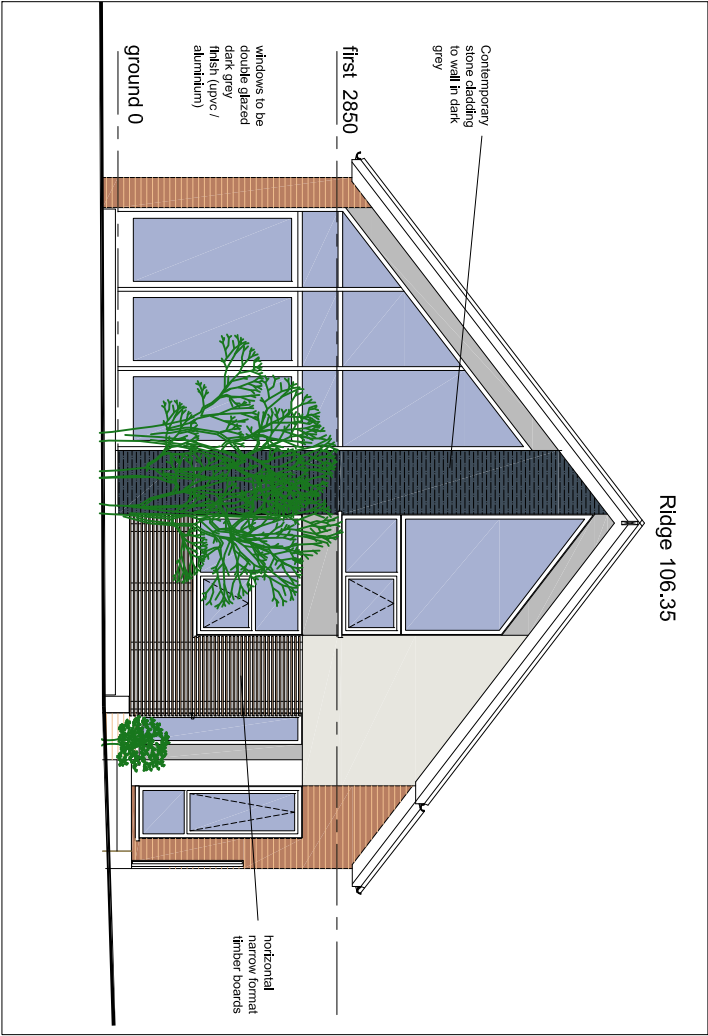

EAST ELEVATION AS PROPOSED

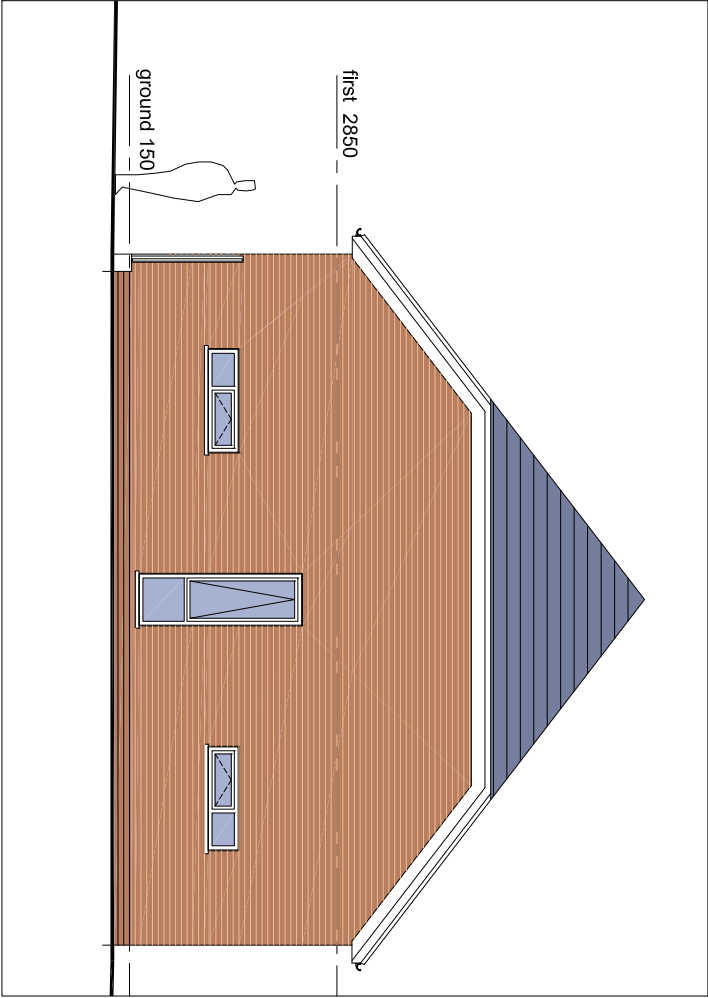

WEST ELEVATION AS PROPOSED

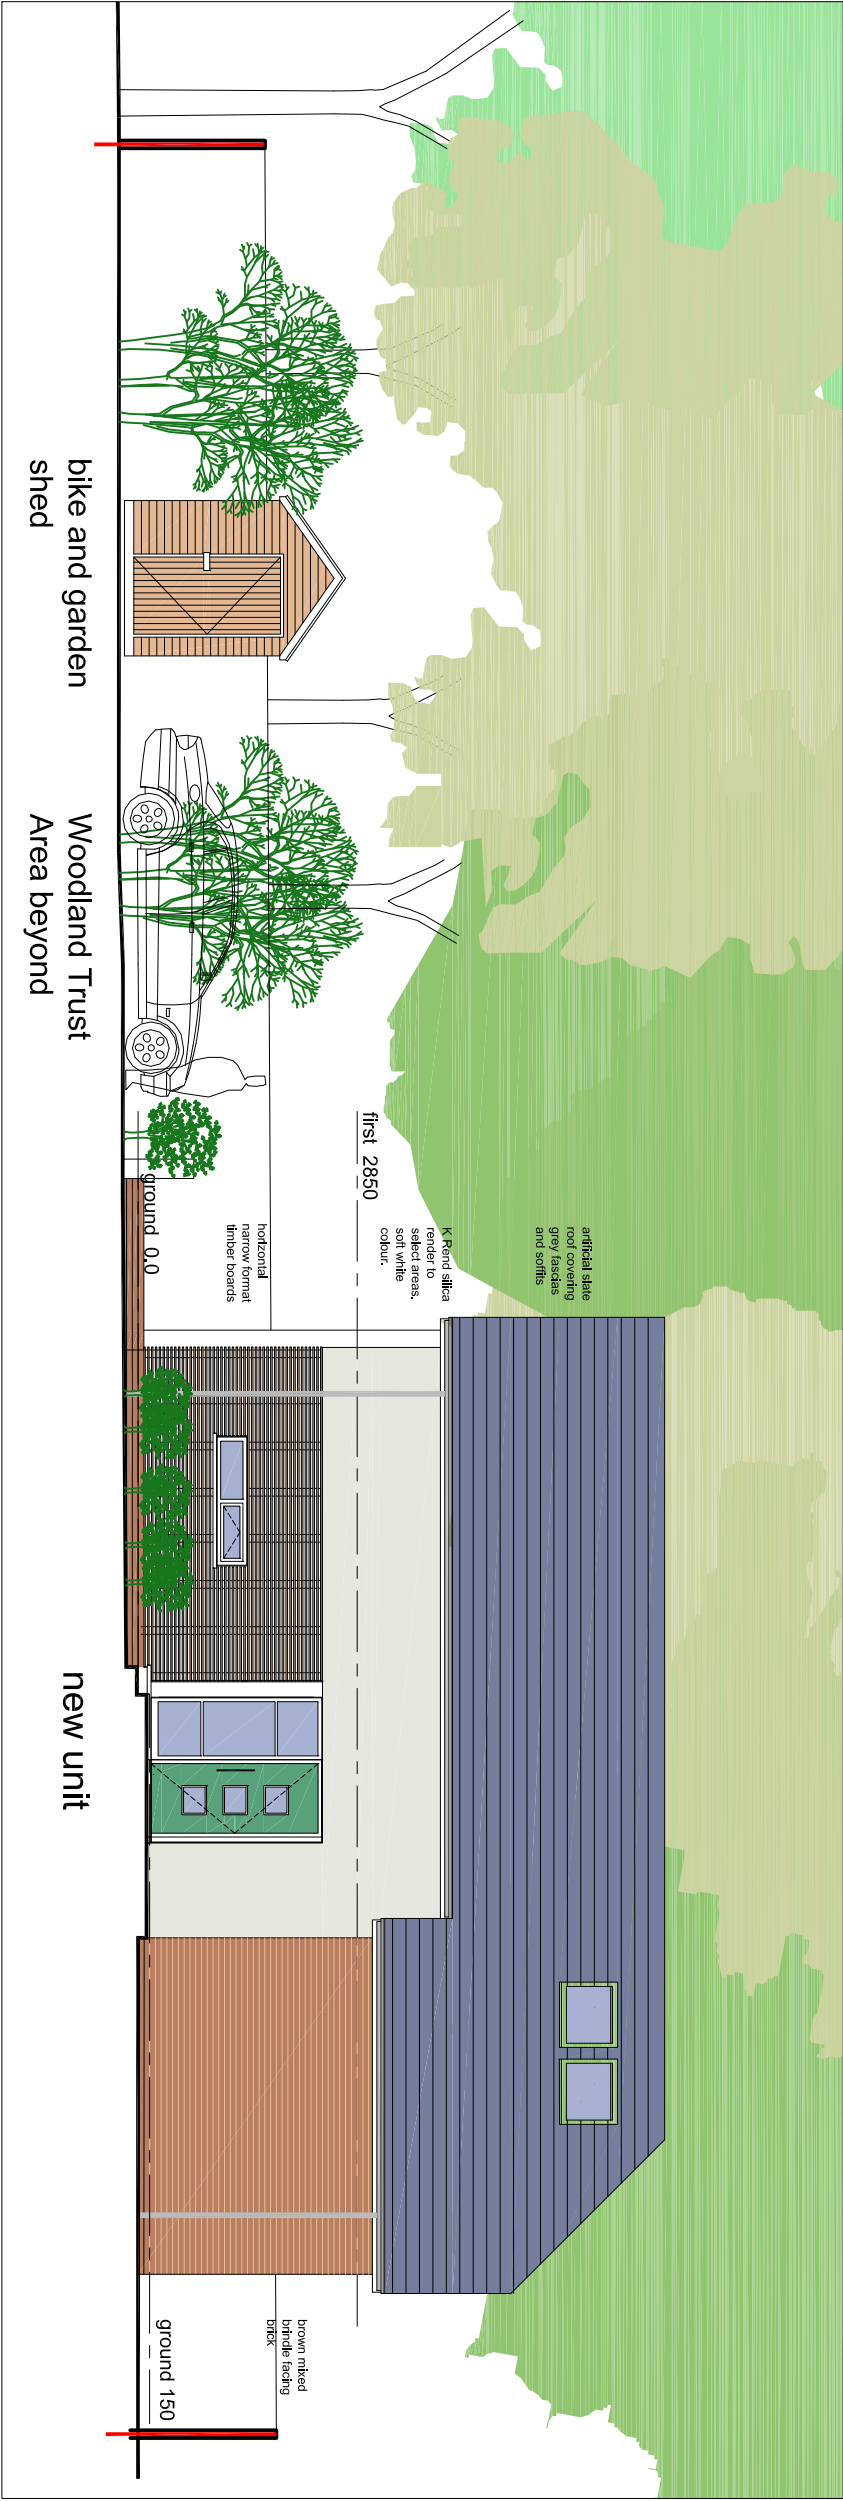

NORTH ELEVATION AS PROPOSED

1:100

SOUTH ELEVATION SHOWN AT
1:250 ON DRAWING 14A_025 008
1:100 ON 14a_025 011

AMENDMENTS		DATE
B	PLANNING UPDATE	30.11.14
A	PLANNING SUBMISSION	21.11.14

CLIENT

Mr. Gary Cook
3 Queens Road
Waterlooville
Hants

PROJECT

NEW RESIDENTIAL UNIT
Rear of 3 Queens Road

DRAWING TITLE

ELEVATIONS: North, East and West
AS PROPOSED

DATE
29.09.2014

SCALE
1:100 @ A3

DRAWING No.
14A_025 010

REVISION
B



CHARTERED SURVEYORS
ARCHITECTS & ENGINEERS

ELEVATIONS

3 QUEENS ROAD, WATERLOOVILLE

11 Dragon House
Hussar Court
Brambles Business Park
Portsmouth
Hampshire
PO7 7SF

www.martinralph.co.uk
info@martinralph.co.uk

T. 023 9225 7711
F. 023 9225 7712