




existing rear elevation - 1 : 100



existing side elevation - 1 : 100

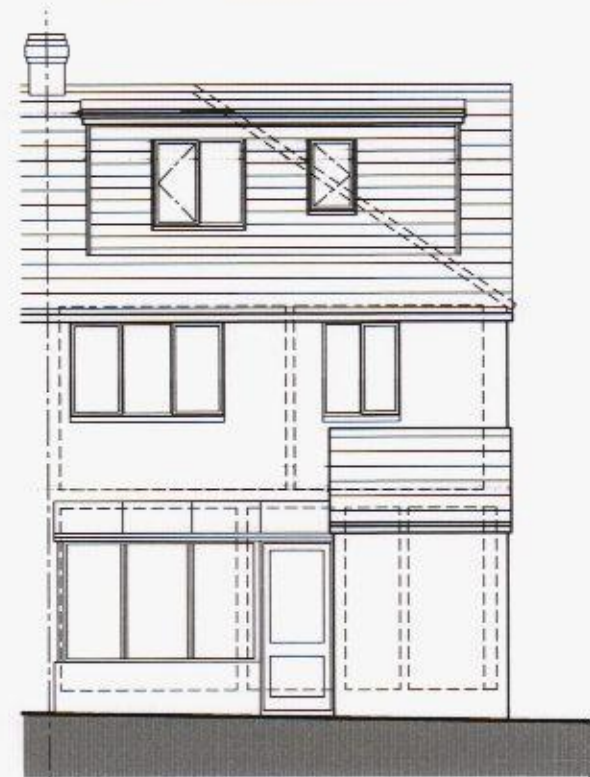

proposed rear elevation - 1 : 100




proposed side elevation - 1 : 100




Ordnance Survey (c) Crown Copyright 2015. All rights reserved. Licence number 100022432
X denotes Neighbours identified in Notification Documents


location plan - 1 : 1250

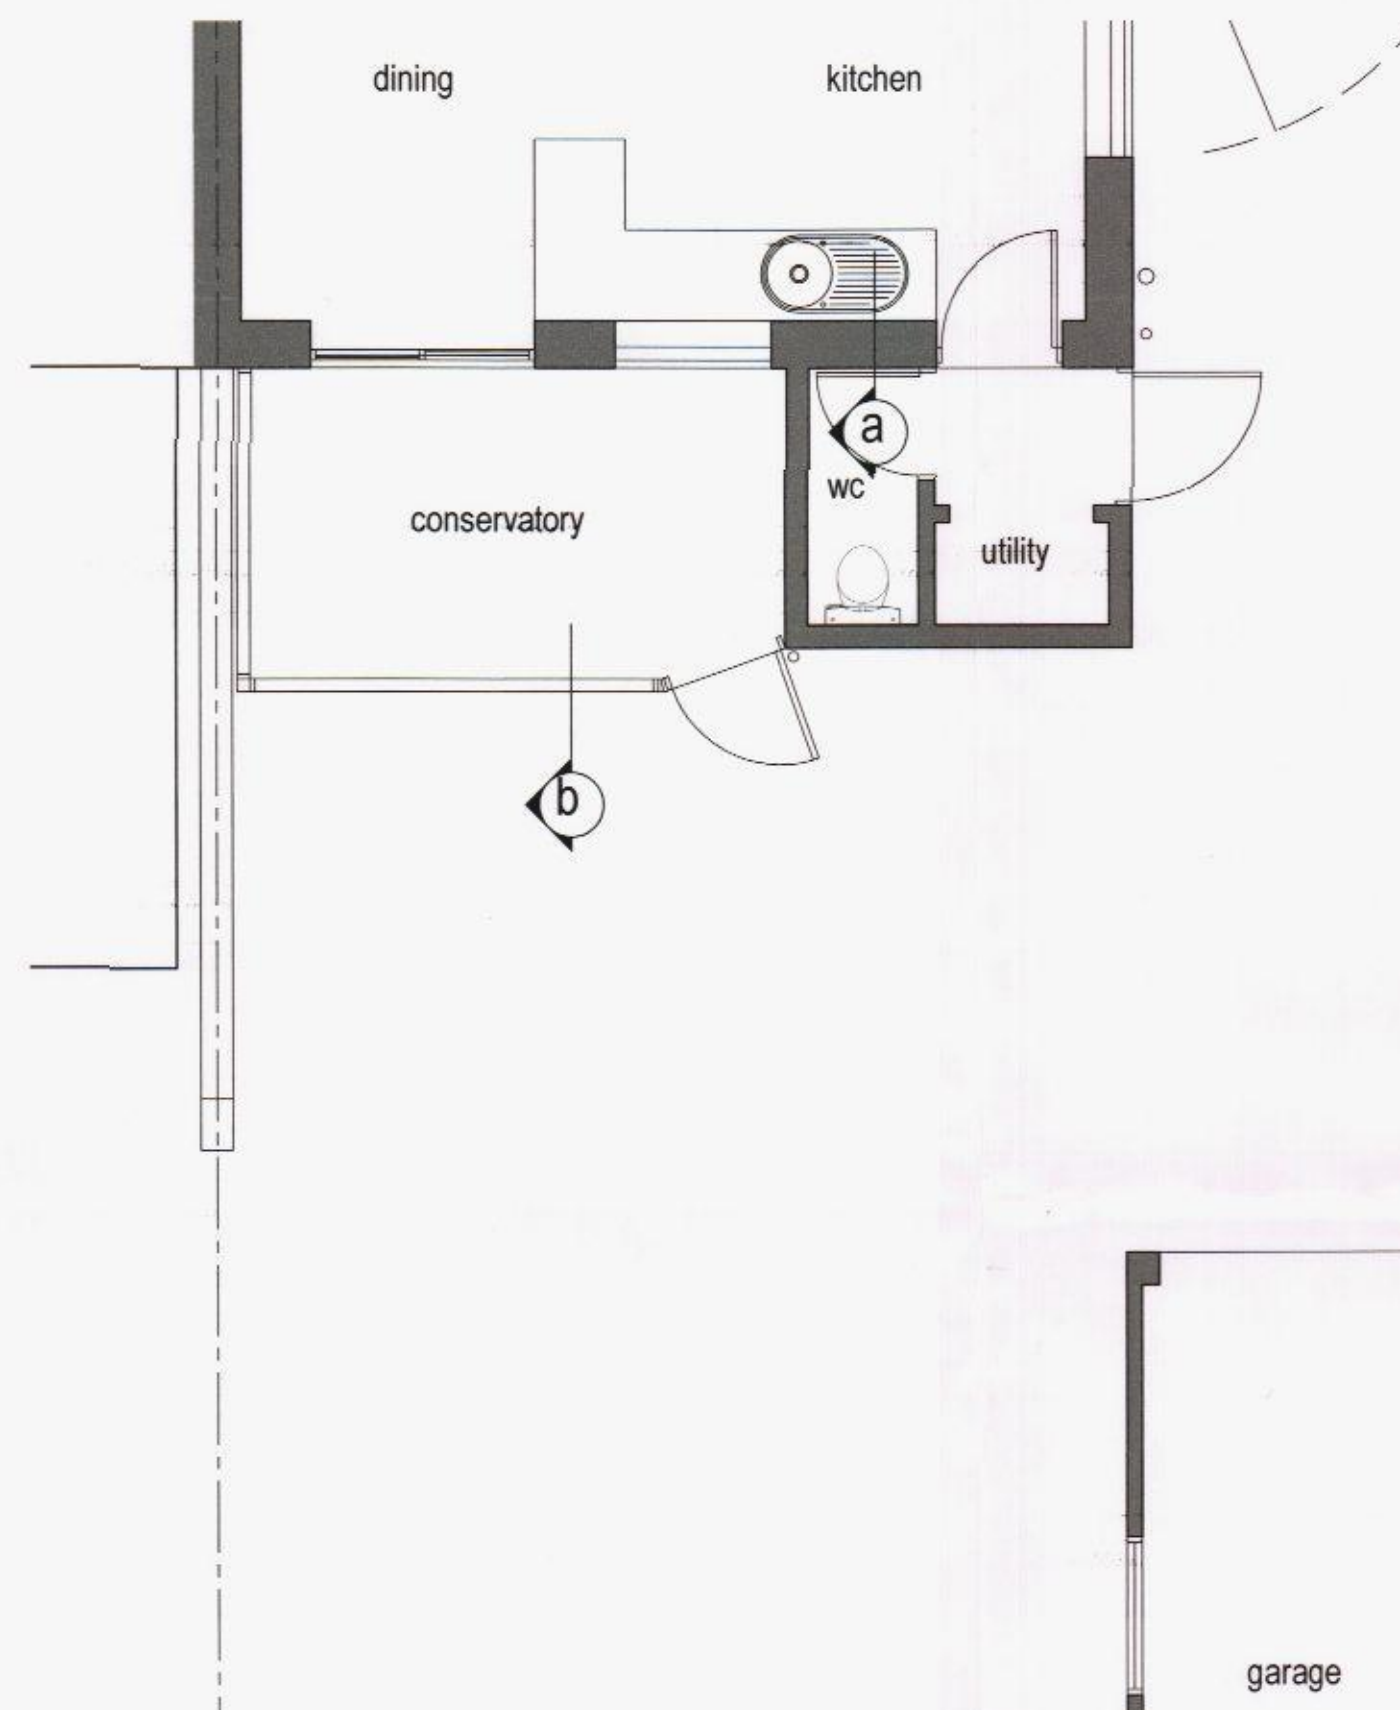


proposed ground floor plan - option 1 - 1 : 50

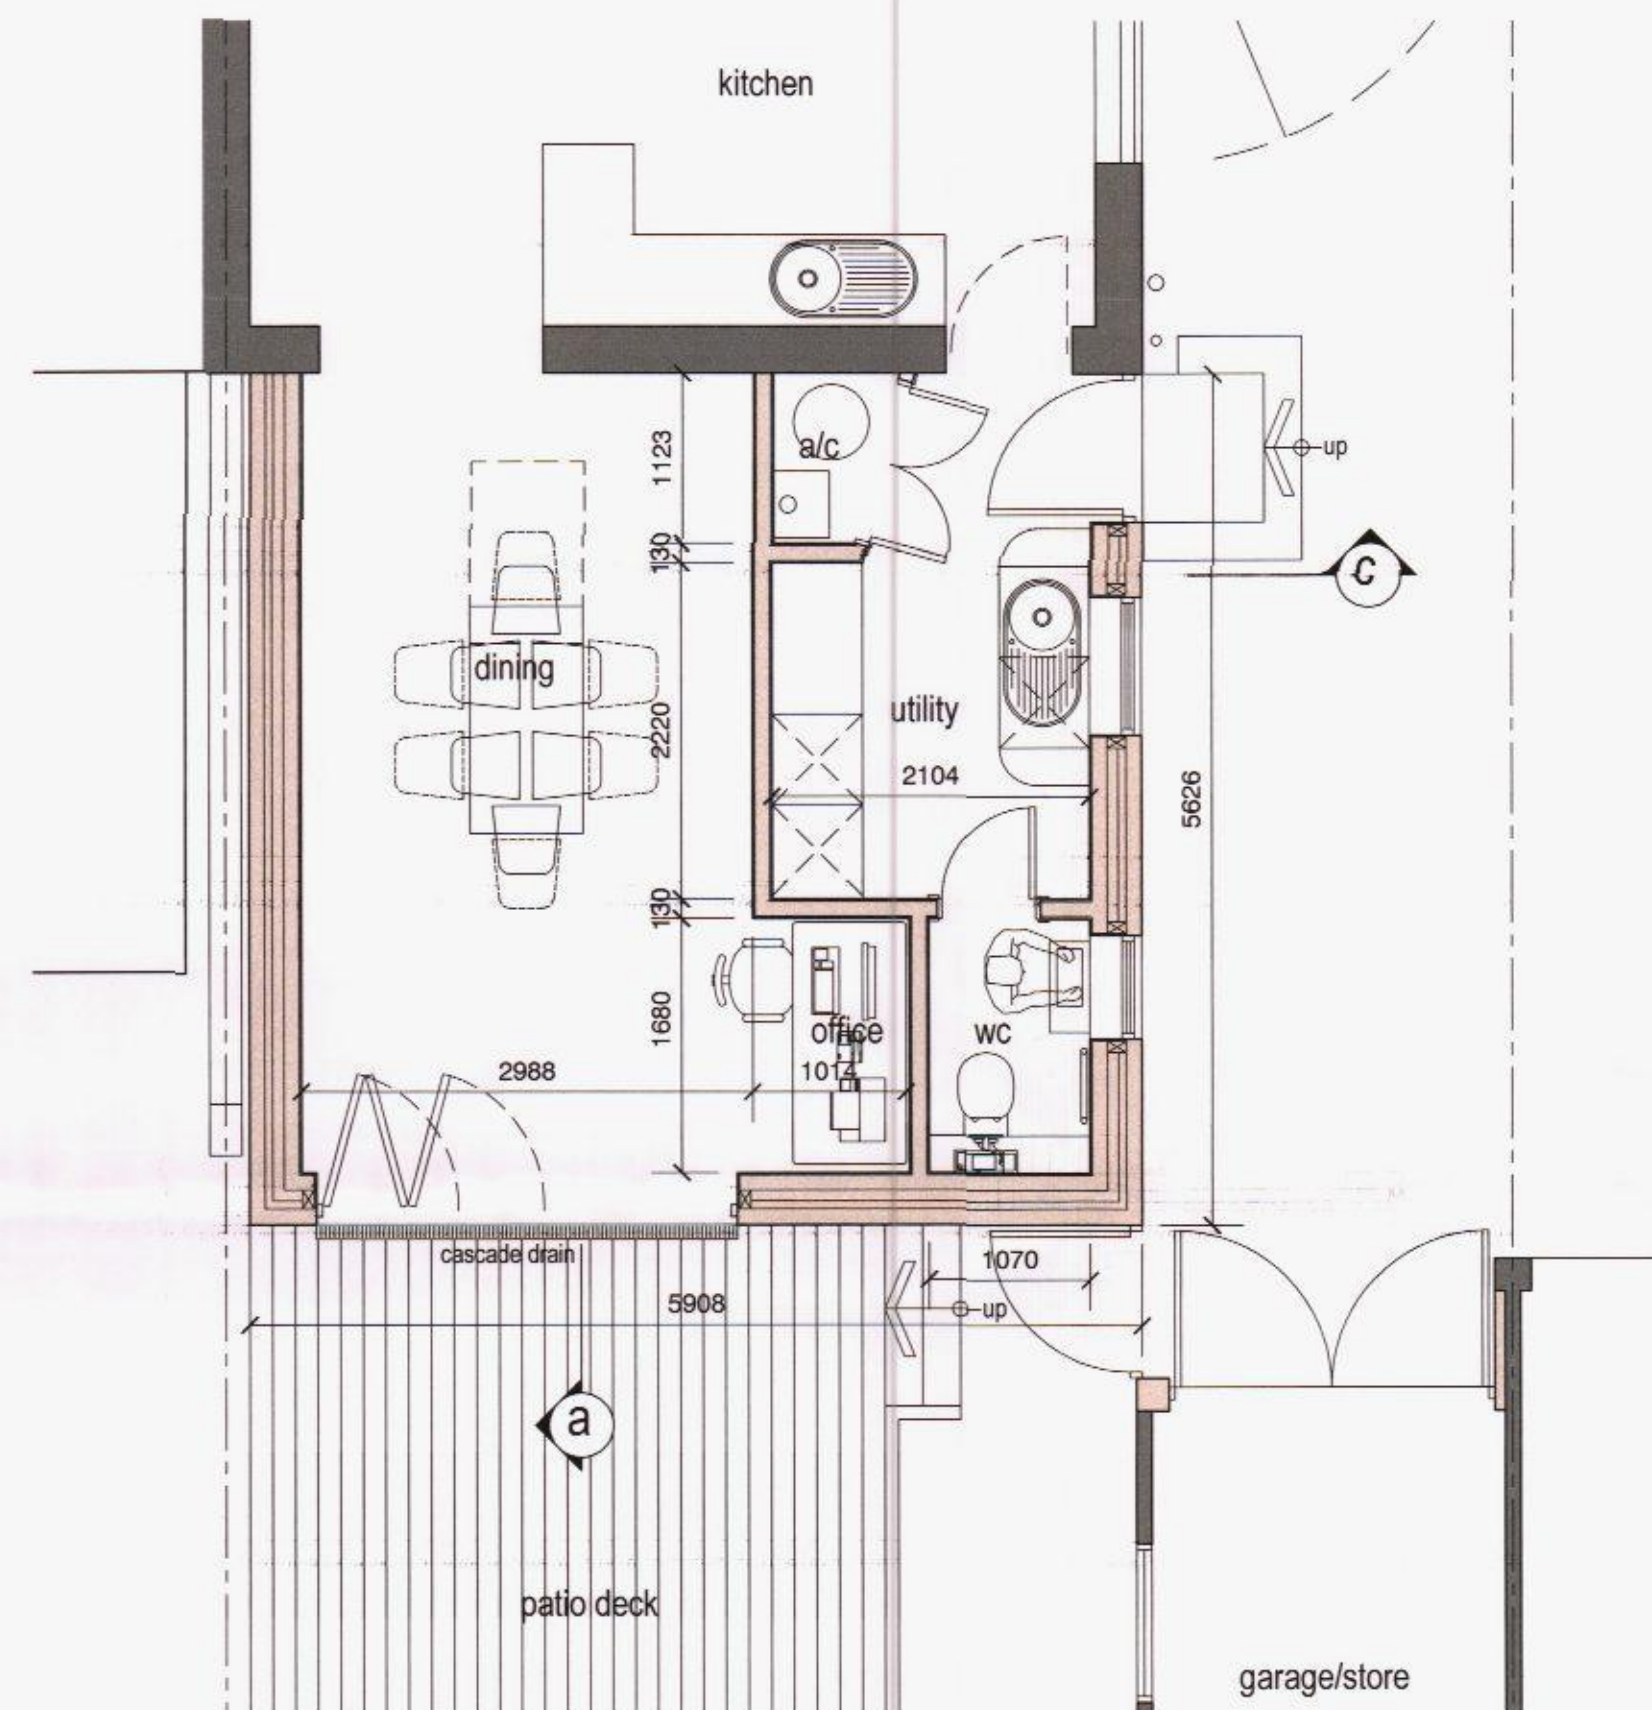


proposed ground floor plan - 1 : 50

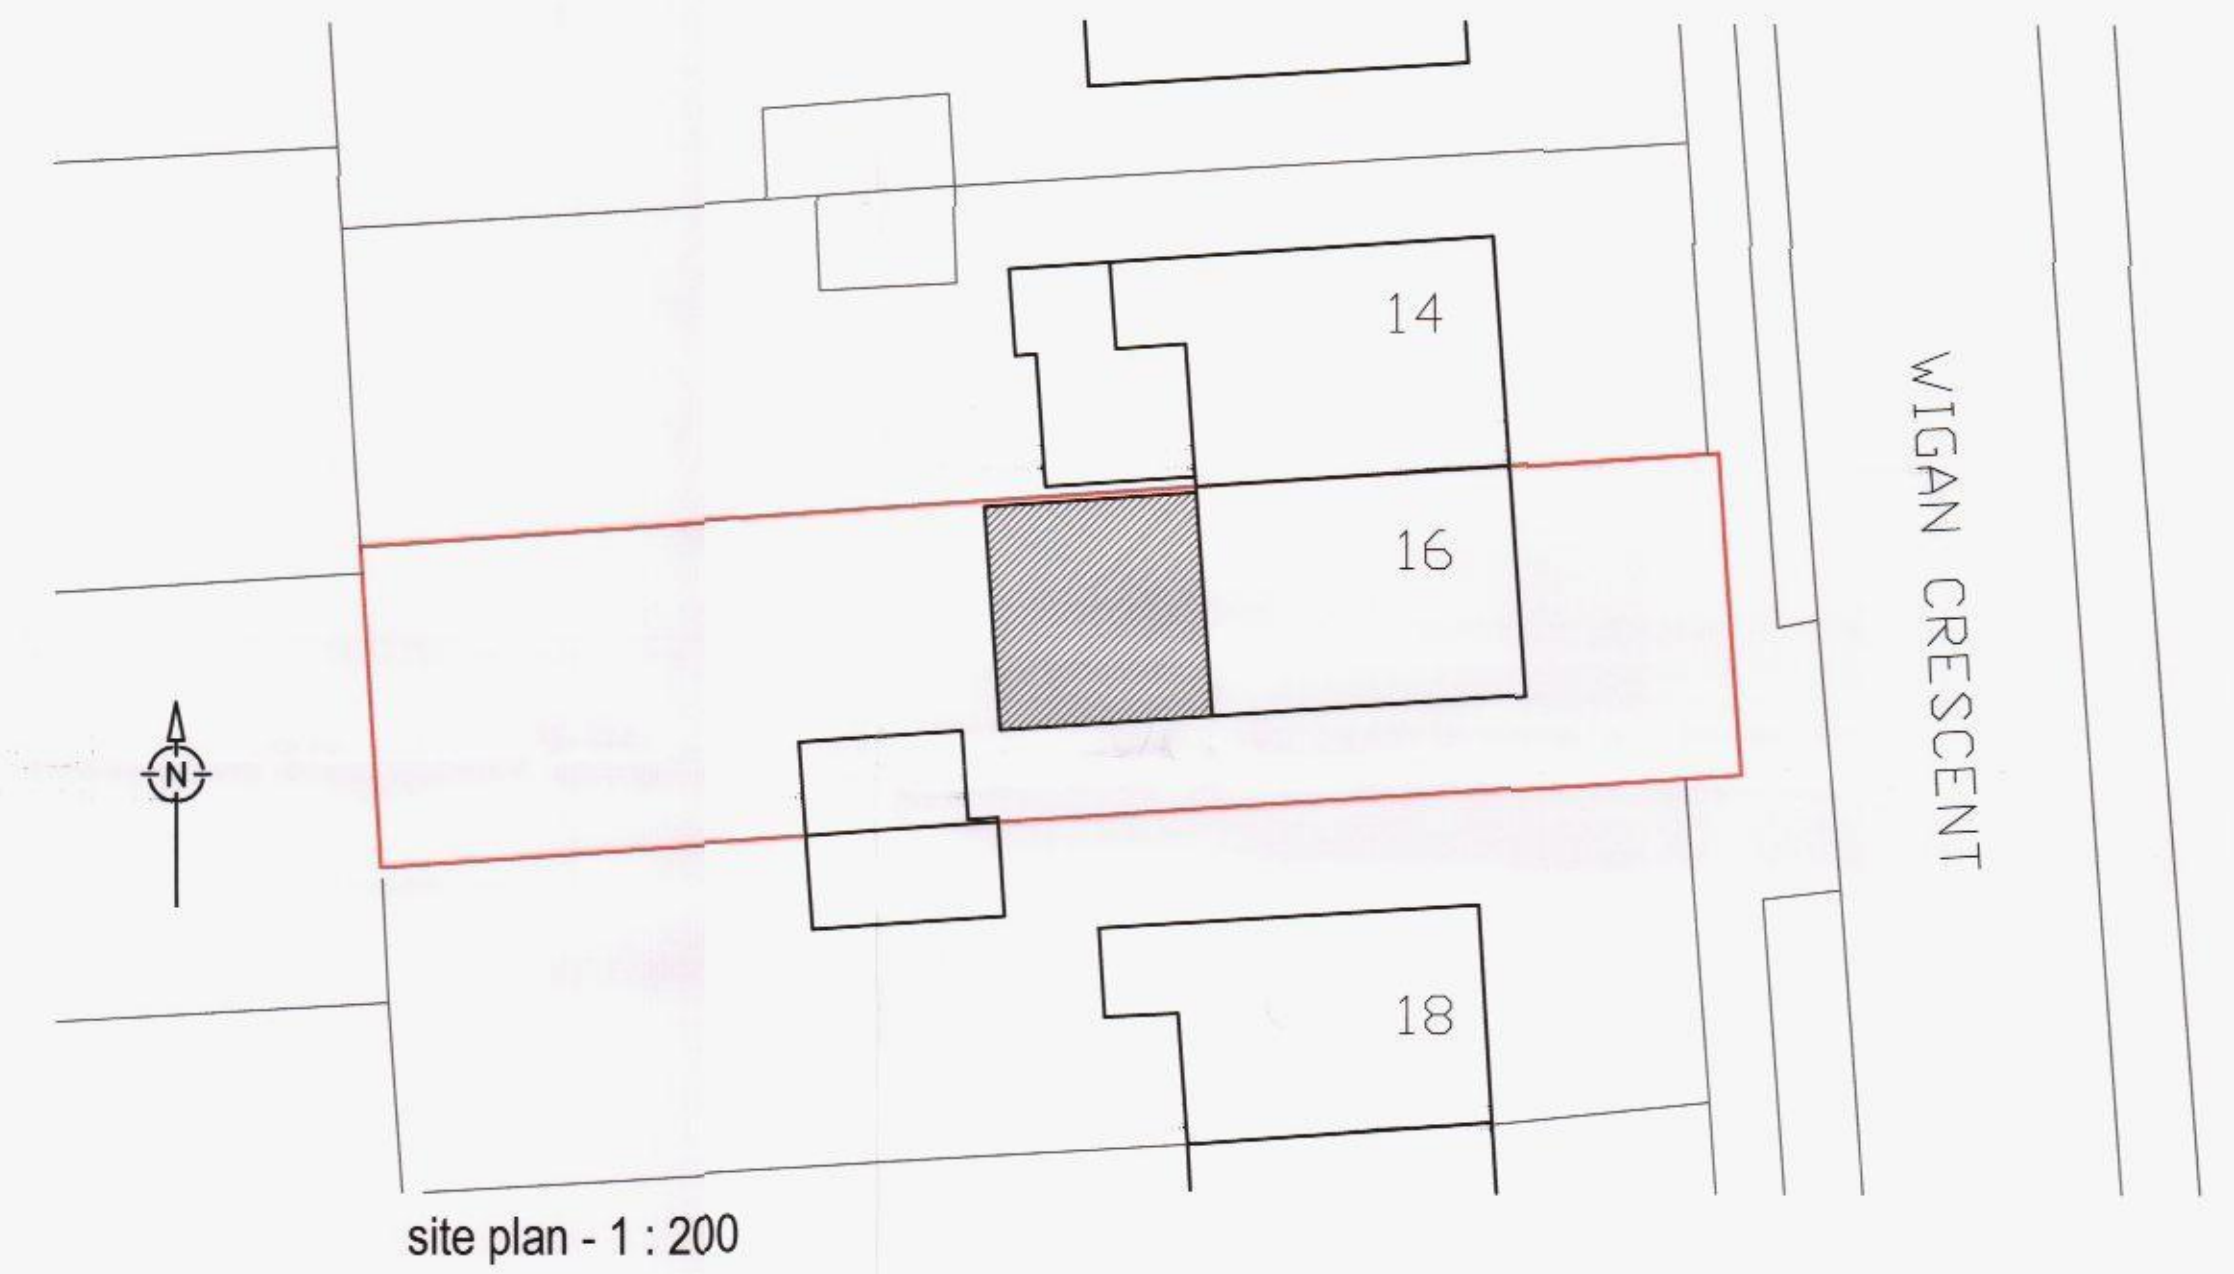

site plan - 1 : 200

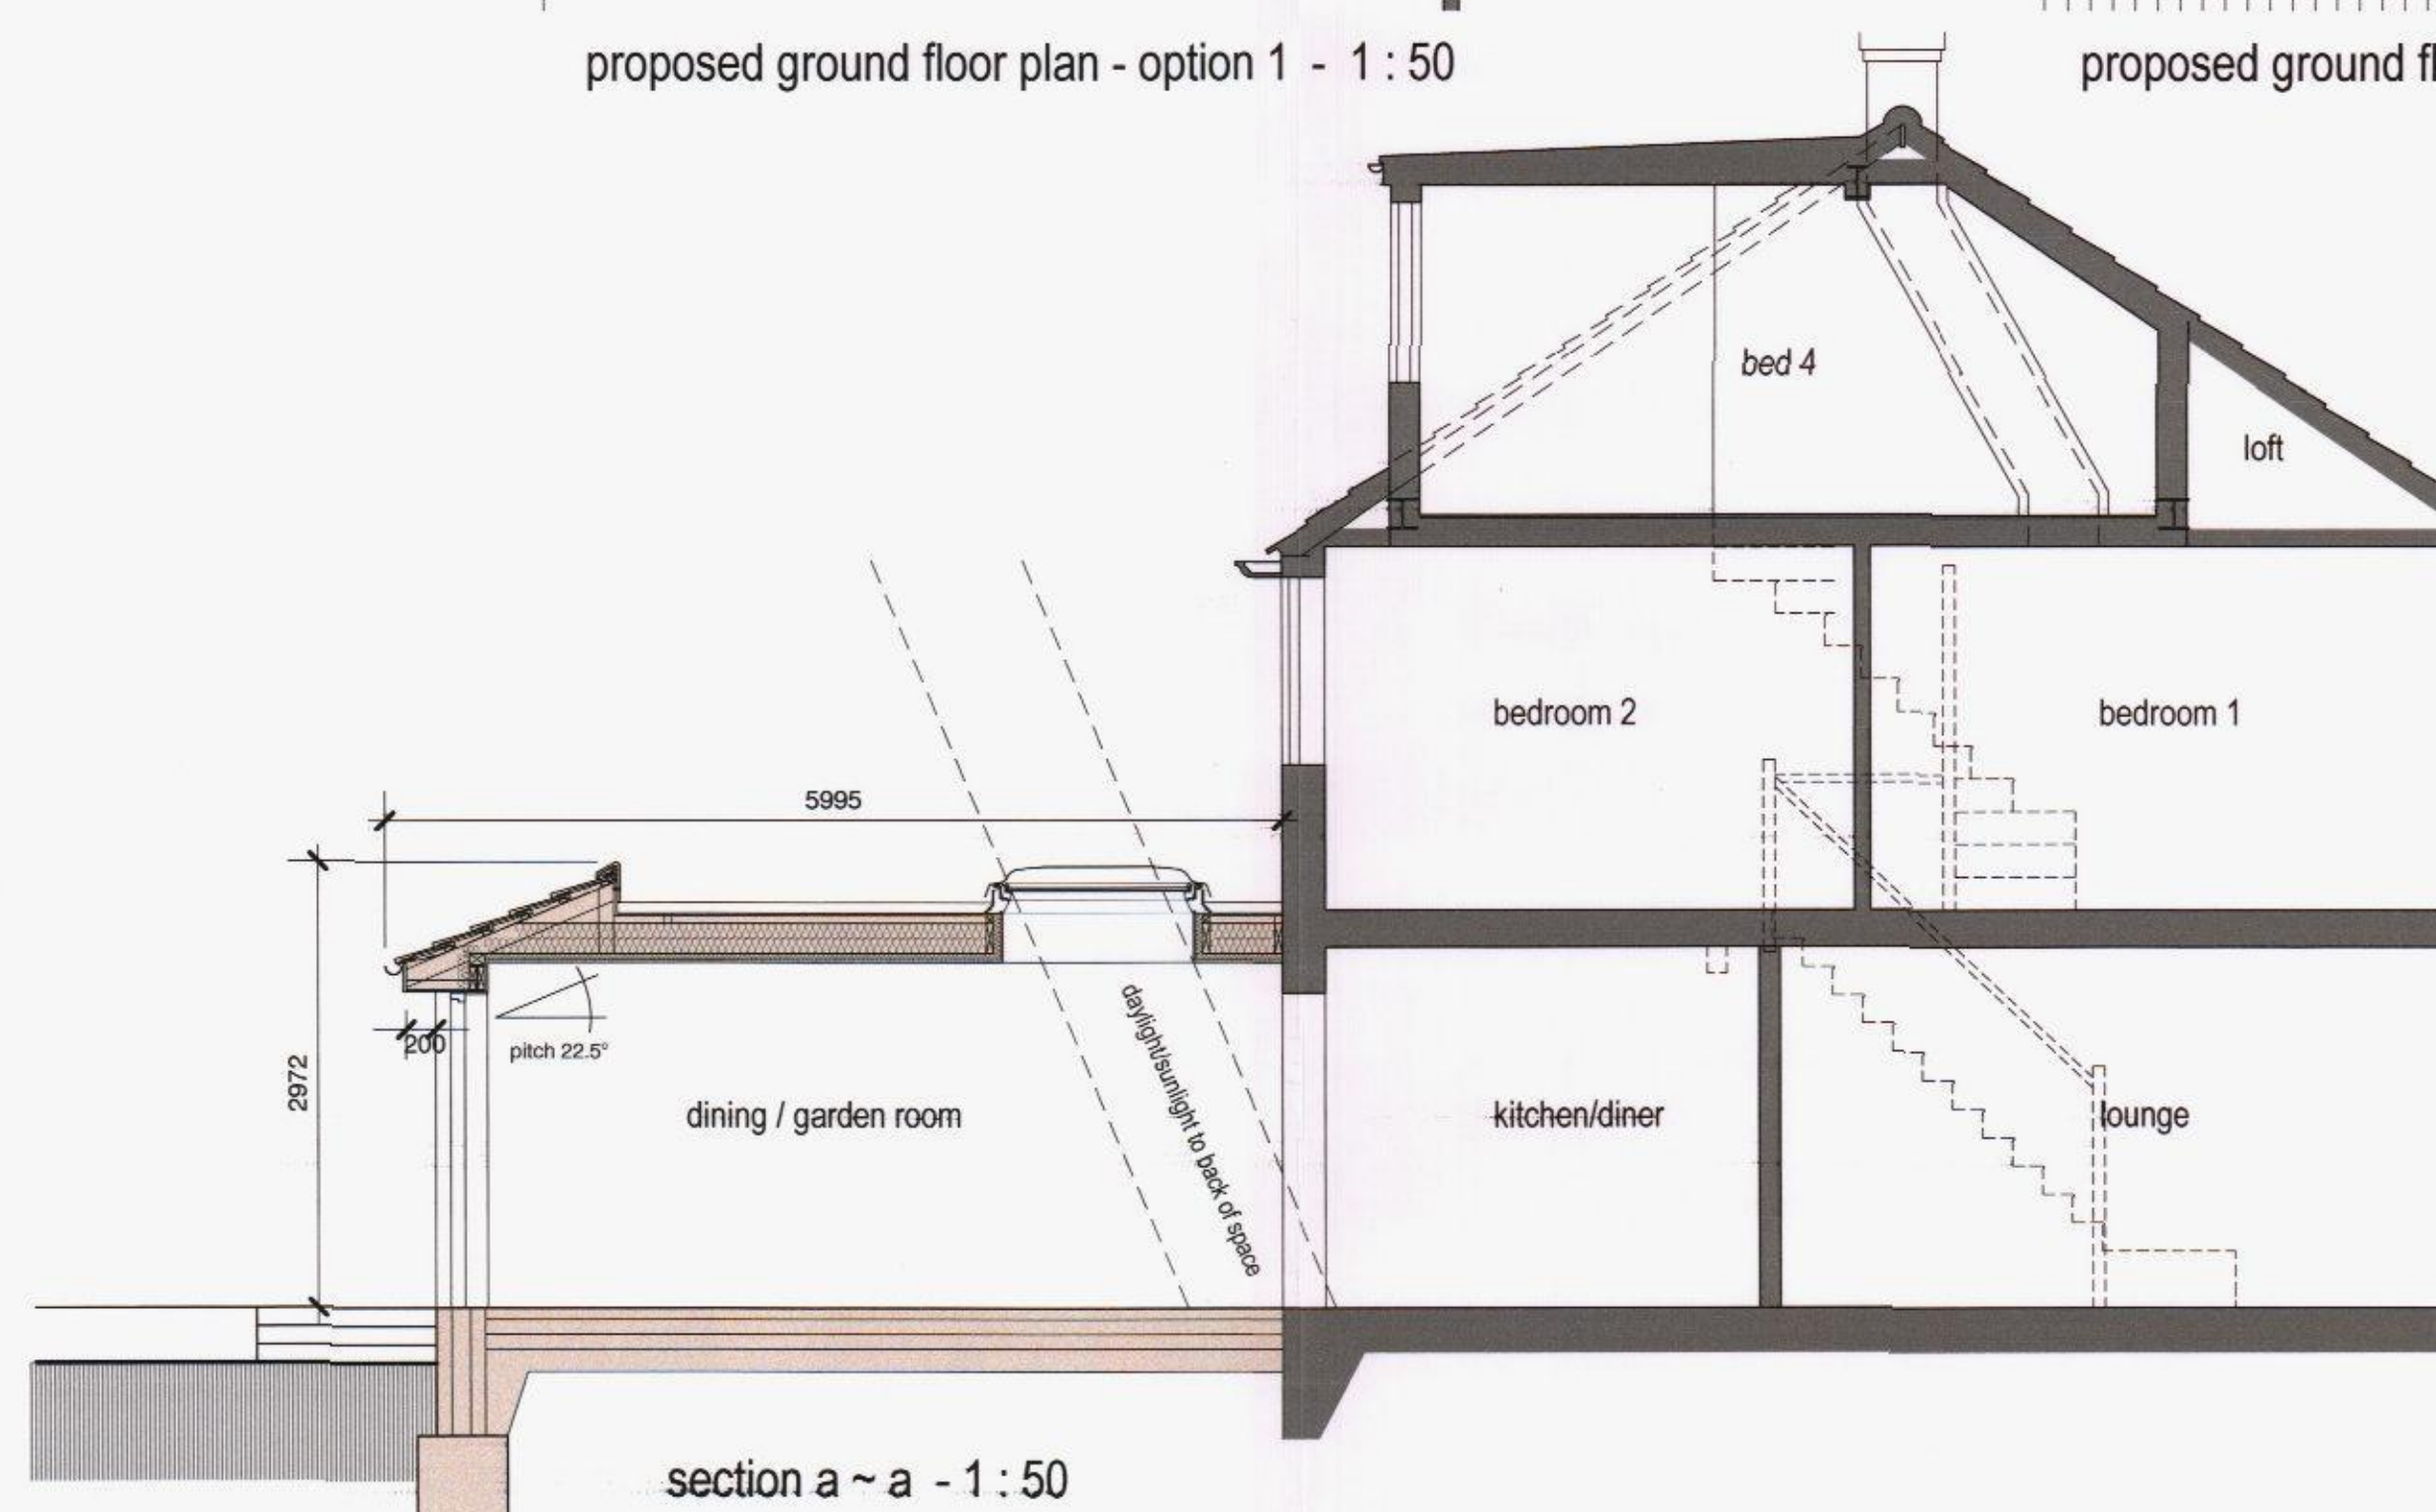

section a ~ a - 1 : 50

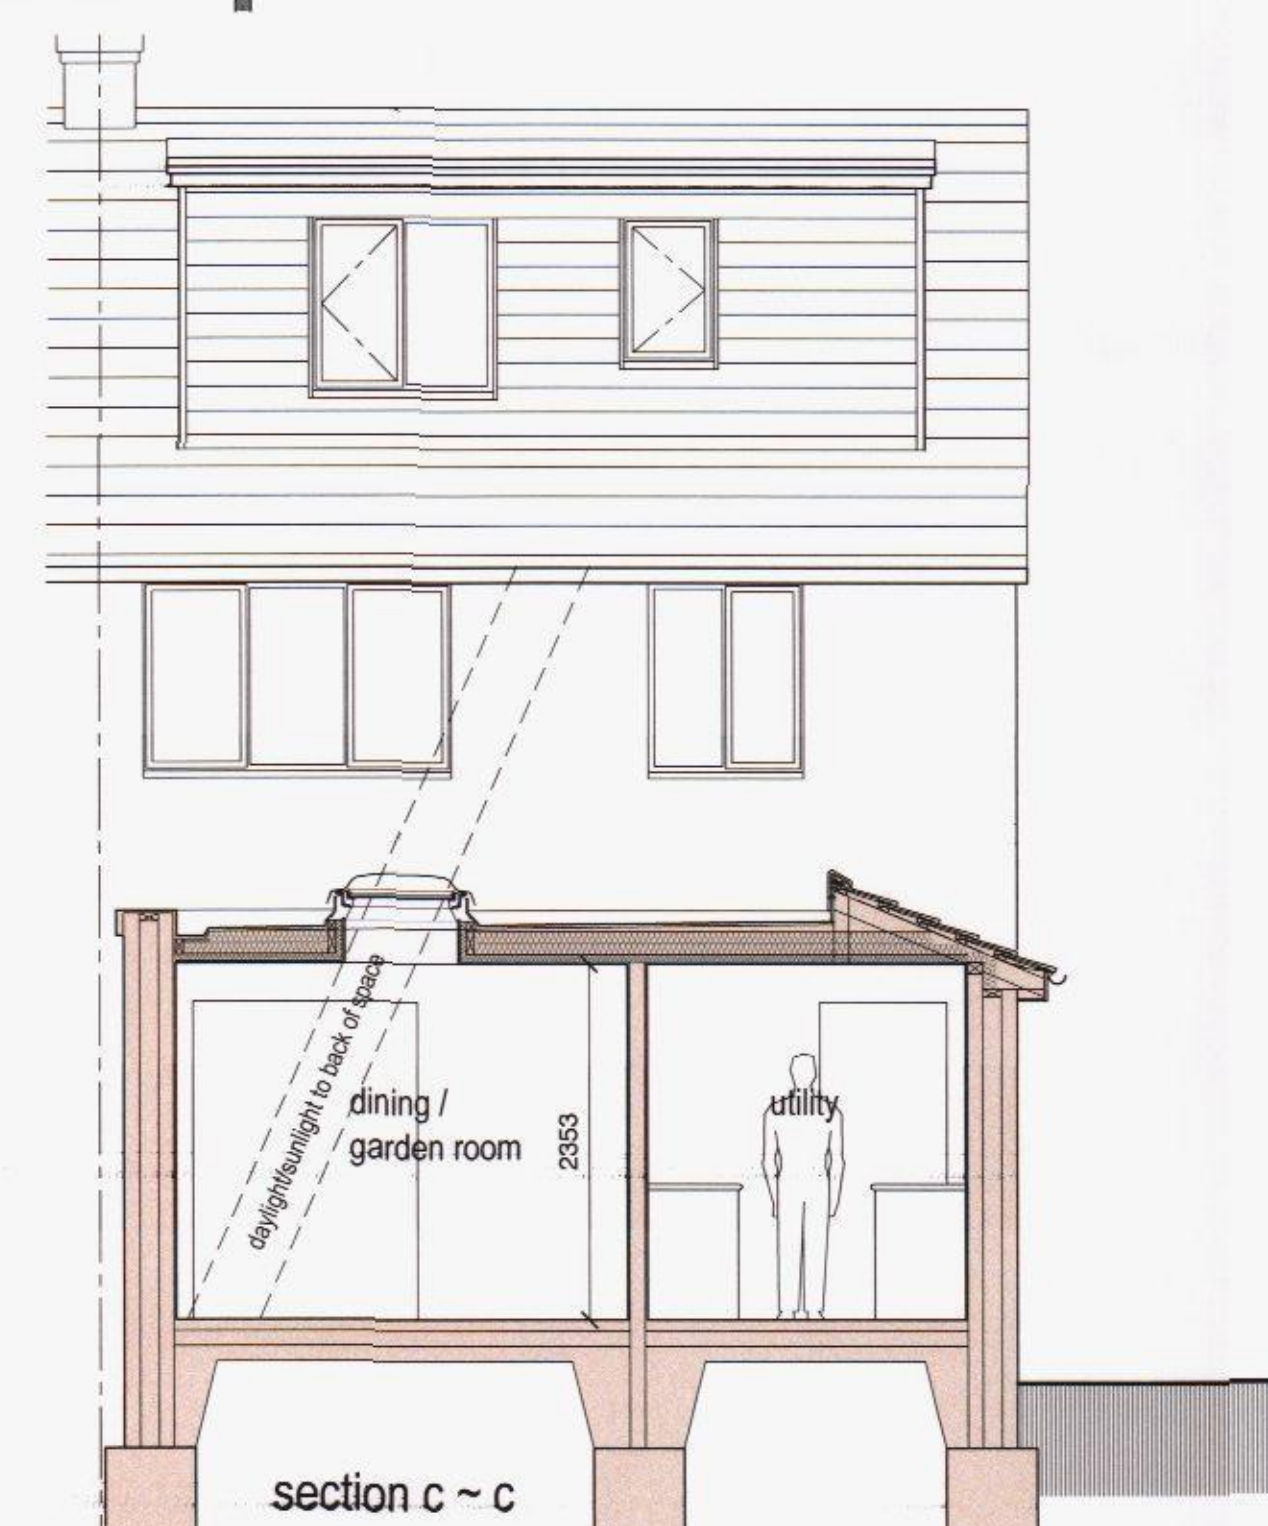

section c ~ c

Rev Description Drawn Date Chk'd App'd

The Old Post Office
Station Road
Wickham, PO17 5JA
T: 01329 832405
F: 01329 835175
E: admin@axismail.co.uk
W: www.axisarchitecture.co.uk

Axis
ARCHITECTURE
REGISTERED PRACTICE

Dimensions, areas and levels where given are only approximate and subject to site survey. All dimensions are to be checked on site.
Any discrepancies are to be reported to the architect before work commences.
Figured dimensions only are to be taken from this drawing.
This drawing is to be read in conjunction with all relevant consultants and/or specialist drawings/documents and any discrepancies or variations are to be notified to the architect before the affected work commences.
This drawing is copyright and remains the property of the Architects.

Rear Extension
16 Wigan Crescent
Mr & Mrs Morris
Existing & Proposed Layouts
Plans, Elevations & Section

HAVANT BOROUGH COUNCIL
19 JAN 2015
RECEIVED

Scale @ 1:50
metres 1 2 3 4

PLANNING

Scale @ A1	Drawn	Checked	Date
1:50	cc		Jan 15
Job Number & Drawing Number		Revision	
11-80/PL201			