
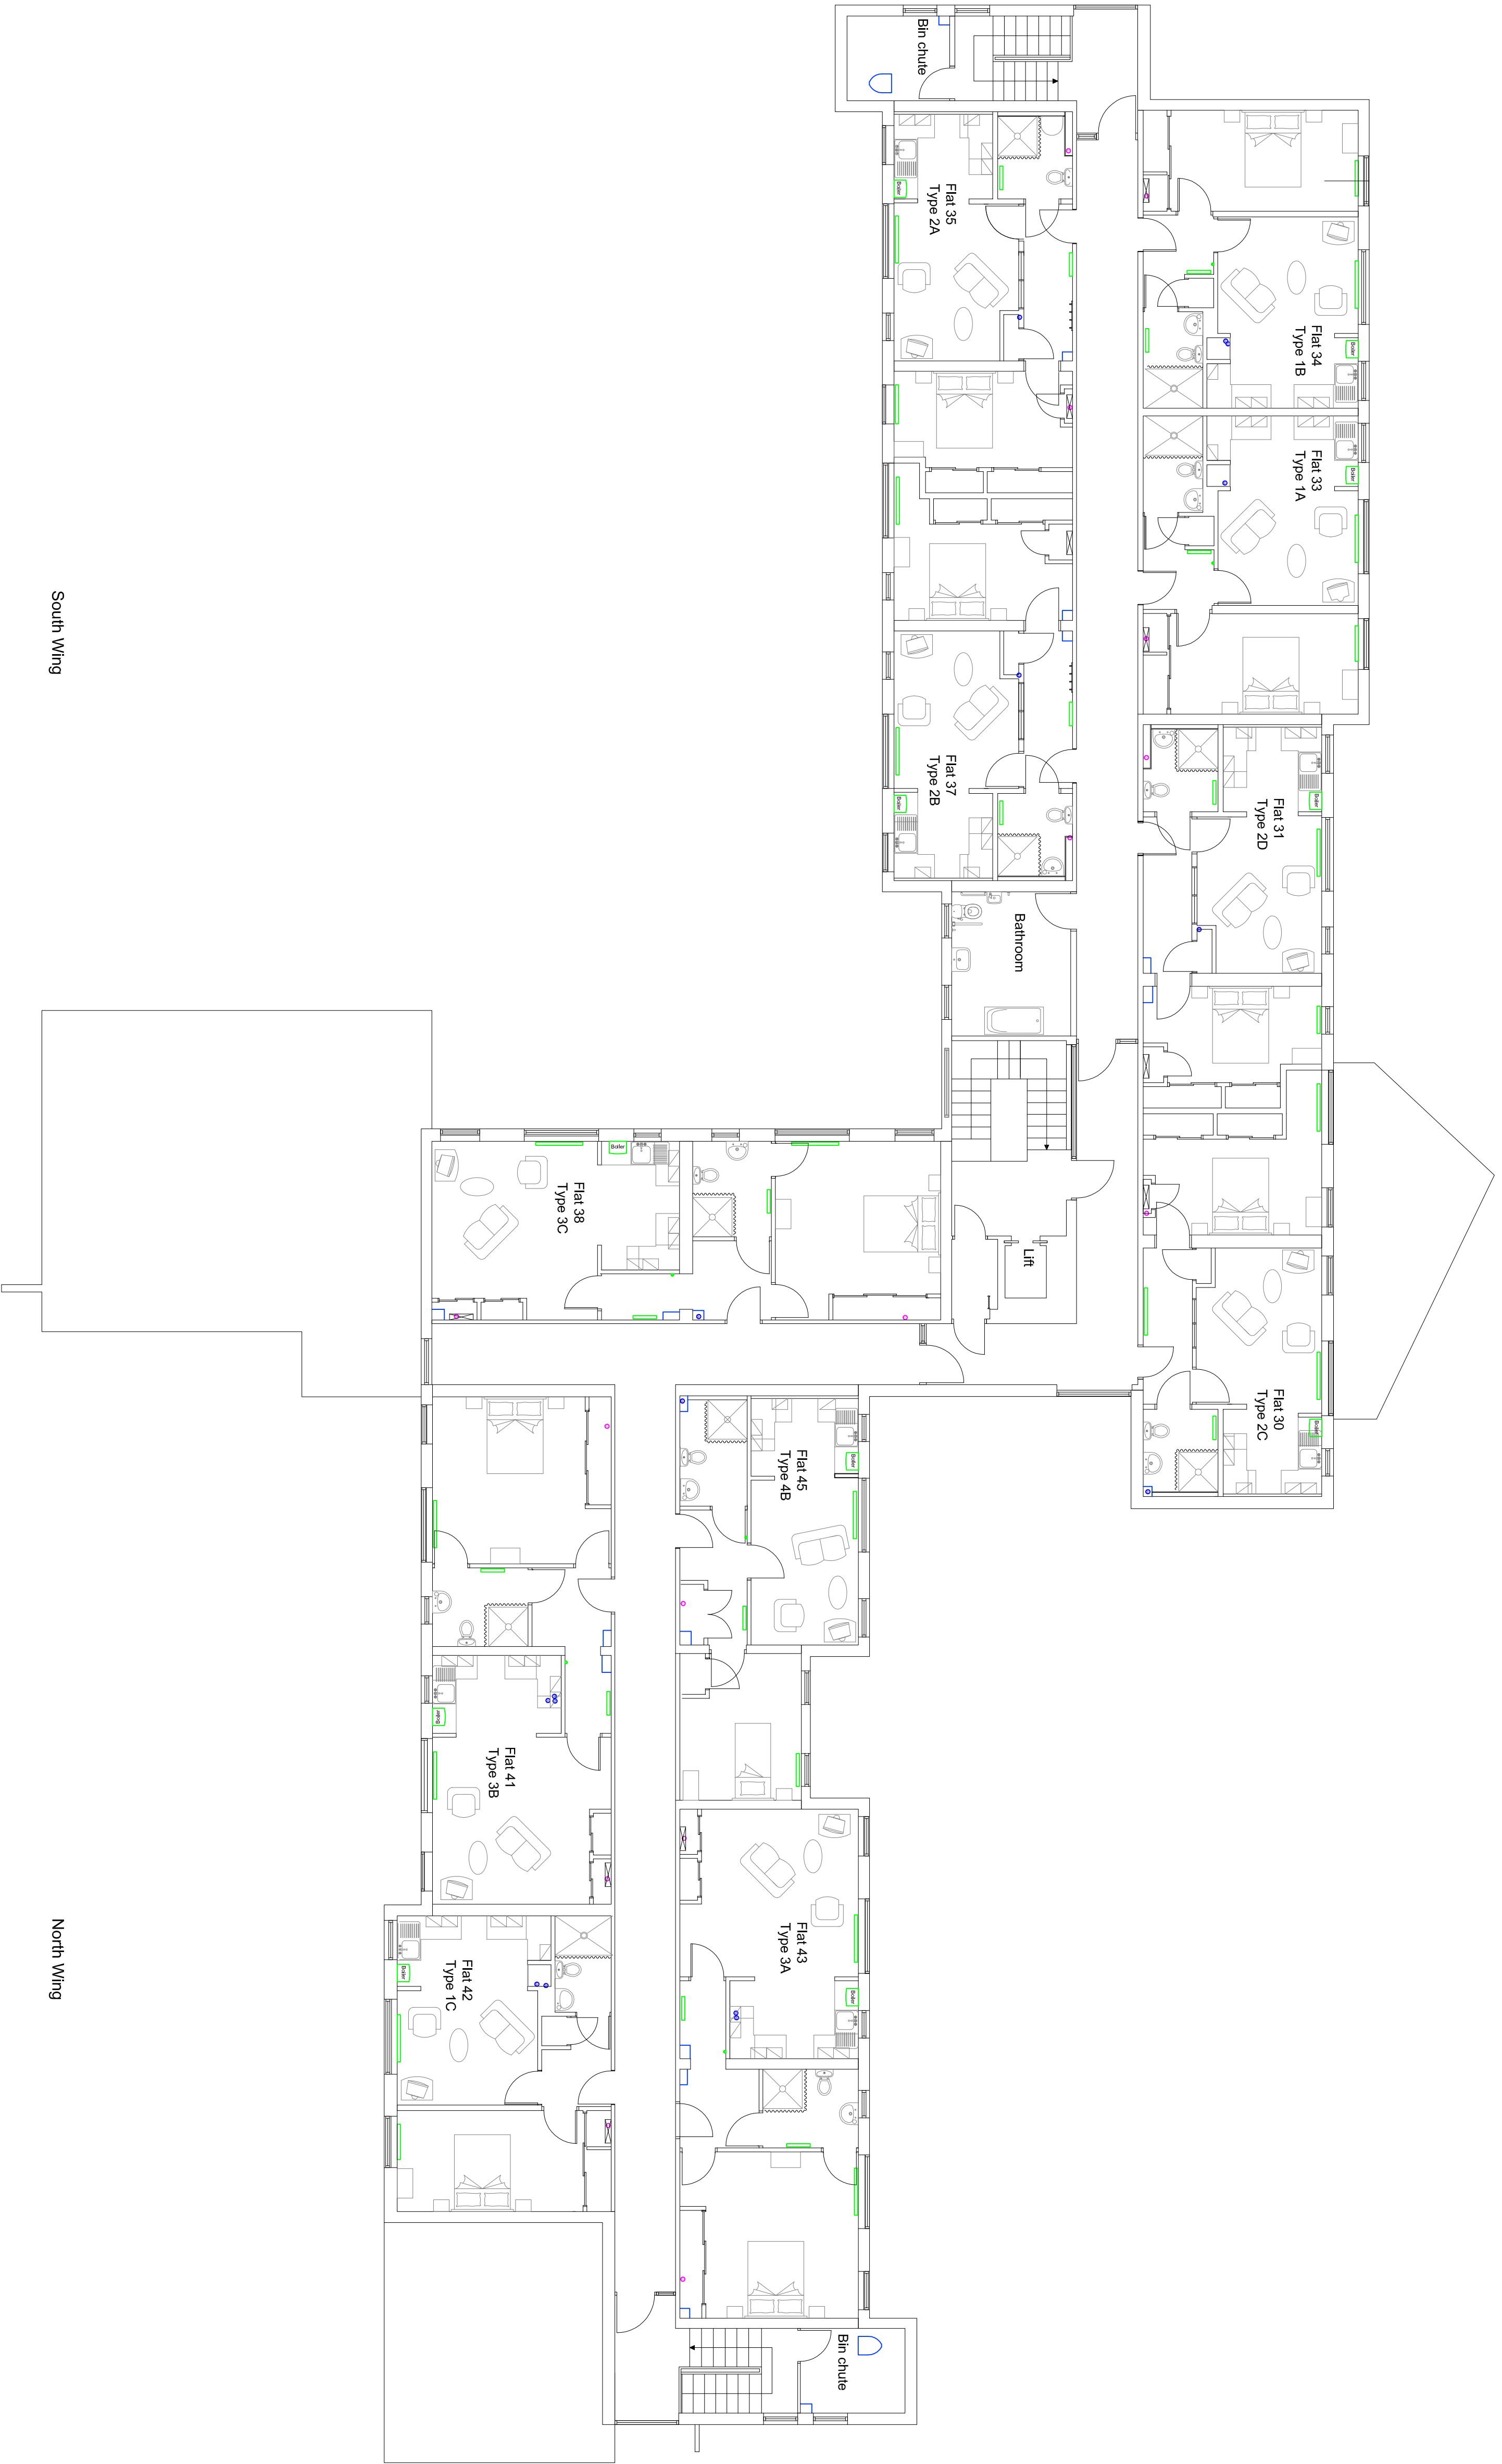


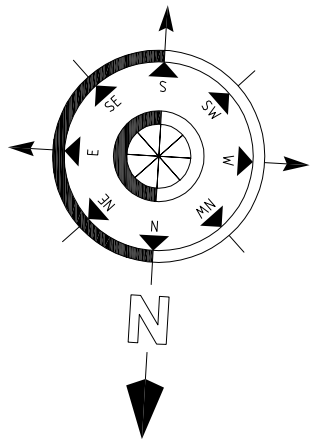

South Wing

North Wing

Dwg No: PFTL180008		Prepared by:	Date:
DATE: May 2014			
SCALE: 1:100 @ A1			
DRAWN BY: ST			
CHECKED:		CLIENT: Portsmouth City Council	
 PARKER TORRINGTON		PROJECT: ALTERATION AND REFURBISHMENT PROJECT AT CLARE'S COURT, LEIGH PARK, HAYWARD HAMPSHIRE PO9 4LP	
TITLE: PROPOSED FIRST FLOOR PLAN			
COPYRIGHT The copyright of this document lies with Parker Torrington Limited. No use or copying of this document is permitted without the written consent of Parker Torrington Limited. Other than for the purposes of copying for documentation and by the user.			
 Parker Torrington Limited, Church Lane, Torridge, Devon, EX38 2JG. Tel: 01392 37171. Fax: 01392 3000 4000 Email: info@parker-torrington.co.uk		PLANNING	