





Linear Scale 1:50

A1 @ 1:50

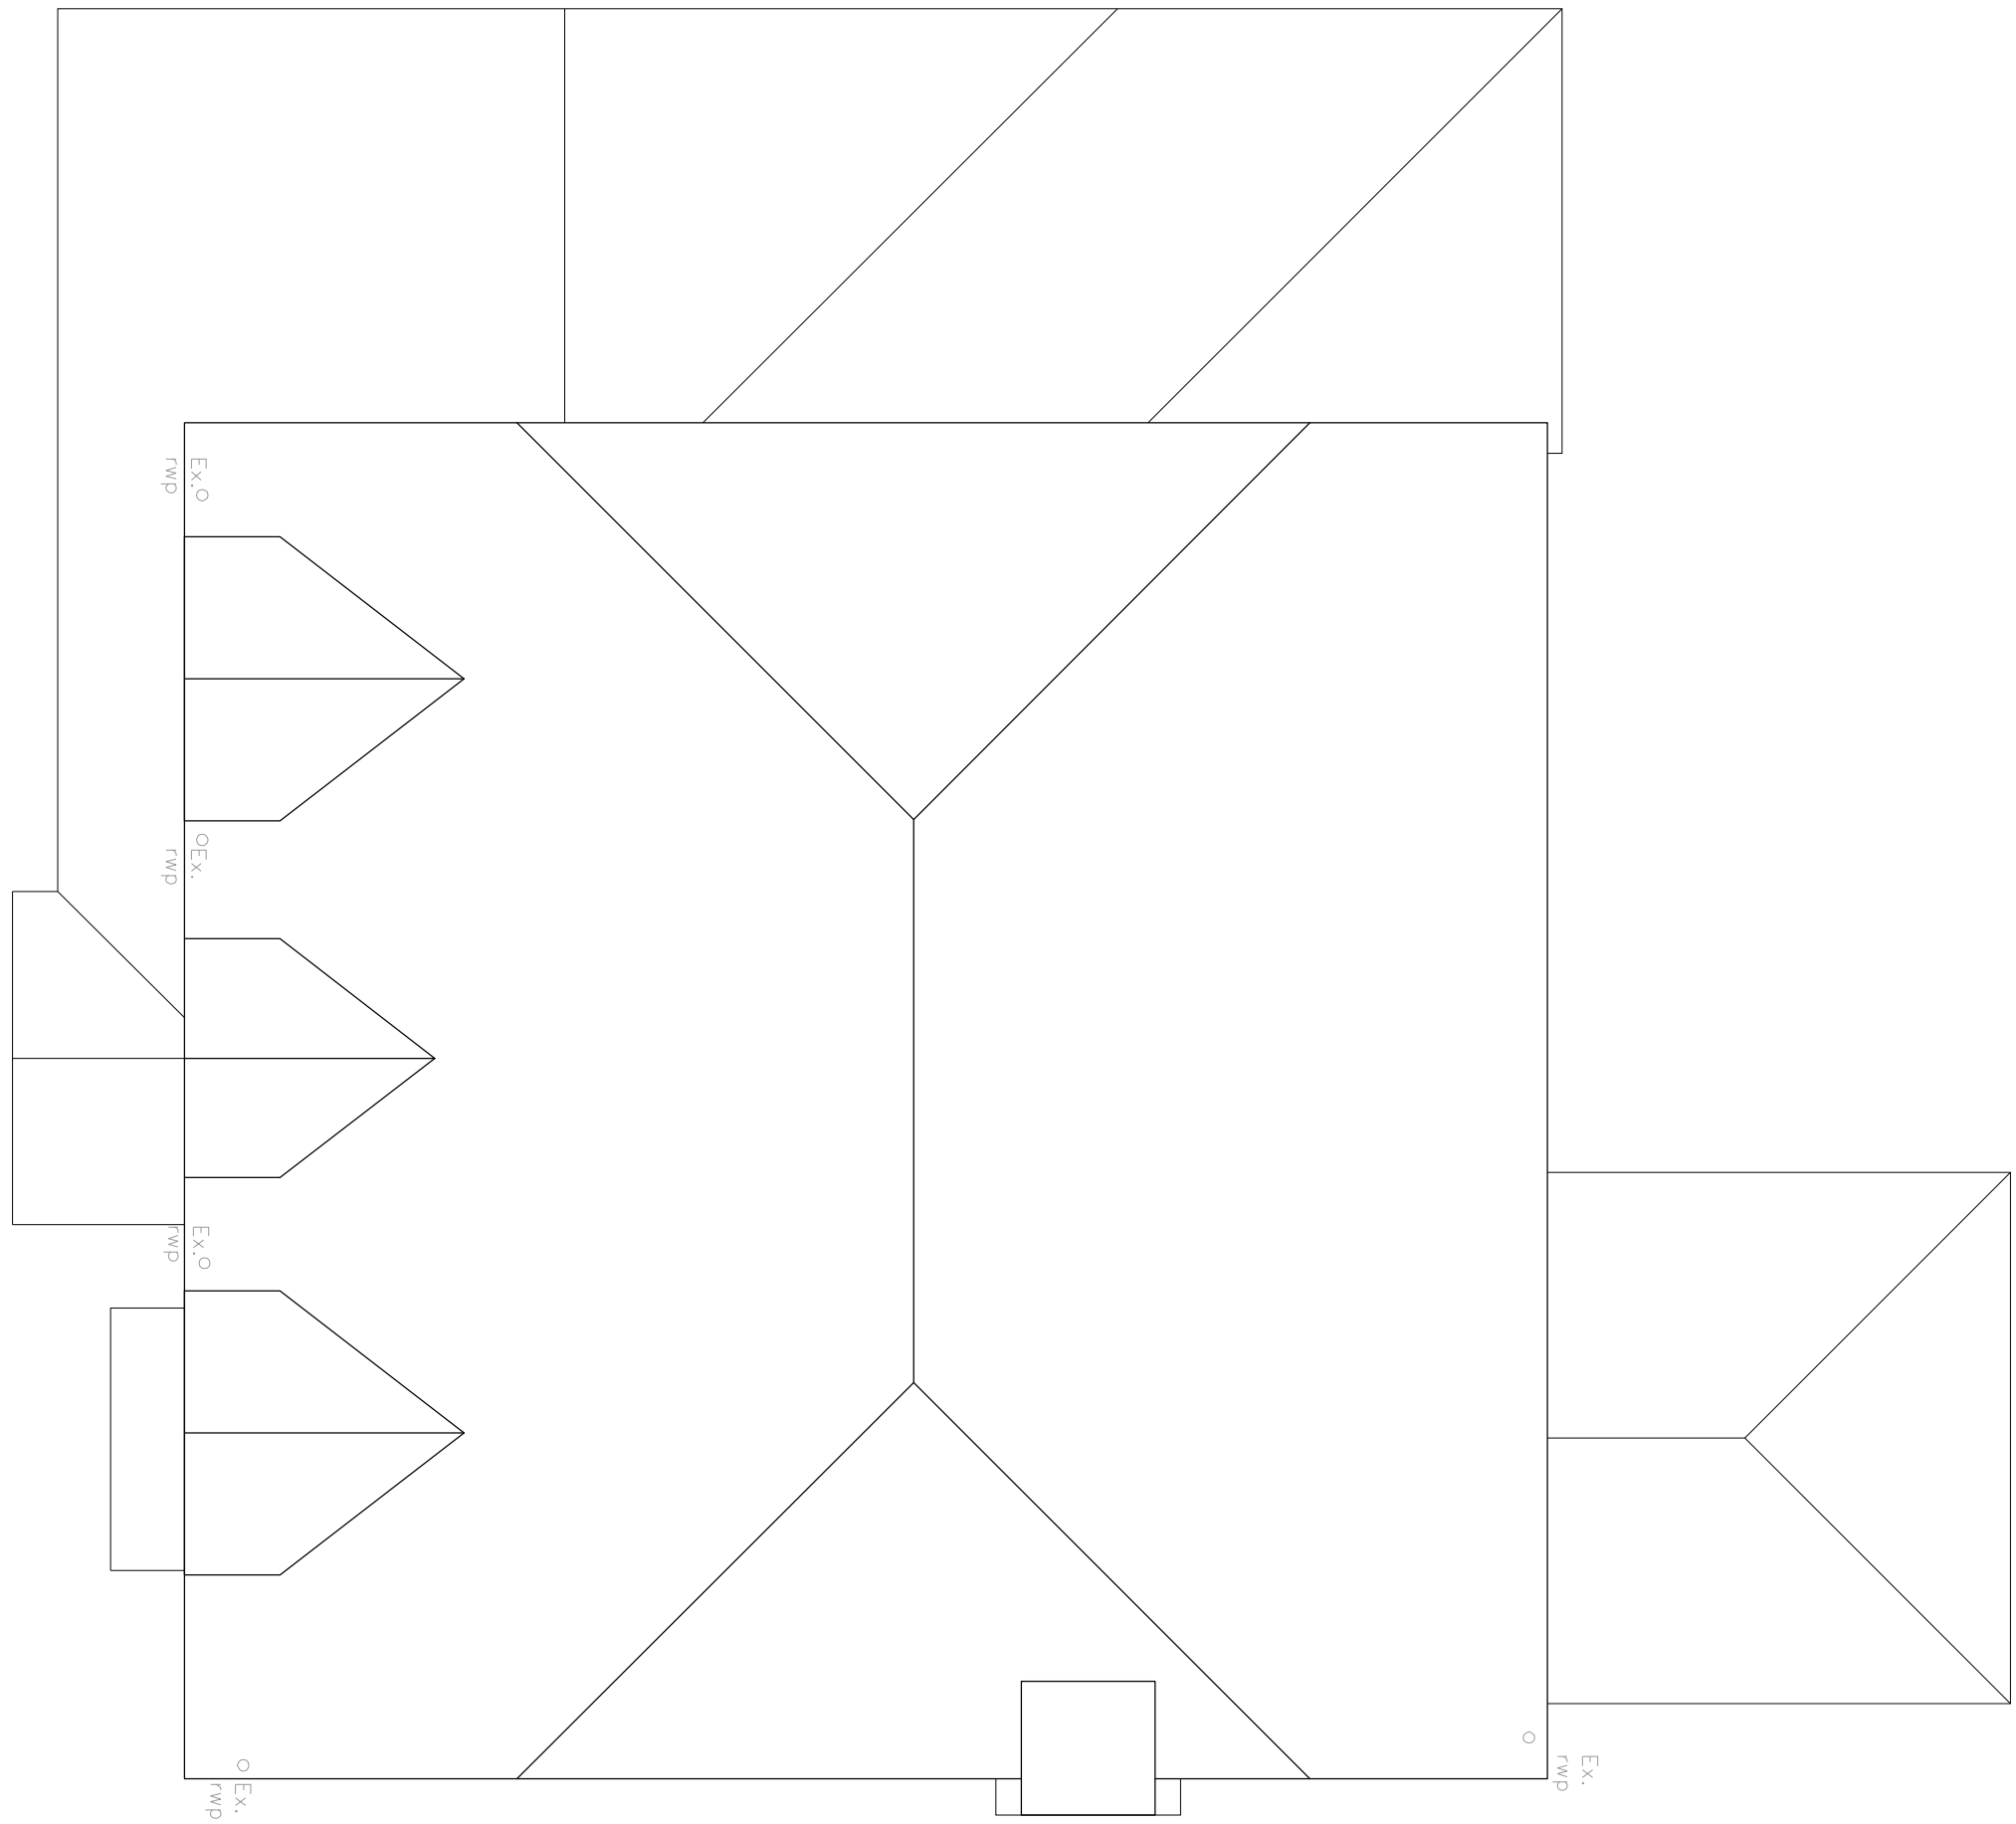

Existing Roof Plan 1:50

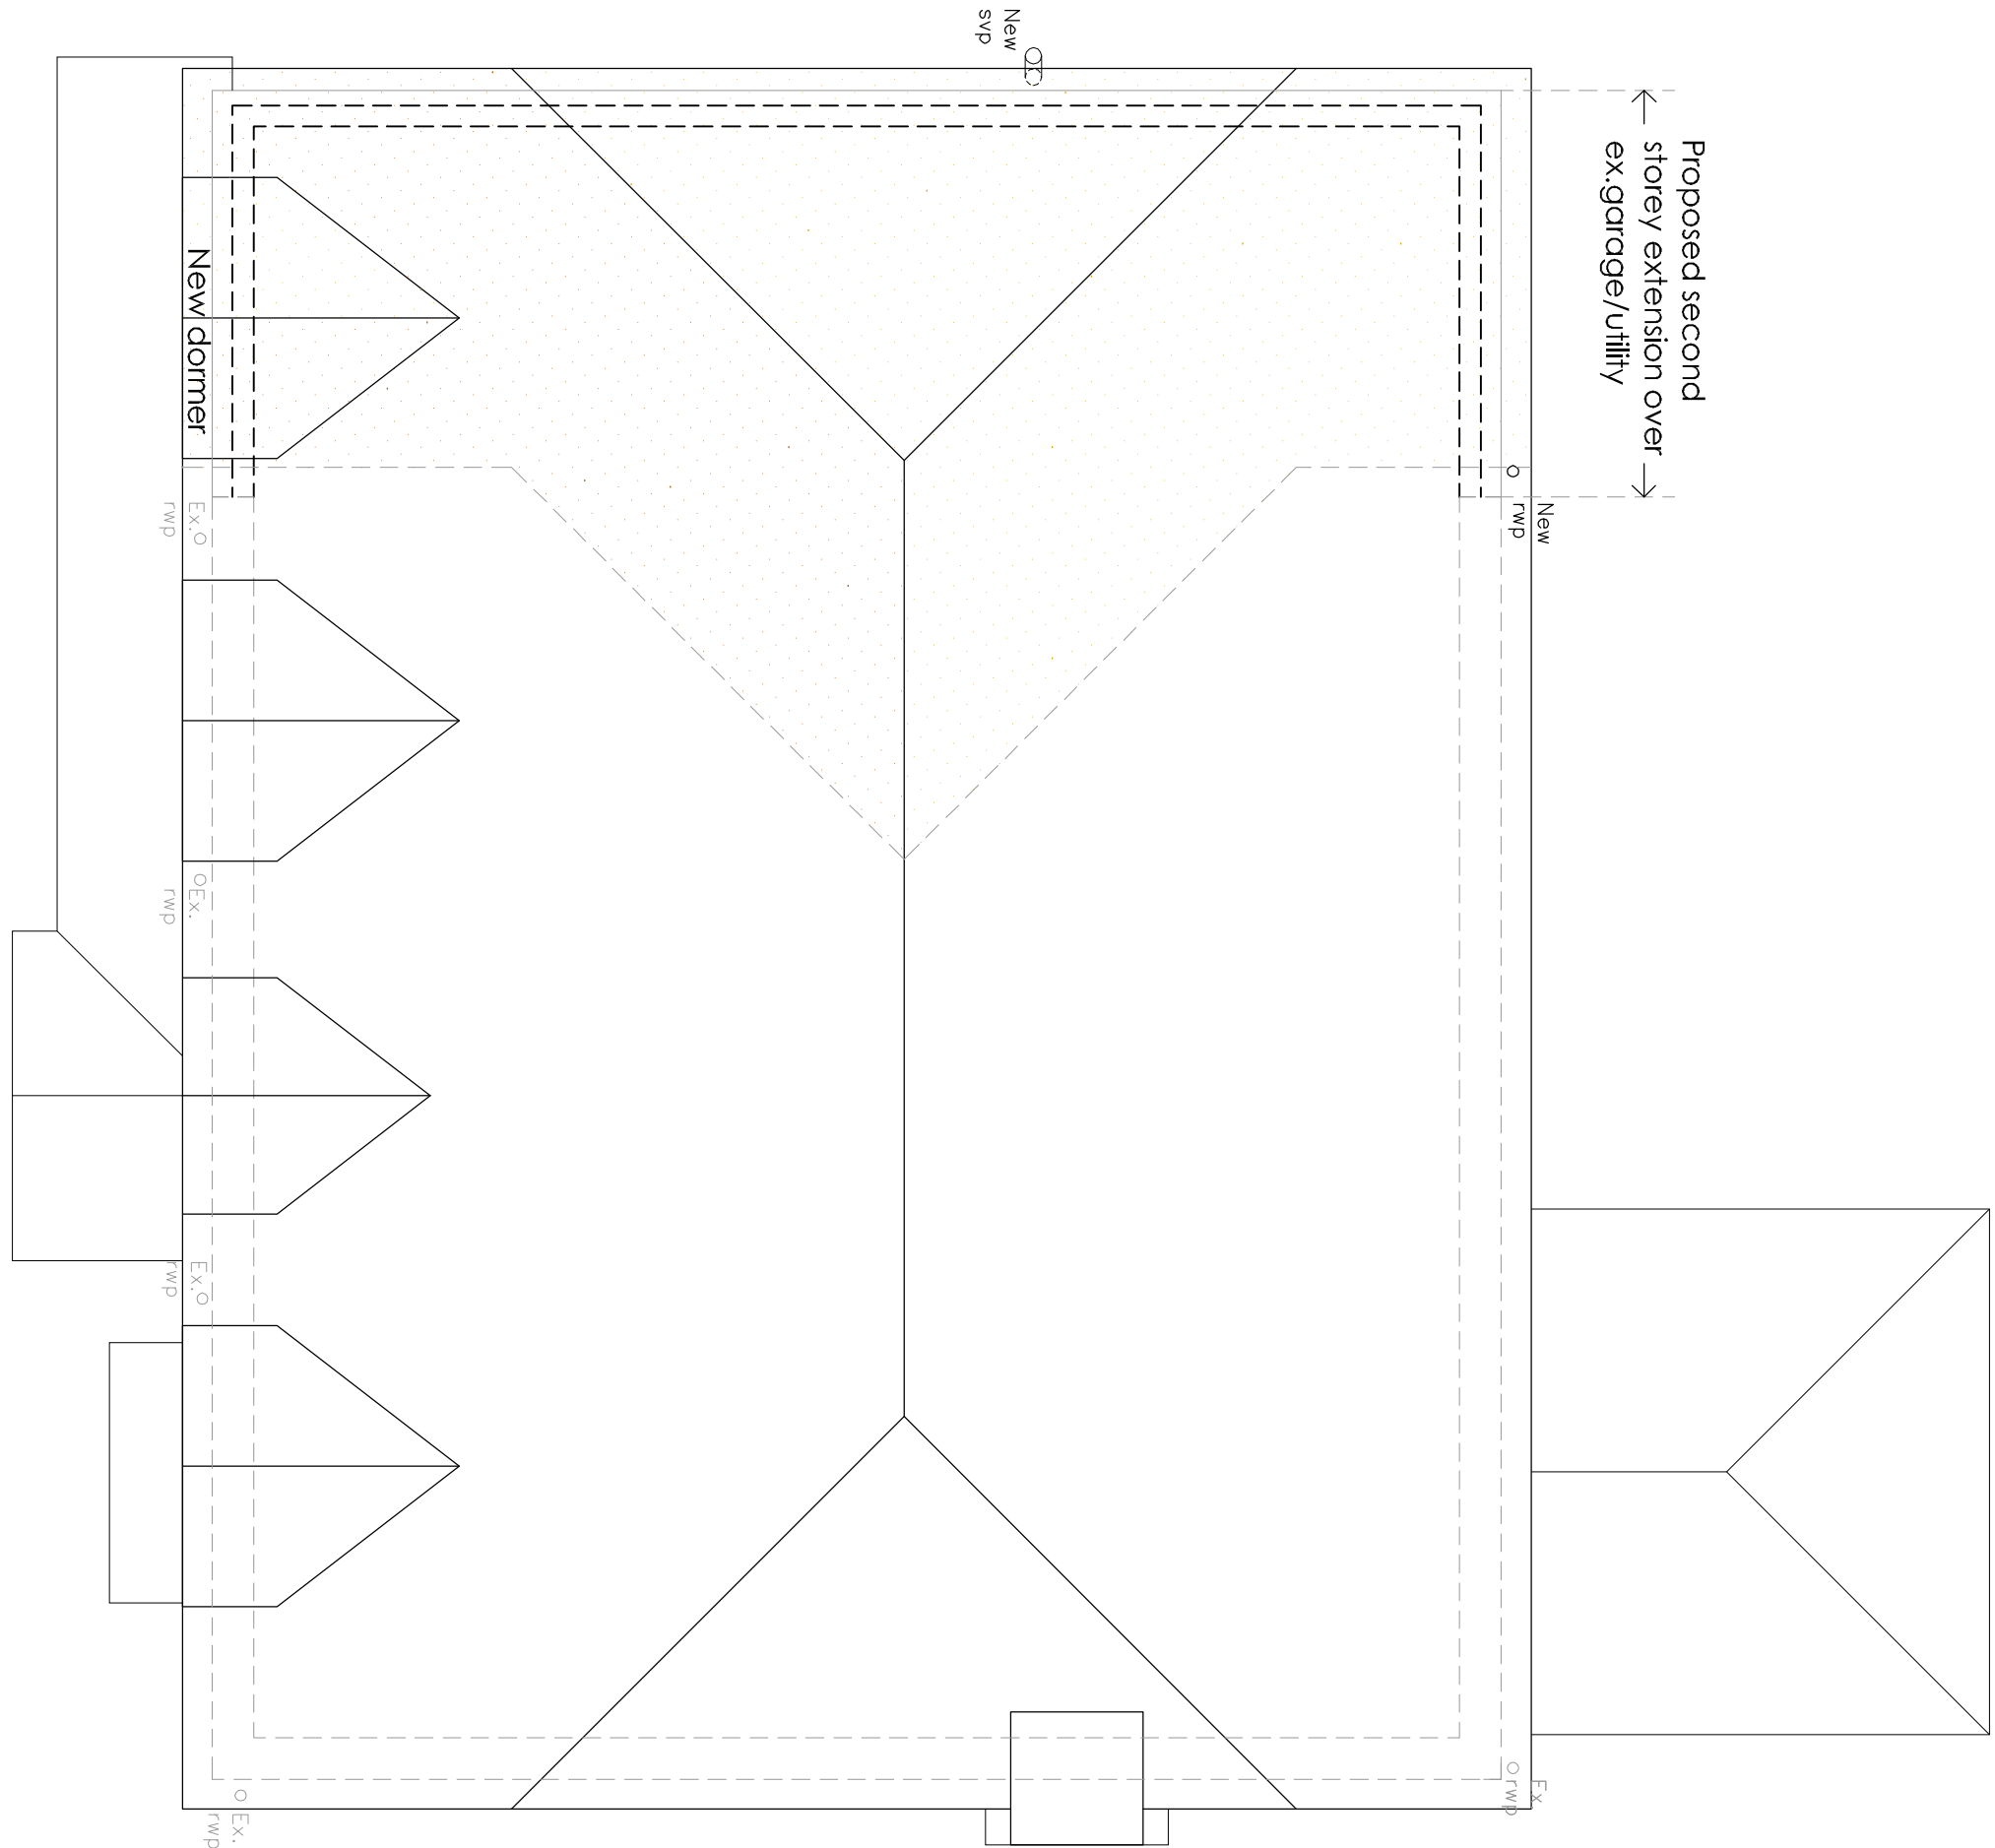

Proposed Roof Plan



This drawing is the copyright of a/b architects and is not to be reproduced or used in any form without the written permission of a/b architects.

Drawing For Construction Purposes Only

Note: This drawing is to be used in conjunction with our Building Notice. The Building Notice sets out the details of the work to be carried out and is subject to the approval of the Local Authority. It is the responsibility of the client to ensure that the work is carried out in accordance with the Building Notice and that the work is carried out in accordance with the Building Notice. Any discrepancies should be highlighted without delay.

Note: This drawing has been produced by the use of a computer and is not a physical drawing. It is the responsibility of the client to ensure that the work is carried out in accordance with the Building Notice and that the work is carried out in accordance with the Building Notice. Any discrepancies should be highlighted without delay.

H1 D0181 ASK FOR COMMENT

a/b architects ltd
architects & urban designers

Tel: 0845 365 1475
Email: info@adparchitects.co.uk
www.adparchitects.co.uk

Richmond Court, 94 Bodley Road, Park Gate, Southampton, SO31 1BA

Alterations & Additions
72b Lower Road
Bedhampton
Havant
PO9 3LJ

Client: Mr & Mrs J Bartlett

Existing & Proposed Roof Plans

1665 06

1:50 (A1) Jul 14 Hu