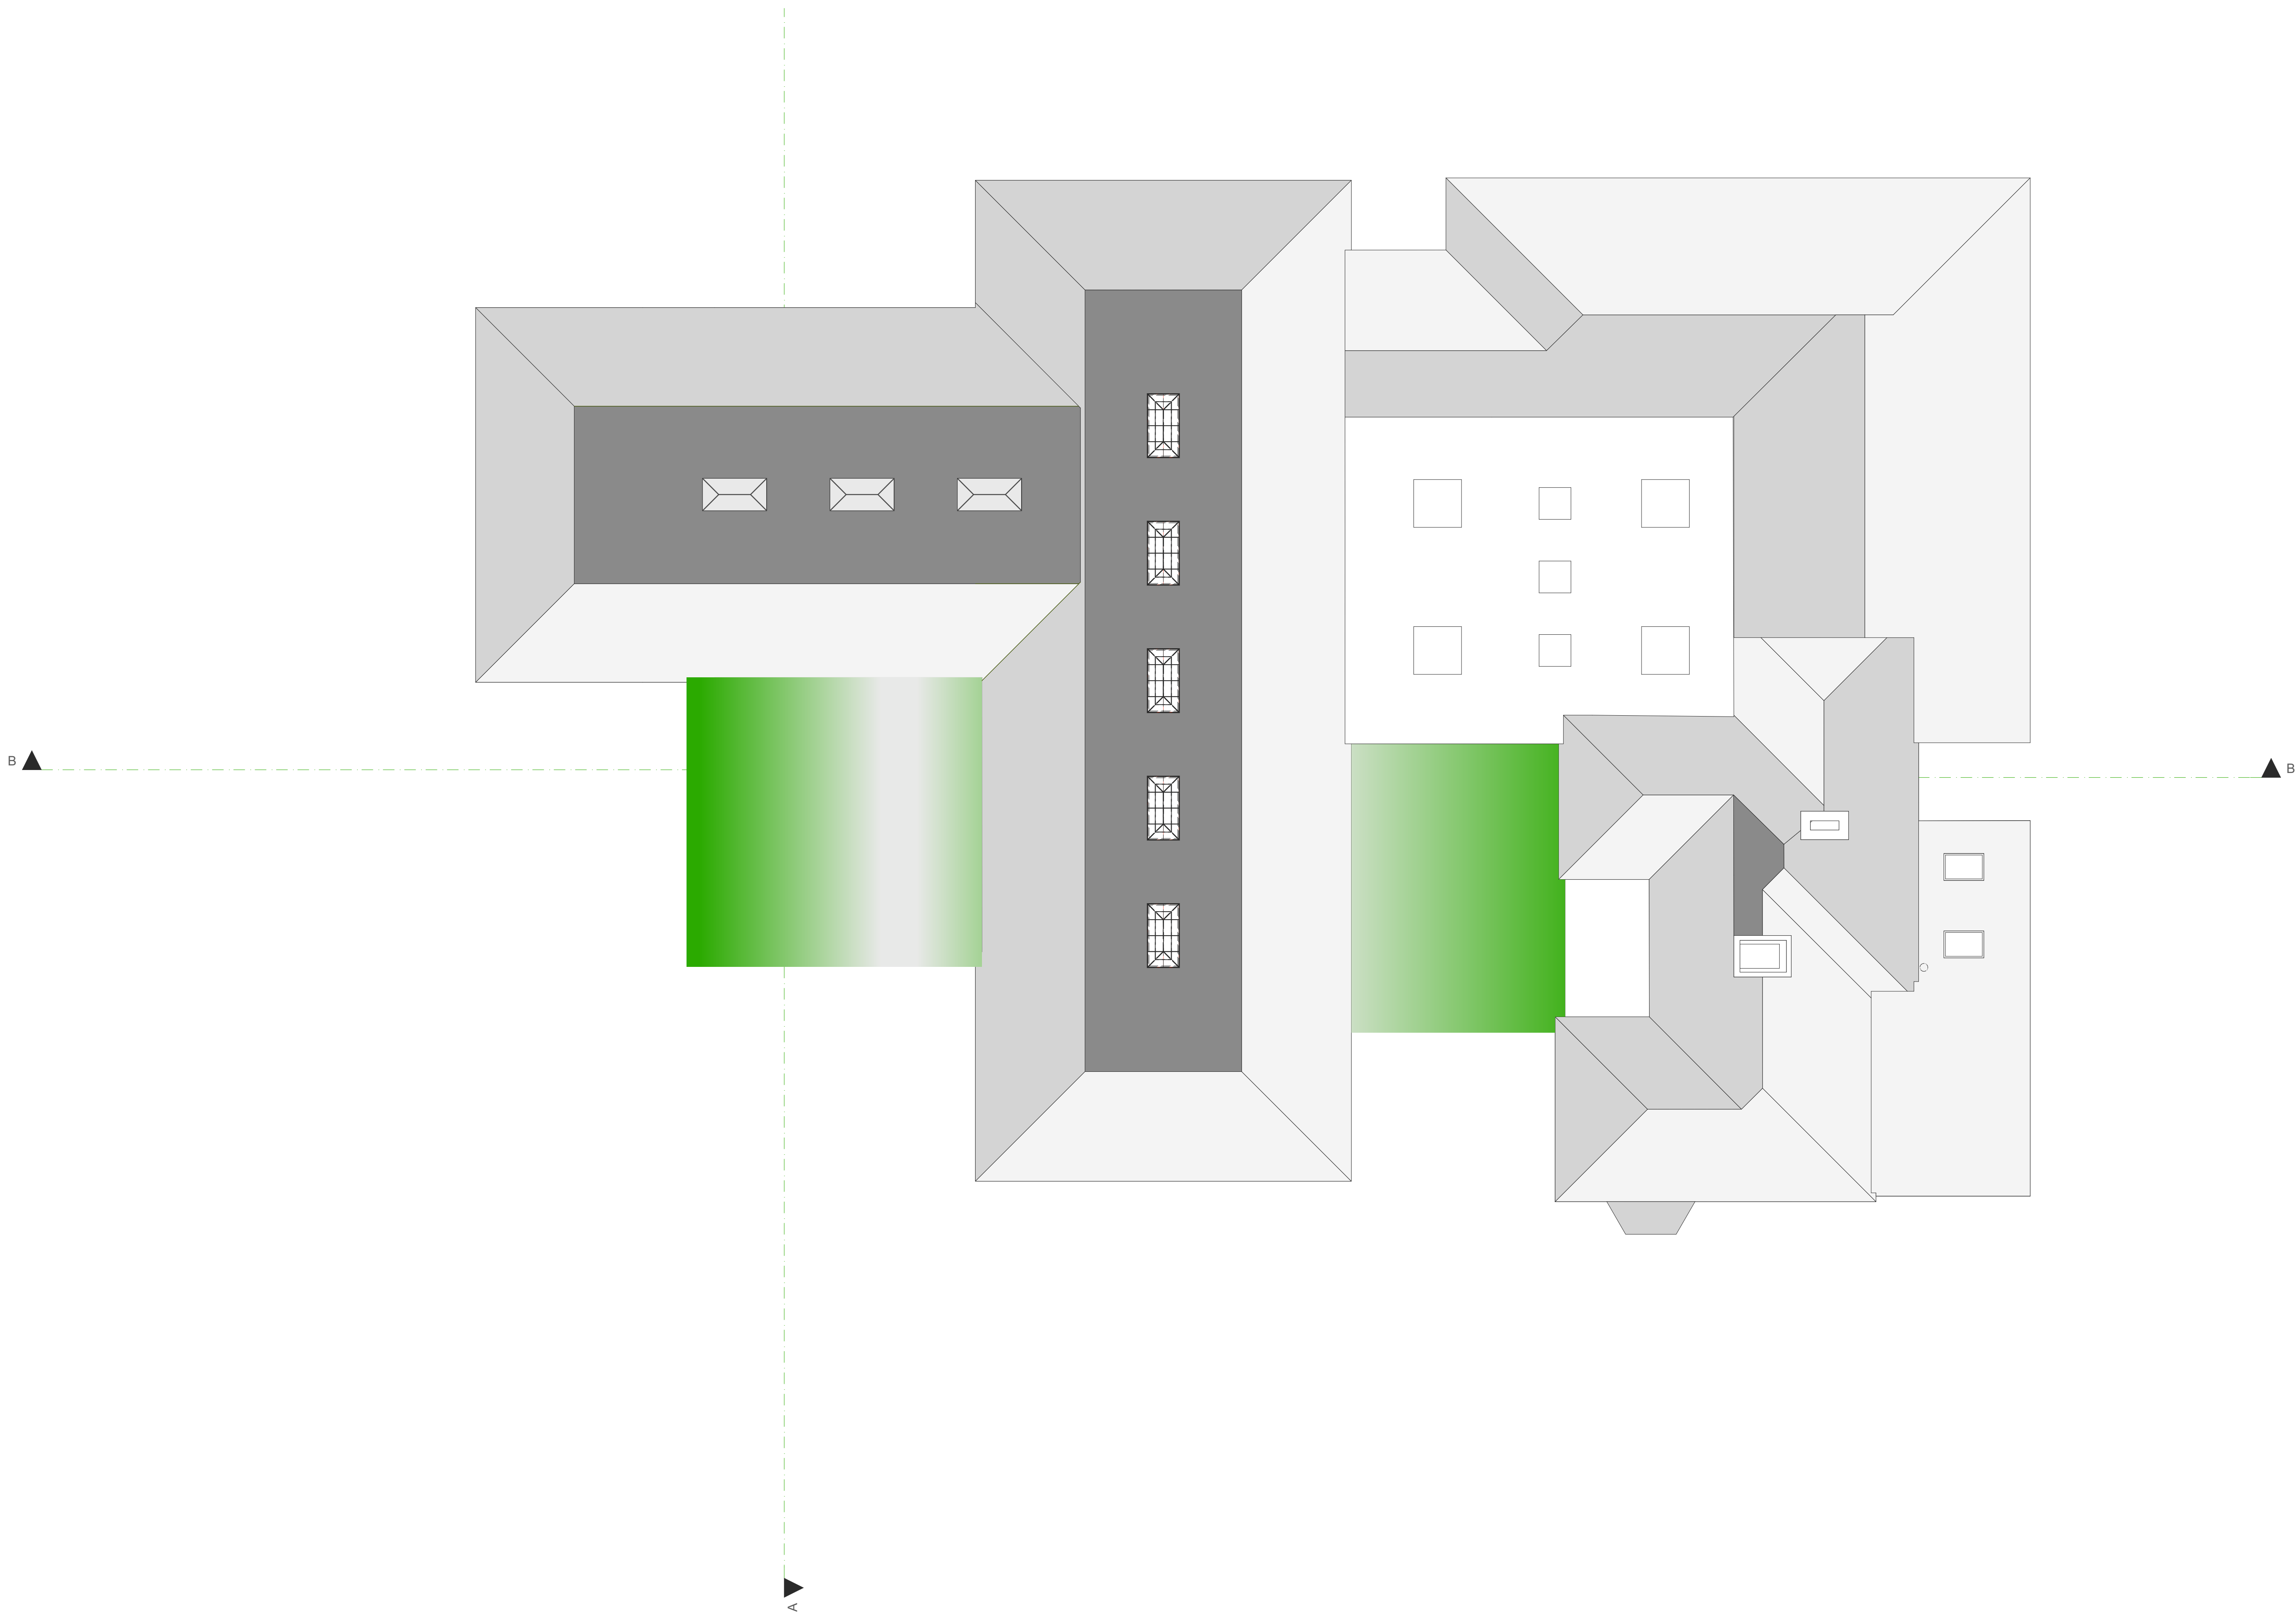


0

100mm @A1

Note: All dimensions to be checked on site by the contractor before fabrication and erection. Figured dimensions to be taken in preference to scaled dimensions. This drawing is the copyright of the architects and must not be reproduced or used without their express consent, except for the purposes of a planning application. Electronic issue of this drawing to be confirmed by paper hard copy only.

revisions & notes:	A	27.02.2013	PT	Issued for Client Comment
	B	30.07.2014	KD	Issued for Planning
	C	23.10.2014	KD	Updated and re-issued for Planning

project: Mr T. M. Maloney
Care Home Extension
Oaklands, Stakes Hill Road,
Waterlooville

drawing name: Proposed Roof Plan

status: For Planning
date: July 2014
scale: 1:100 @A1
drawn: KD

pwparchitects
61 South Street, Havant, Hampshire PO9 1BZ
t: 023 9248 2494 f: 023 9248 1152
e: design@pwp-architects.com w: www.pwp-architects.com

Project No. **5011**

drawing No. **1404** rev **C**