




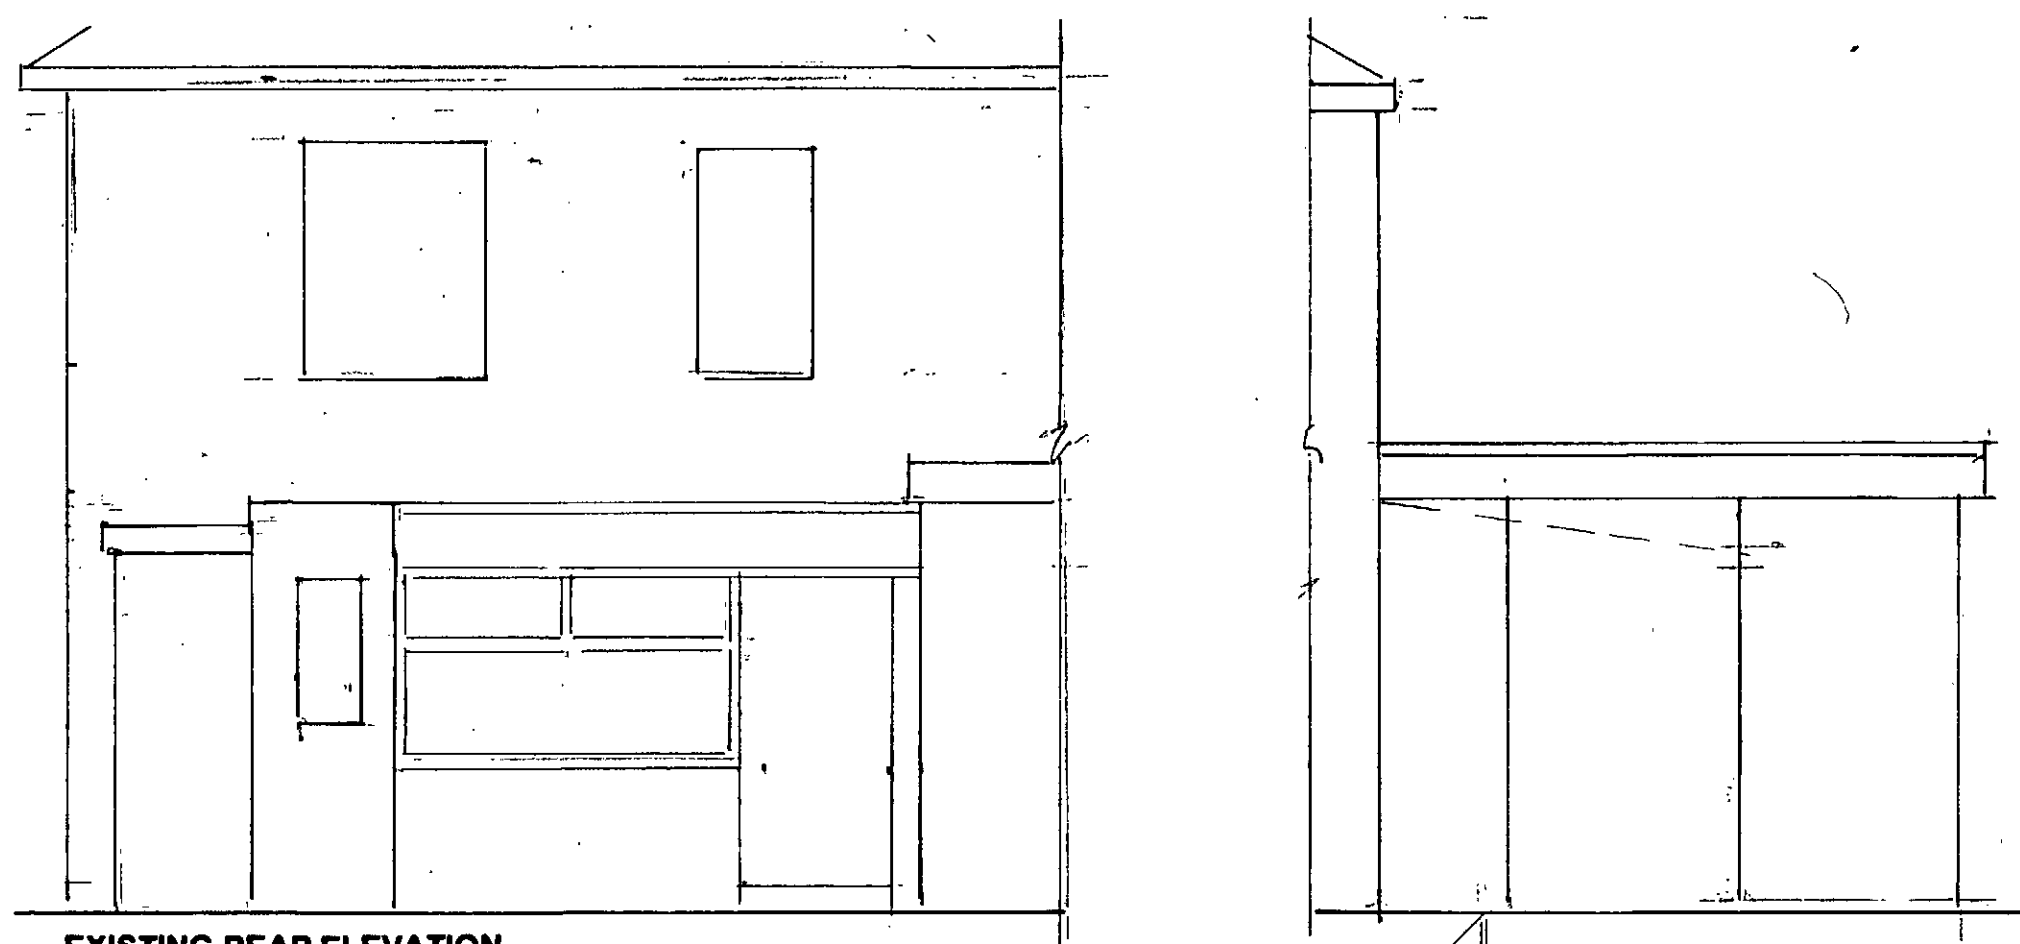

EXISTING REAR ELEVATION

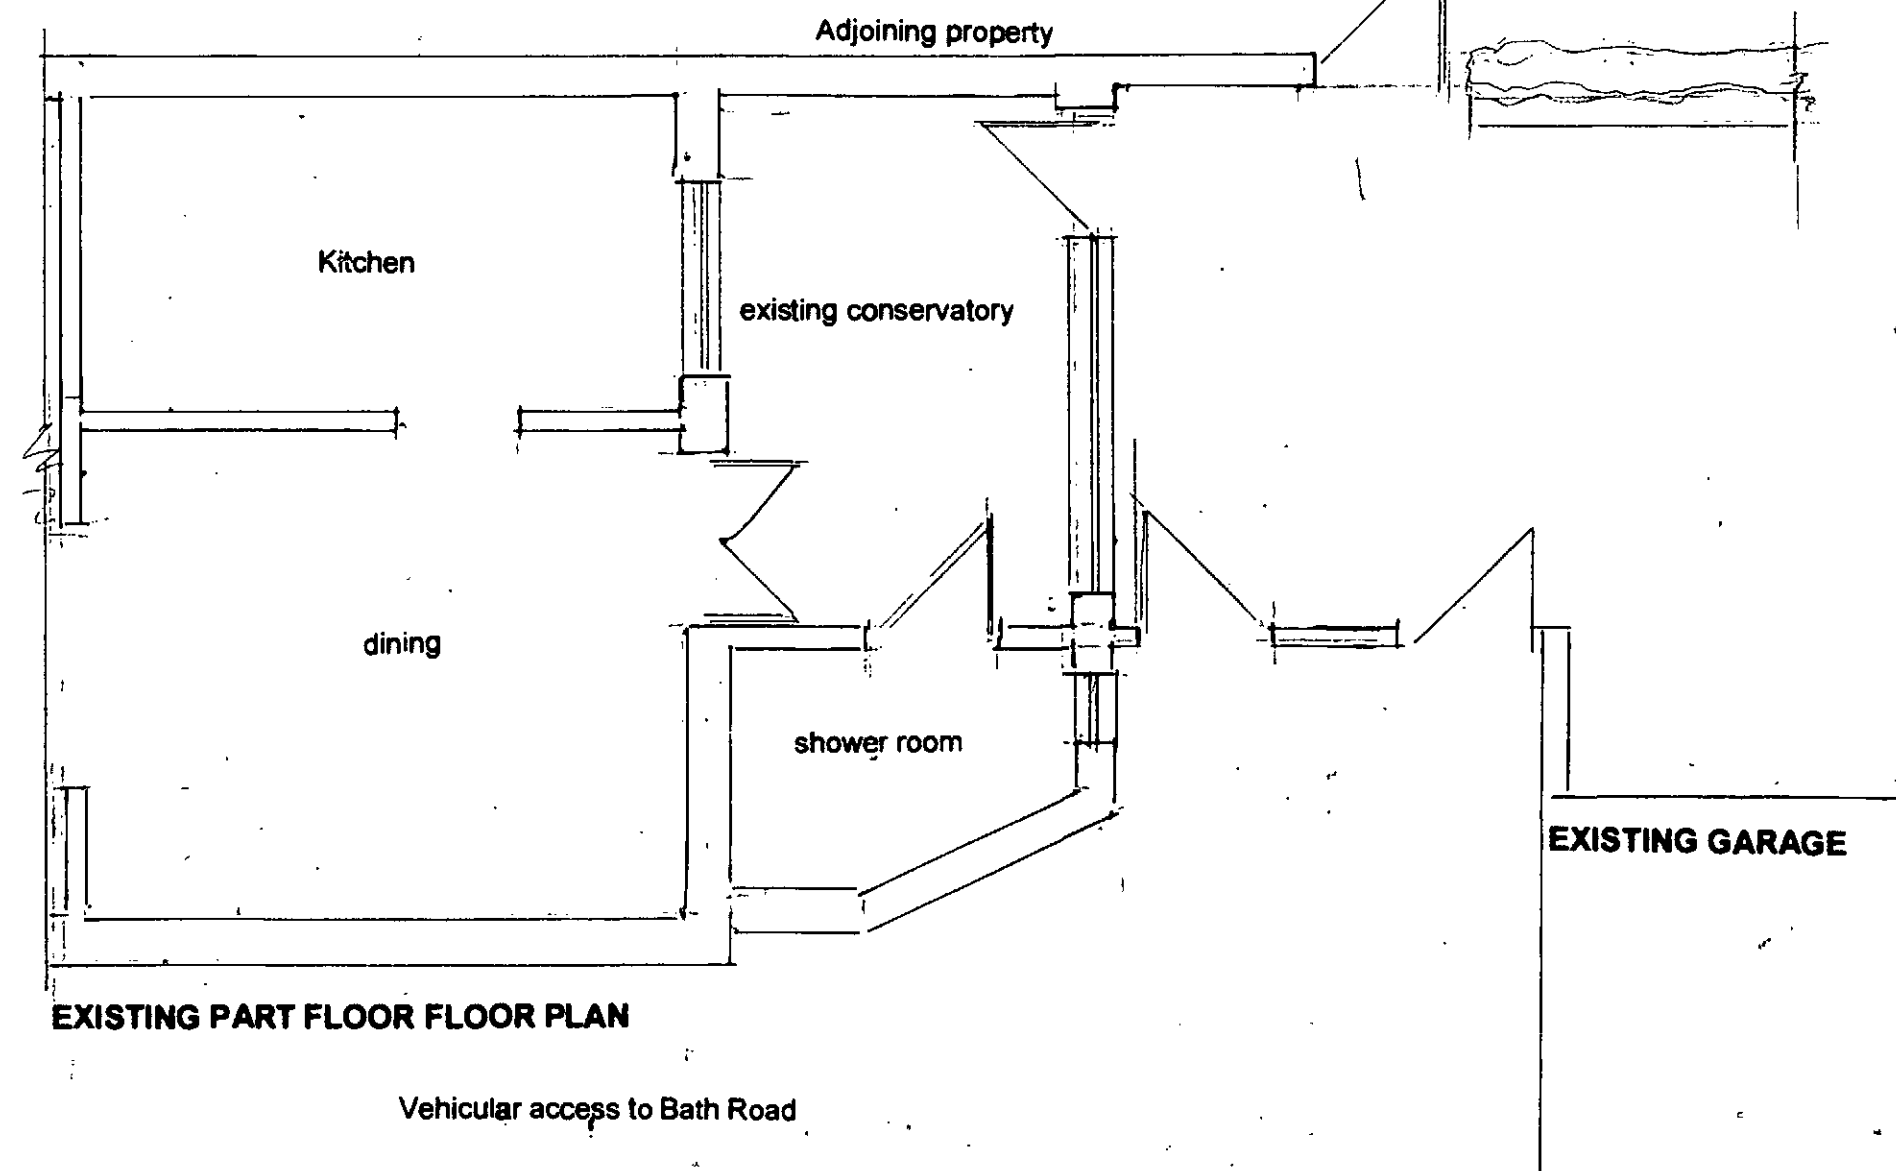

EXISTING PART FLOOR FLOOR PLAN

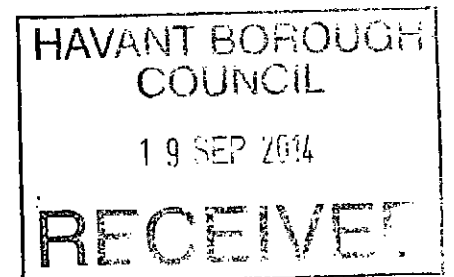

RIBA 

Chartered Practice

John Groom Chartered Architect
32A High Street, Emsworth, Hampshire PO10 7AW
T 01243 372560 M 07780 997563
 johngroom@freeuk.com www.johngroomarchitect.co.uk

JOB: Demolish conservatory build extension
 LOCATION: 7 Bath Road, Emsworth, PO10 7EP
 DRG TITLE: Existing plans and elevations
 SCALE: 1:50 DRAWN: JG
 DRG NO: 14/280/6 DATE: 19 September 2014