




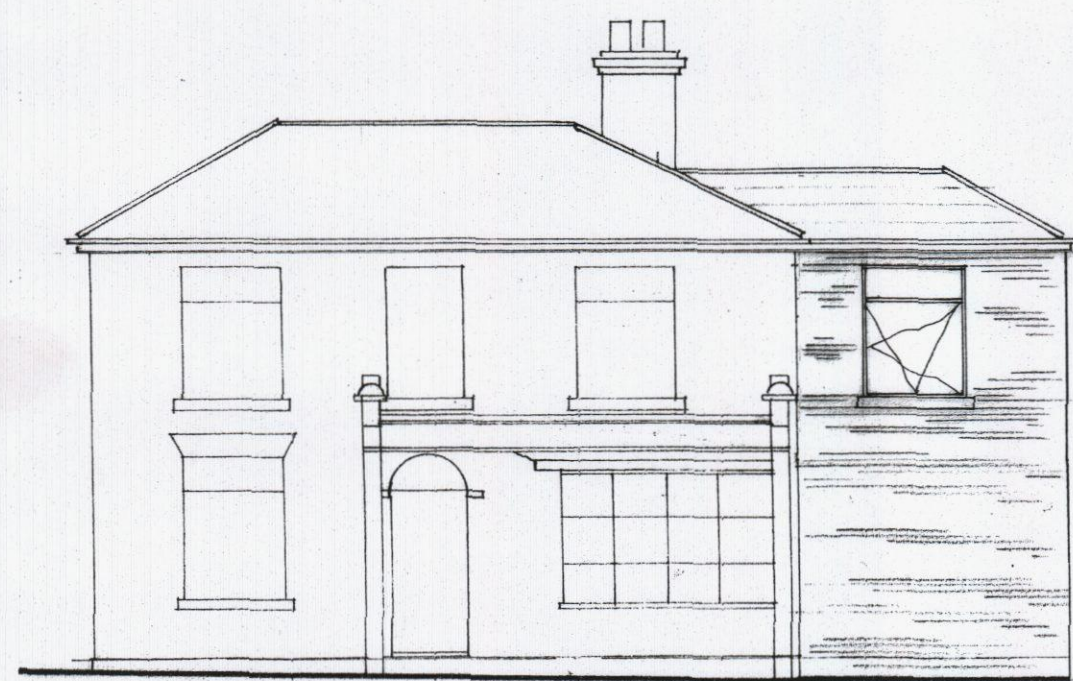


FRONT

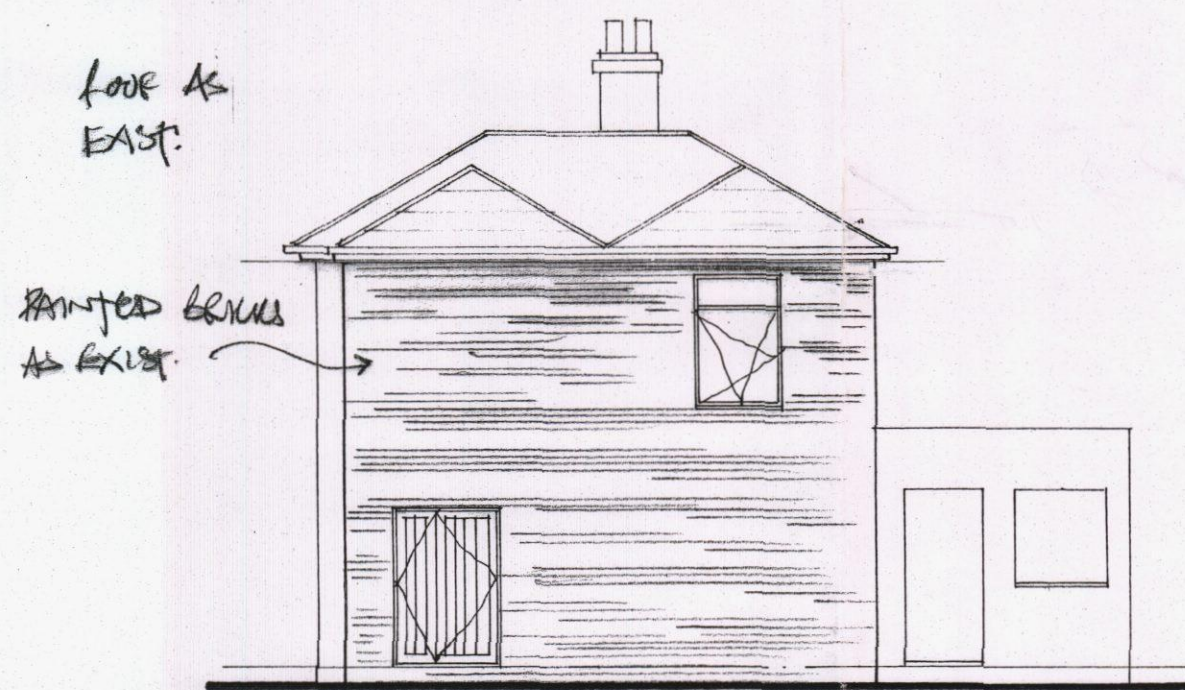


SIDE

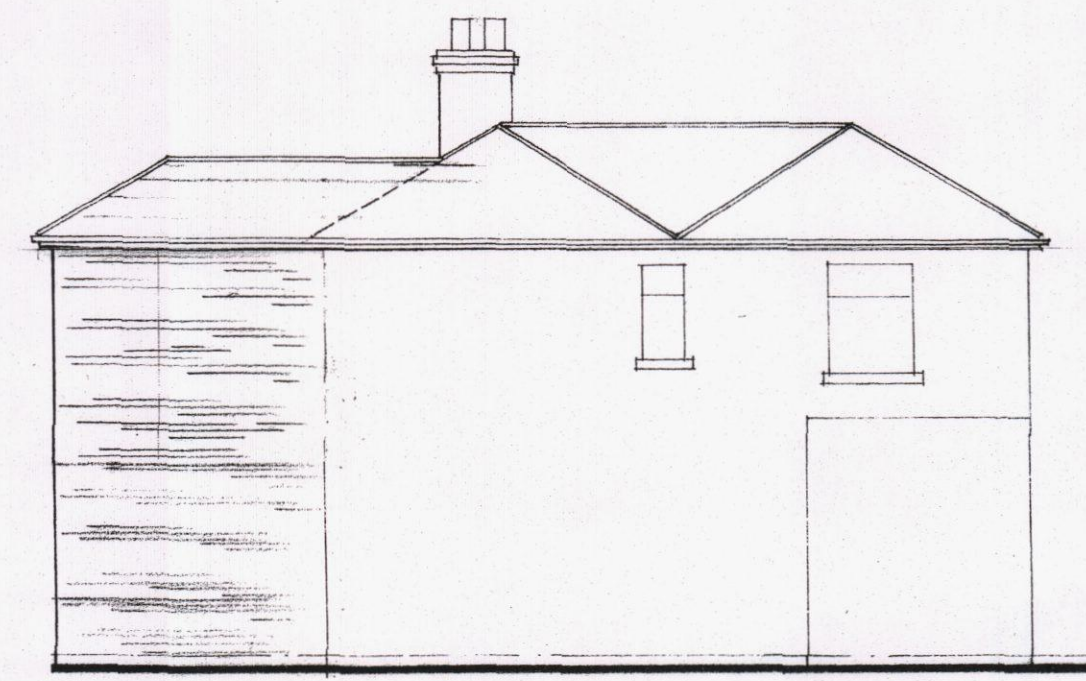


REAR

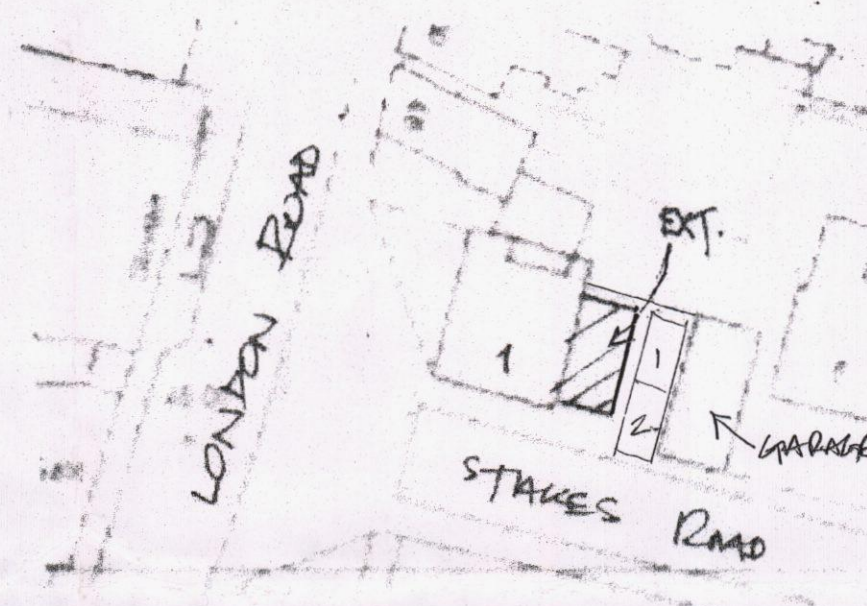



SITE PLAN
Scale 1:500 @ A4

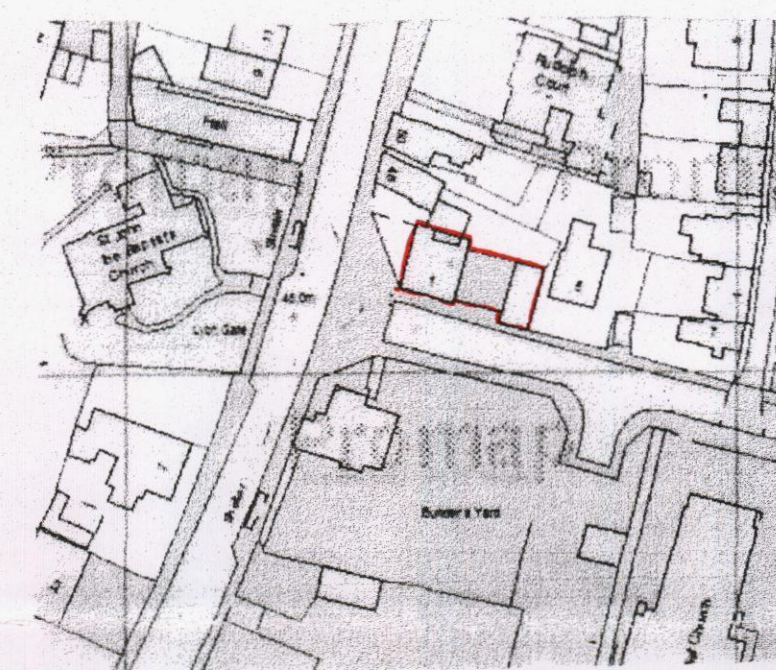


LOCATION PLAN
Scale 1:1250 OS LR 1000463216

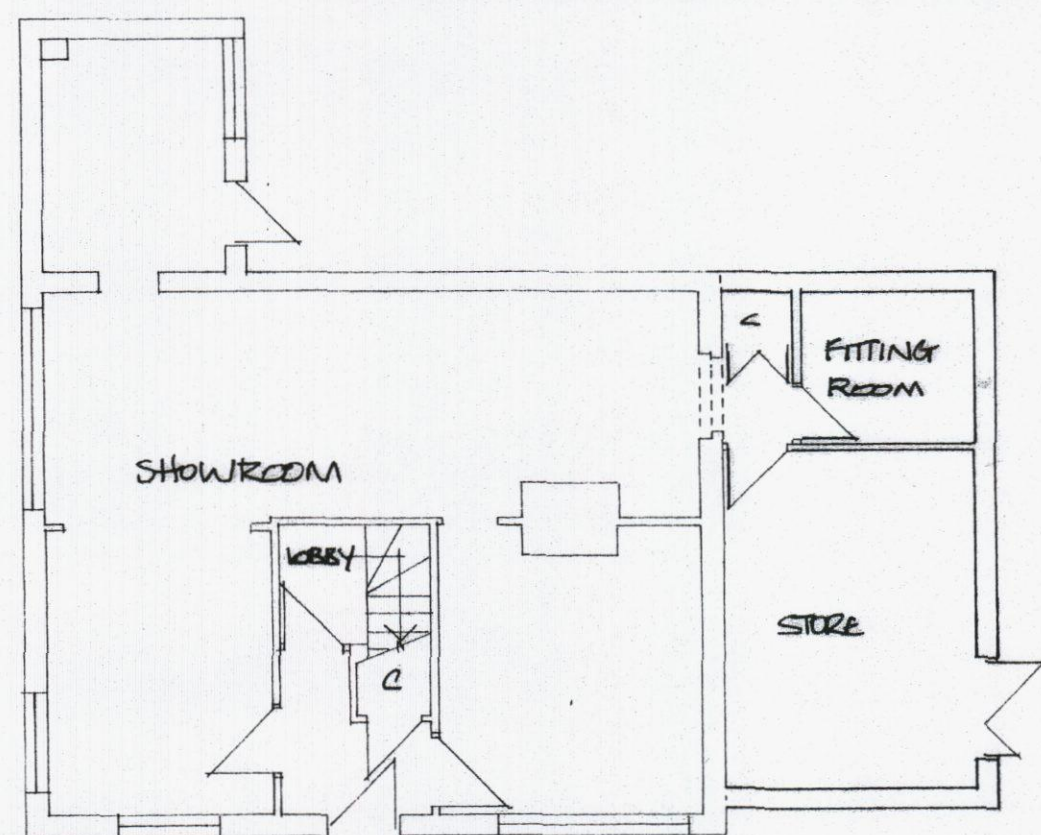

GROUND FLOOR

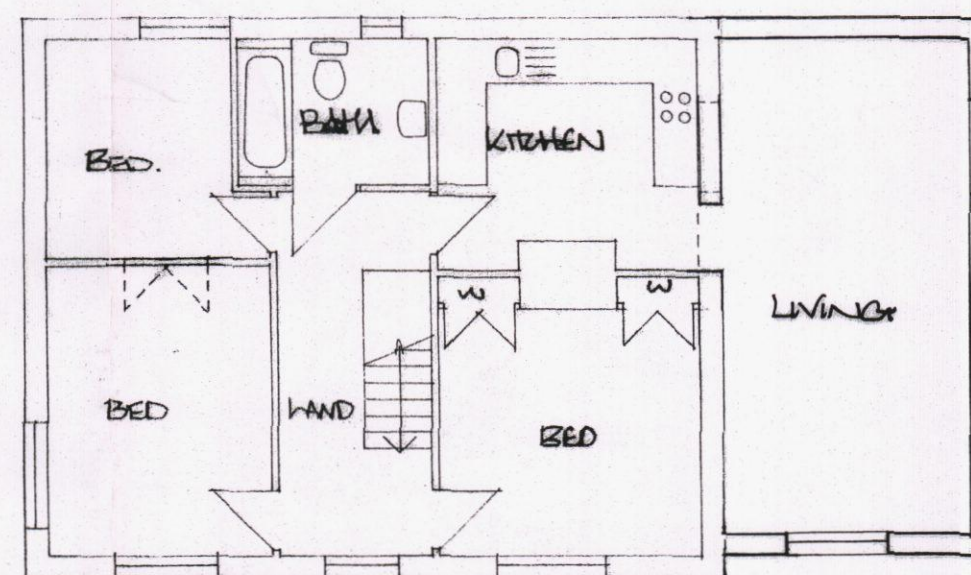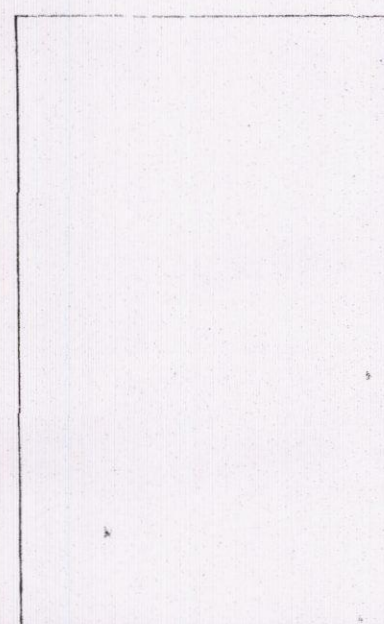

FIRST FLOOR

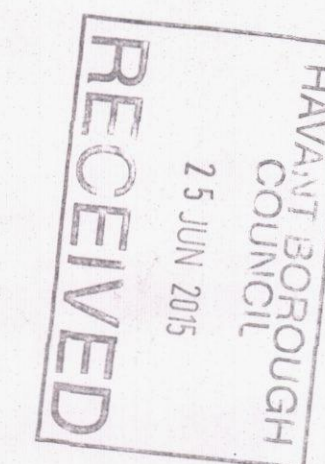

DEREK TREAGUS ASSOCIATES ARCHITECTURAL SERVICES No3-The Townhouse, 20 Nelson Road, Southsea, Hampshire PO5 2AS Tel: 07956 624094 Email: derek.treagus@ntlworld.com	
Project	SIDE EXTENSION AT 1 STAKES ROAD, WATERLOOVILLE.
Client	Mr N Hewett
Subject	Planning Drawing Existing
Date: June 2015	Scale: 1:1250, 1:100 @ A2
Rev:	Drg. No. 15/393/02
- Copyright reserved. - All dimensions are to be site confirmed and should not be scaled unless for Planning purposes. - Verify all queries with the office.	