




Ground Floor



Second floor

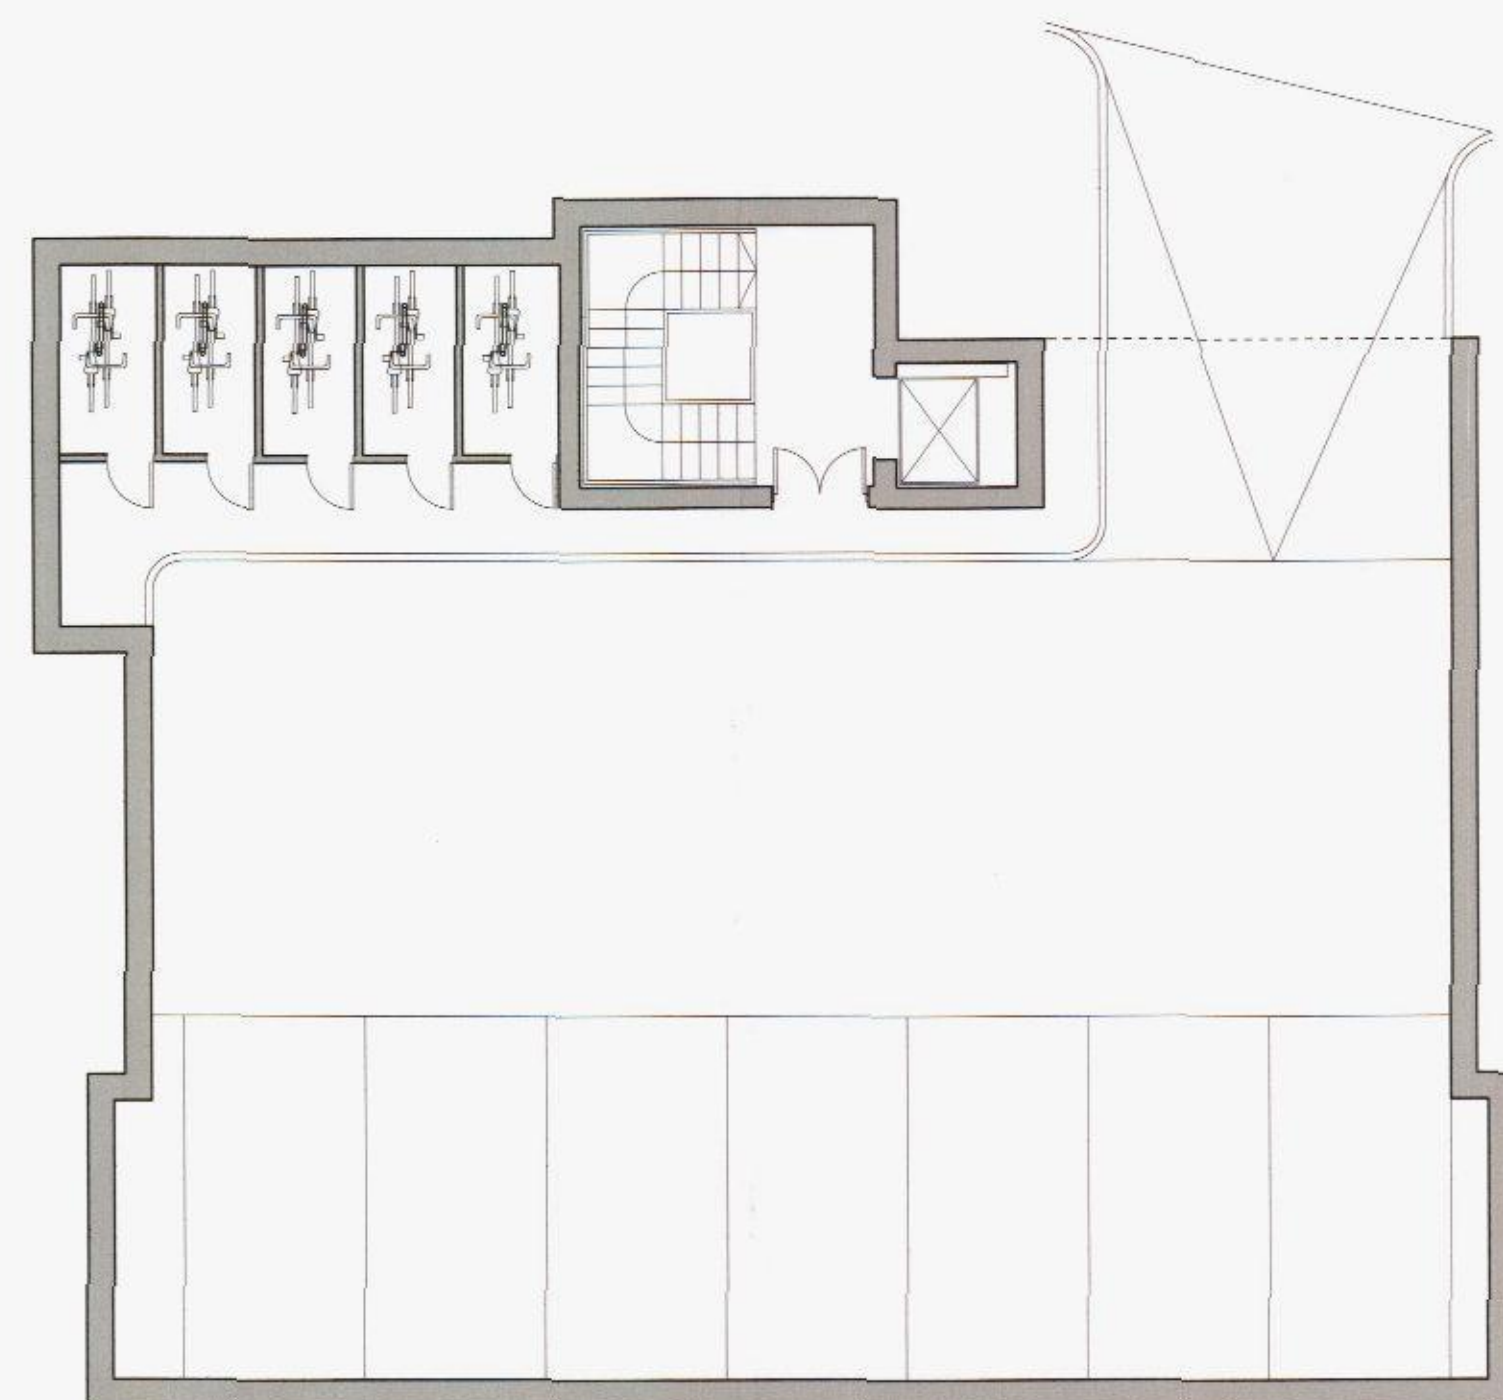

Basement level



First floor

#### notes

this drawing is the copyright of the **pdp architecture llp** and must not be reproduced in whole or part or used for the execution of works without their permission.

all dimensions to be checked on site prior to commencement of construction works and the architect notified of any discrepancy.

figured dimensions are to be used in preference to scaled dimensions.

no deviation from this drawing will be permitted without prior consent of the architect.

all drawings are prepared subject to a full measured and structural survey of the buildings and site.

all structural work is subject to the appointment of a structural engineer to confirm and agree the structural proposals.

os promap licence no. 100020449.

#### health & safety:


exceptional risks involving specific methods of construction or exceptional maintenance issues:

**NO SIGNIFICANT RISK**

| scale width 50 mm @ a1 - 25 mm @ a3 |                                                                |          |       |         |  |
|-------------------------------------|----------------------------------------------------------------|----------|-------|---------|--|
| revision                            | notes                                                          | date     | drawn | checked |  |
| A                                   | Revised following feedback from Engineer / Environmental Agent | 21-10-13 | HM    | MBW     |  |
| B                                   | Revised following comments from pre-app                        | 07-01-14 | HM    | MBW     |  |
| C                                   | Revised following pre-app comments                             | 14-02-14 | HM    |         |  |
| D                                   | Revised following Client Feedback                              | 1-04-14  | AC    | HM      |  |
| E                                   | Revised following public consultation                          | 02-05-14 | HM    |         |  |
| F                                   | Bathroom windows added to plan to match elevations             | 16.05.14 | MAS   | MBW     |  |

client

## PLANNING

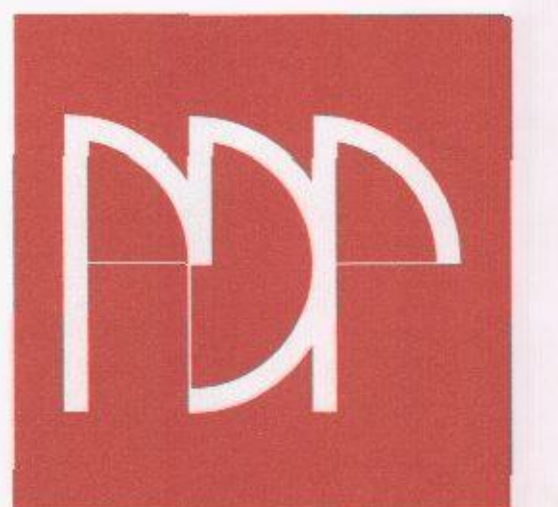

**pdp architecture llp**

chartered architects town planning  
interior design consultants

2 beechworth road havant  
hampshire po9 1ax  
tel 023 9248 1100  
fax 023 9247 5050  
email pdp@pdp-architects.co.uk

[www.pdp-architects.co.uk](http://www.pdp-architects.co.uk)

HAVANT BOROUGH  
COUNCIL  
20 MAY 2014  
**RECEIVED**

|          |                                                  |          |          |             |   |
|----------|--------------------------------------------------|----------|----------|-------------|---|
| project  | Proposed Development<br>Dolphin Quay<br>Emsworth |          |          |             |   |
| detail   | Proposed Apartment<br>Floor Plans                |          |          |             |   |
| drawn    | HM                                               | checked  | MBW      |             |   |
| date     | March 2013                                       | status   | Planning |             |   |
| a1 scale | 1:100                                            | a3 scale | 1:200    | 27958-PD105 | F |