


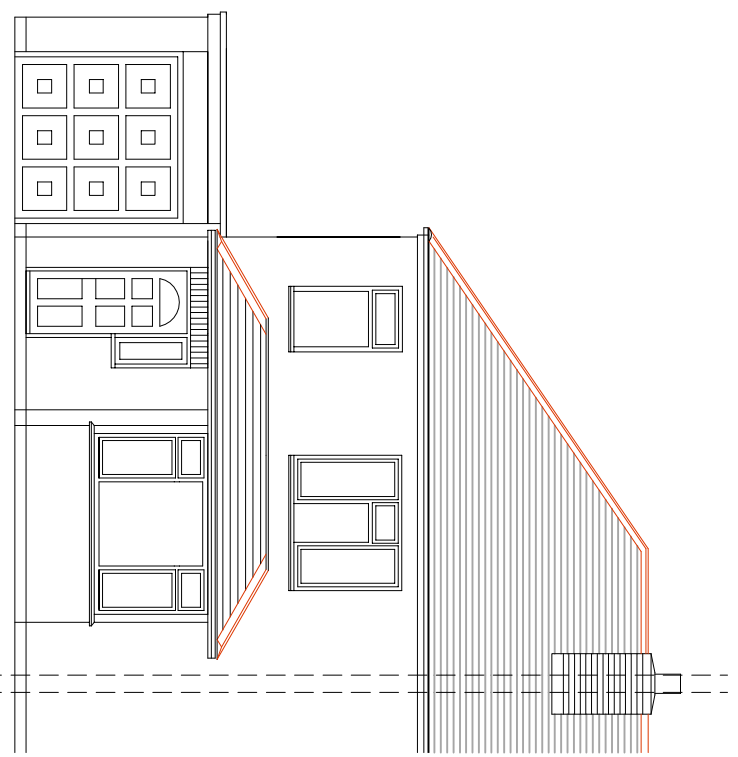


 


WEST ELEVATION 1: 100

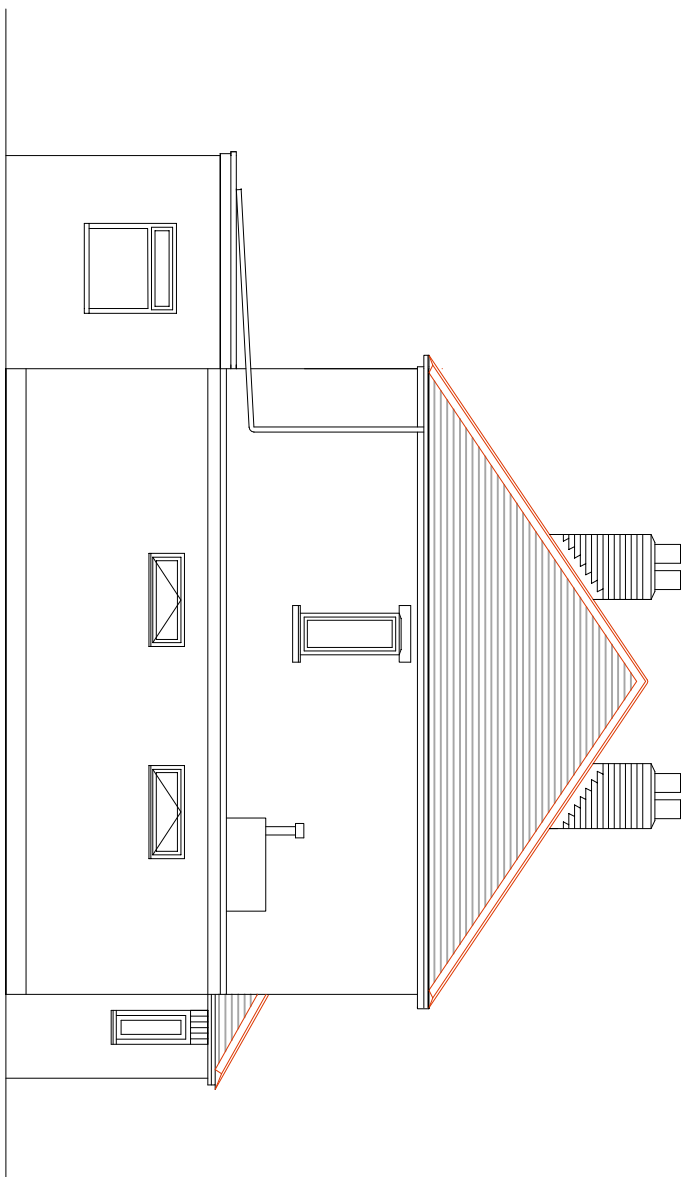


NORTH ELEVATION 1: 100

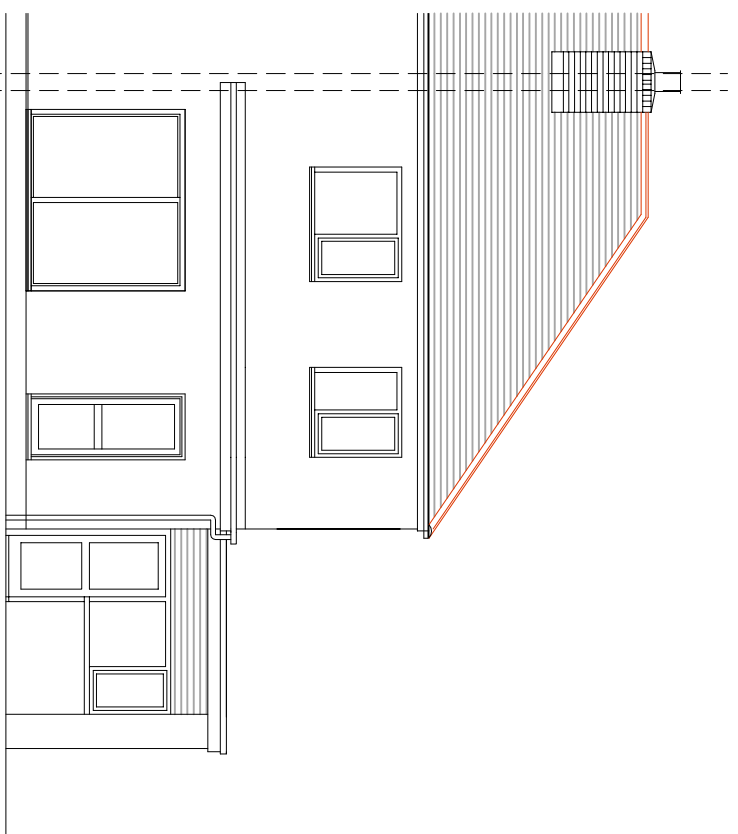


EAST ELEVATION 1: 100

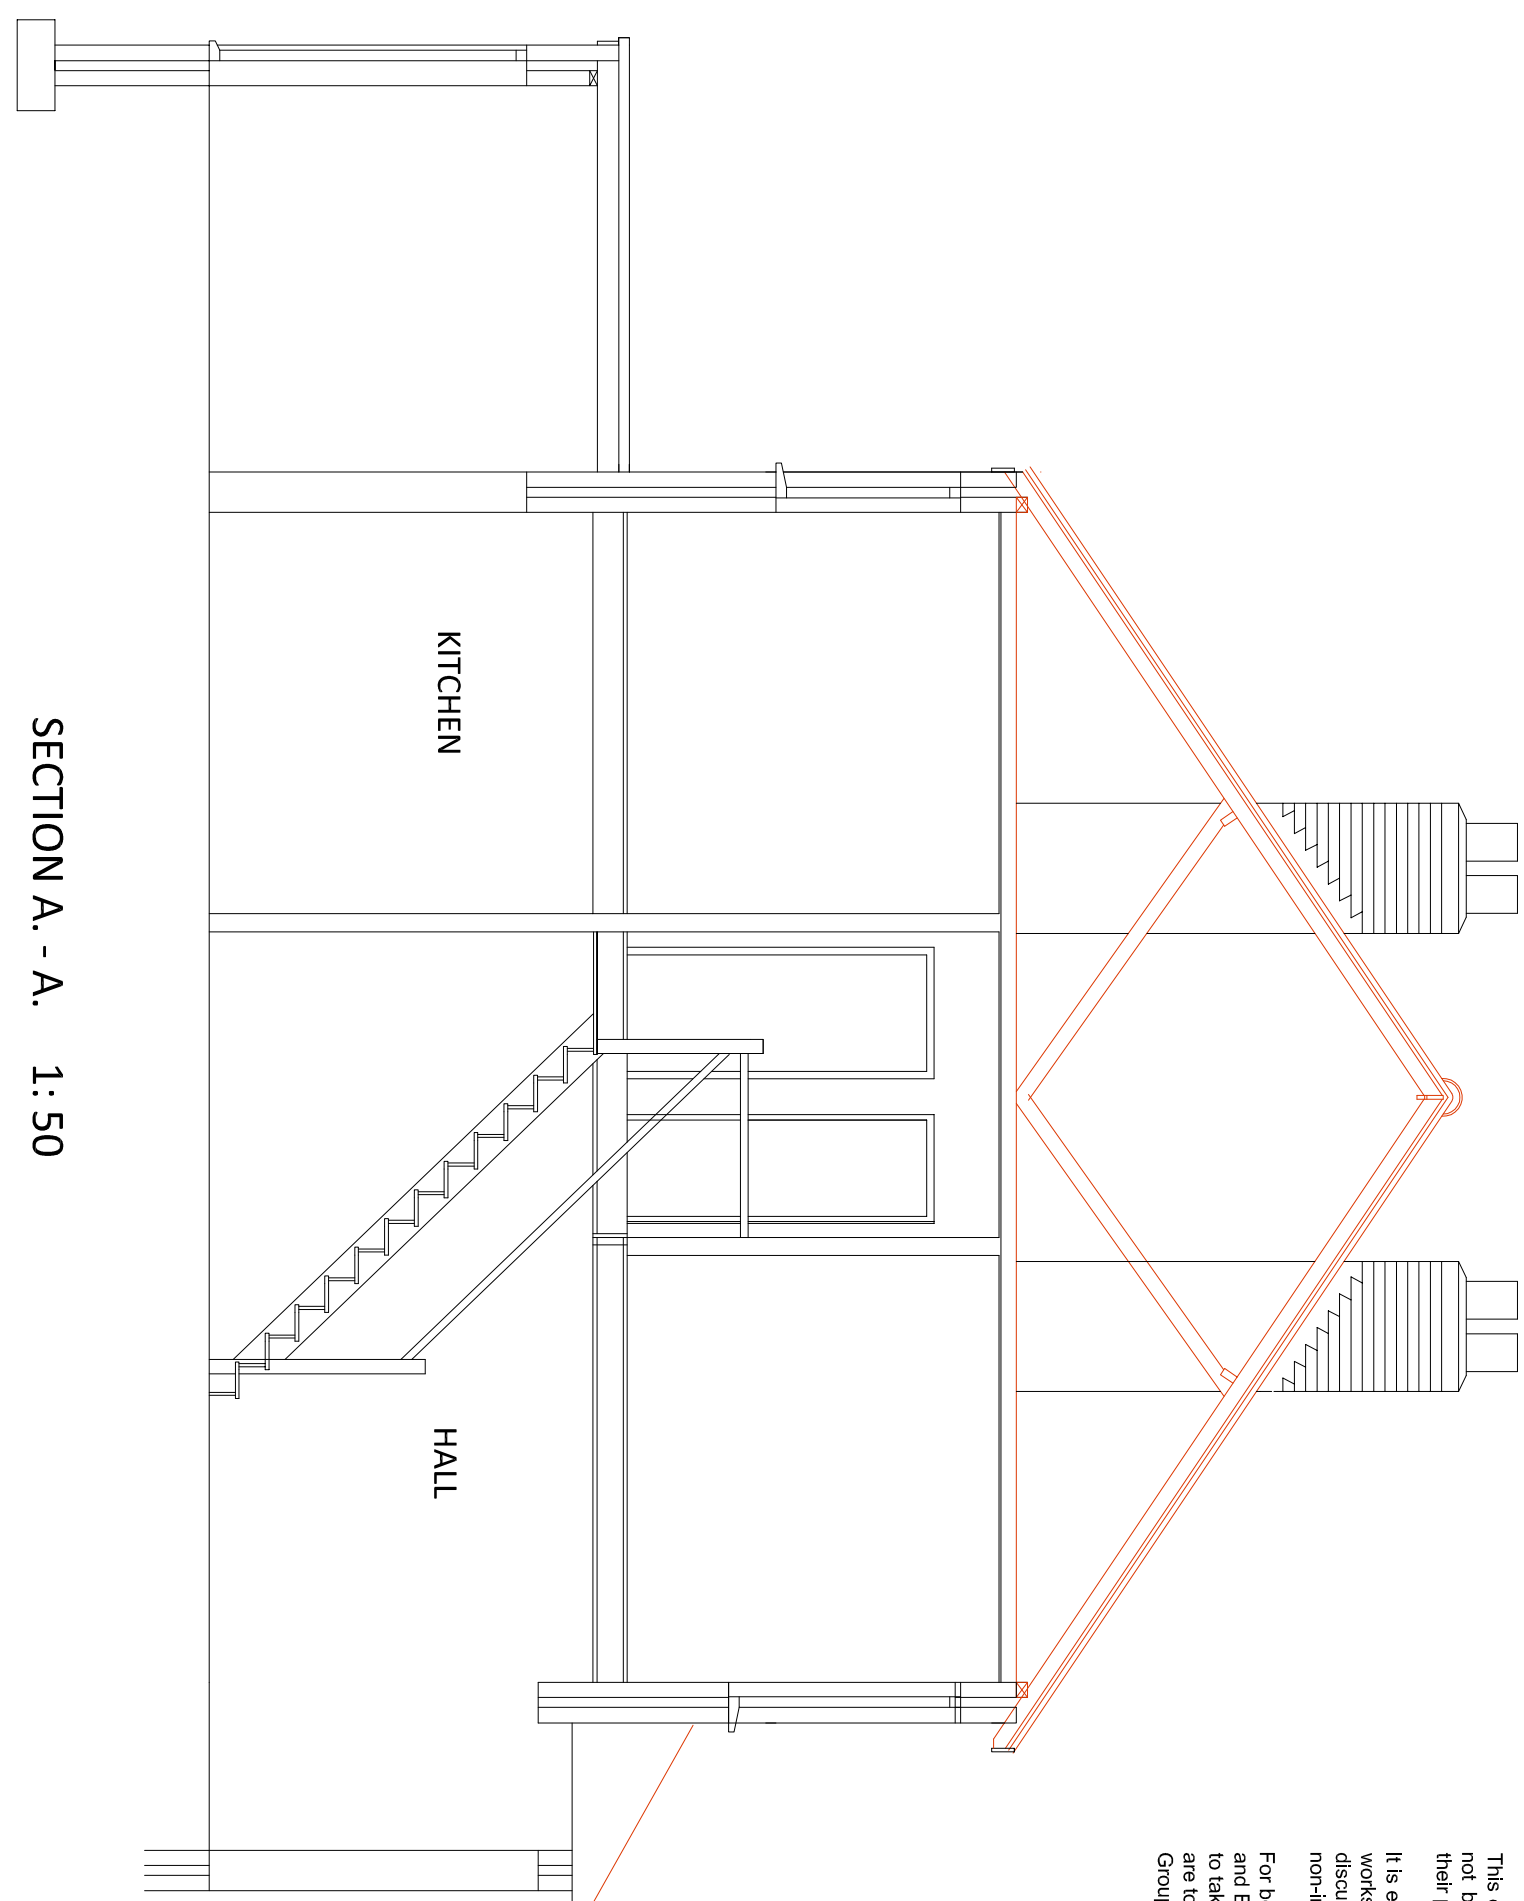


SECTION A - A. 1: 50

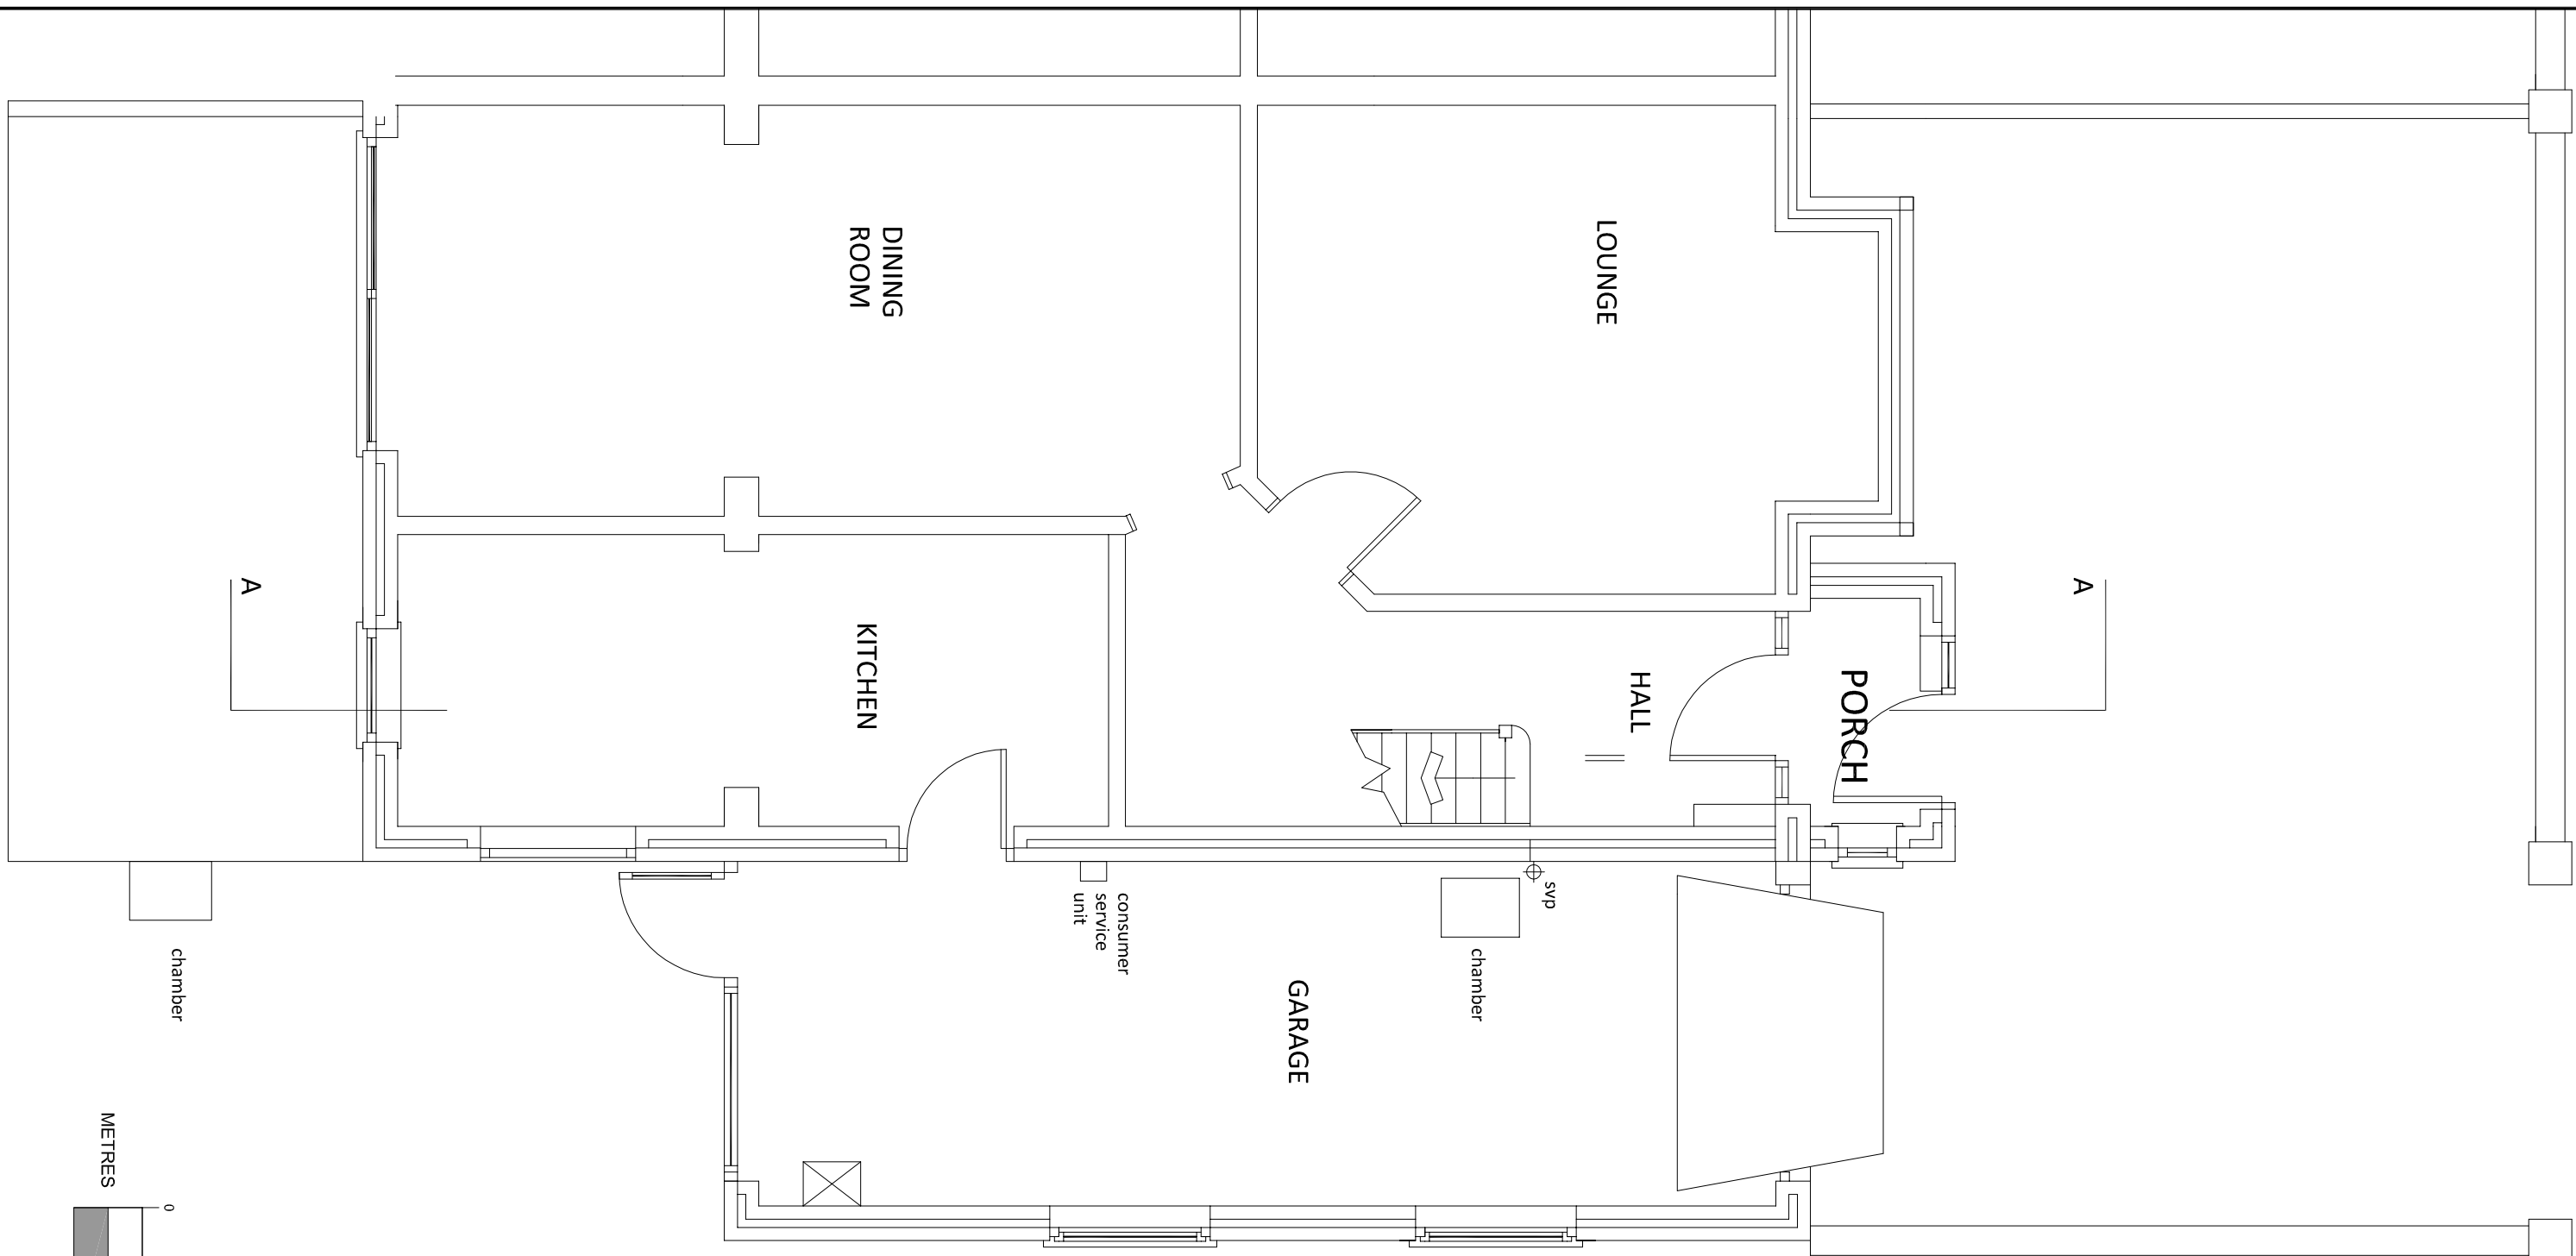

GROUND FLOOR PLAN 1: 50

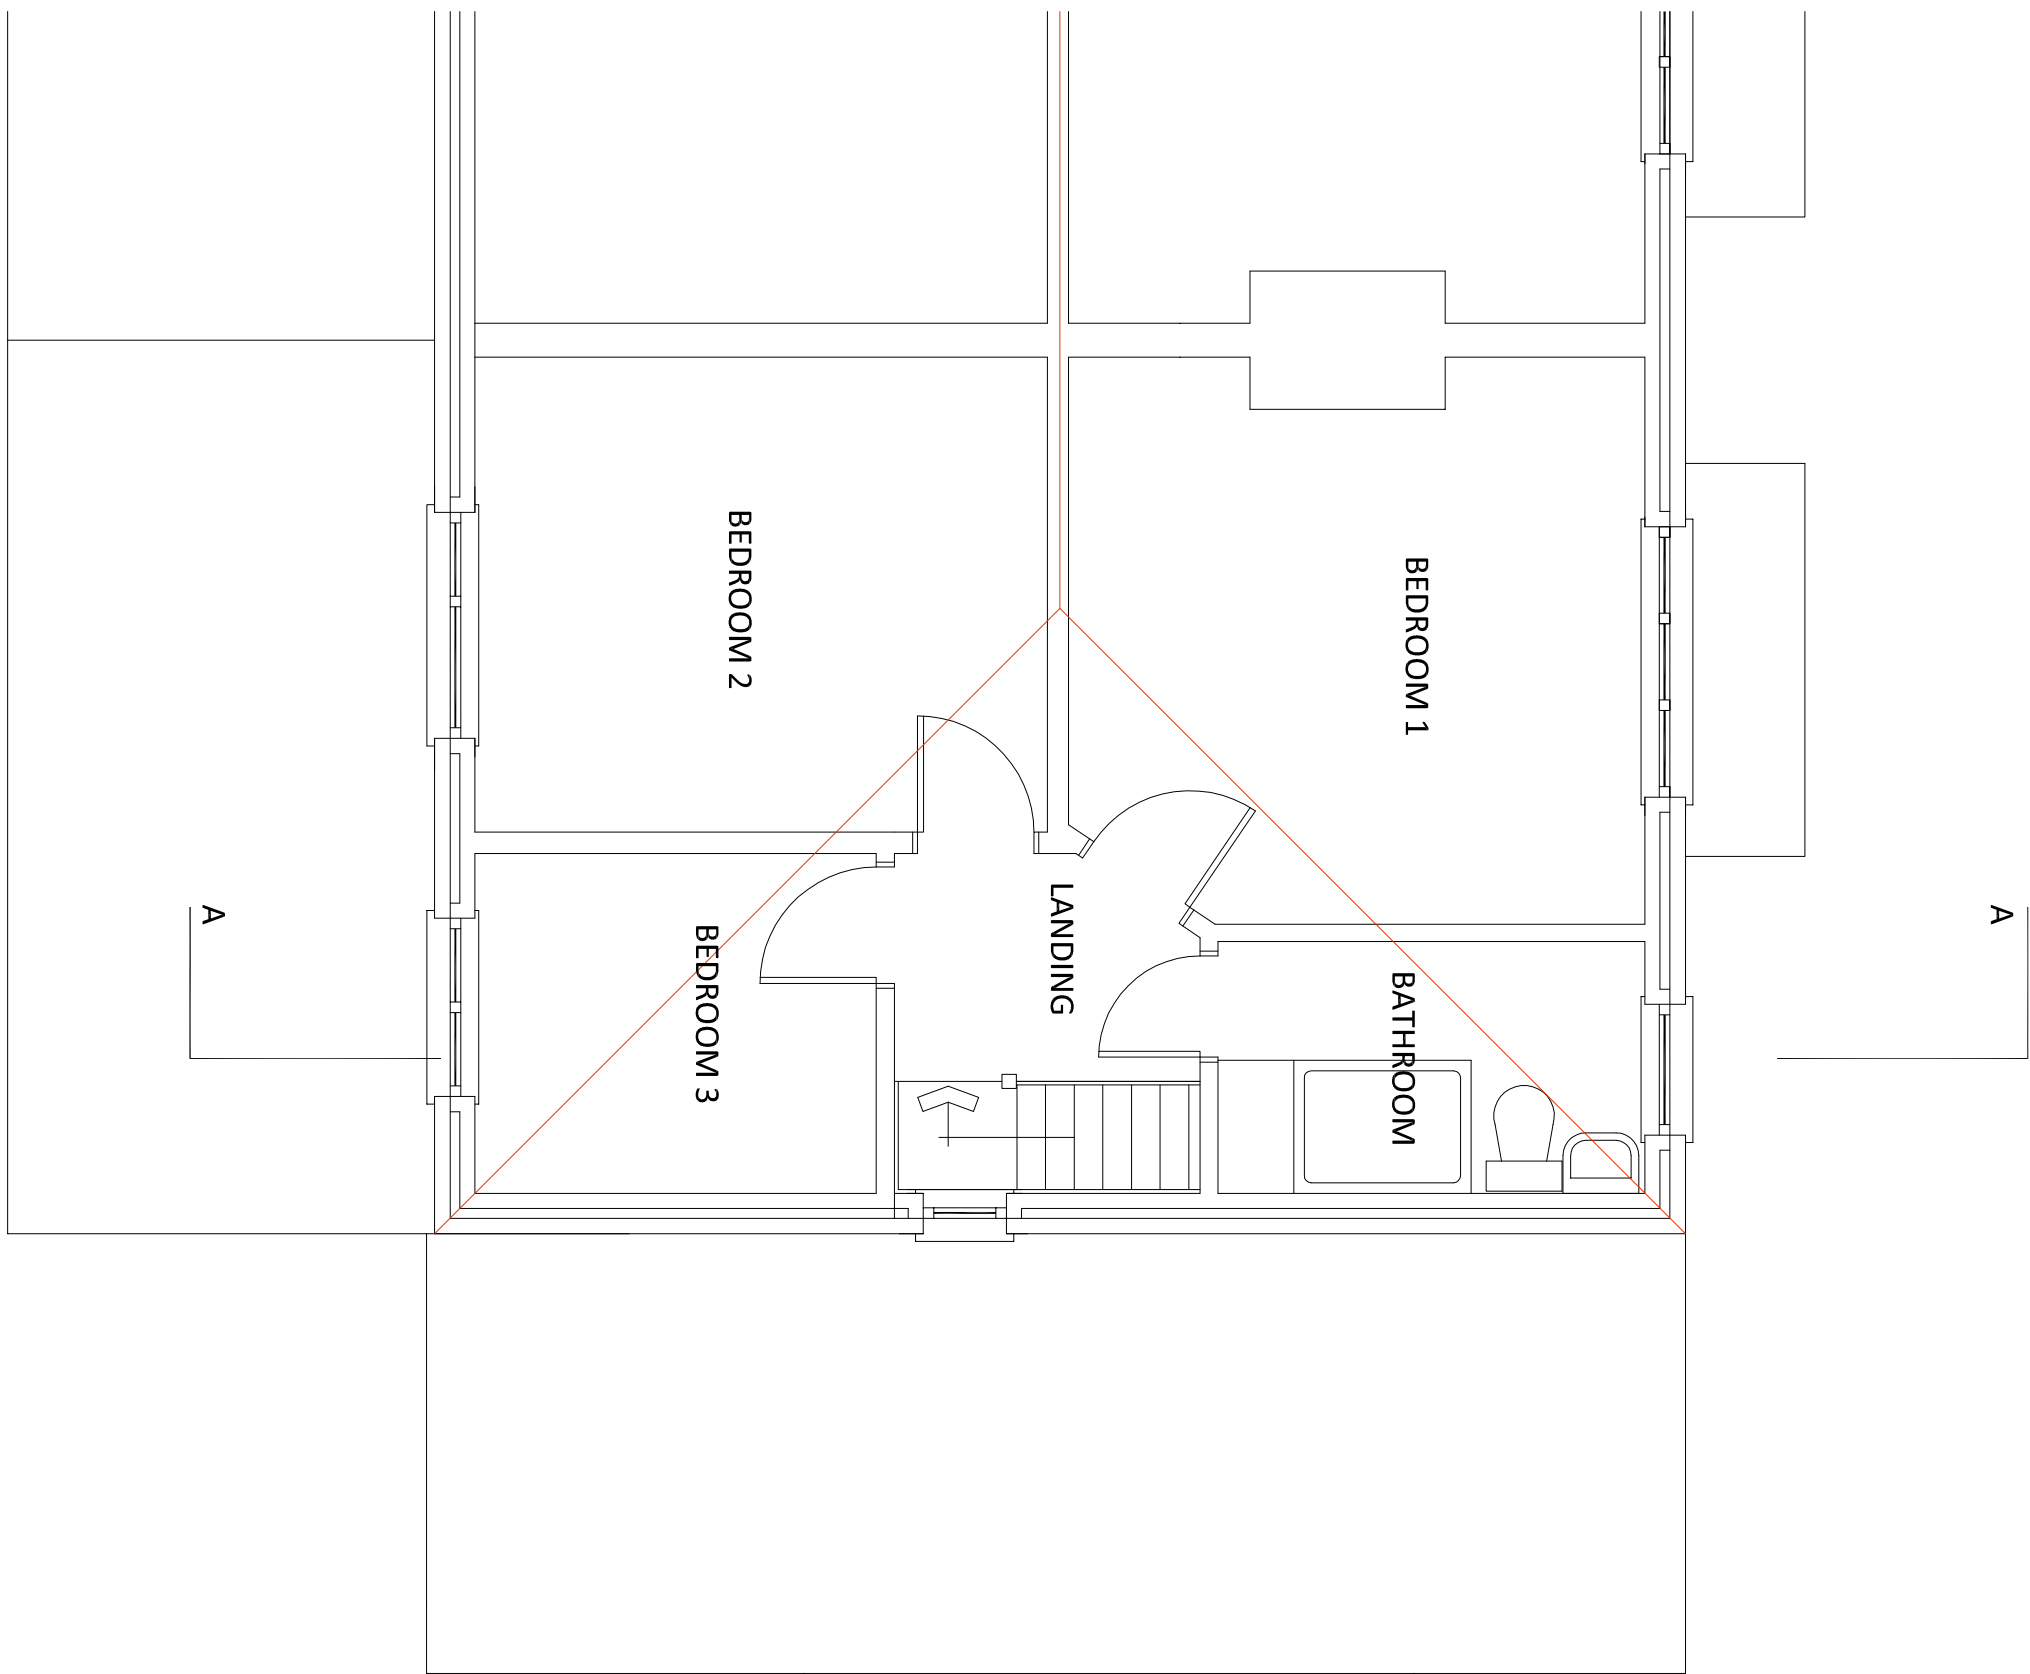

FIRST FLOOR PLAN 1: 50

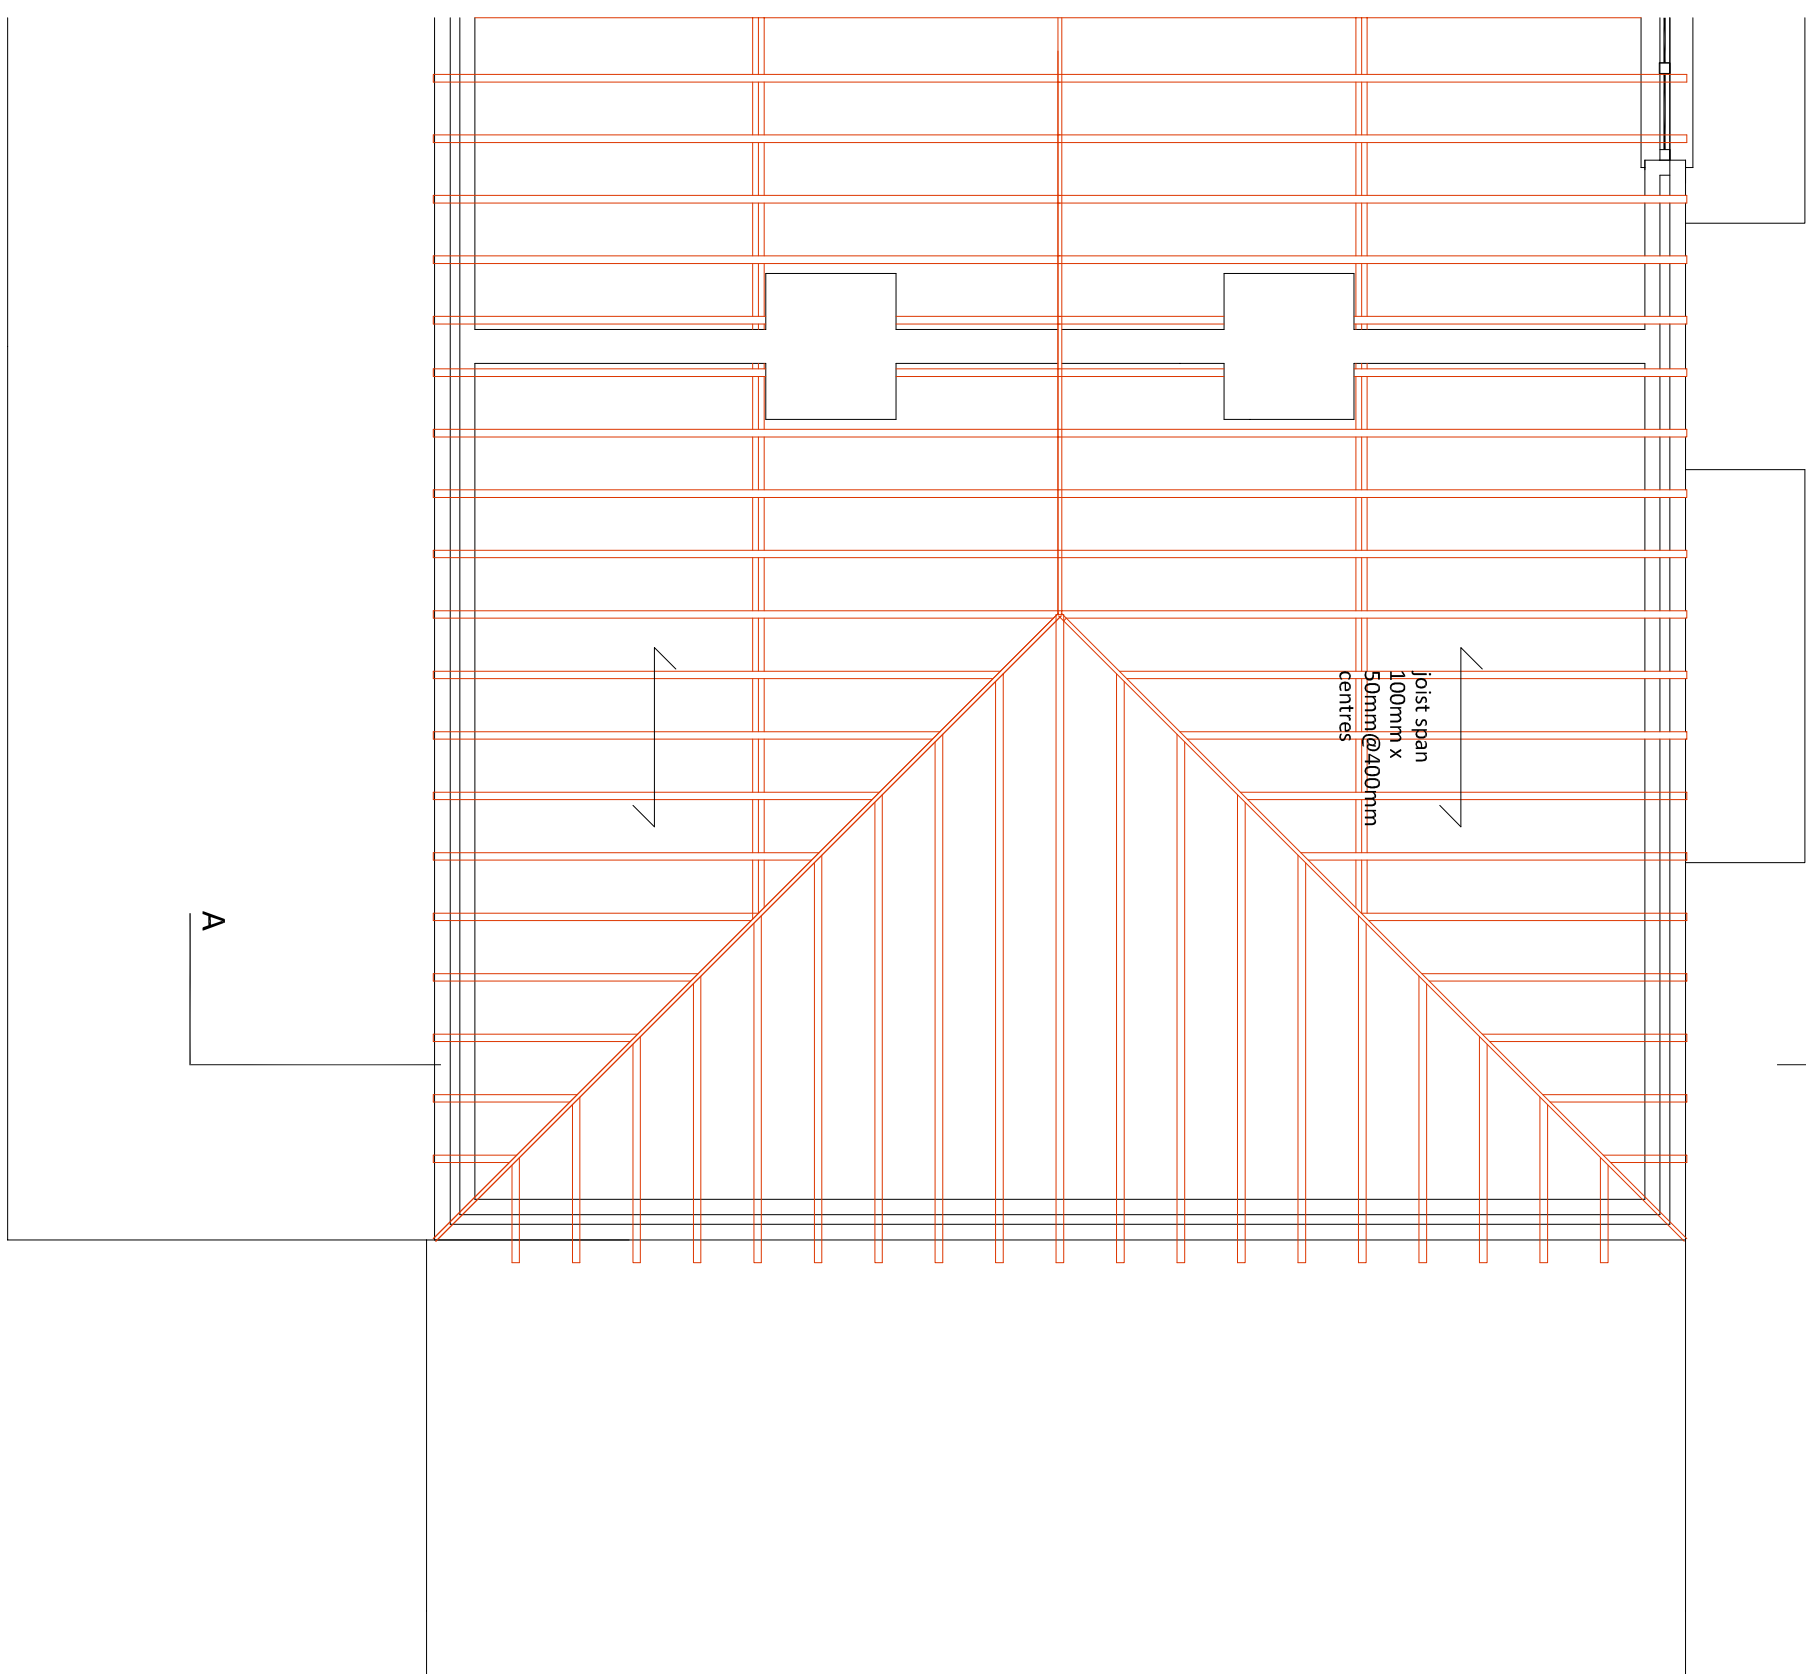

ROOF PLAN AT RAFTER LEVEL 1: 50

NOTES:

All dimensions to be checked on site and any discrepancy notified to The Martin Ralph Group. Written dimensions are to be used in preference to scaled dimensions.
This drawing is the property of The Martin Ralph Group and must not be reproduced, in part or whole, or derived from, without their permission.
It is essential that prior to commencement and during construction works the contractor reviews the drawings and specification and notes any discrepancies, omissions, alterations, additions, non-industry standard features or other concerns.
Each trade is to follow and coordinate proposed Structural, Mechanical and Electrical Engineering designs and standards and shall be required to take preference over the layout drawings. Any discrepancies are to be brought to the immediate attention of The Martin Ralph Group.

AMENDMENTS	DATE

CLIENT
MR G DENVER
10 GARDEN AVENUE
WATERLOOVILLE
HAMPSHIRE
PO8 8HT

PROJECT
PROPOSED ADDITION OF FIRST FLOOR
ABOVE EXISTING ATTACHED GARAGE AT
28 GLADYS AVENUE
COMPLAIN
WATERLOOVILLE
HAMPSHIRE
PO8 8HT

DRAWING TITLE

EXISTING PLANS, ELEVATIONS AND SECTION

DATE
03/03/14

SCALE
1:50 1:100 and 1:1250 @ A1

DRAWING No. 14/127/RU/PBR/01
REVISION A1

TITLE
MARTIN RALPH GROUP

CHARTERED SURVEYORS
ARCHITECTS & ENGINEERS



11 Dragonfly House
Barnstable Business Park
Poremouth
Plymouth
PL7 5SE
www.martinralph.co.uk
info@martinralph.co.uk
T. 023 9225 7711
F. 023 9225 7712