



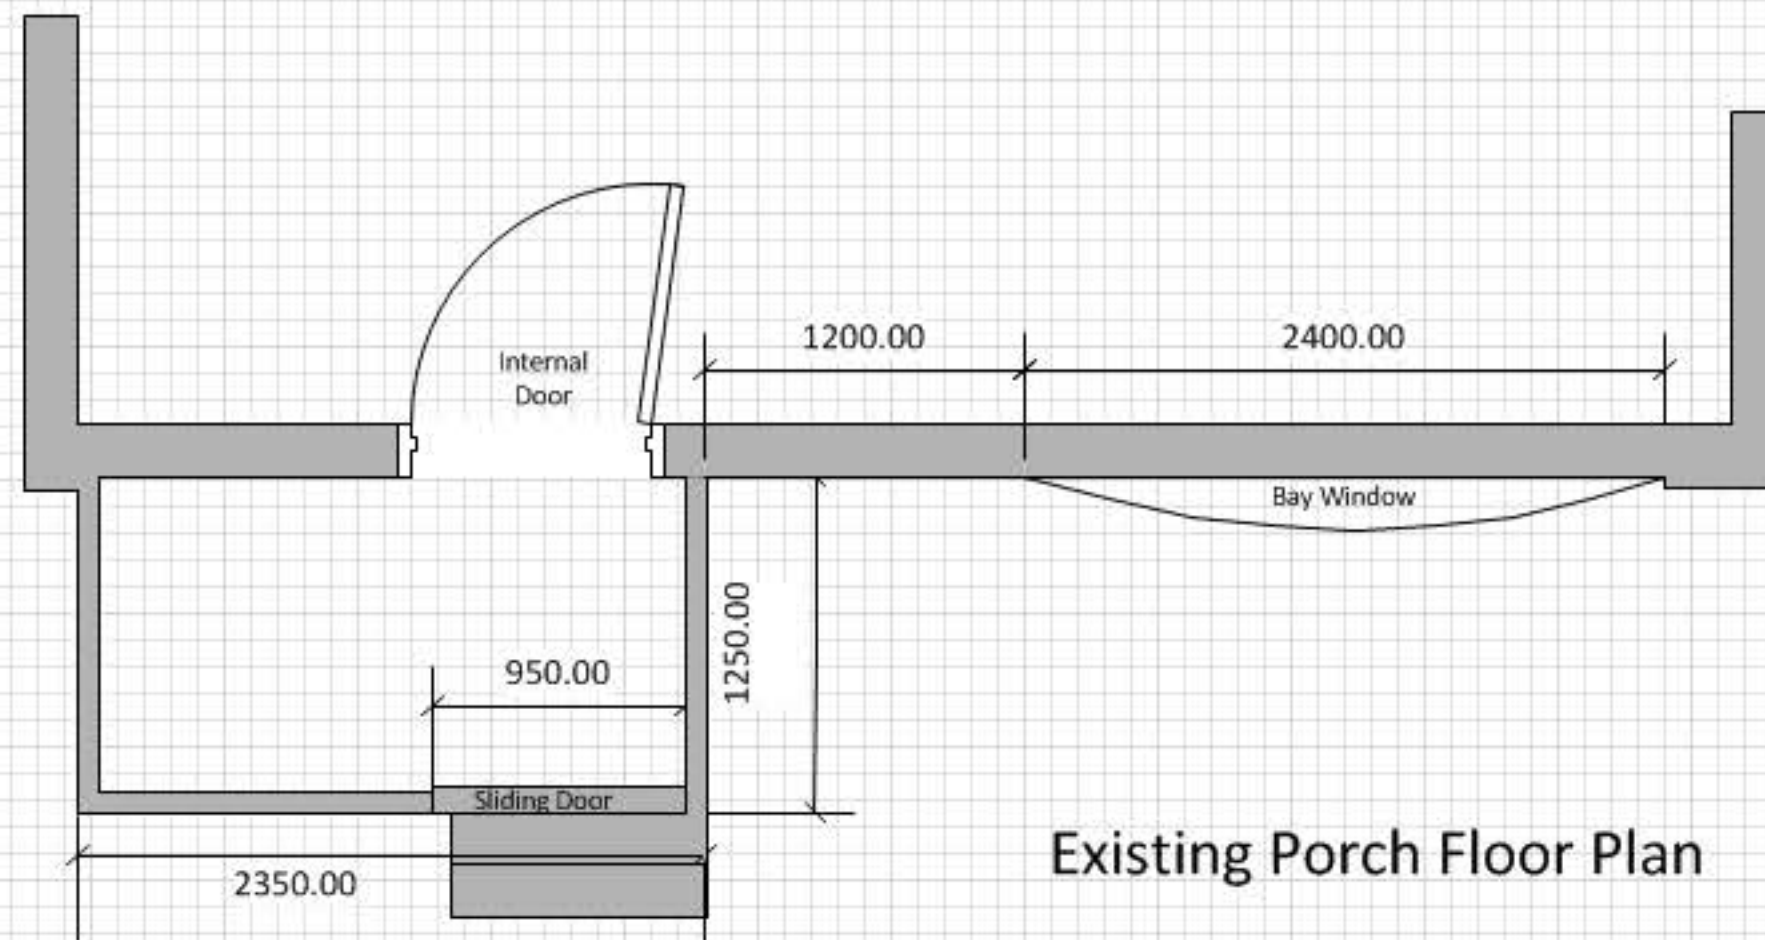

Existing Porch Floor Plan

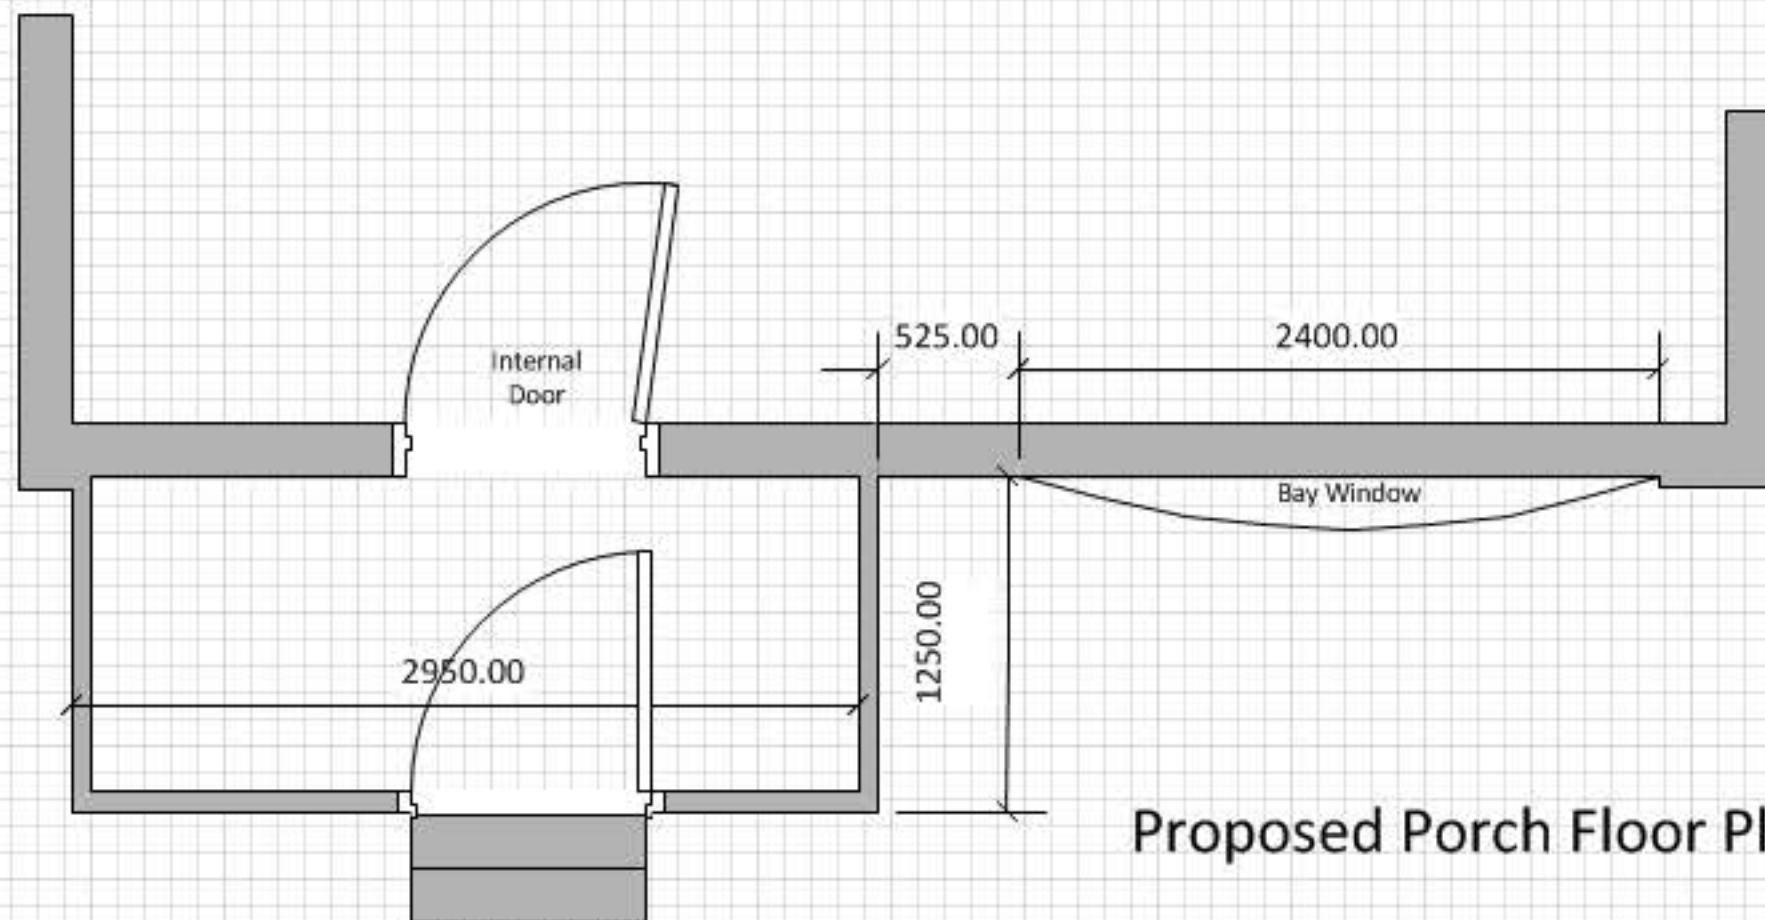

Proposed Porch Floor Plan

Floor Plans for existing and proposed porch
for 23 Herriott Close, PO8 9QJ

Scale 1:50

Metres

