


5.0


- | | |
|--|--|
|  | FACING BRICKWORK WITH DETAILING |
|  | MEDIUM DENSITY BLOCKWORK |
|  | DENSE CONCRETE BLOCK MINIMUM 1850kg/Mcu |
|  | LIGHTWEIGHT BLOCKWORK - CELCON SOLAR OR SIMILAR |
|  | TYPE B WALL - SEPARATING WALL - METAL STUD FRAME - PART E |
|  | TYPE B WALL - SEPARATING WALL - UPGRADE OF EXISTING SOLID MASONRY WALL WITH PLASTER - PART E |
|  | TYPE C WALL - STANDARD TIMBER FRAME STUD WALL |
|  | TYPE D WALL - INTERNAL STUD WALL SUBJECT TO PART E |
|  | TYPE E WALL - SEPARATING STUD WALL - NEW BUILD |
|  | UPGRADED WALL FOR THERMAL RESISTANCE |
|  | UPGRADED WALL FOR SOUND RESISTANCE |



- * FIRE DOOR FD30 RATED
WITH INTUMESCENT STRIPS
AND 3Np 100mm STEEL HINGES

 

MEANS OF ESCAPE WINDOW
MINIMUM 0.33m² CLEAR
OPENABLE AREA MINIMUM
450mm IN ANY DIRECTION
BOTTOM OF OPENABLE AREA
TO BE WITHIN 800 - 1100mm
FROM FINISHED FLOOR LEVEL
ENSURE HINGES TO NOT
IMPEDE EGRESS

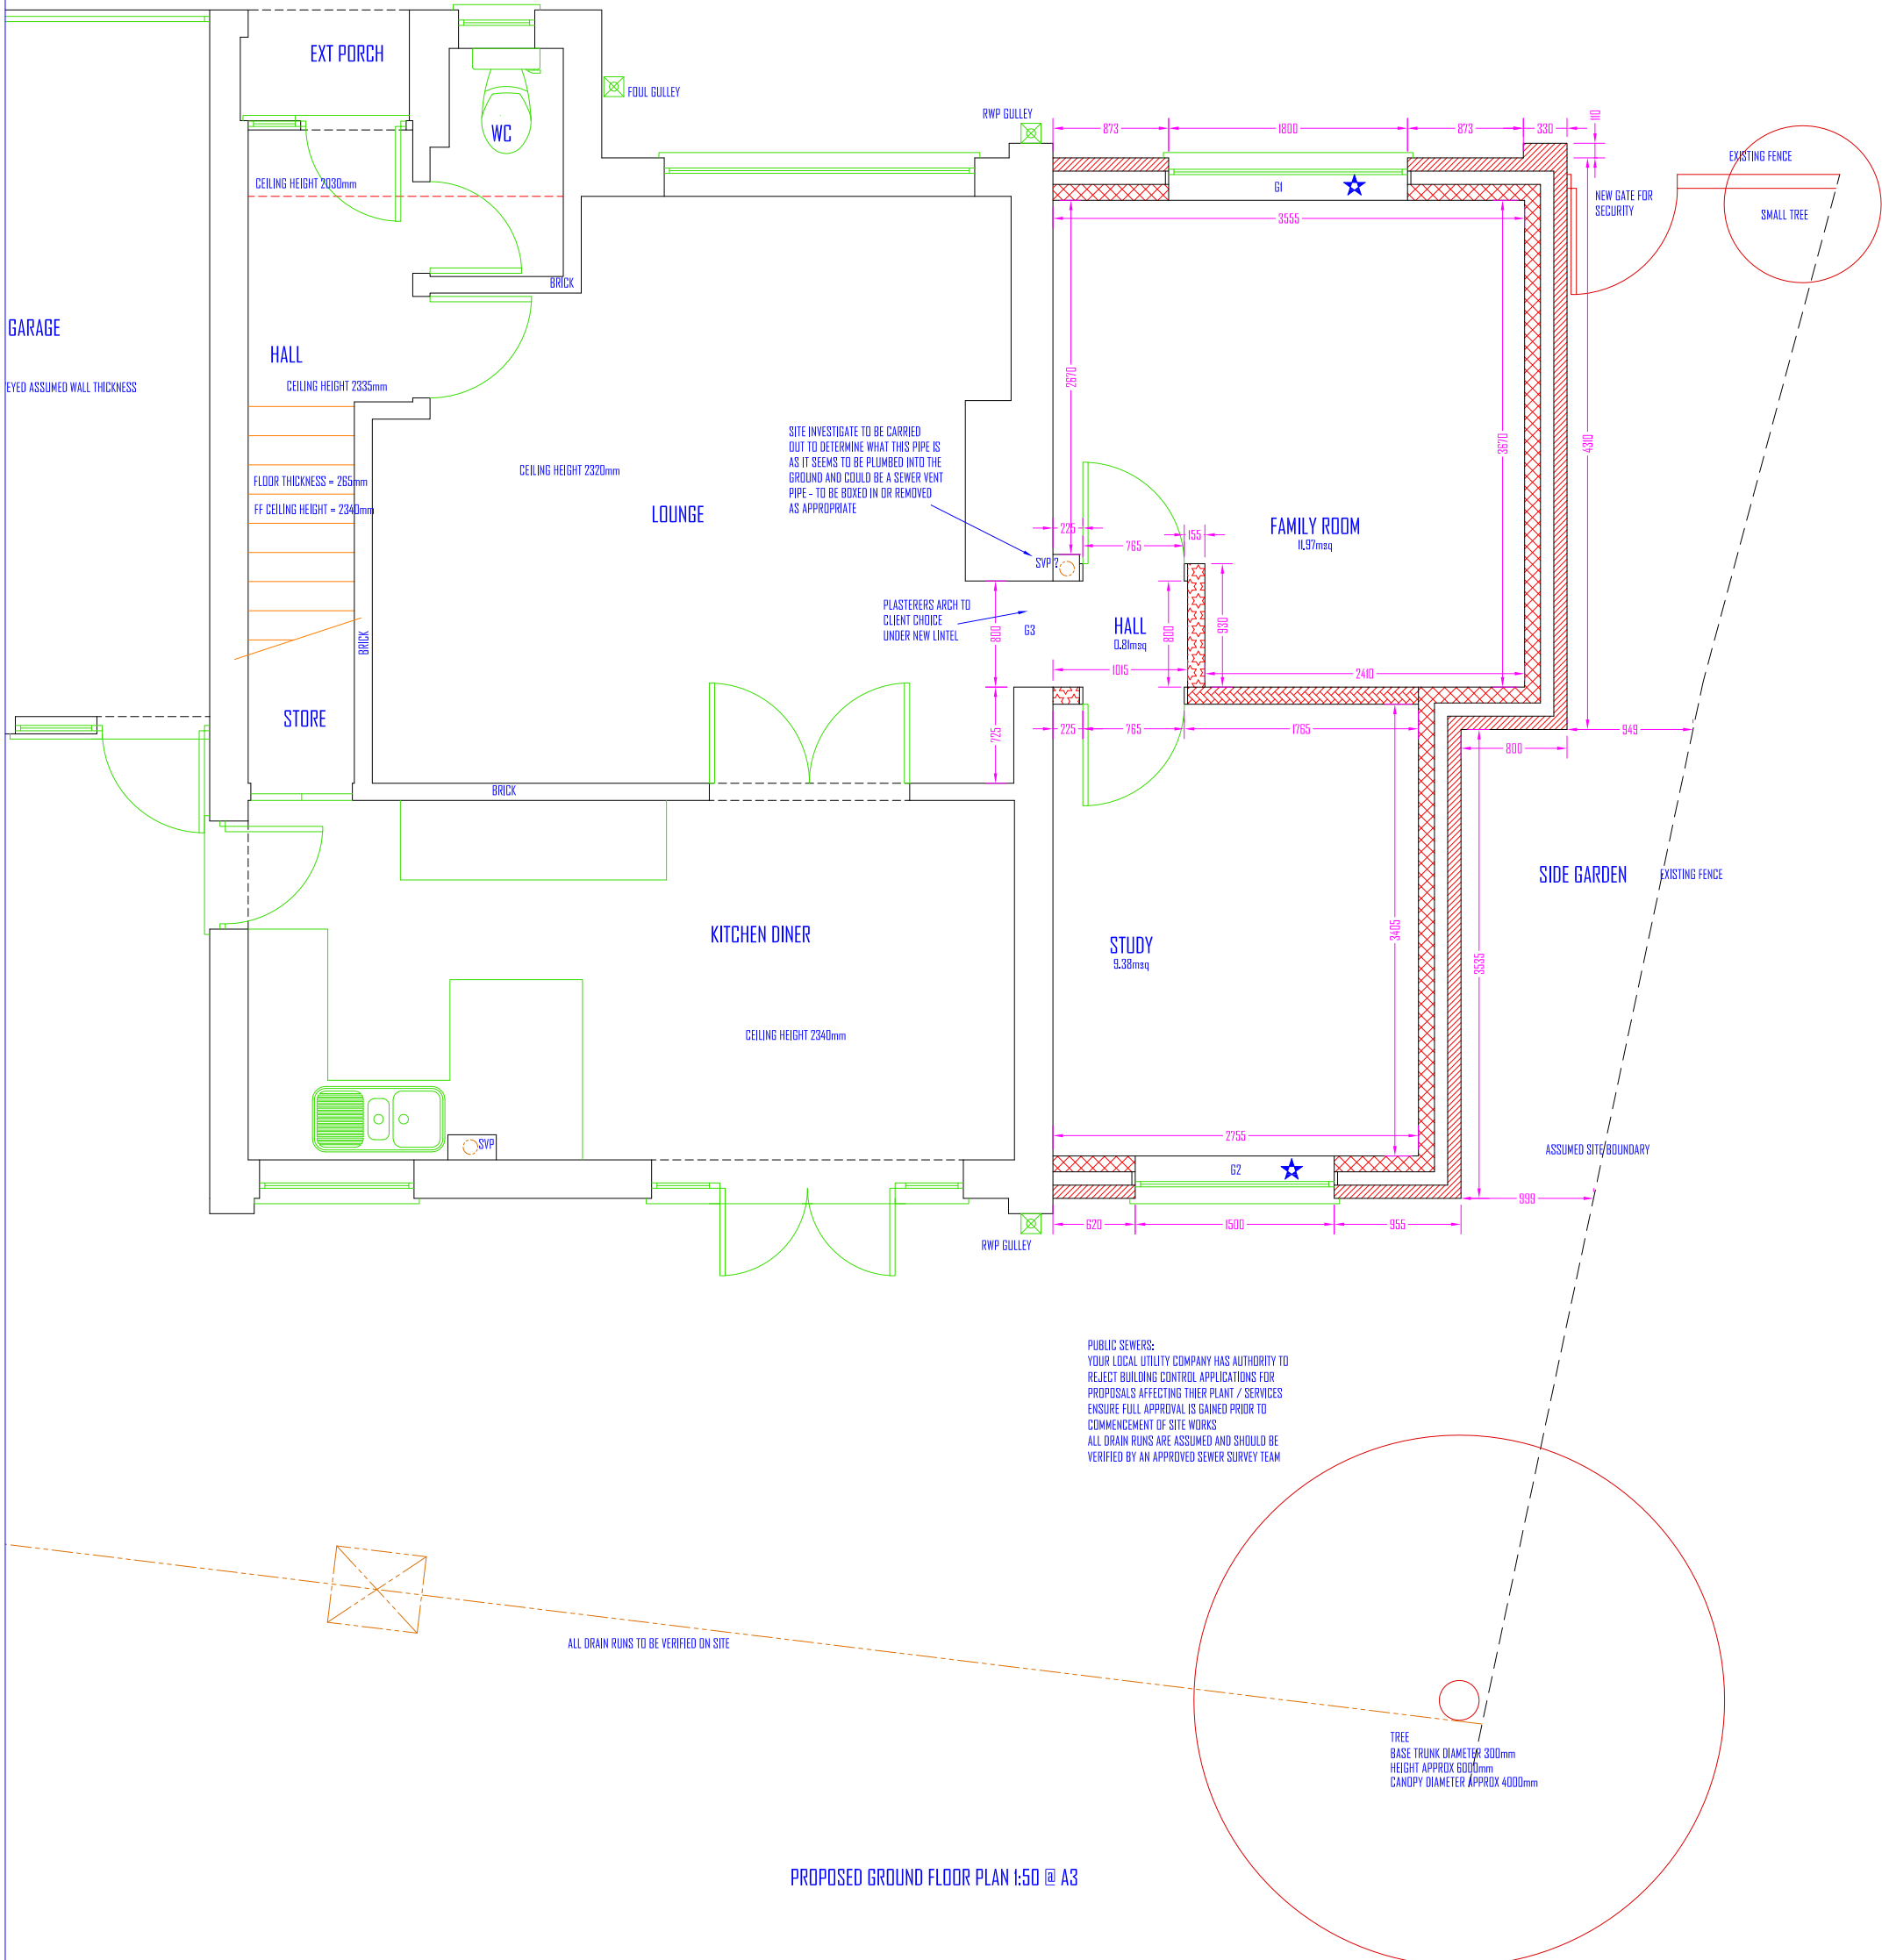[illegible]

PROPOSED GROUND FLOOR PLAN 1:50 @ A3

IF IN DOUBT - ASK
COPYRIGHT AZTECH ARCHITECTURE LTD
RESPONSIBILITY IS NOT ACCEPTED FOR ERRORS MADE BY OTHERS IN SCALING FROM THIS DRAWING
ALL DIMENSIONS, LEVELS AND ANGLES TO BE CHECKED ON SITE BY CONTRACTOR
ALL BOUNDARIES ARE ASSUMED AND WE ACCEPT NO LIABILITY FOR BOUNDARY INACCURACY
YOU ARE REMINDED OF YOUR RESPONSIBILITIES UNDER THE 'PARTY WALL ETC. ACT 1996 WHERE APPLICABLE

	T: 0117 907 1465 / 0208 535 1036 / 07973 11 44 27	CLIENT: MILNE	SCHEME:		REVISION: 
	T: 07916 142 691	SITE:	SINGLE STOREY EXTENSION TO SIDE		
	W: www.i23plans.co.uk E: mail@i23plans.co.uk	20 NUTWICK ROAD, HAVANT, PO9 2UG	TO BE READ IN CONJUNCTION WITH: AZ-1796-S001		
			DRAWING NUMBER: AZ-1796-0004	DATE: 27TH FEBRUARY 2015	