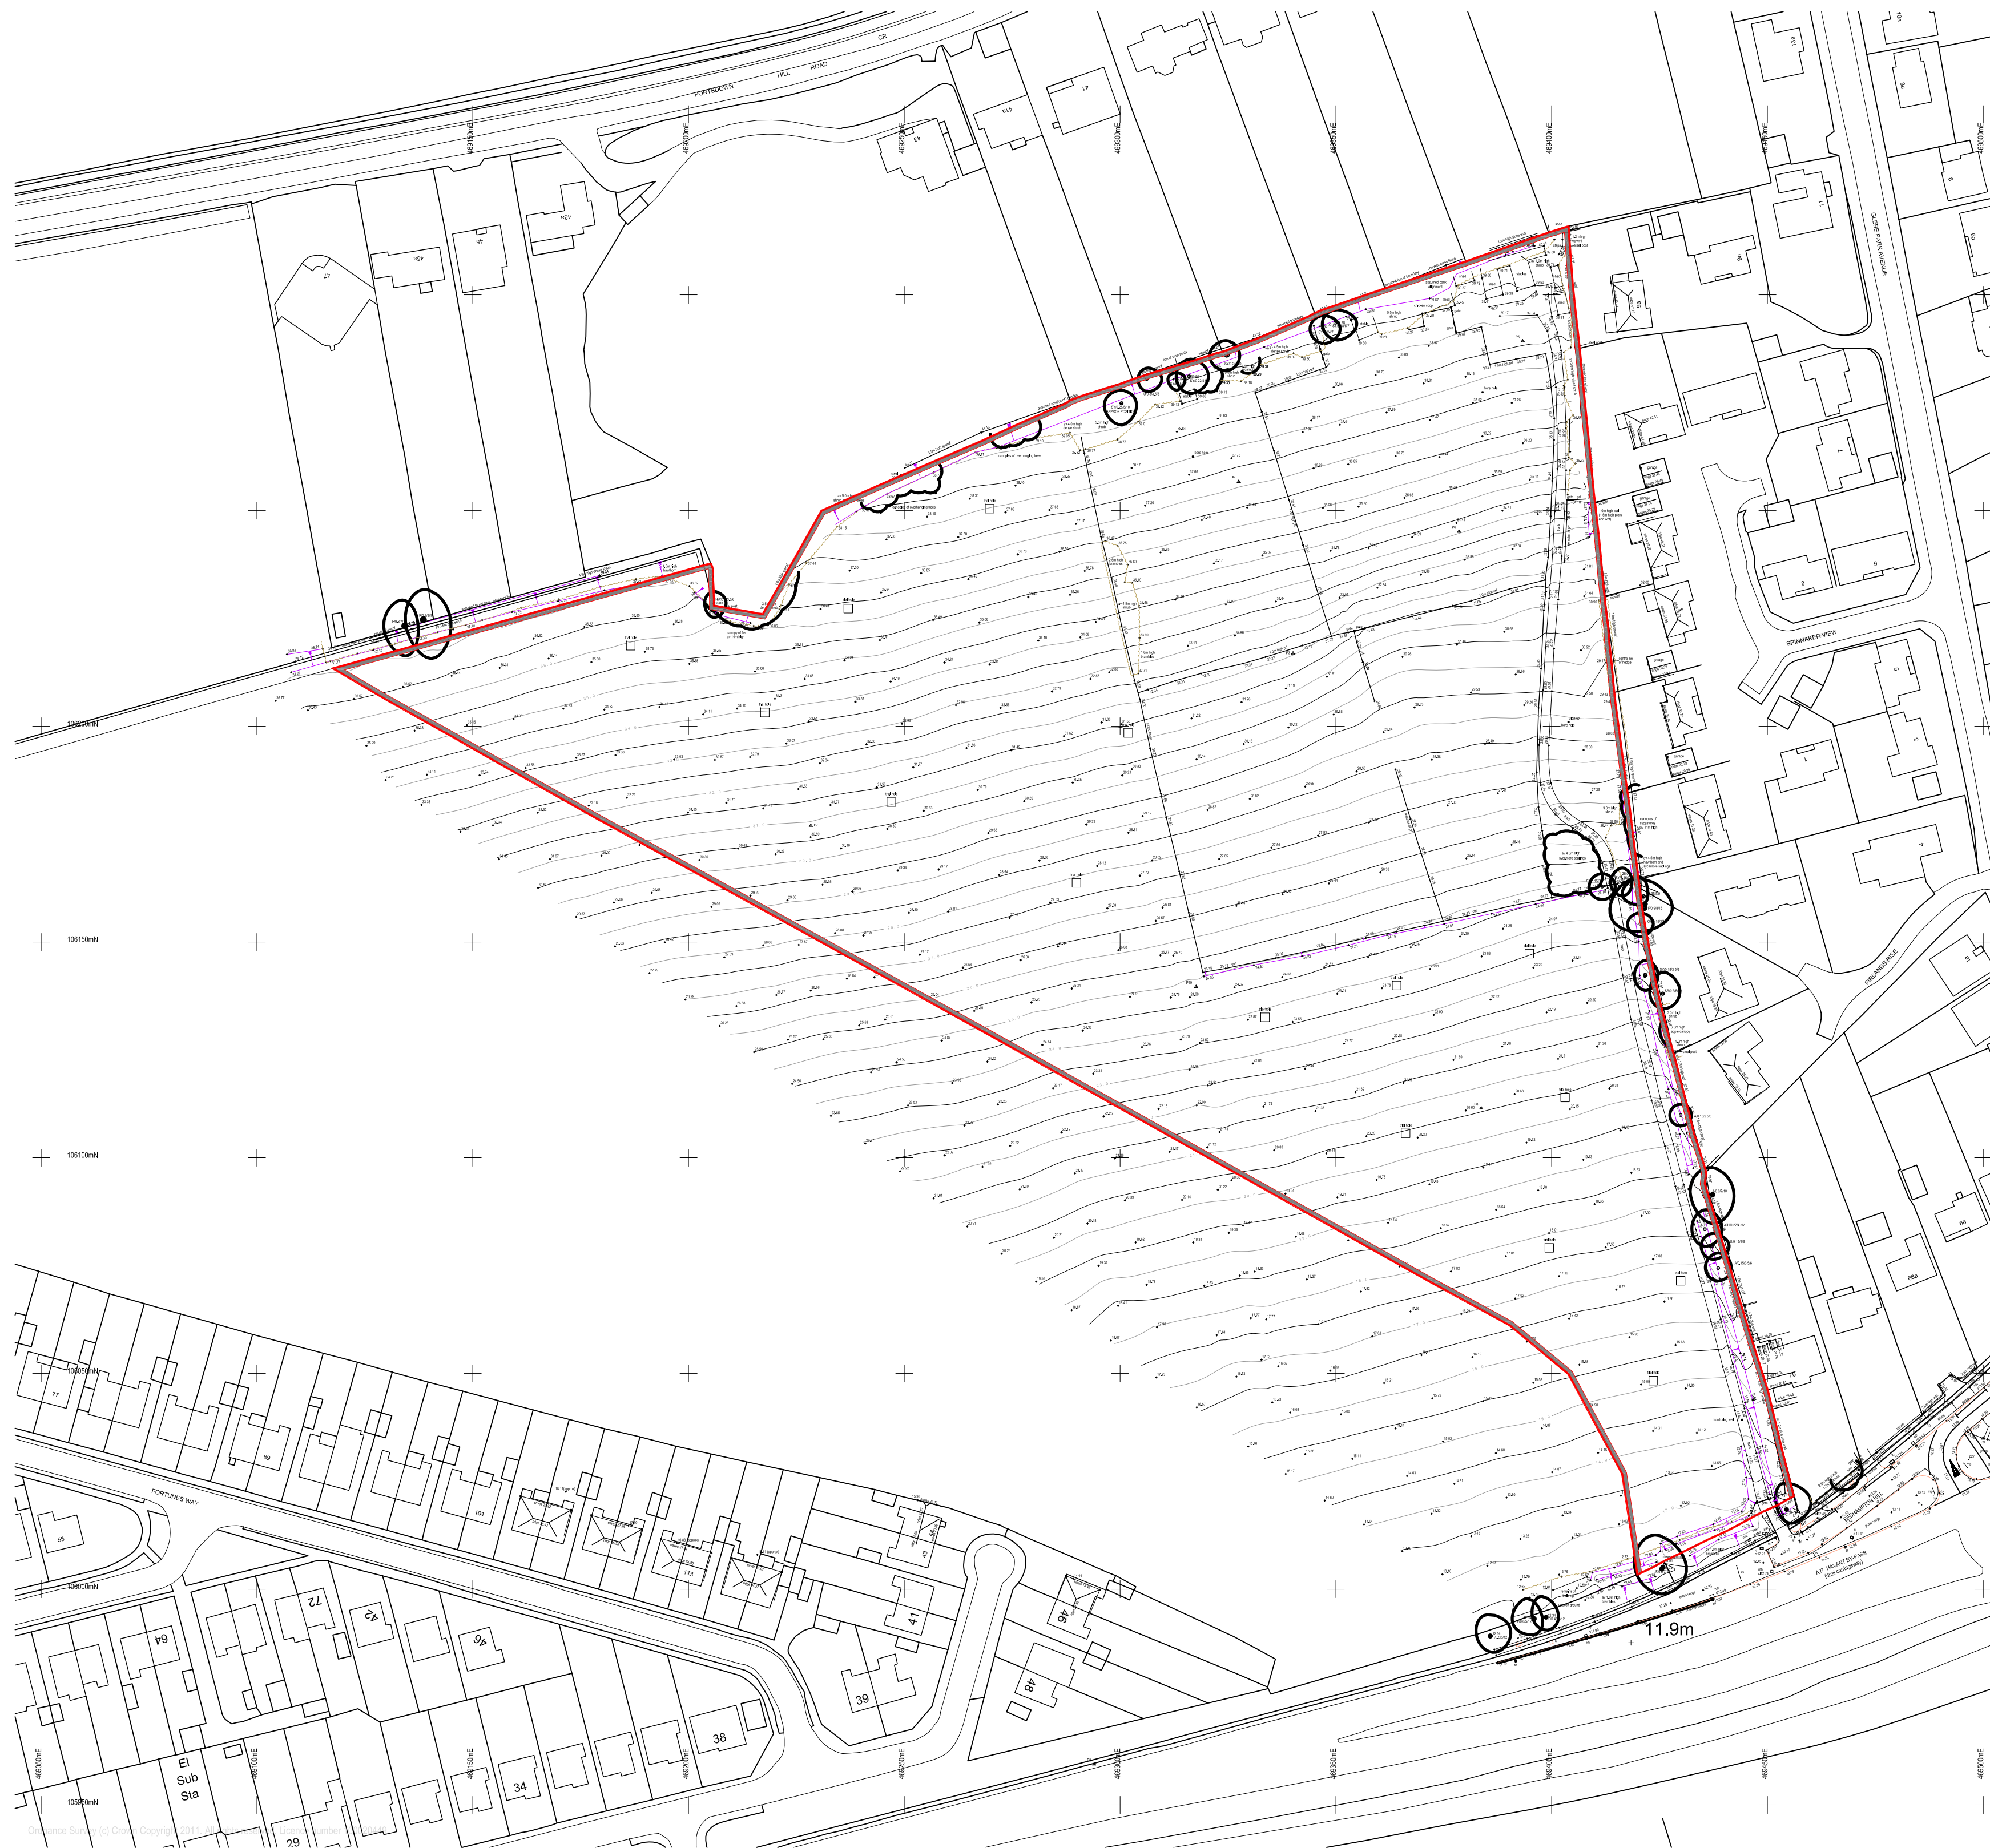


REVISION	DATE	COMMENTS	AUTHOR / CHECKED	
			TITLE	
			PORTSDOWN HILL, HAVANT	
			DETAIL	
			EXISTING SITE PLAN	
			DATE	SCALE
			FEB 2014	1000@A2 2000@A4
			DRAWING No.	REV.
			10774 - P.01.002	-
			DRAWING-STATUS	AUTHOR / CHECKED
			PLANNING	NH/RS

LHC GROUP
www.lhc.net

EXETER 01392 444334
PLYMOUTH 01752 660368
SOUTHAMPTON 08450 714565

CONTRACTORS MUST CHECK ALL DIMENSIONS ON SITE. ONLY REQUIRED DIMENSIONS ARE TO BE WORKED FROM. DISCREPANCIES MUST BE REPORTED TO THE ARCHITECT BEFORE PROCEEDING. THIS DRAWING IS COPYRIGHT.